

Motel
Extension

Motel

proposed Plot 01
extension
(100m²)

SYCAMORE

8.1m RPA


T39

Existing
entrance removed


New
Entrance
(minibus/ambulance/fire)

Bedhampton Hill

hydrant

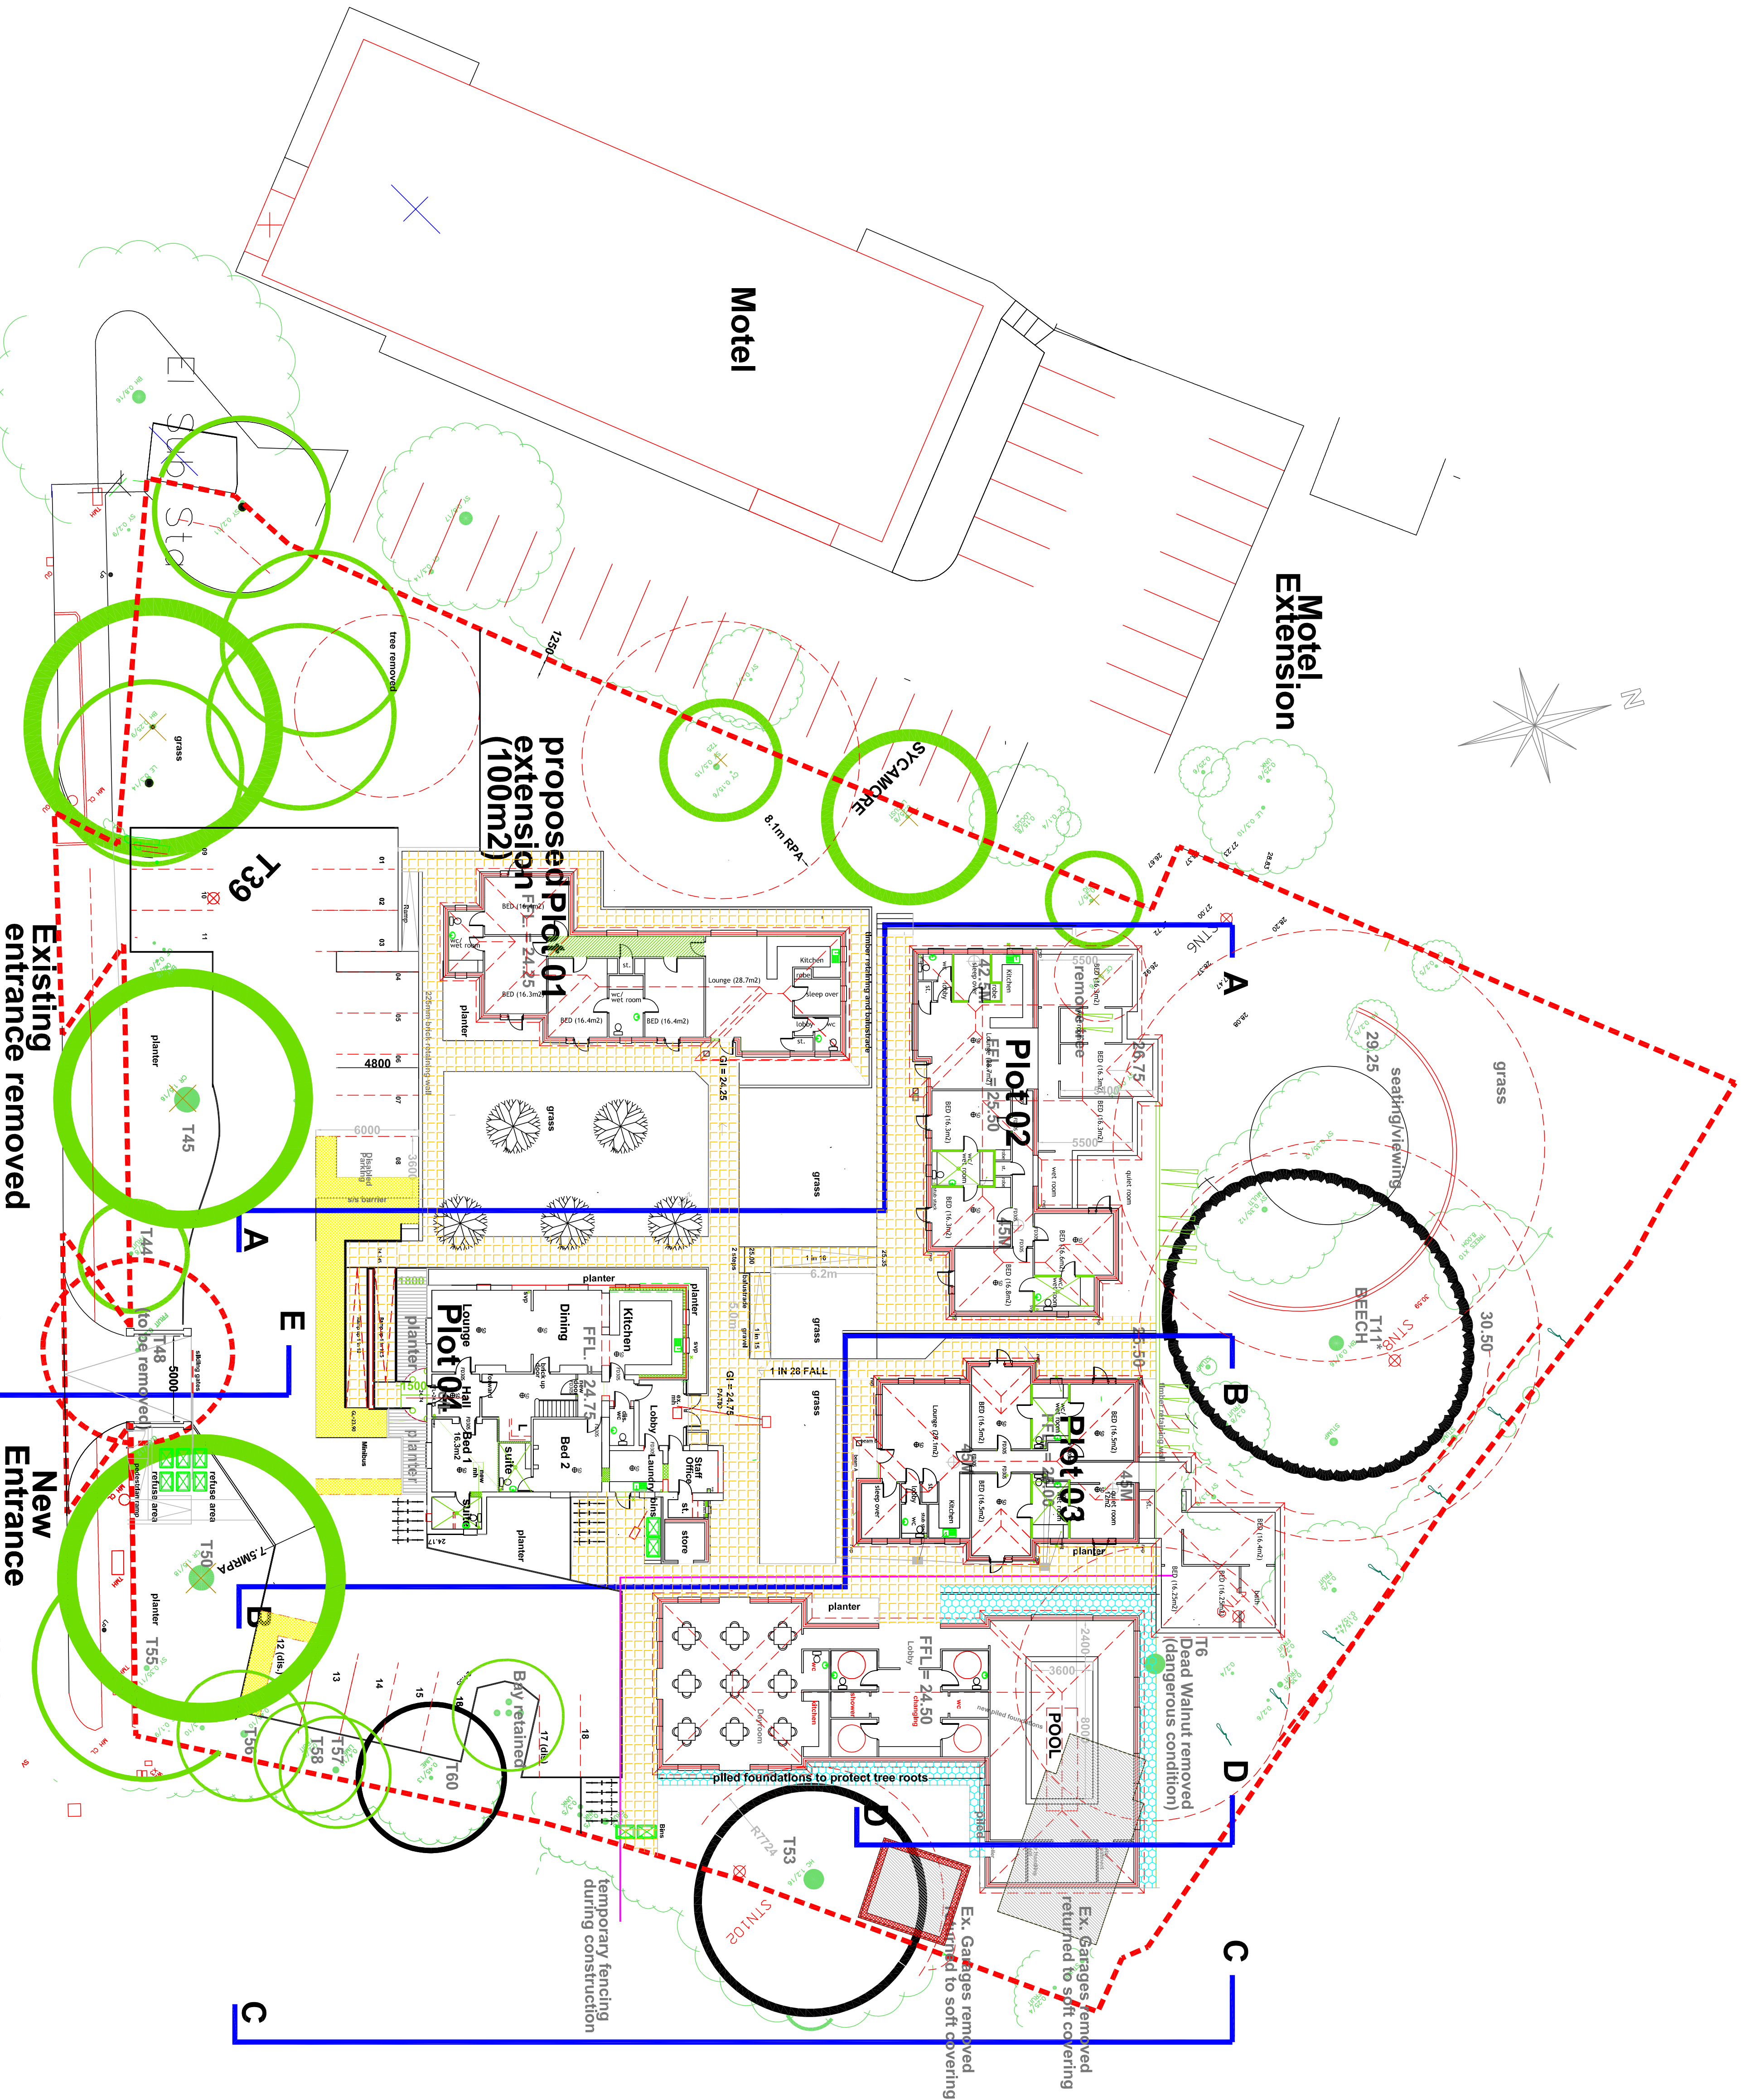


Section D-D

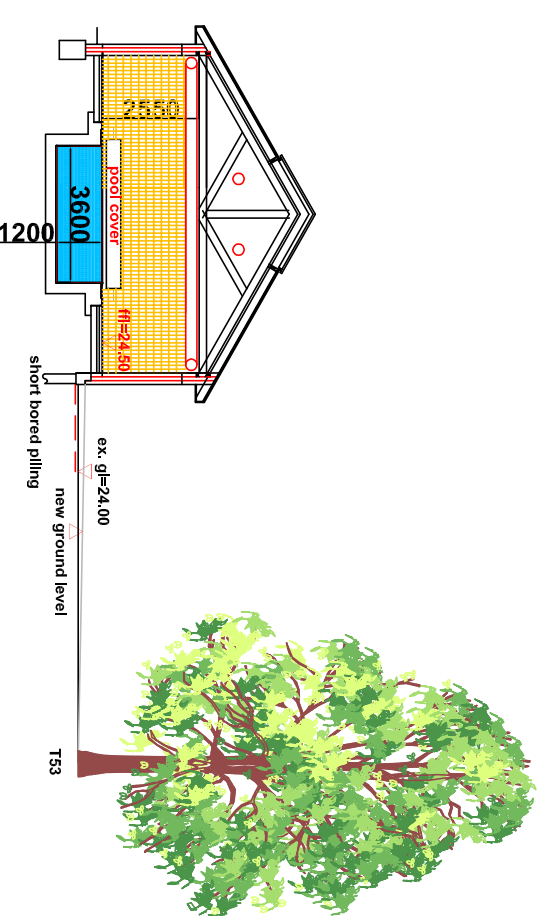

Section E-E



KEY

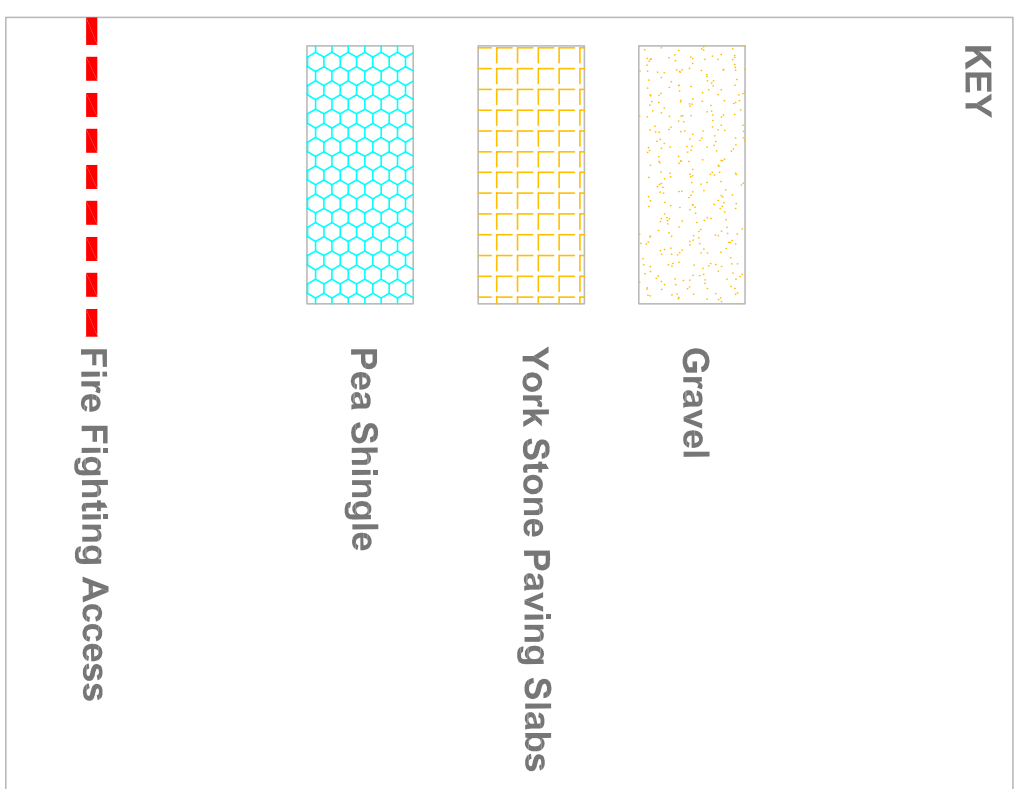

SCALE 1/200	TITLE Proposed Community Facilities	PETER GALLWAY ARCHITECT
DATE Jan. 2016	DETAIL Solent Lodge 42, Bedhampton Hill Havant	
AUTHOR PETER GALLWAY ARCHITECT	DRAWING NO. 16/200/P01	HAVANT, HAMPSHIRE PO9 8BA TEL: 02392 483153 E-MAIL: peter@gparchitects.co.uk
PG	Site Layout Proposals	

