



Ground Floor




First Floor



Second Floor



Third Floor

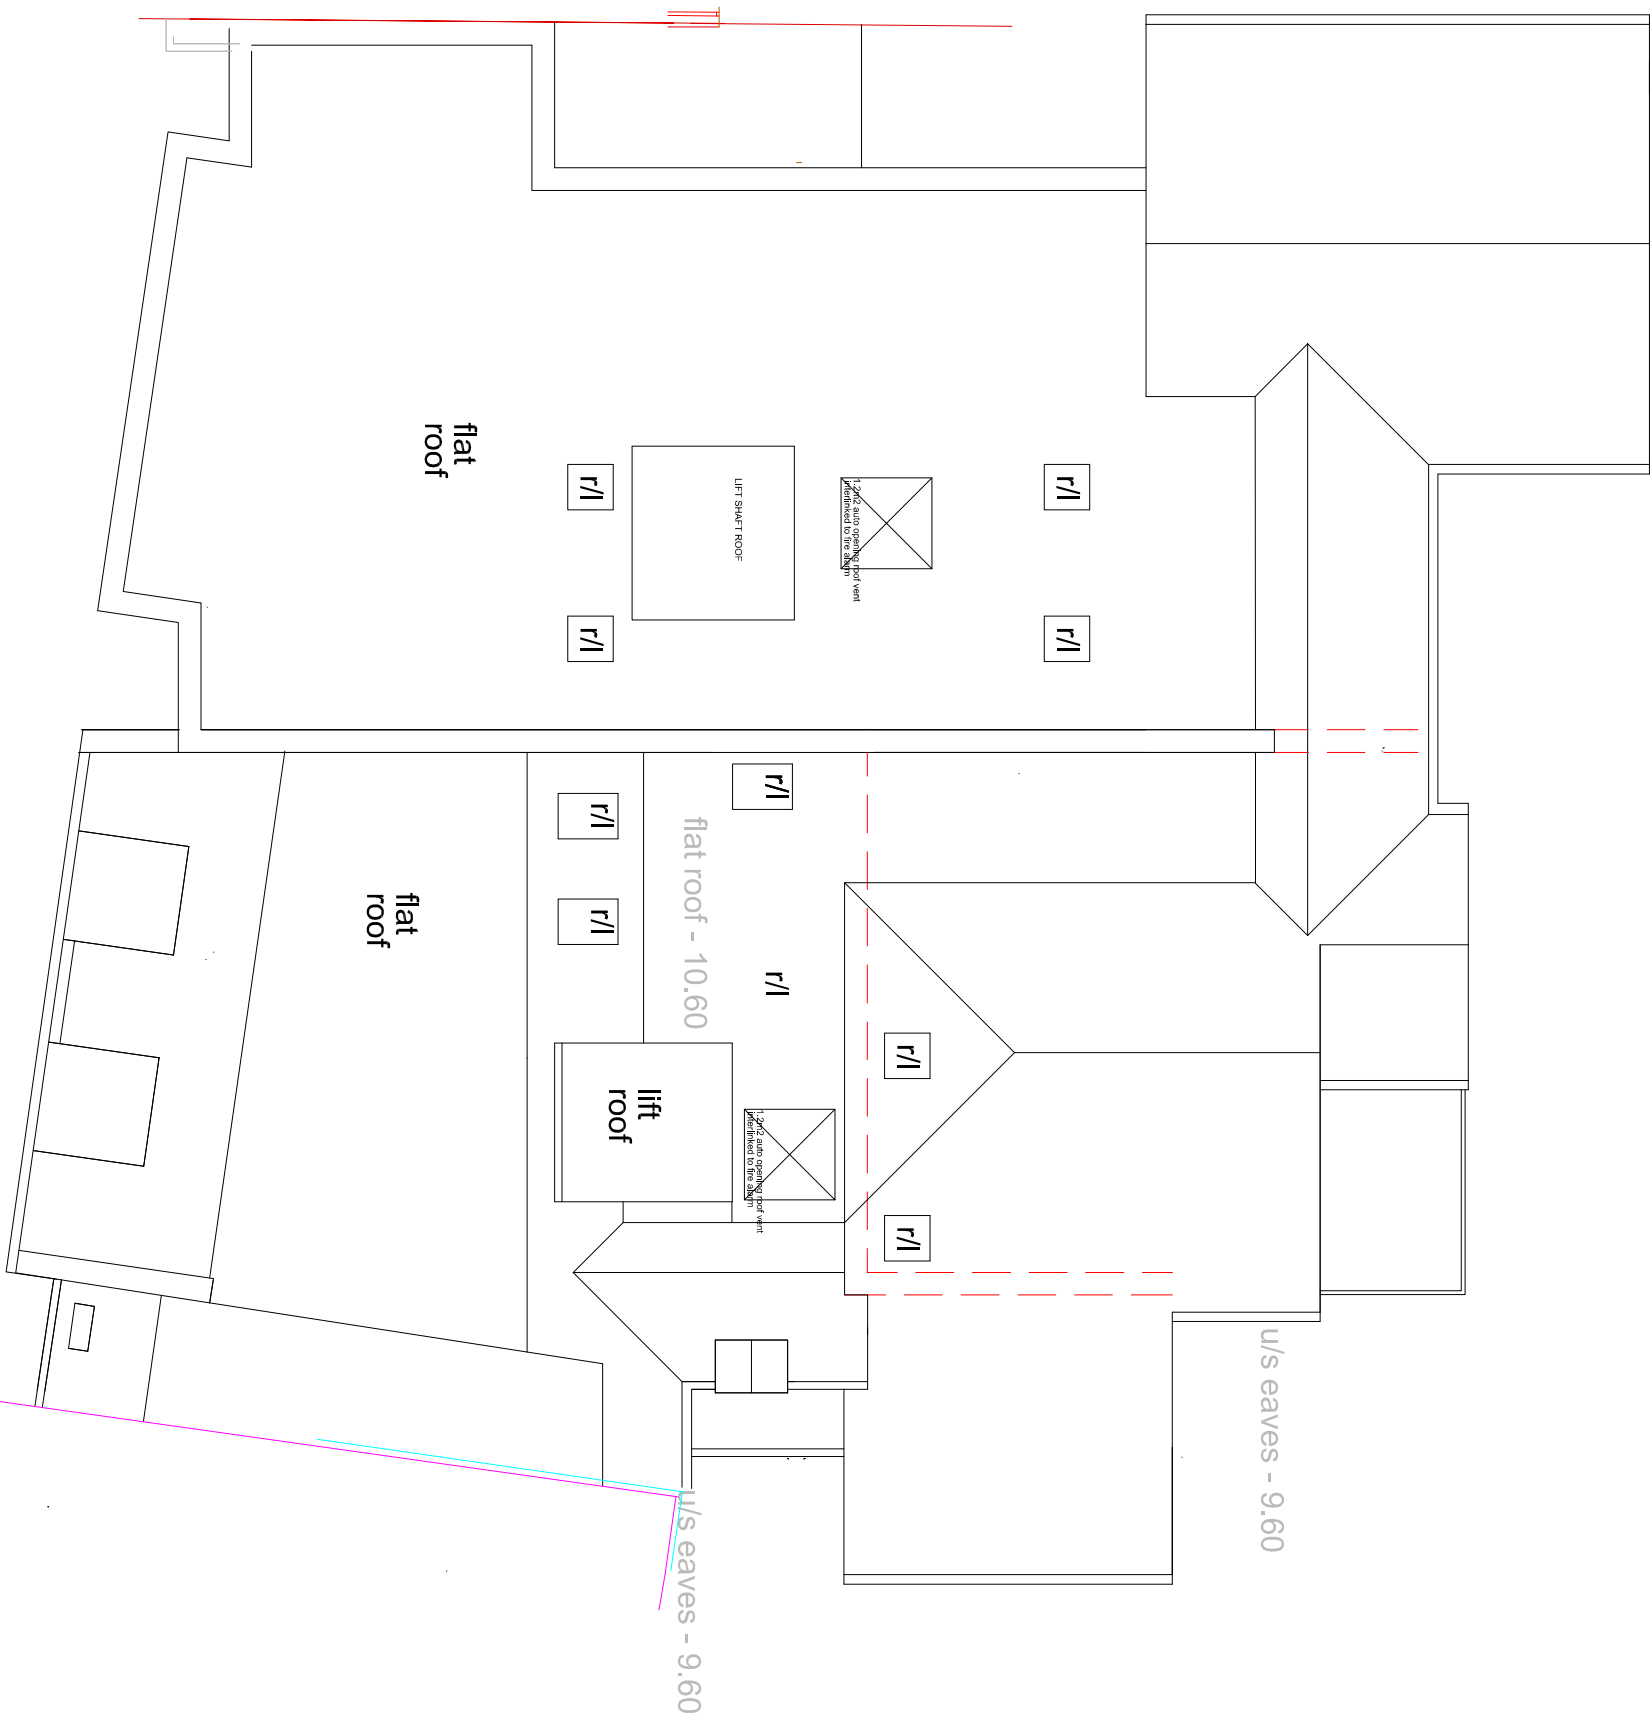

Roof

ALTERNATIVE LAYOUT 9