



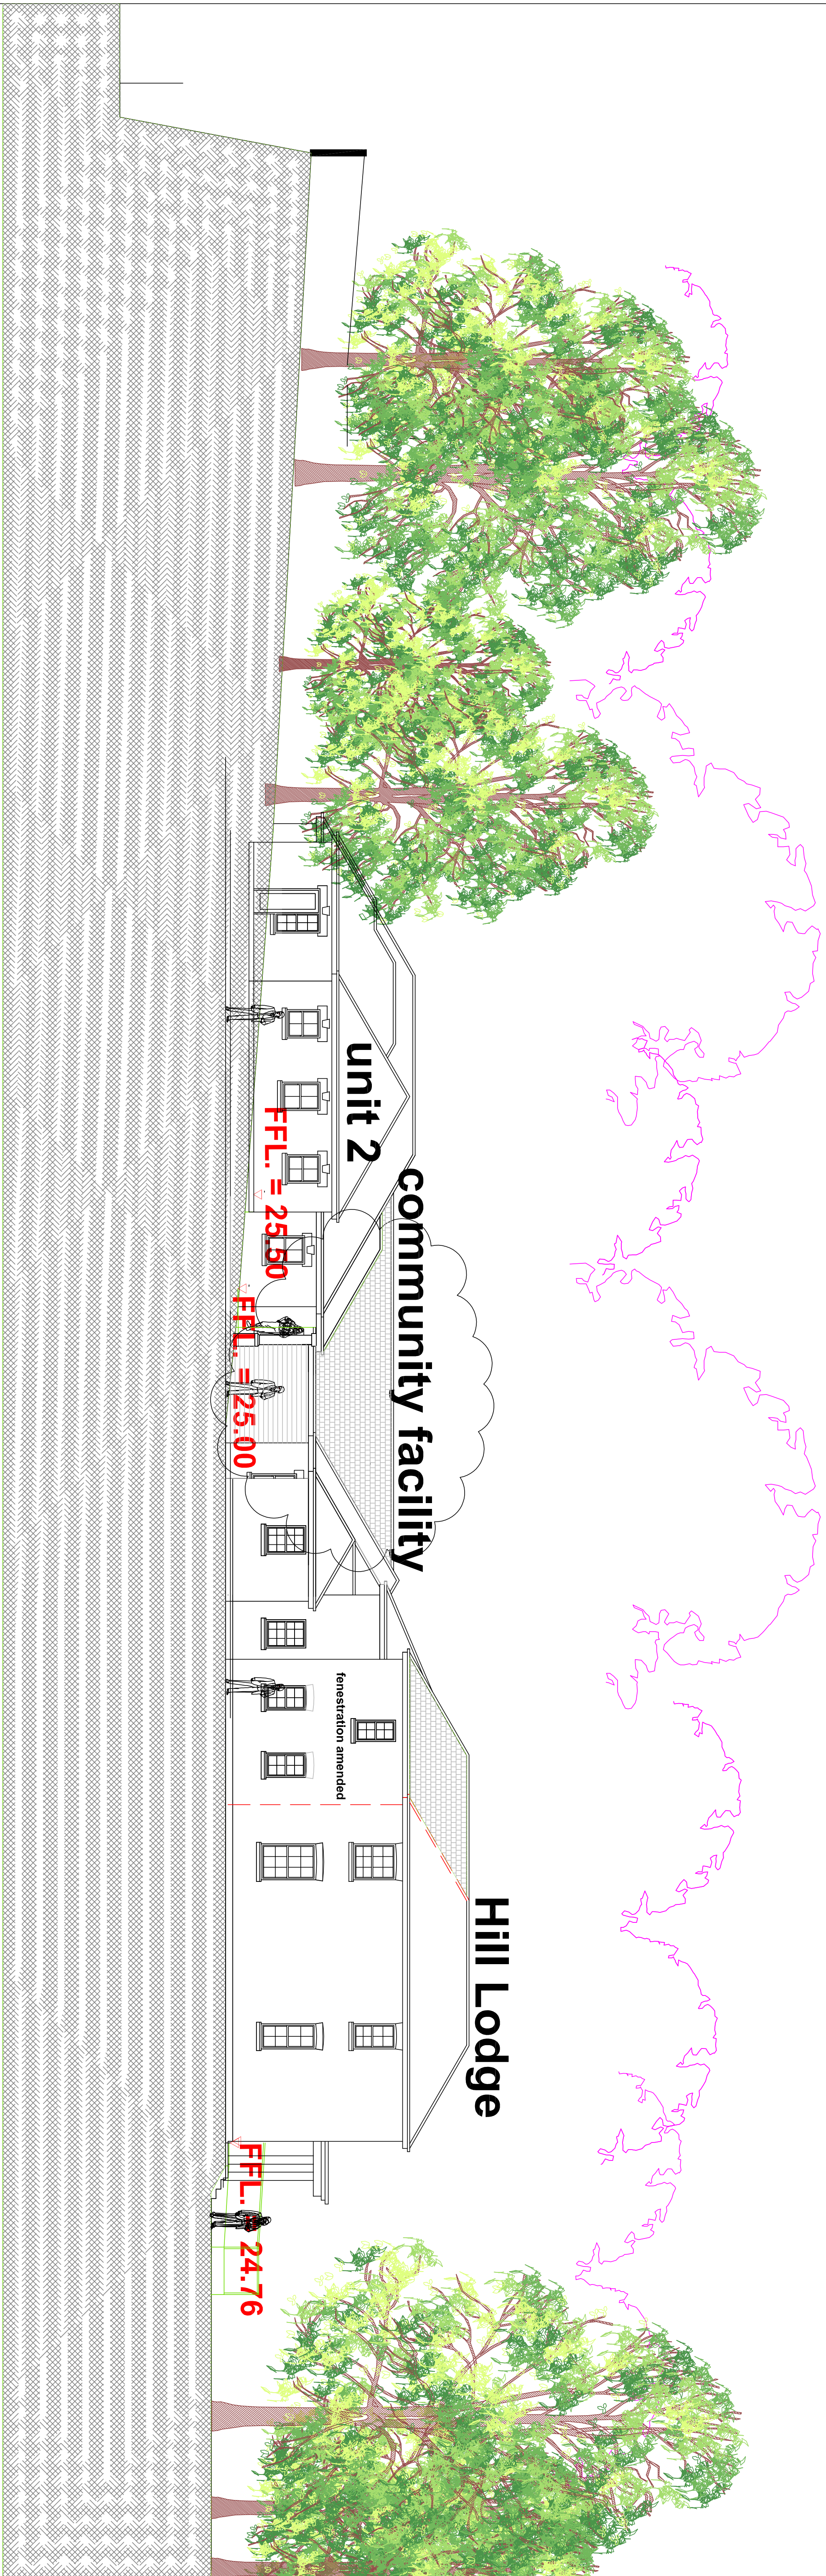

SITE SECTION B-B LOOKING EAST AS PROPOSED

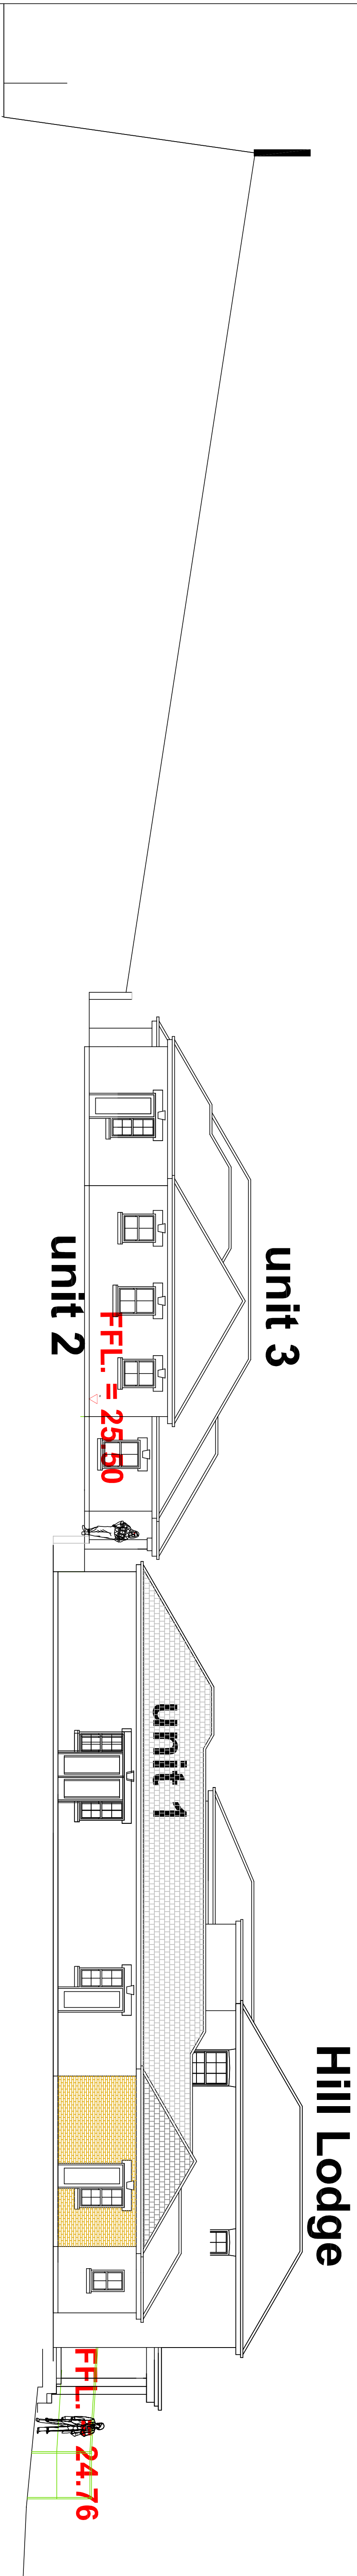

**SITE SECTION A-A LOOKING EAST
AS EXISTING**

SCALE	TITLE	PETER GALLOWAY ARCHITECT	
1/2000	Community Facility Extension		
DATE	42, Redhampton Hill - Havant		
Jan. 2016	REF. FILE		
Issued for the purpose of construction and for the purpose of the contract O.C. CONTRACT NO. 1/2000	Site Sections A-A & B-B		
AUTHOR	DRAWING No.		
PG	16/2000/P13		
		HAVANT, HAMPSHIRE PGD 18A TEL 02392 483513 MOB. 07868 483562	