


Healthy Koi Ltd – Unit 21 The WREN Centre

100 Years Storm – Depth of Floodwater on Access Road

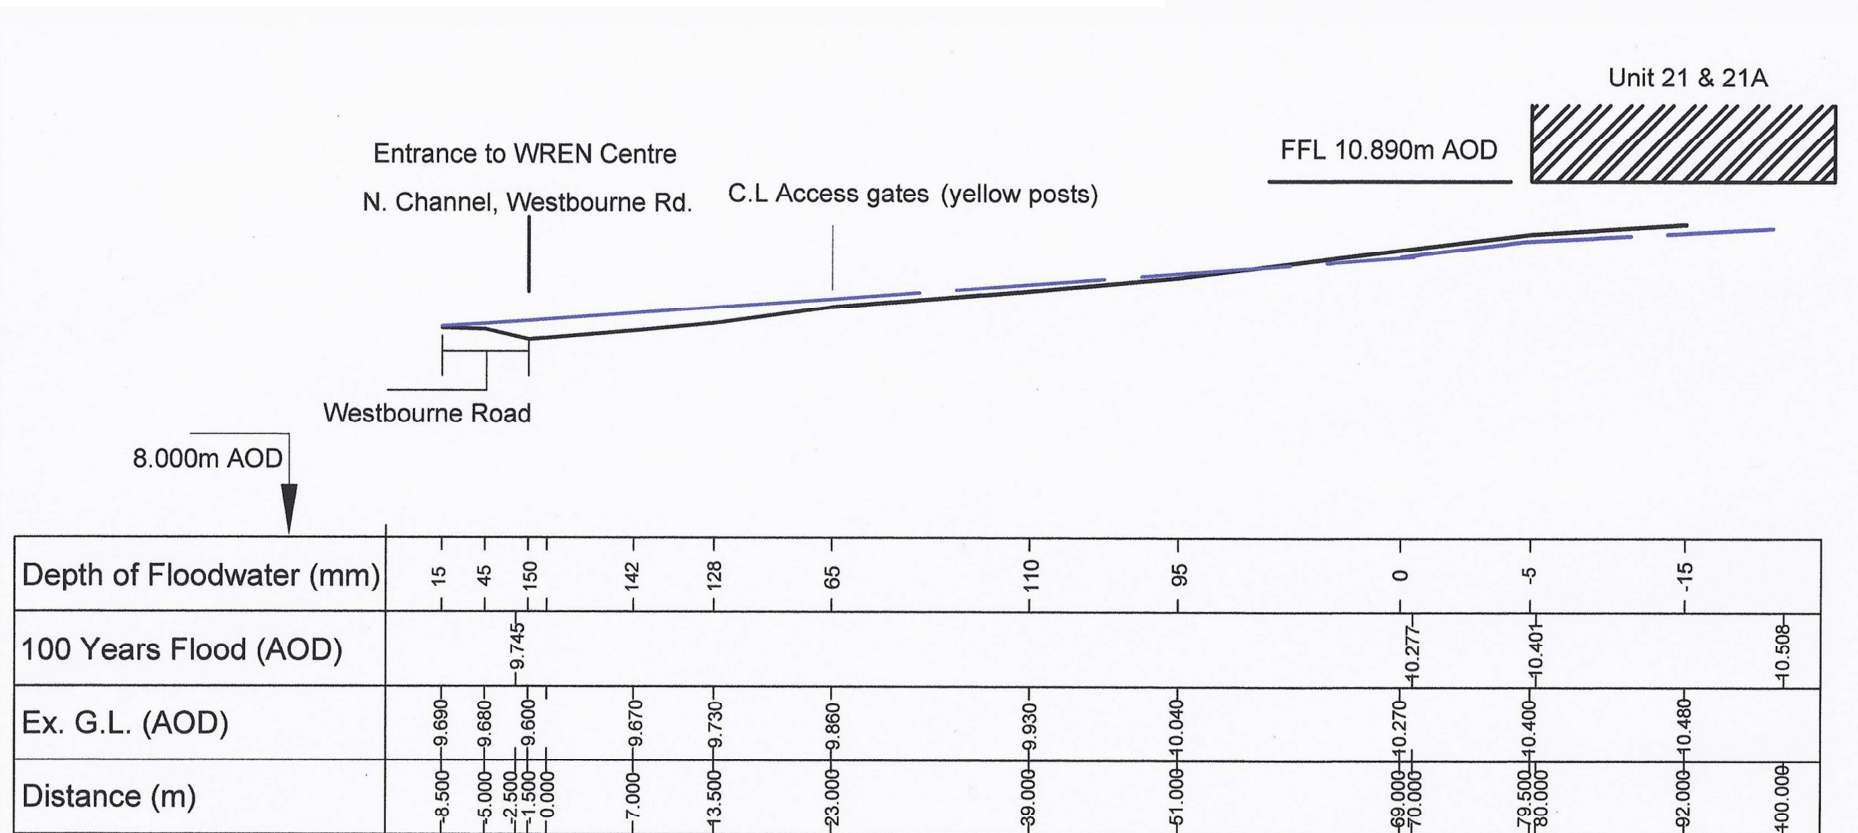

Section along Access Road B - B

Vertical/ Horizontal Scales 10:1 Ratio

KEY:

— 100 years storm Floodwater Profile (AOD)

— Existing Ground Level (AOD)

For location, see Plan No. RAI/05/01 & /06/01

Plan No.: RAI/08/15
Scale: NTS
Date: June 2015

Healthy Koi Ltd., Unit 21 The WREN Centre, Westbourne Road,
Emsworth, Hants. PO10 7SU Tel: 01243 698284