


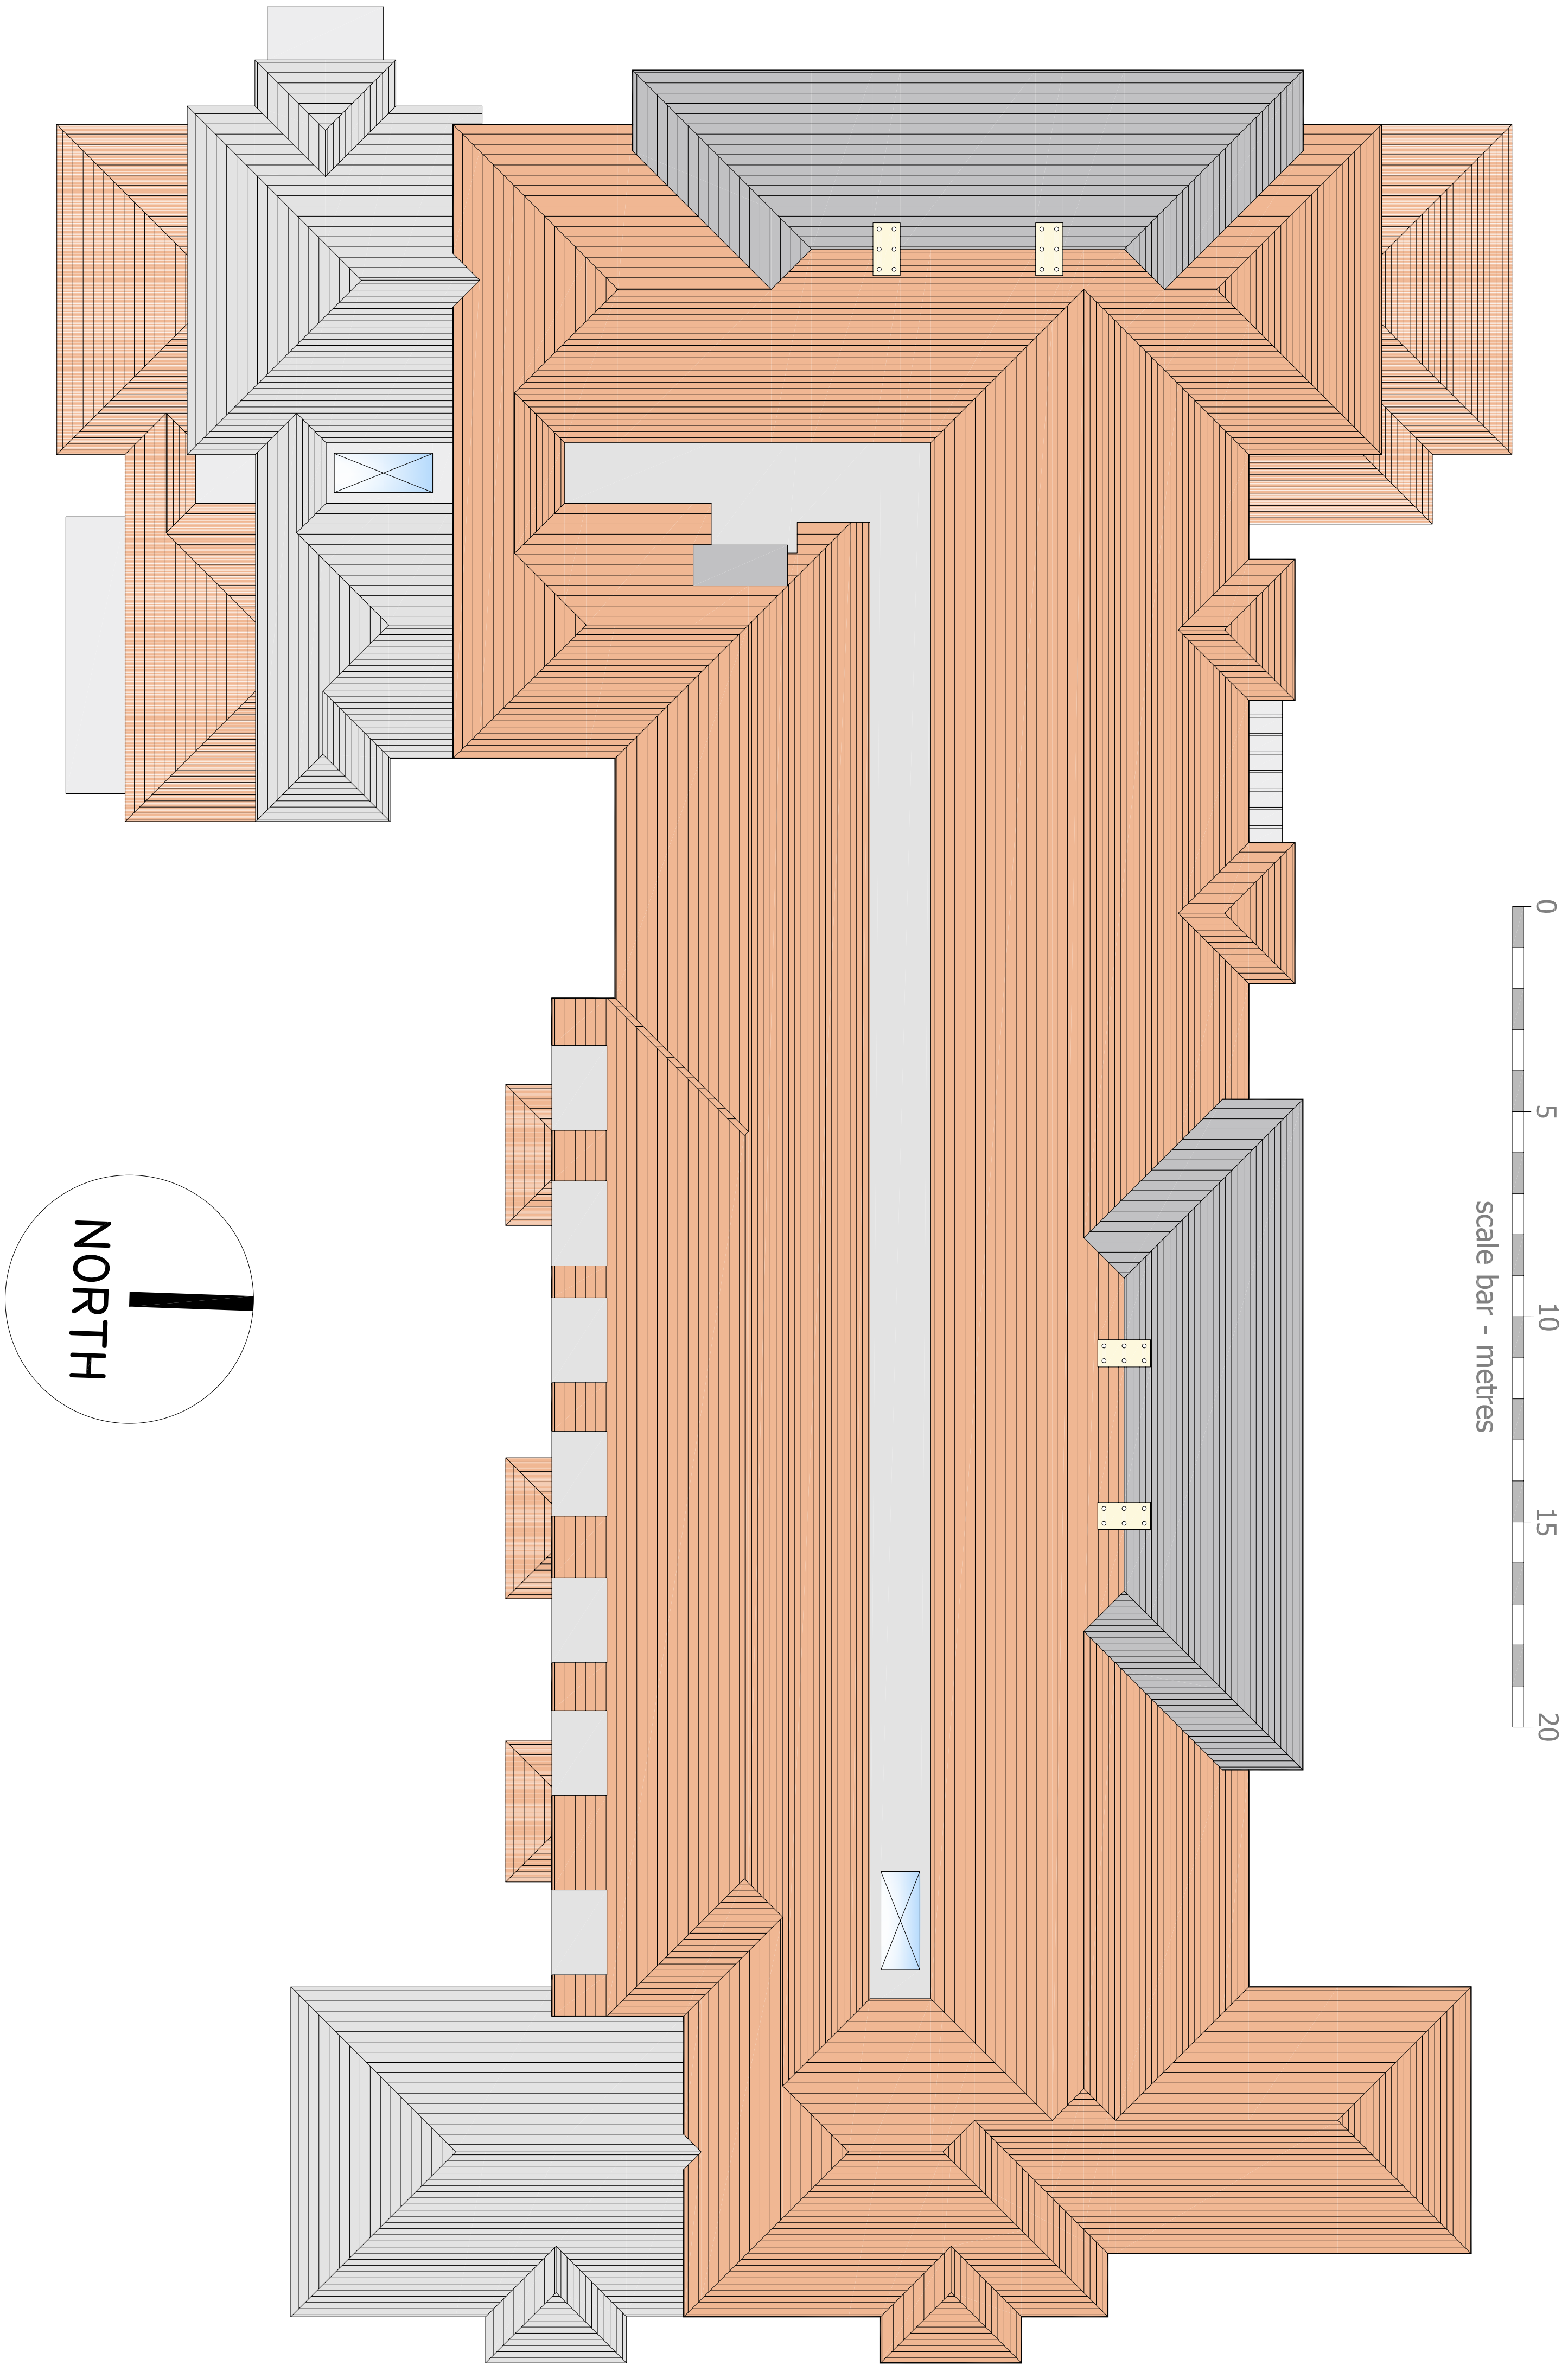

Elm Grove, Hayling Island - Proposed Retirement Housing - Roof Plan