




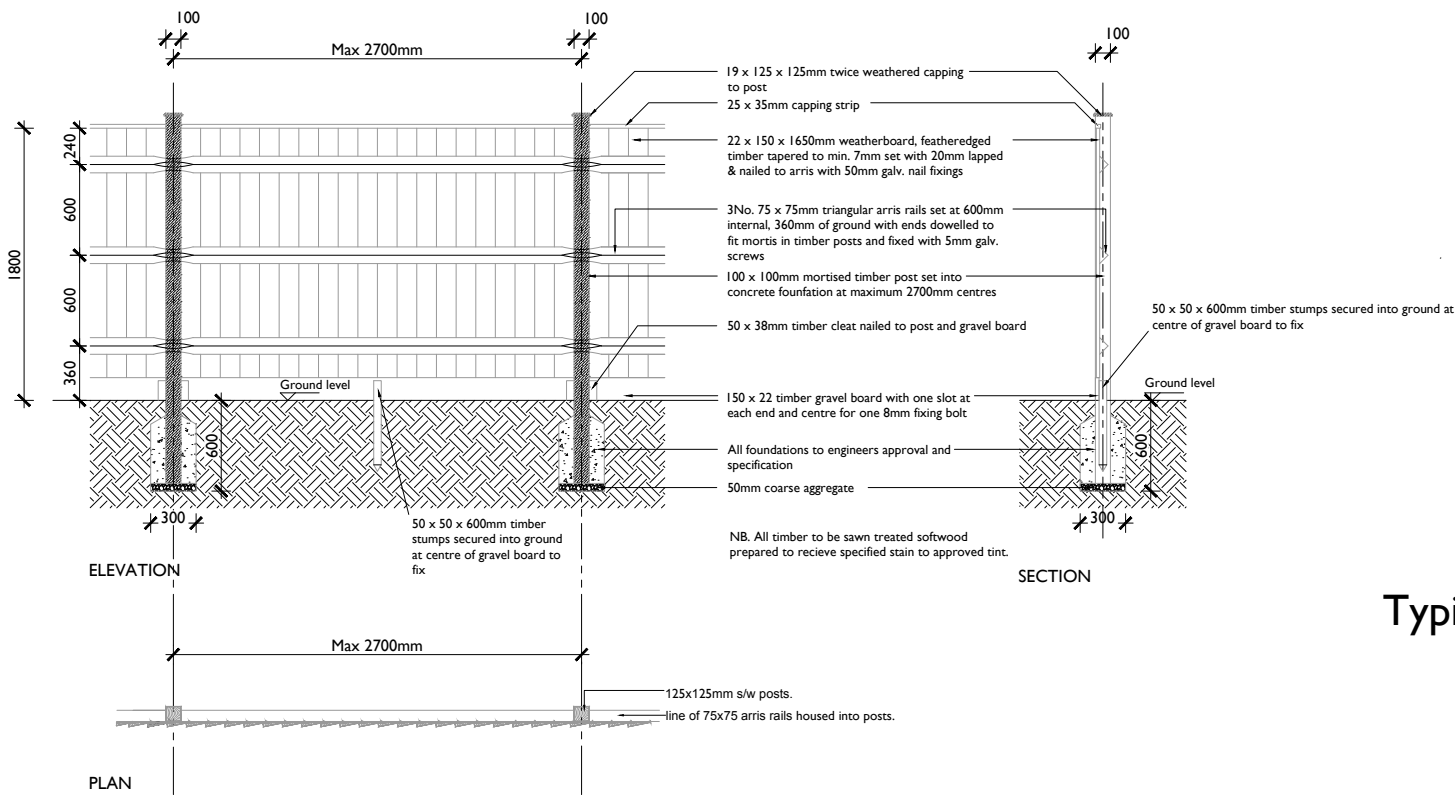


Typical Close Boarded Fence - 1800mm high
(Main and public access route private garden area boundaries)

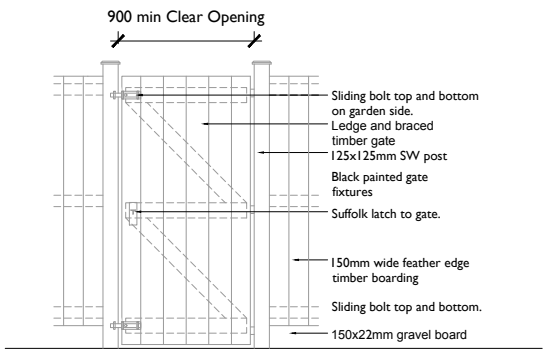

Typical Private Access Gate - 1800mm high

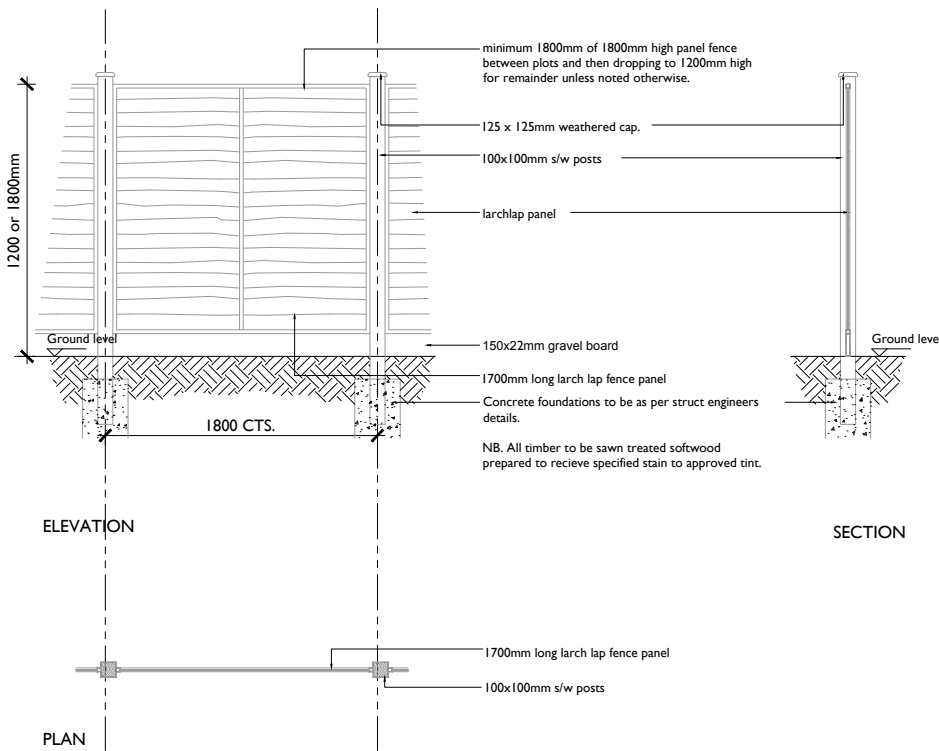


Typical Larch Lap Fence - 1200 or 1800mm high
(Private garden area boundaries)

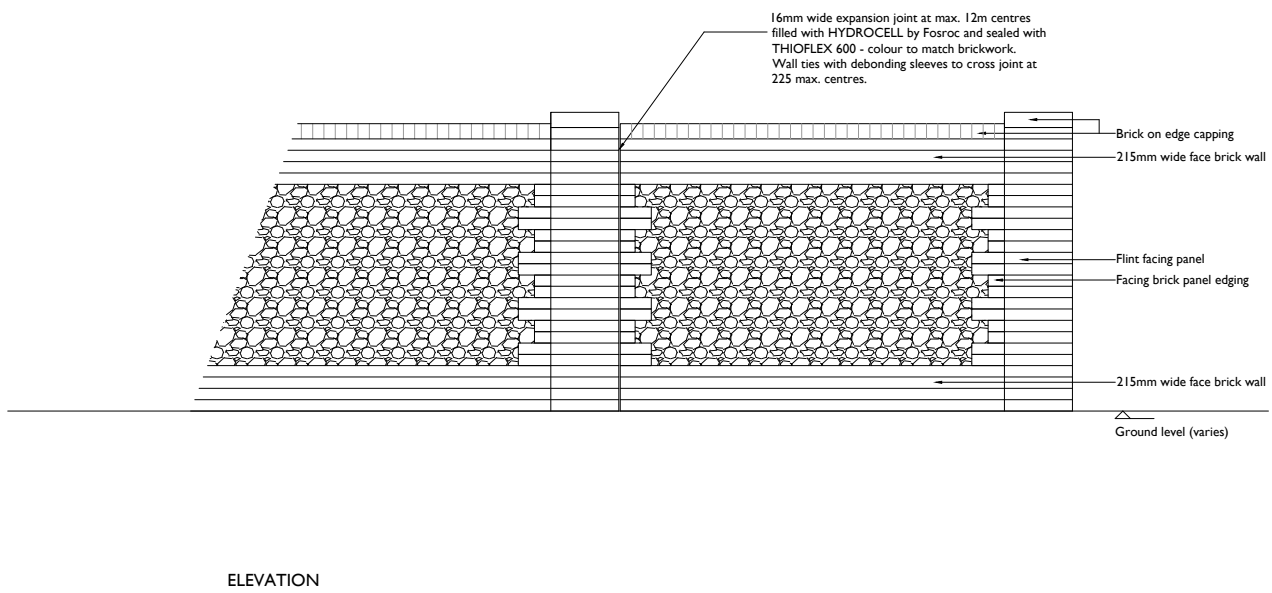


Typical Brick & Flint Panel Wall within development - 1800mm high

NOTE: Where ground level varies, wall to be stepped at piers.

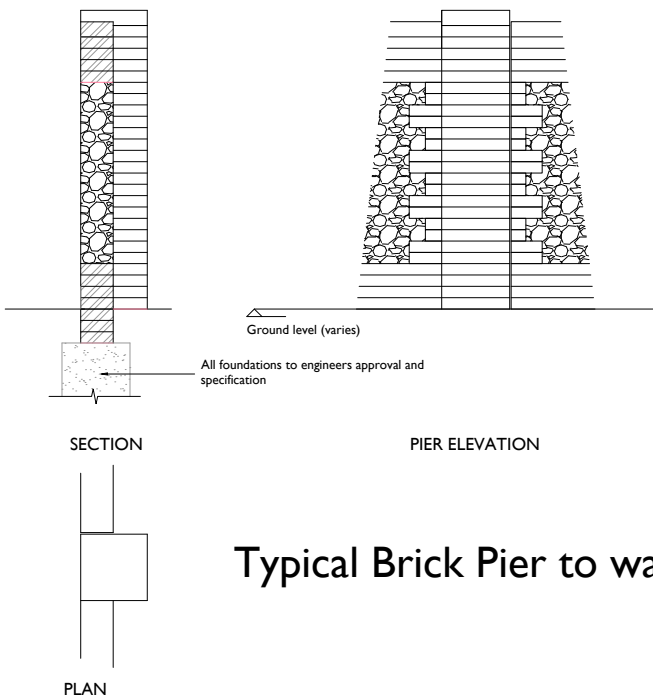

Typical Brick Pier to walls

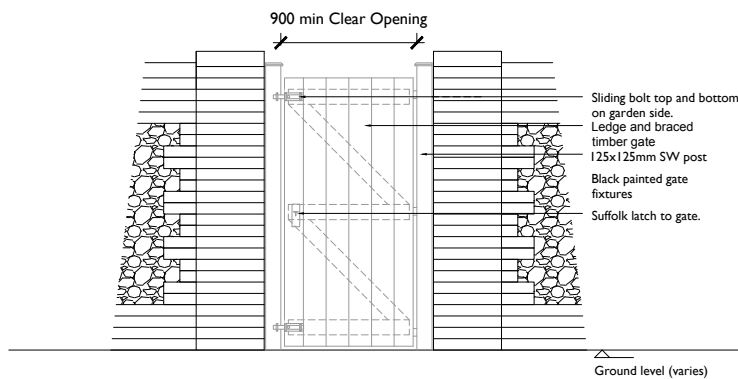

Typical Access Gate - 1800mm high

