
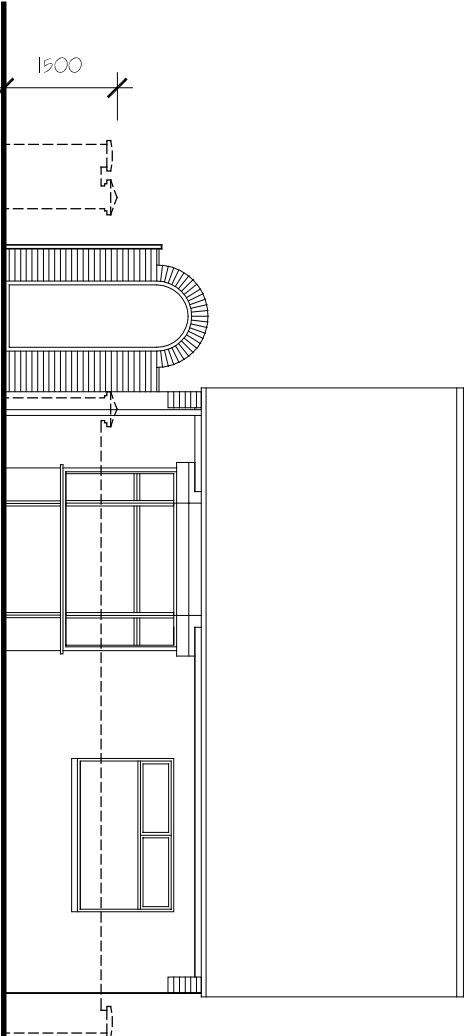
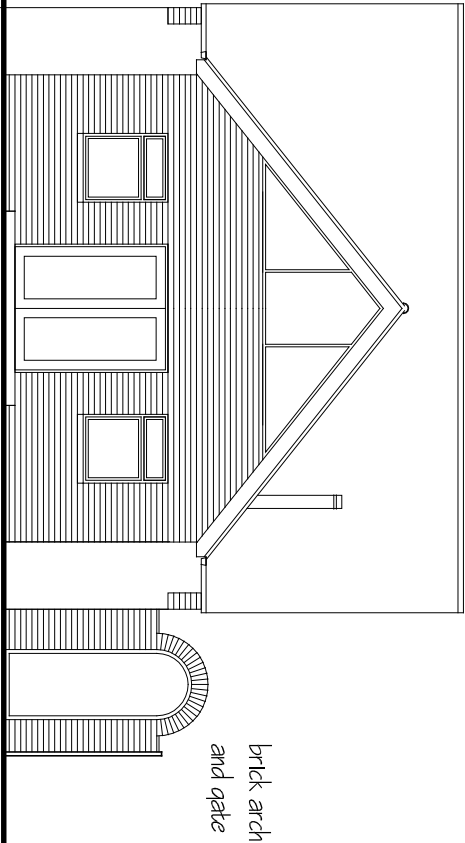


- (1) HEIGHTED DIMENSIONS MUST BE GIVEN IN PREFERENCE TO SCALED DIMENSIONS AND ALL DIMENSIONS ARE TO BE CHECKED BEFORE WORK IS PUT IN HAND
- (2) THIS DRAWING IS THE COPYRIGHT OF DANIELLS HARRISON CHARTERED SURVEYORS AND MUST NOT BE REPRODUCED OR USED WITHOUT THEIR WRITTEN PERMISSION
- (3) 0.5 DATA REPRODUCED UNDER LICENCE No 100011120

50mm full size

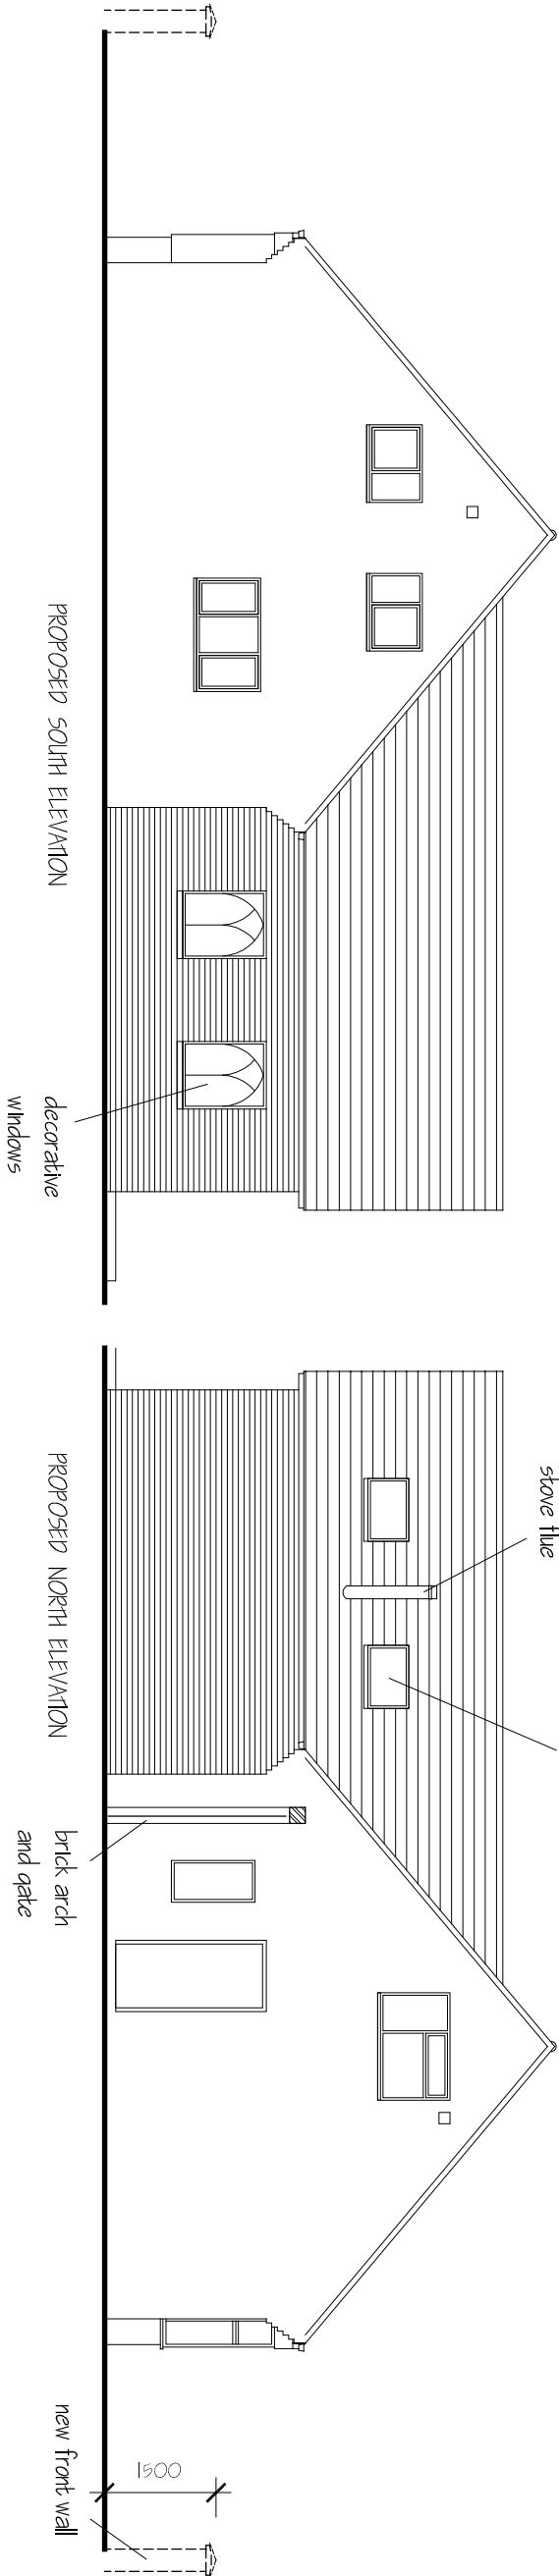

Daniells Harrison
CHARTERED SURVEYORS

The Old Manor House
Wickham Road
Farnham
PO16 7JR

141 01929 221189
Fax: 01929 221185
email: enquiries@dhs.co.uk
www.dhs.co.uk

RICS

Registered Surveyors
Fellow Chartered Surveyors
Fellow Surveying Services