


All dimensions to be checked on site prior to commencement of any construction works. Figured dimensions are to be used in preference to scaled dimensions.

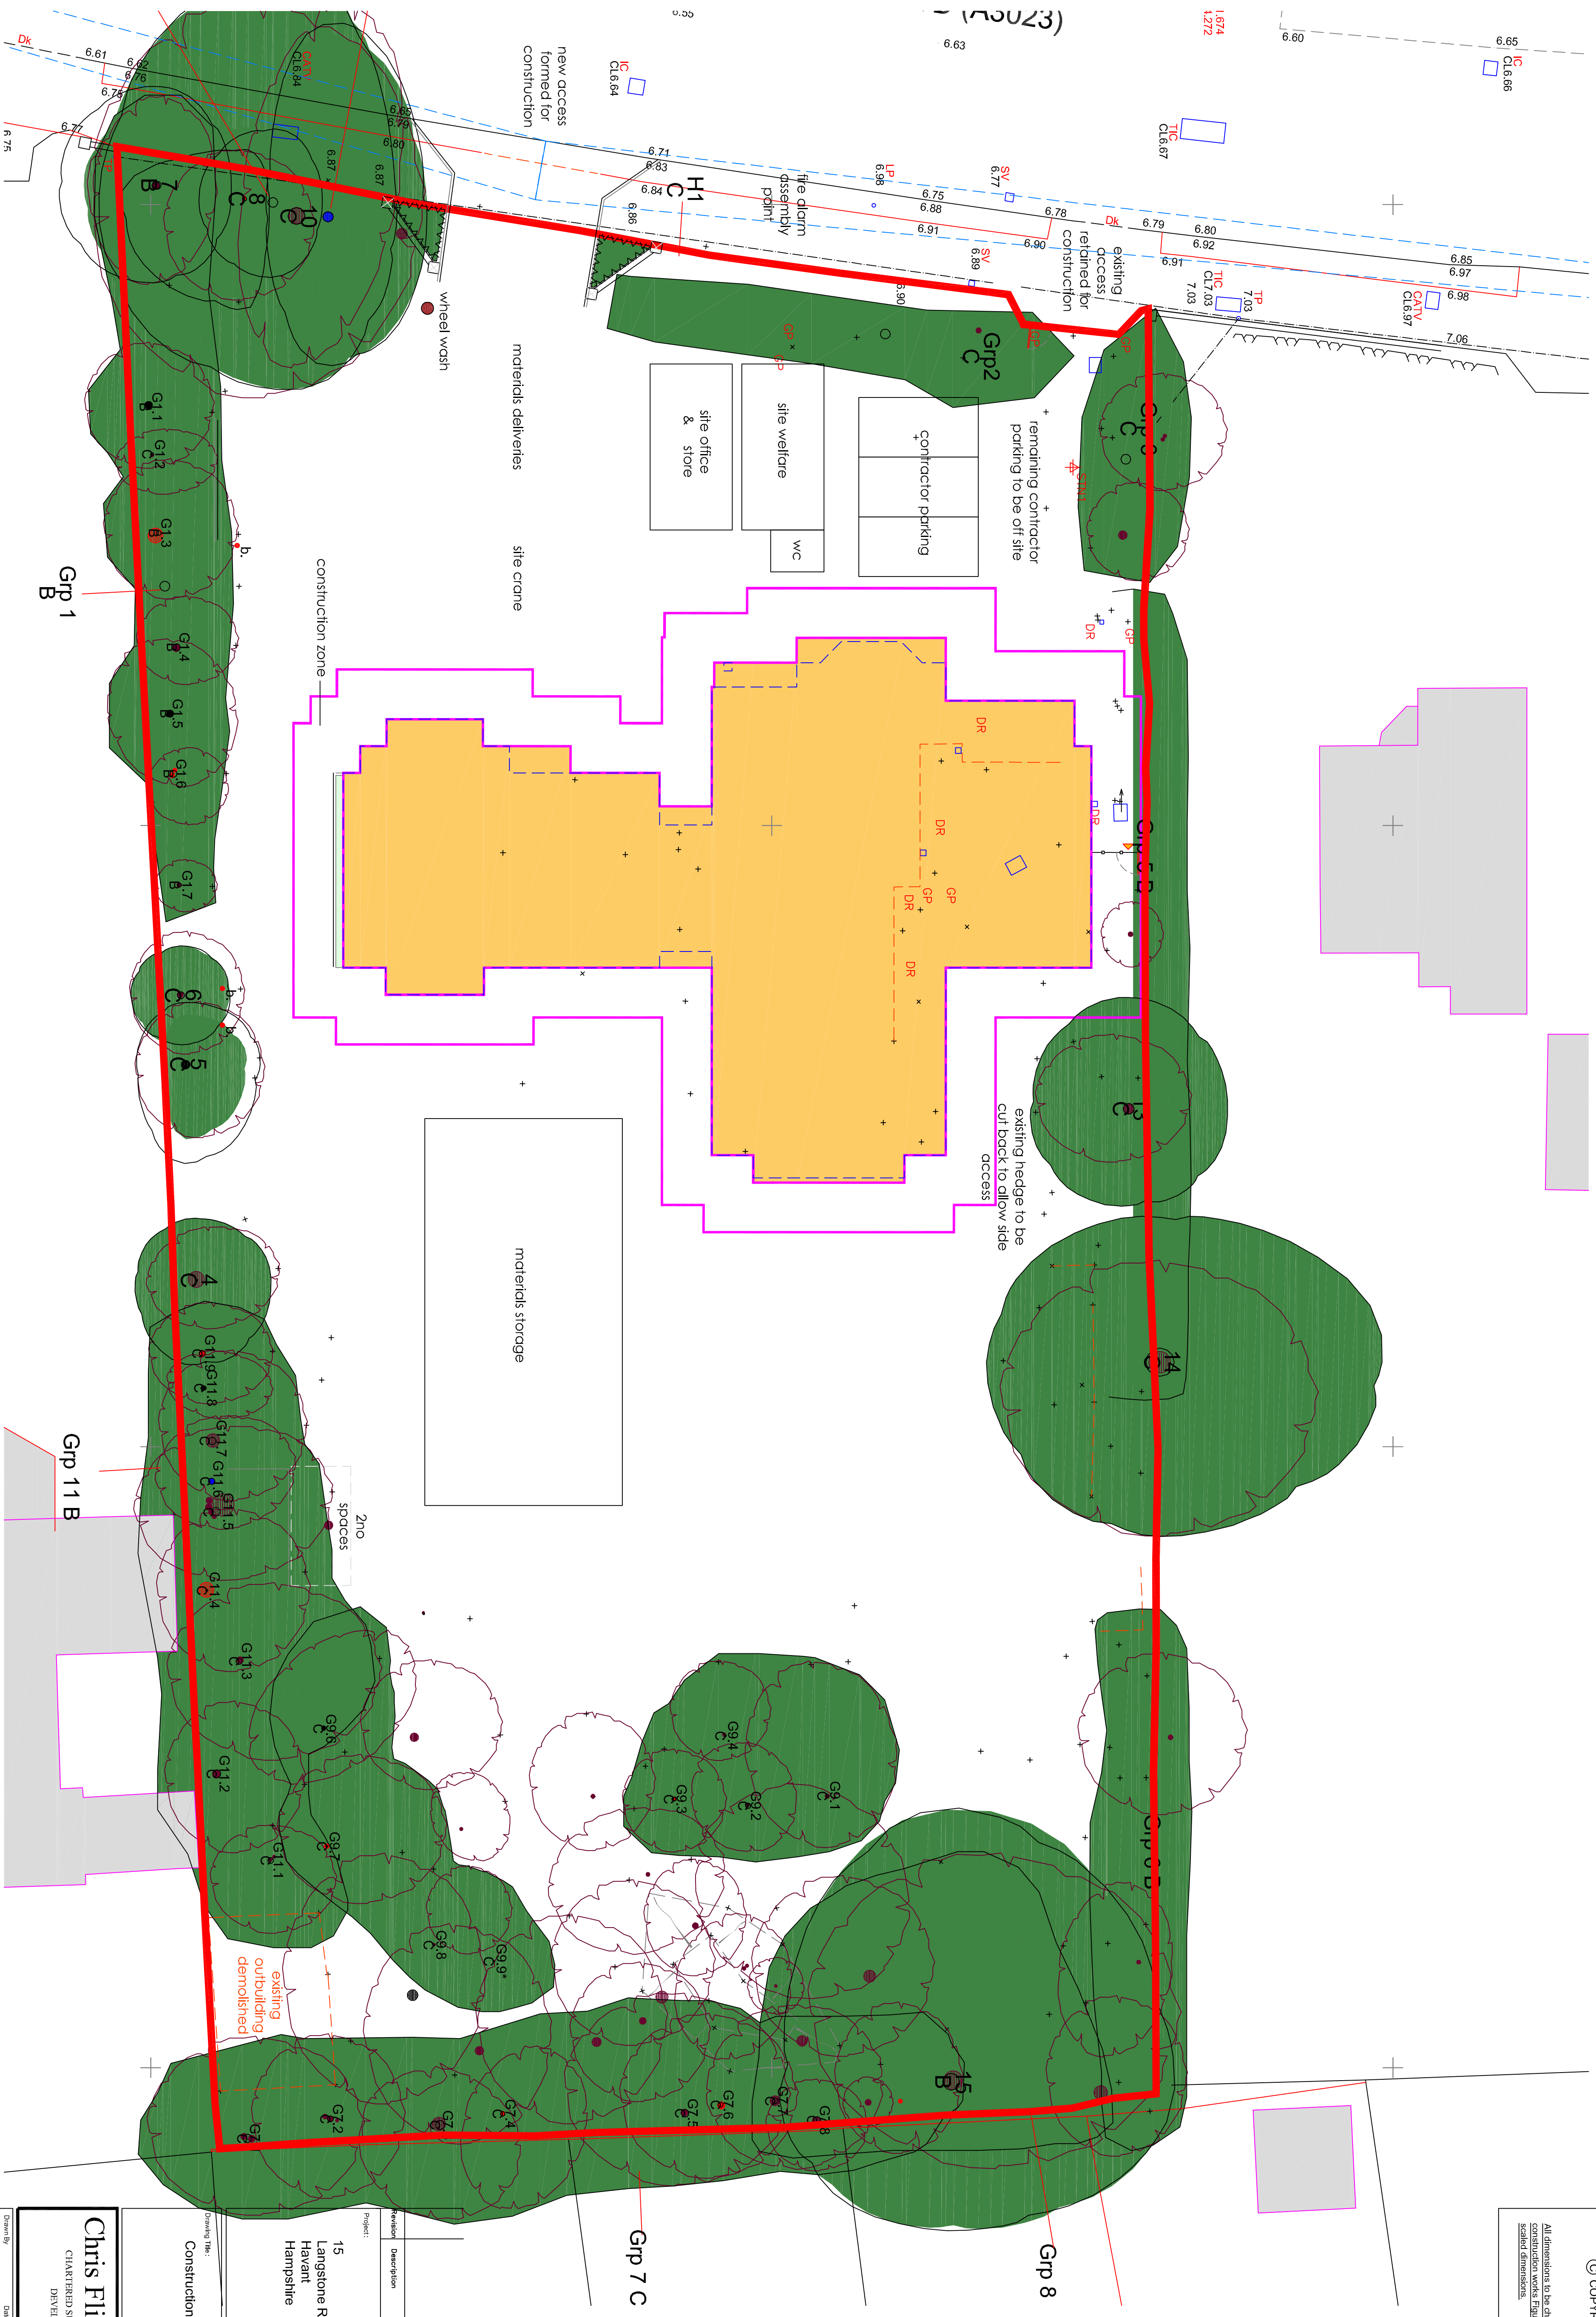

Revision	Description	Date	DRAWN

15
Langstone Road
Havant
Hampshire

Drawing Title:

Construction Management Plan

Chris Flint Associates Ltd

CHARTERED SURVEYORS - PROJECT MANAGERS
DEVELOPMENT CONSULTANTS

Drawn By	Date	SHEET SIZE	Approved By	Date
CF	01/07/21	A1		

Drawing No. **C7** | Revision: **nts**

PLANNING

2 Emerald Close Waterlooville Hauns PO7 8NZ
tel: 023 92 432484 fax: 023 92 358554
Email: christflintassociates@gmail.com