



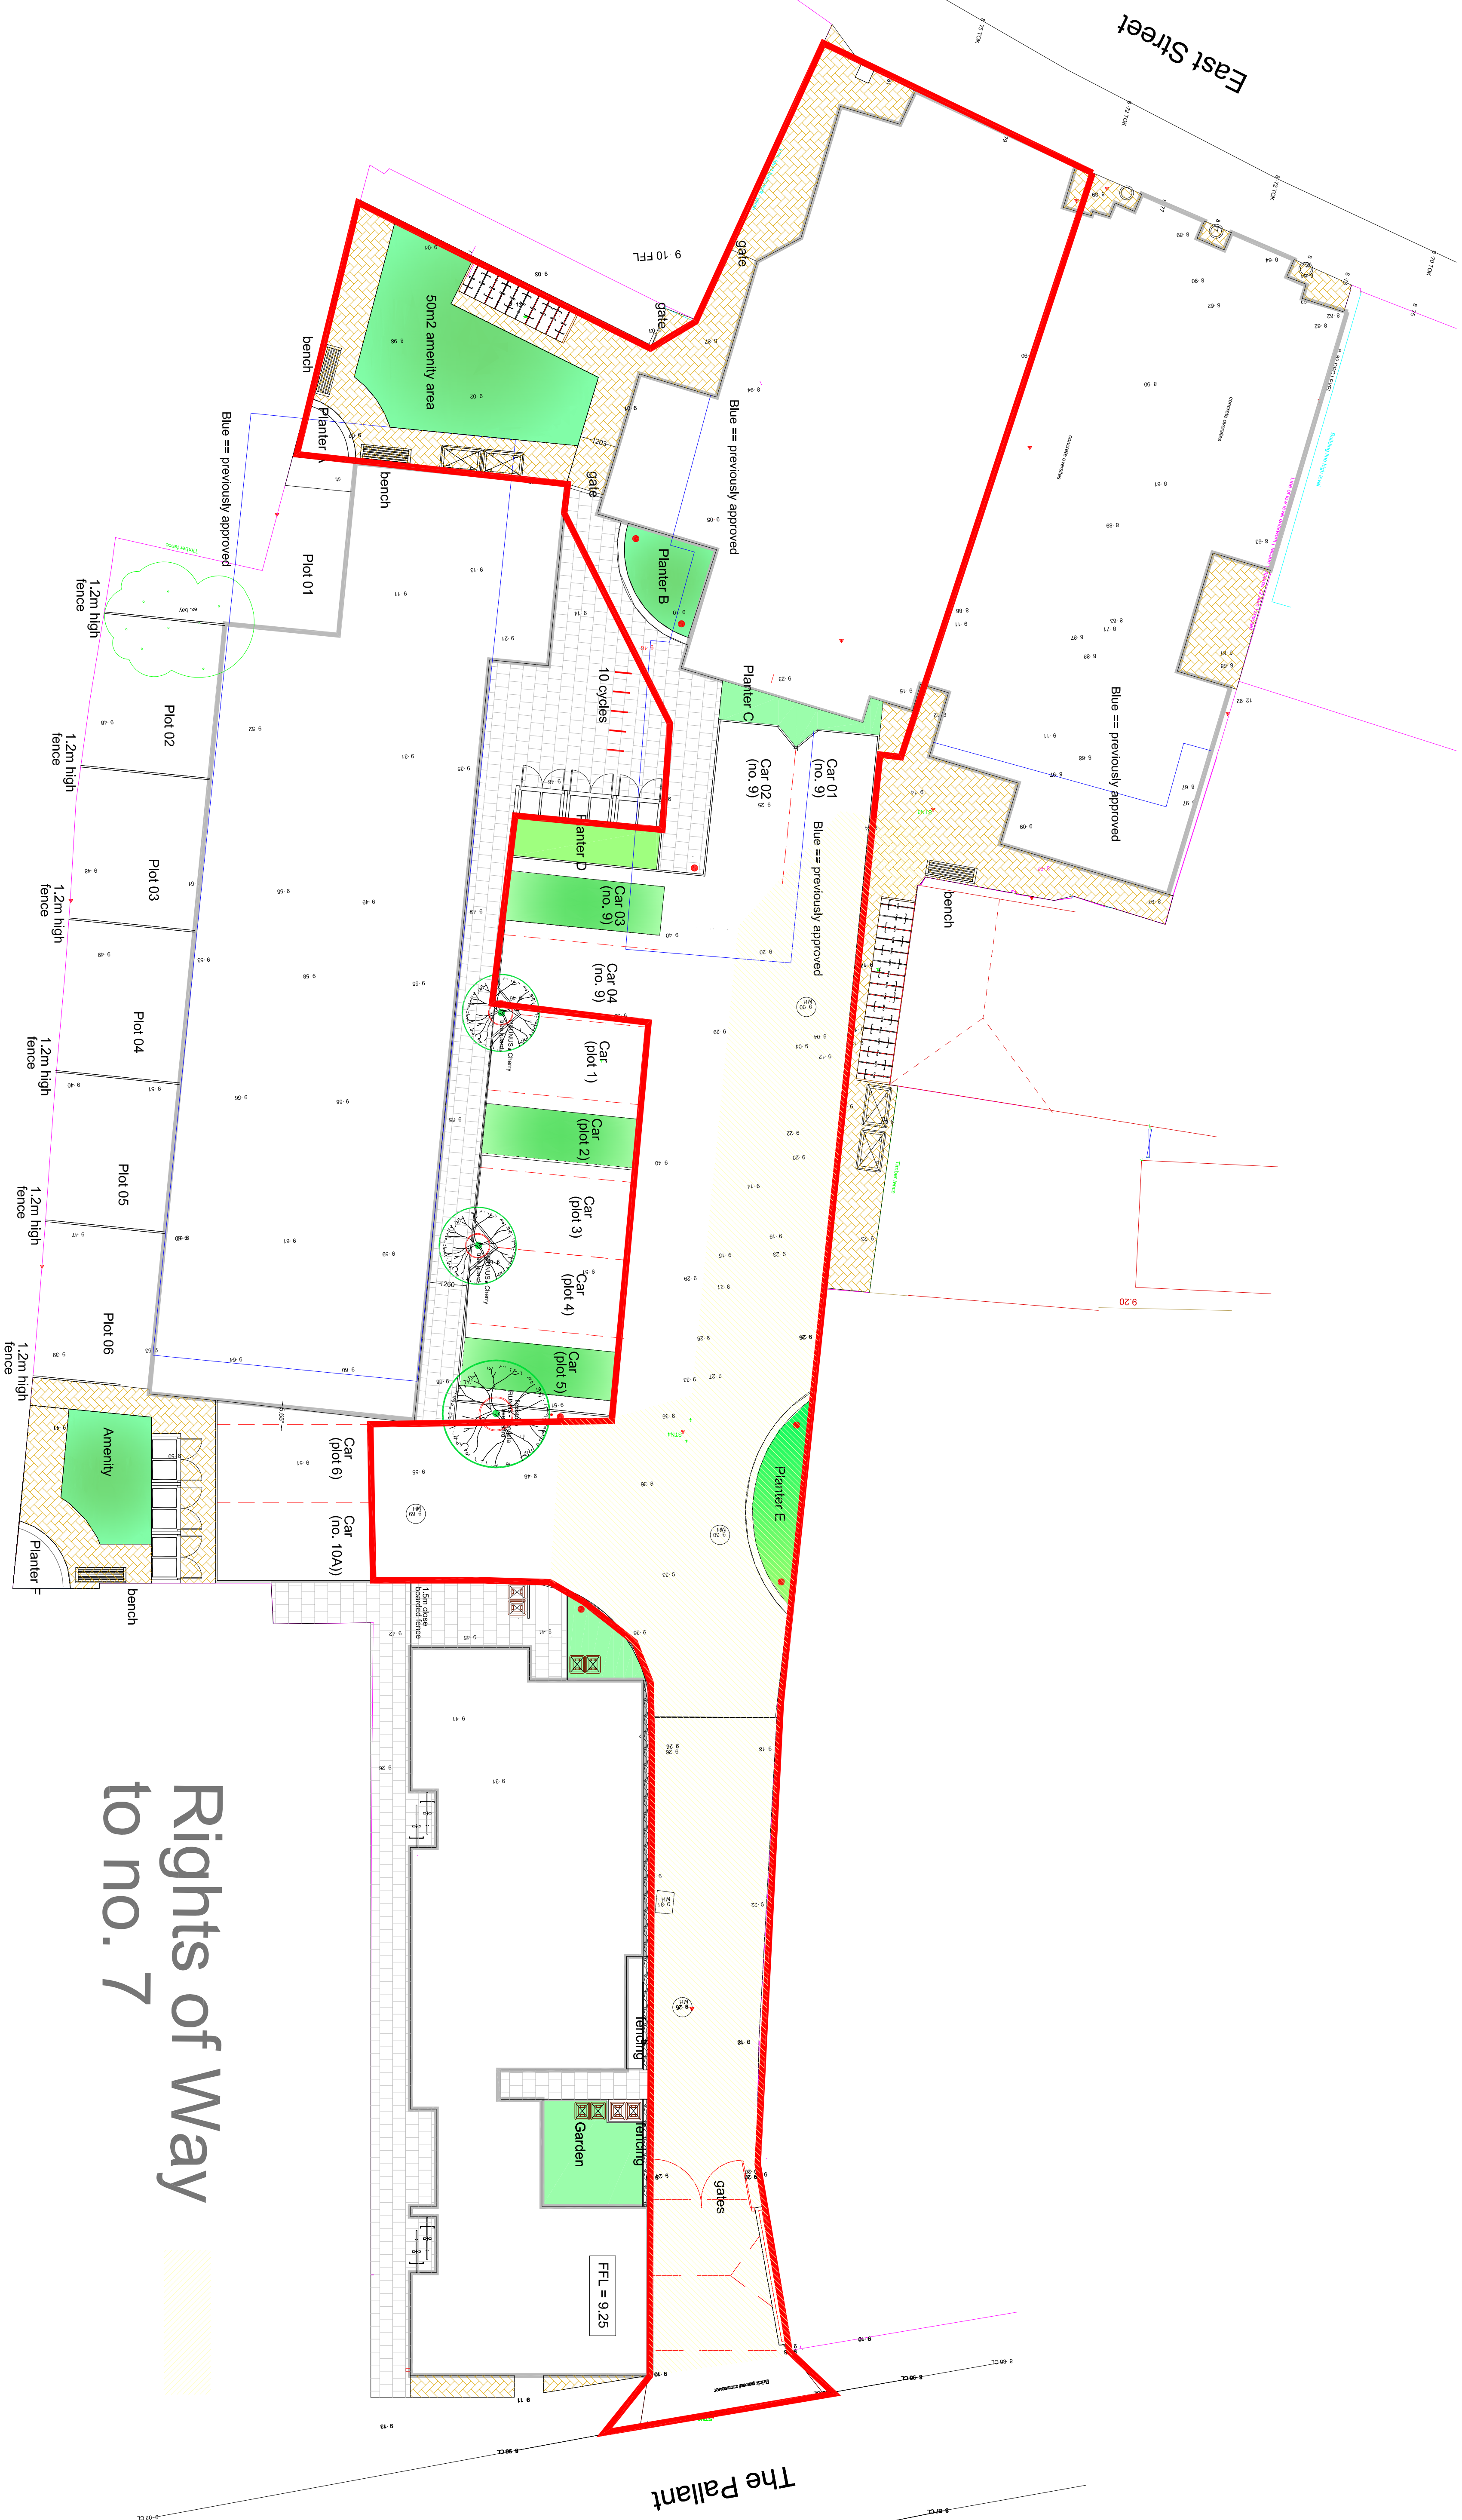

Rights of Way to no. 7

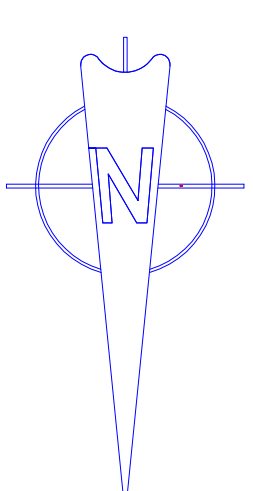

SCALE	TITLE
1/100	Residential Developments
DATE	5/7/91 1st East Street & July 21 10A., The Pallant - Havant
DRAWING NO. 21/01/P05	
PROJECT NAME Extent of Existing Private Right of Way	
SITE DETAIL	
	
DRAWN BY N/AVANT	
CHECKED BY N/AVANT	
DATE 21/01/95	
PETER GALLDARY PARTNERSHIP	
ARCHITECTS	
HAYWARD	
TEL. 02392 463155	
MOB. 07808 493362	