


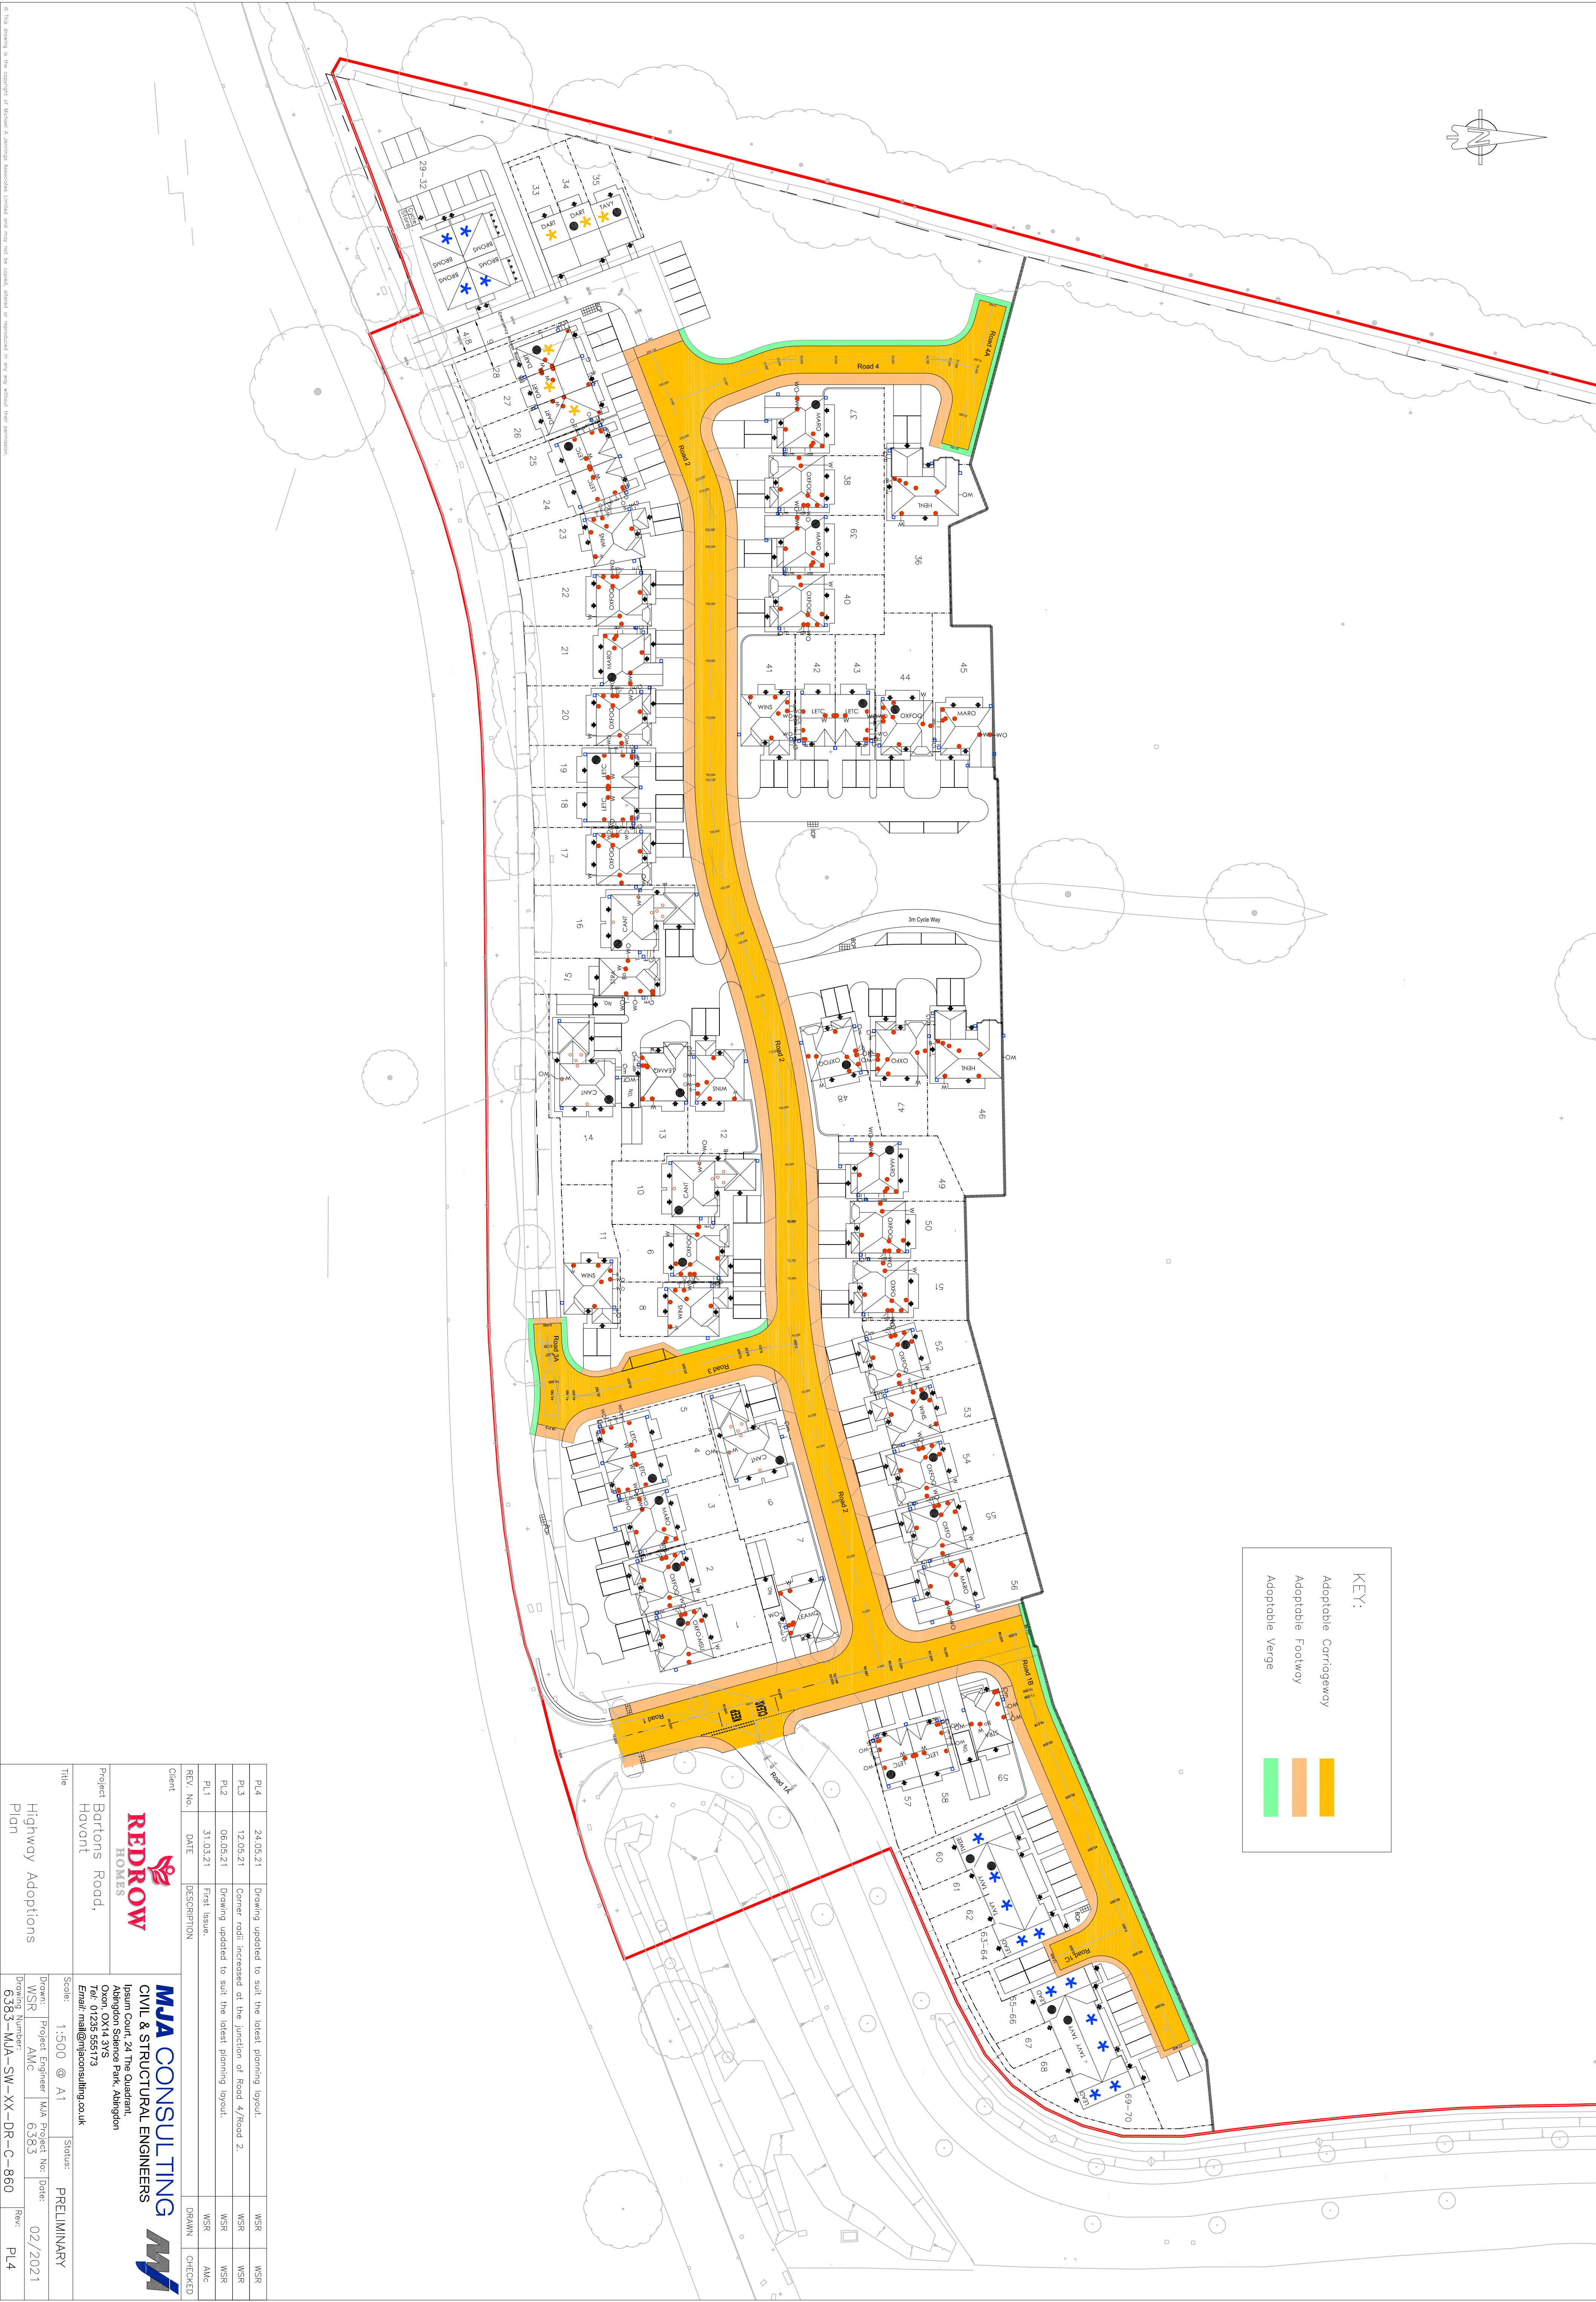

KEY:

- Adoptable Carriageway
- Adoptable Footway
- Adoptable Verge

PL4	24.05.21	Drawing updated to suit the latest planning layout.	WSR	WSR
PL3	12.05.21	Corner radii increased at the junction of Road 4/Road 2.	WSR	WSR
PL2	06.05.21	Drawing updated to suit the latest planning layout.	WSR	WSR
PL1	31.03.21	First Issue.	WSR	AMC
REV. No.	DATE	DESCRIPTION	DRAWN	CHECKED

Client

Project Barton's Road, Hovont

REDROW HOMES

Project Engineer MJA Project No: 6383

Scale: 1:500 @ A1

MJA CONSULTING CIVIL & STRUCTURAL ENGINEERS

Ipsium Court, 24 The Quadrant, Abington Science Park, Abington, Oxon, OX5 5BZ

Drawn: WSR Project Engineer: AMC

Project Number: 6383-MJA-SW-XX-DR-C-860

Status: PRELIMINARY

Date: 02/2021

Rev: PL4