

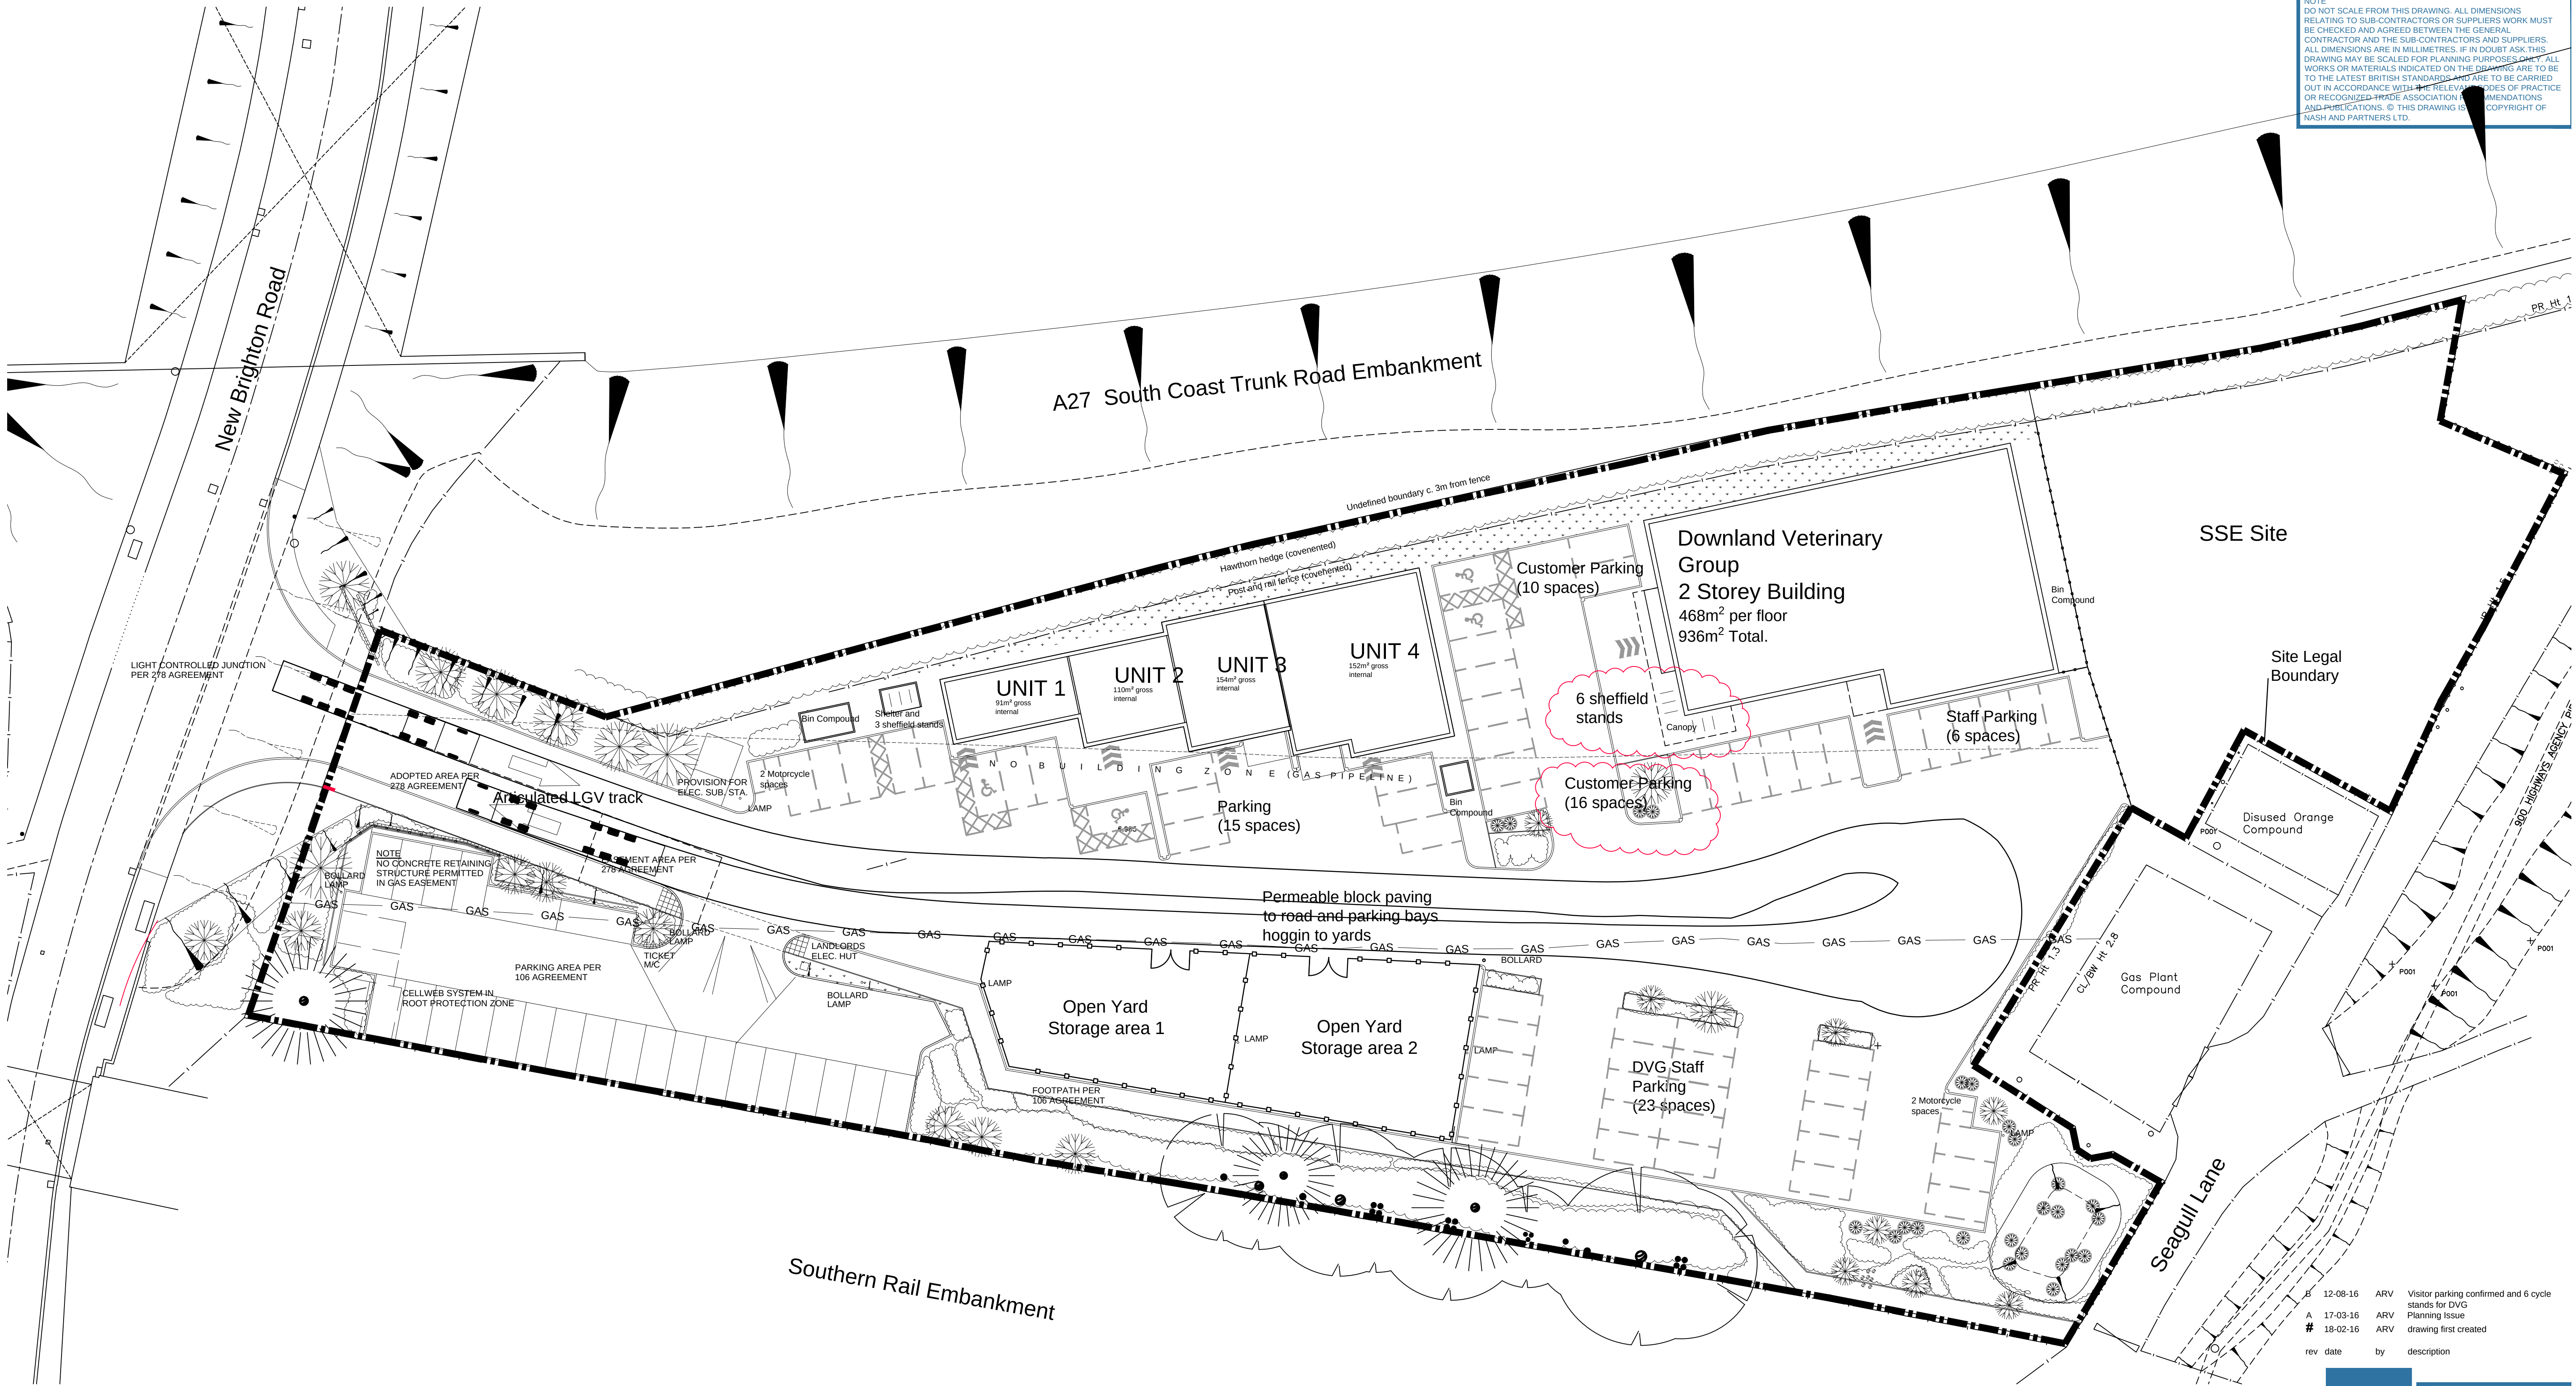


NOTE
DO NOT SCALE FROM THIS DRAWING. ALL DIMENSIONS
RELATING TO SUB-CONTRACTORS OR SUPPLIERS WORK MUST
BE CHECKED AND AGREED BETWEEN THE GENERAL
CONTRACTOR AND THE SUB-CONTRACTORS AND SUPPLIERS.
ALL DIMENSIONS ARE IN MILLIMETRES. IF IN DOUBT ASK THIS
DRAWING MAY BE SCALED FOR PLANNING PURPOSES ONLY. ALL
WORKS OR MATERIALS INDICATED ON THE DRAWING ARE TO BE
TO THE LATEST BRITISH STANDARDS AND ARE TO BE CARRIED
OUT IN ACCORDANCE WITH THE RELEVANT CODES OF PRACTICE
OR RECOGNIZED PROFESSIONAL ASSOCIATION RECOMMENDATIONS
AND PUBLICATIONS. © THIS DRAWING IS THE COPYRIGHT OF
NASH AND PARTNERS LTD.

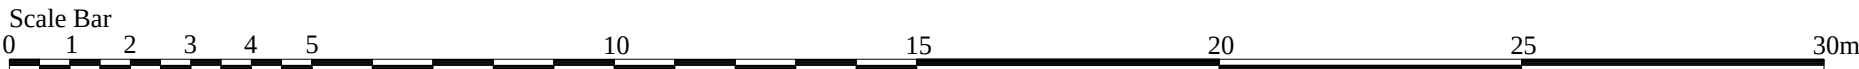

SITE LAYOUT PLAN (Scale 1:250)

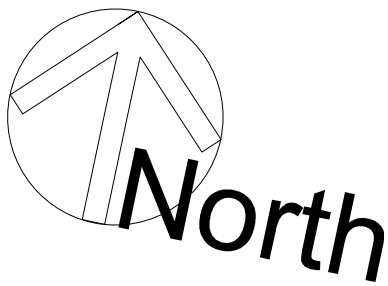

PLANNING ISSUE

5 Dukes Court, Bognor Road, Chichester, West Sussex, PO19 8FX.
Tel 01243 815720, email: office@nashpl.com

Client Downland Veterinary Group		
Location INTERBRIDGES SITE NEW BRIGHTON ROAD EMSWORTH		
Drawing Title Downland Veterinary Group PROPOSED SITE LAYOUT		
Date Feb 2016	Drawn By ARV	Scale as noted @ A1
CAD file name Interbridges Alternative Development DVG Rev03.dwg		
Drawing No. 2045/SK-10	Revision B	