



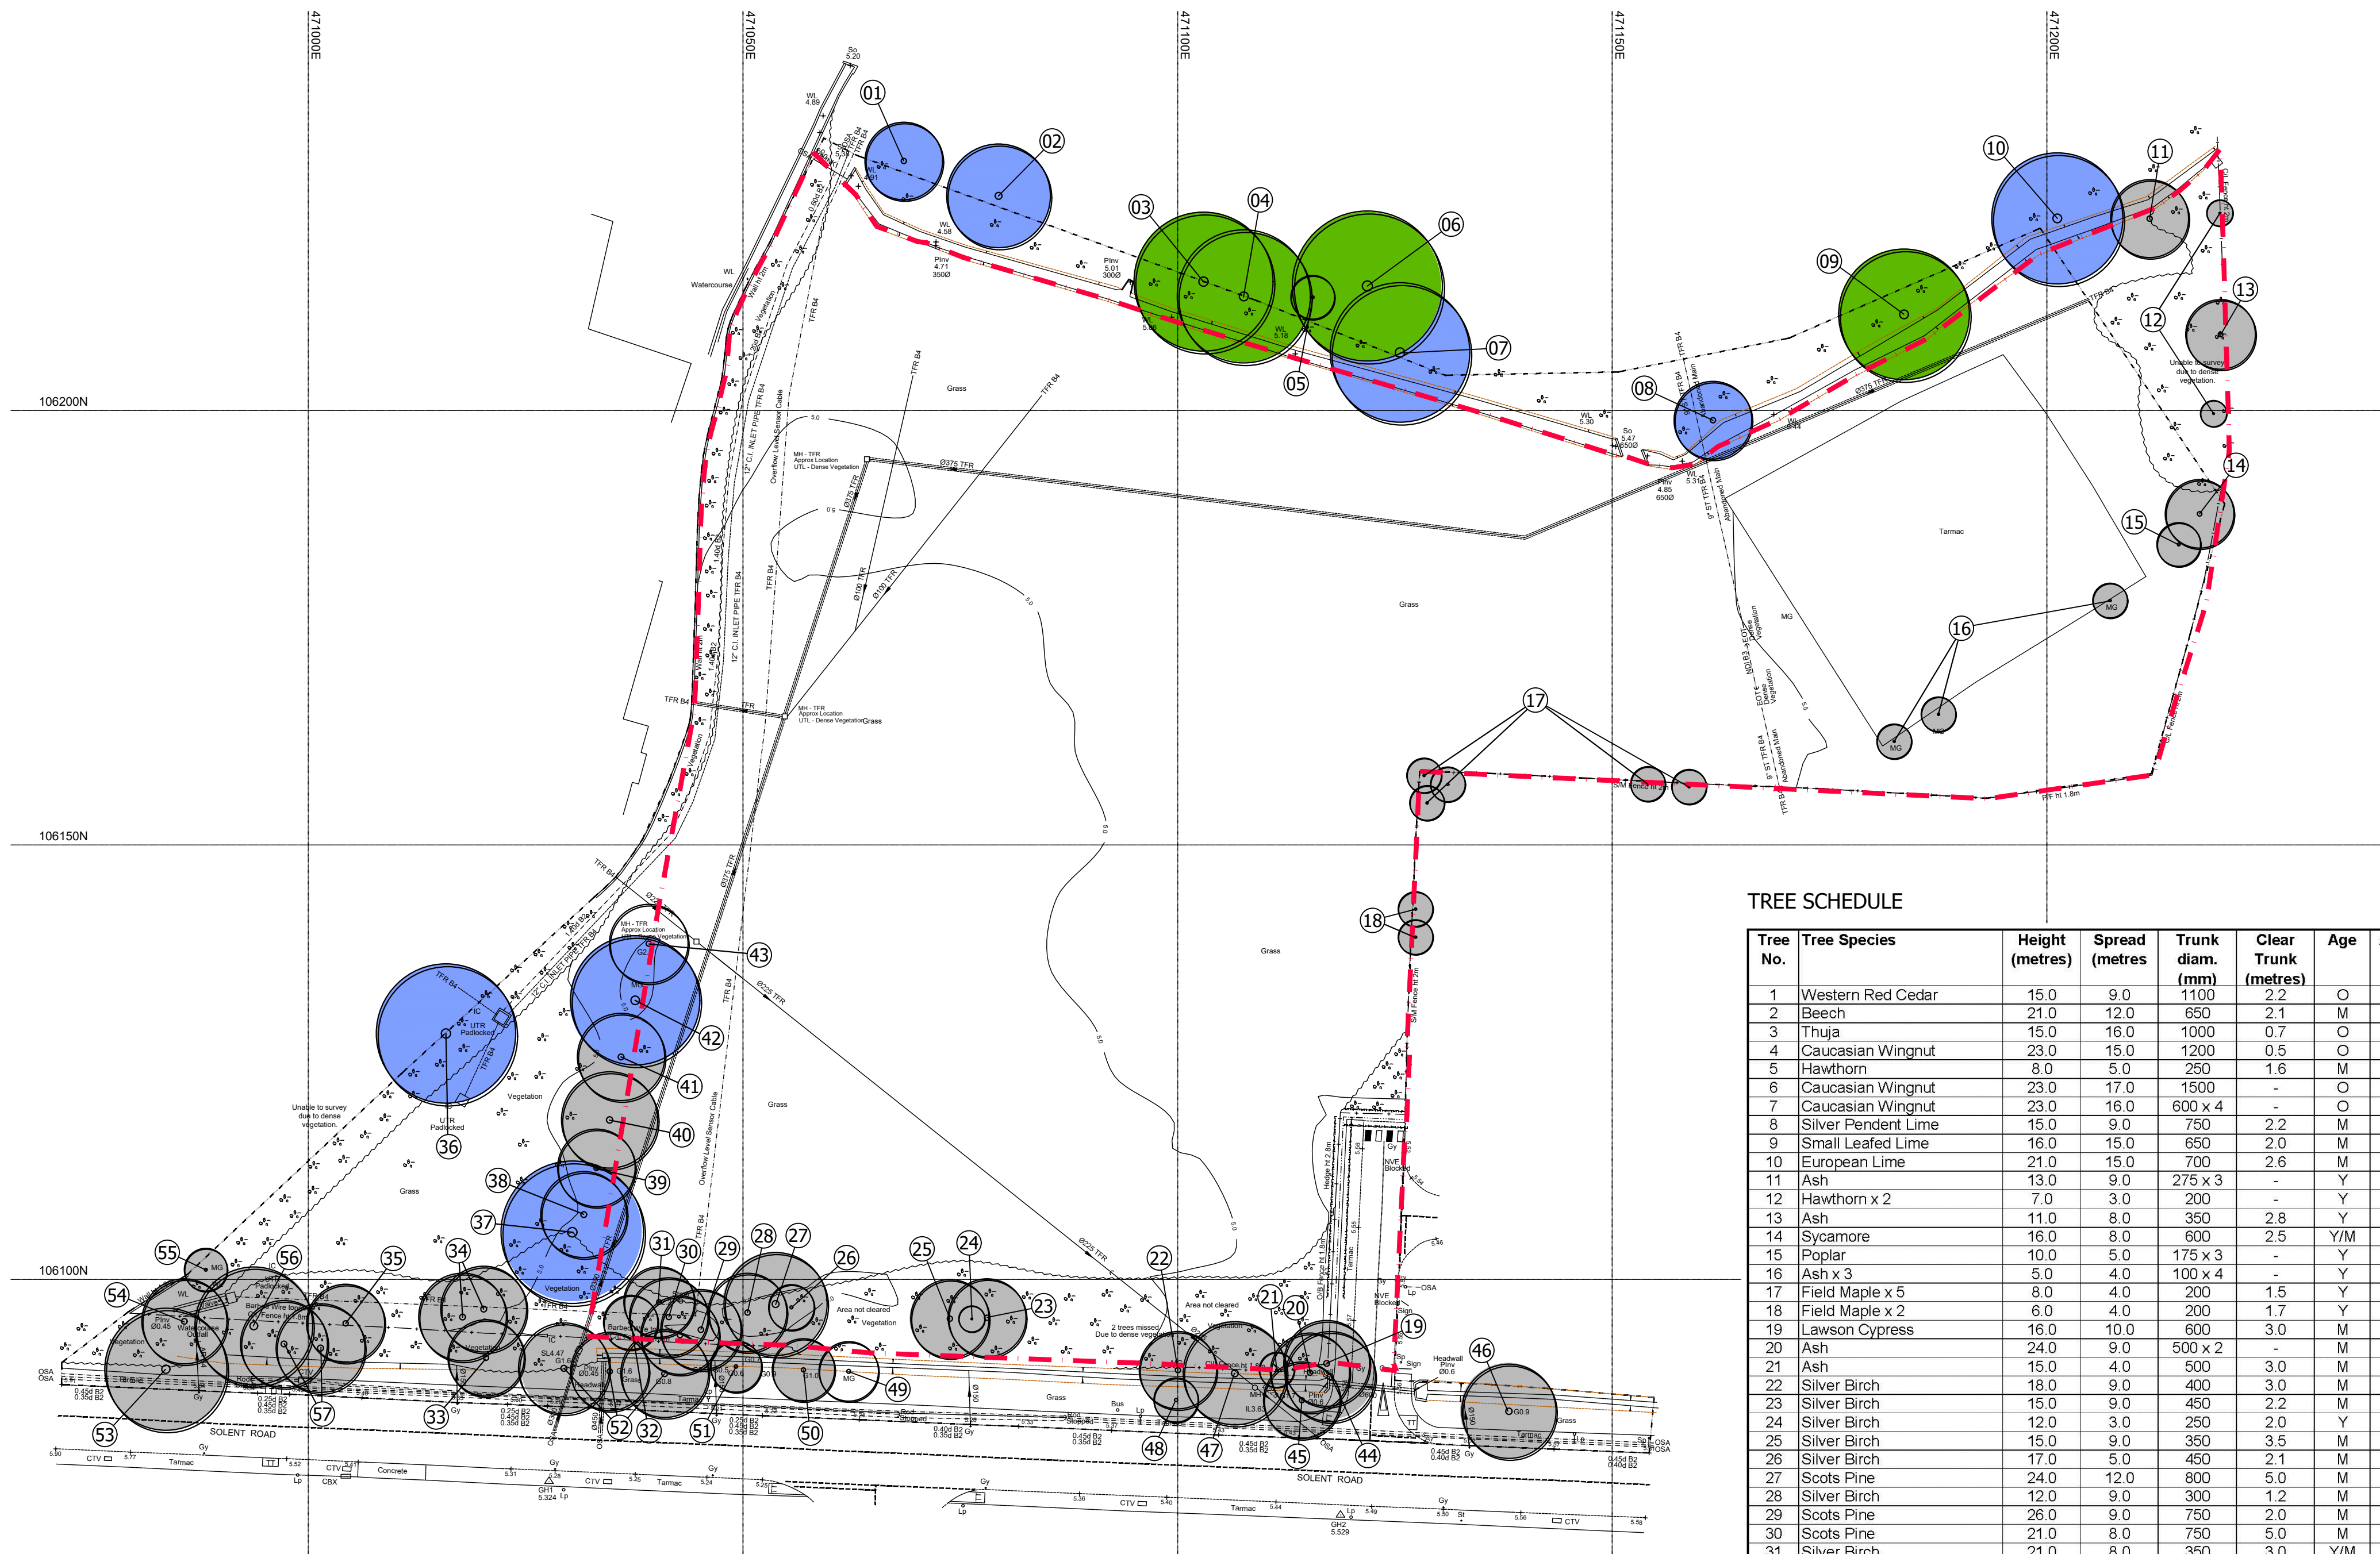

- [] DEVELOPMENT BOUNDARY
- 00 SURVEYED TREE
- TREE OF HIGH QUALITY
- TREE OF MODERATE QUALITY
- TREE OF LOW QUALITY

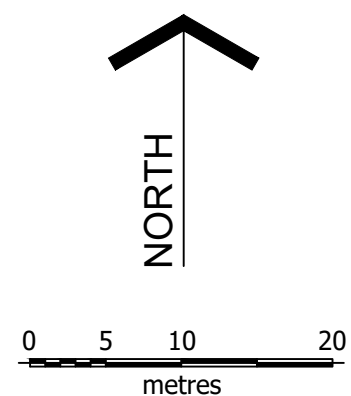

TREE SCHEDULE

Tree No.	Tree Species	Height (metres)	Spread (metres)	Trunk diam. (mm)	Clear Trunk (metres)	Age	Amenity Value	Condition	Comment
1	Western Red Cedar	15.0	9.0	1100	2.2	O	A	1	
2	Beech	21.0	12.0	650	2.1	M	B	1	
3	Thuja	15.0	16.0	1000	0.7	O	A	1	
4	Caucasian Wingnut	23.0	15.0	1200	0.5	O	A	1	
5	Hawthorn	8.0	5.0	250	1.6	M	C	1	
6	Caucasian Wingnut	23.0	17.0	1500	-	O	A	1	
7	Caucasian Wingnut	23.0	16.0	600 x 4	-	O	A	1	
8	Silver Pendent Lime	15.0	9.0	750	2.2	M	B	1	
9	Small Leafed Lime	16.0	15.0	650	2.0	M	A	1	Ivy covered
10	European Lime	21.0	15.0	700	2.6	M	B	1	
11	Ash	13.0	9.0	275 x 3	-	Y	C	1	
12	Hawthorn x 2	7.0	3.0	200	-	Y	C	1	
13	Ash	11.0	8.0	350	2.8	Y	C	1	
14	Sycamore	16.0	8.0	600	2.5	Y/M	C	1	Ivy covered
15	Poplar	10.0	5.0	175 x 3	-	Y	C	1	
16	Ash x 3	5.0	4.0	100 x 4	-	Y	C	1	
17	Field Maple x 5	8.0	4.0	200	1.5	Y	C	1	
18	Field Maple x 2	6.0	4.0	200	1.7	Y	C	1	
19	Lawson Cypress	16.0	10.0	600	3.0	M	C	1	
20	Ash	24.0	9.0	500 x 2	-	M	C	1	
21	Ash	15.0	4.0	500	3.0	M	D	4	Split trunk
22	Silver Birch	18.0	9.0	400	3.0	M	C	1	
23	Silver Birch	15.0	9.0	450	2.2	M	C	1	
24	Silver Birch	12.0	3.0	250	2.0	Y	C	2	
25	Silver Birch	15.0	9.0	350	3.5	M	C	1	
26	Silver Birch	17.0	5.0	450	2.1	M	C	3	Subordinate
27	Scots Pine	24.0	12.0	800	5.0	M	C	1	
28	Silver Birch	12.0	9.0	300	1.2	M	C	3	Leaning
29	Scots Pine	26.0	9.0	750	2.0	M	C	1	
30	Scots Pine	21.0	8.0	750	5.0	M	C	3	Leaning
31	Silver Birch	21.0	8.0	350	3.0	Y/M	C	1	
32	Sycamore	22.0	6.0	400	1.8	Y/M	C	1	
33	Silver Birch	21.0	9.0	500 x 2	-	M	C	1	
34	Silver Birch	22.0	10.0	600	5.0	M	C	1	
35	Sycamore x 2	16.0	9.0	450	1.6	Y/M	C	1	
36	Aspen	25.0	16.0	900	3.0	M	B	1	
37	Silver Birch	24.0	16.0	600	2.8	M	B	1	
38	Alder	20.0	10.0	950	2.7	M	B	1	
39	Alder	18.0	9.0	800	-	M	C	2	
40	Alder	16.0	11.0	750	-	M	C	1	
41	Alder	17.0	10.0	450 x 3	-	M	C	1	
42	Alder	21.0	15.0	800	1.9	M	B	1	
43	Alder	7.0	9.0	700	2.5	M	D	3	
44	Horse Chestnut	16.0	10.0	600	2.1	Y/M	C	3	Subordinate
45	Norway Maple	16.0	9.0	600	2.6	Y/M	C	3	Lopsided growth
46	Austrian Pine	20.0	11.0	900	3.5	M	C	1	
47	Horse Chestnut	12.0	12.0	550	1.5	Y/M	C	3	
48	Sycamore	8.0	5.0	175	1.3	Y	C	1	
49	Sycamore	11.0	7.0	175 x 4	-	D	4	Dead	
50	Brd Cherry x 4	16.0	7.0	350	2.5	Y	C	1	
51	Sycamore "Brilliantissimum"	10.0	6.0	300	2.2	Y	C	1	
52	European Lime	18.0	10.0	600	2.0	M	C	1	
53	European Lime	21.0	14.0	650	3.5	M	C	1	
54	European Lime	26.0	10.0	650	2.2	M	C	1	
55	Willow	17.0	5.0	200	1.7	Y	C	3	
56	Sycamore	20.0	14.0	550	2.2	Y/M	C	1	
57	Alder x 2	22.0	10.0	550	2.0	M	C	1	

AGE	AMENITY VALUE	CONDITION
new	A High value	1 Sound - healthy in the foreseeable future
young	B Moderate Value	2 Defective but correctable - 30 years expectancy
mature	C Young or some value	3 Defective not correctable - limited useful life
old	D Negligible value	4 Defective - dangerous, diseased or dead

NOTES
Survey undertaken on 28th October 2020
Survey in accordance with BS5837: 2012

Chancerygate

SOLENT ROAD, HAVANT

TREE SURVEY

Scale 1:500 @ A1 Date OCTOBER 2020
Drawing Revision

829.TS.01

TALA TERRY ANDERSON LANDSCAPE ARCHITECTS
54 Kenilworth Avenue . Wimbledon . London SW19 7LW Tel: 020-8947 6859
info@terryanderson.co.uk