


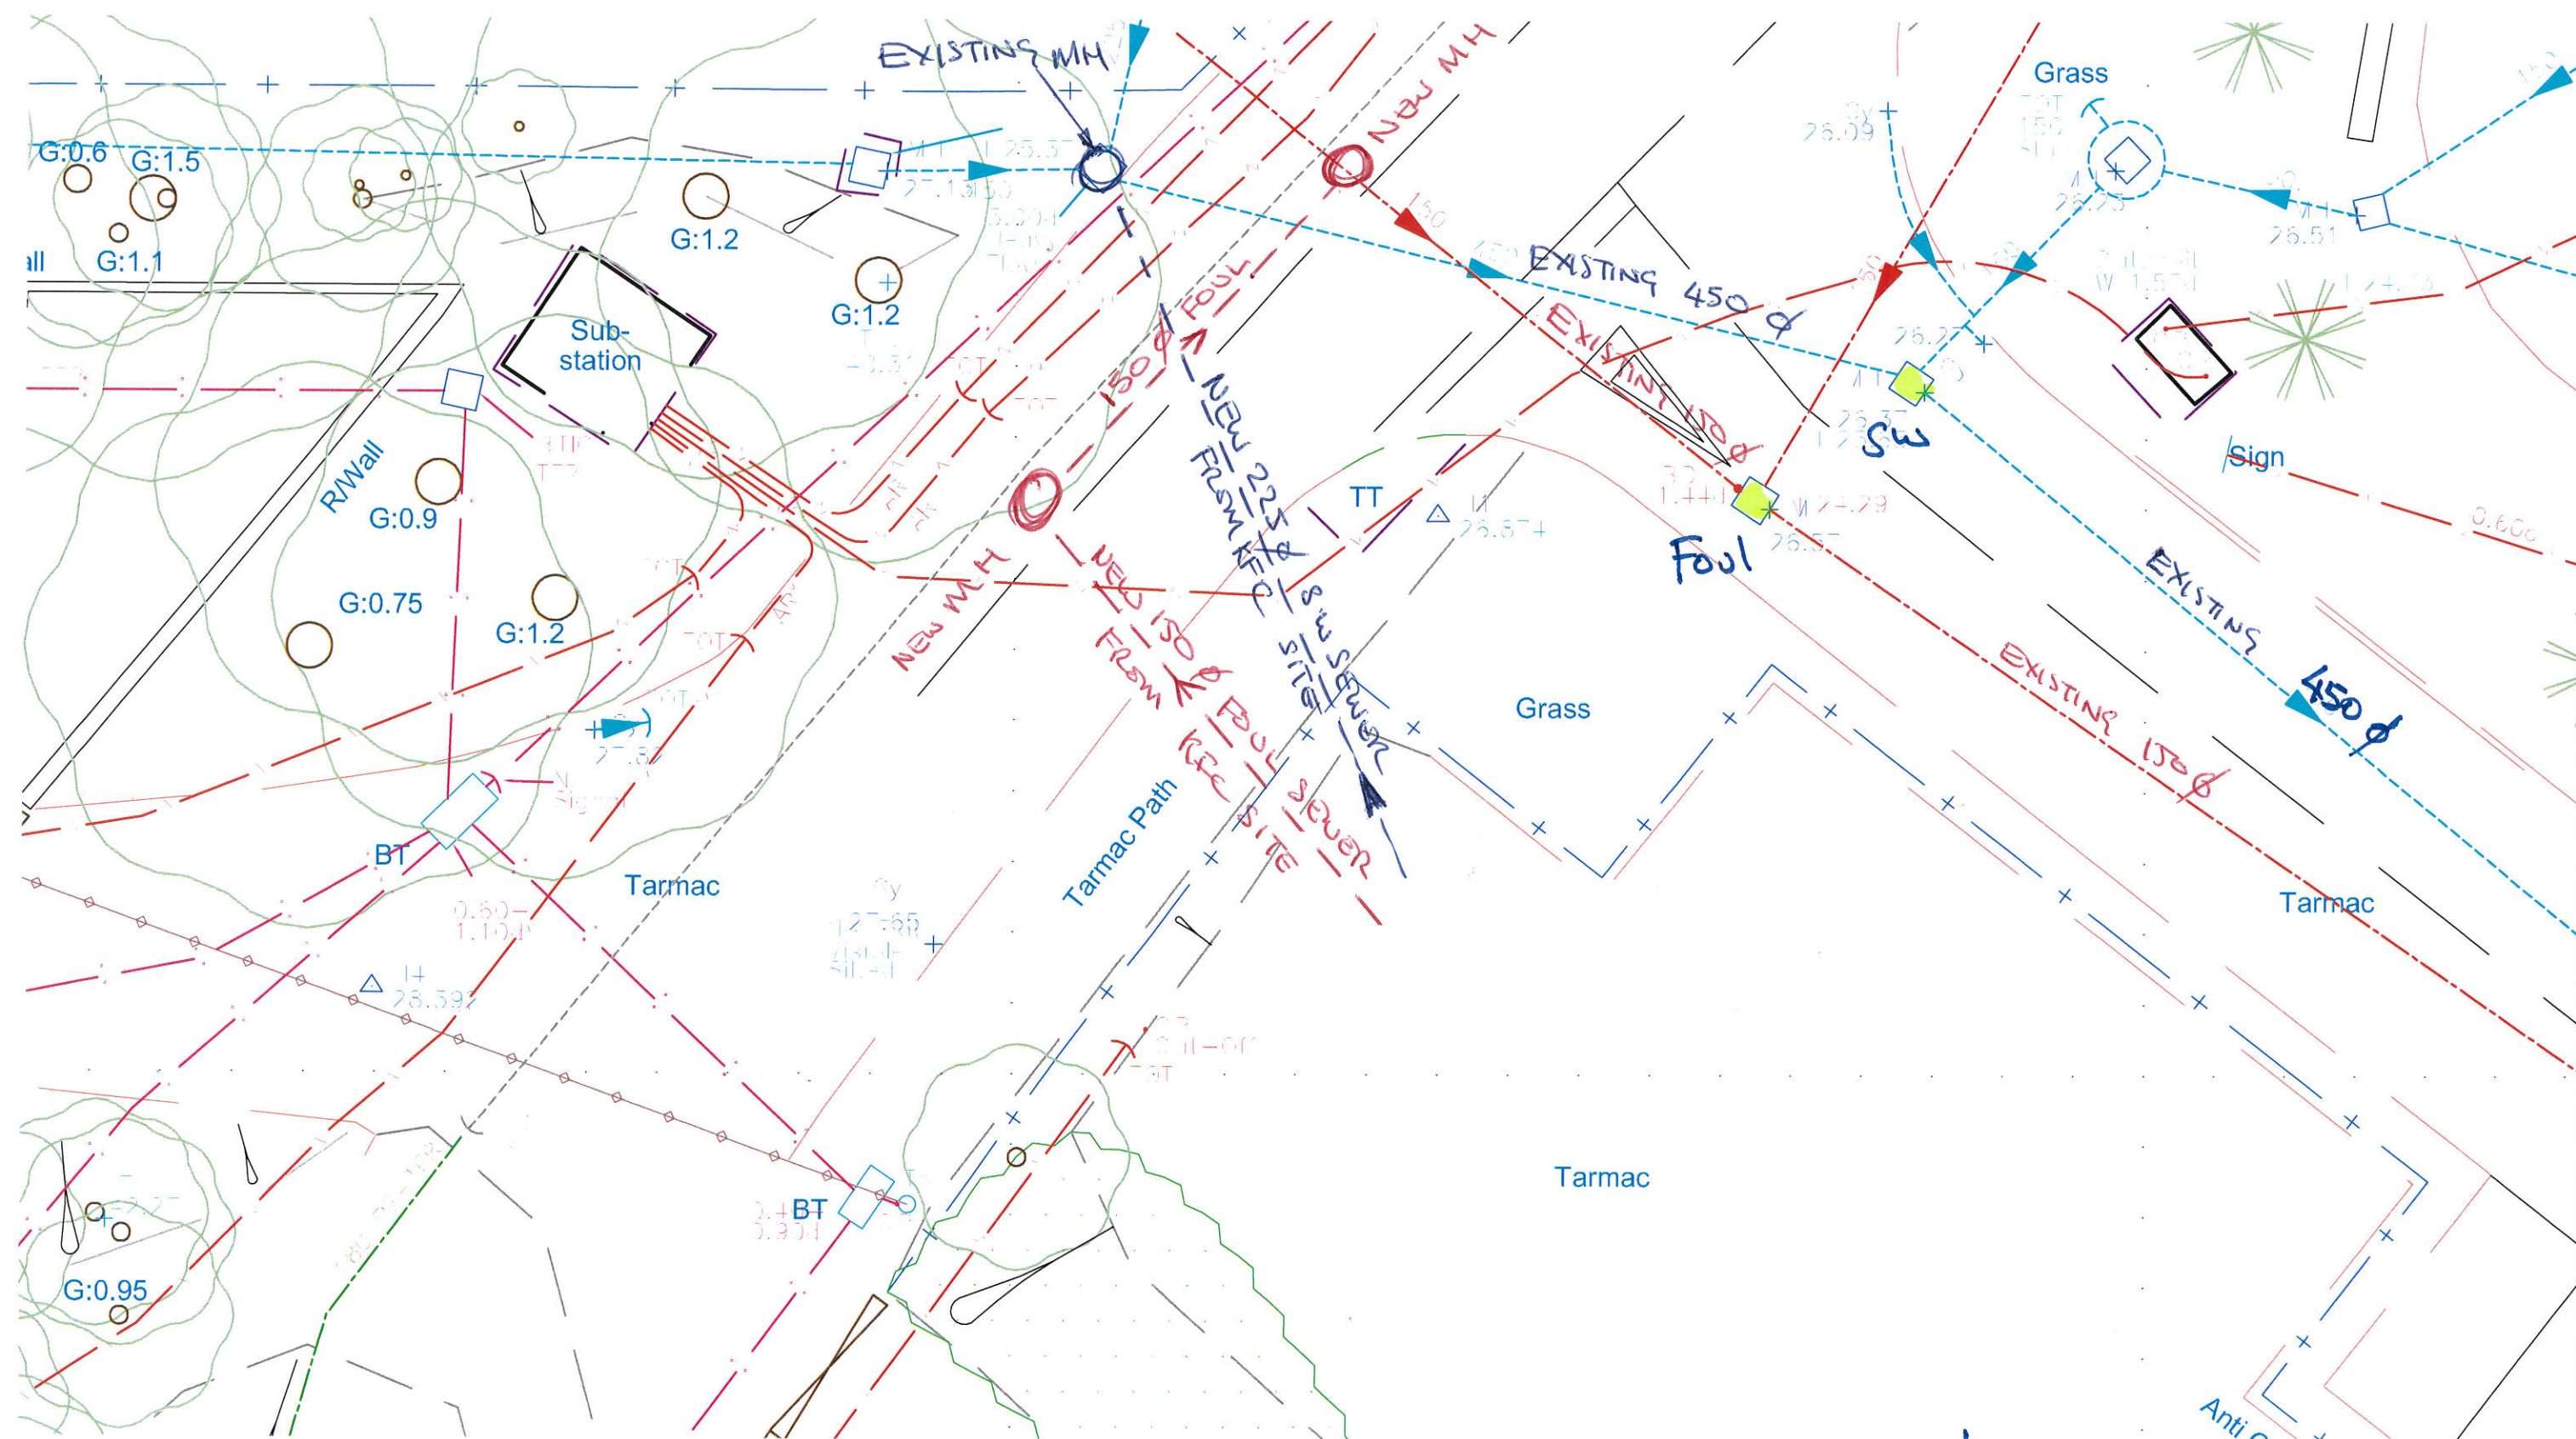

KFC Bedhampton
existing drainage (2 MSDs) 1536-4