




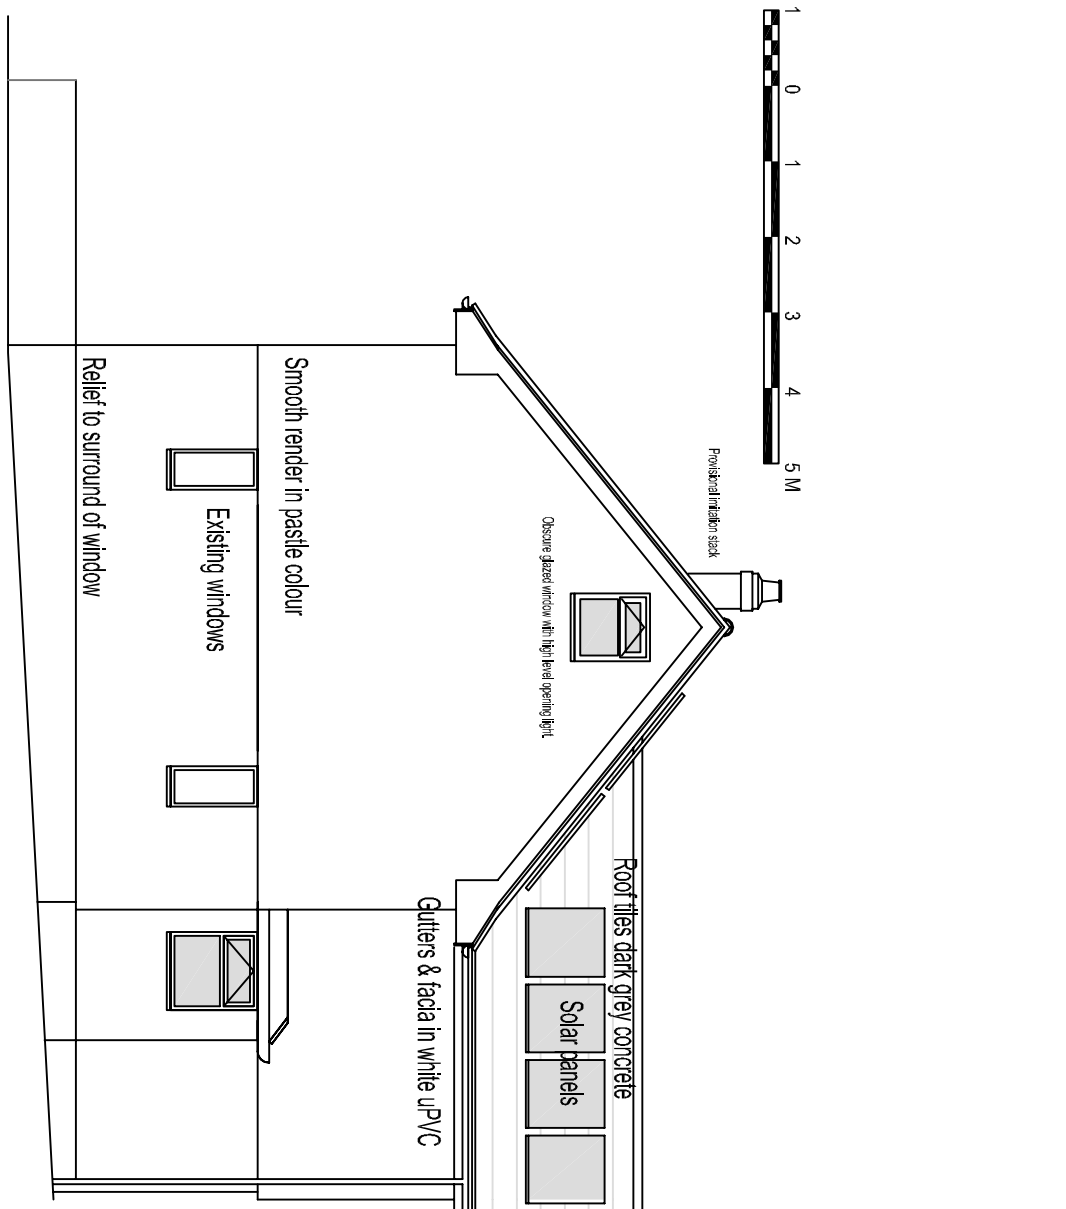


PROPOSED SIDE VIEW FROM 241

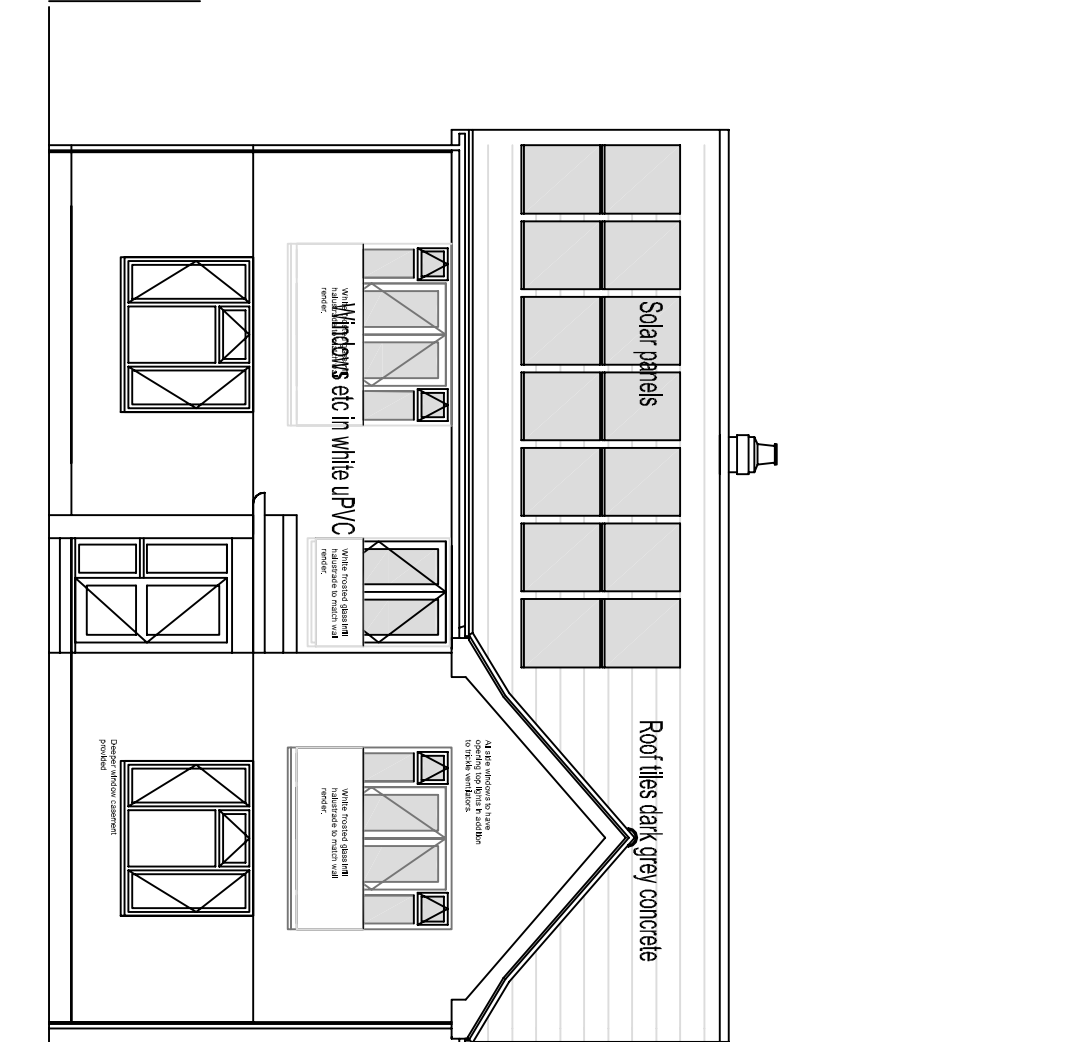


FRONT VIEW

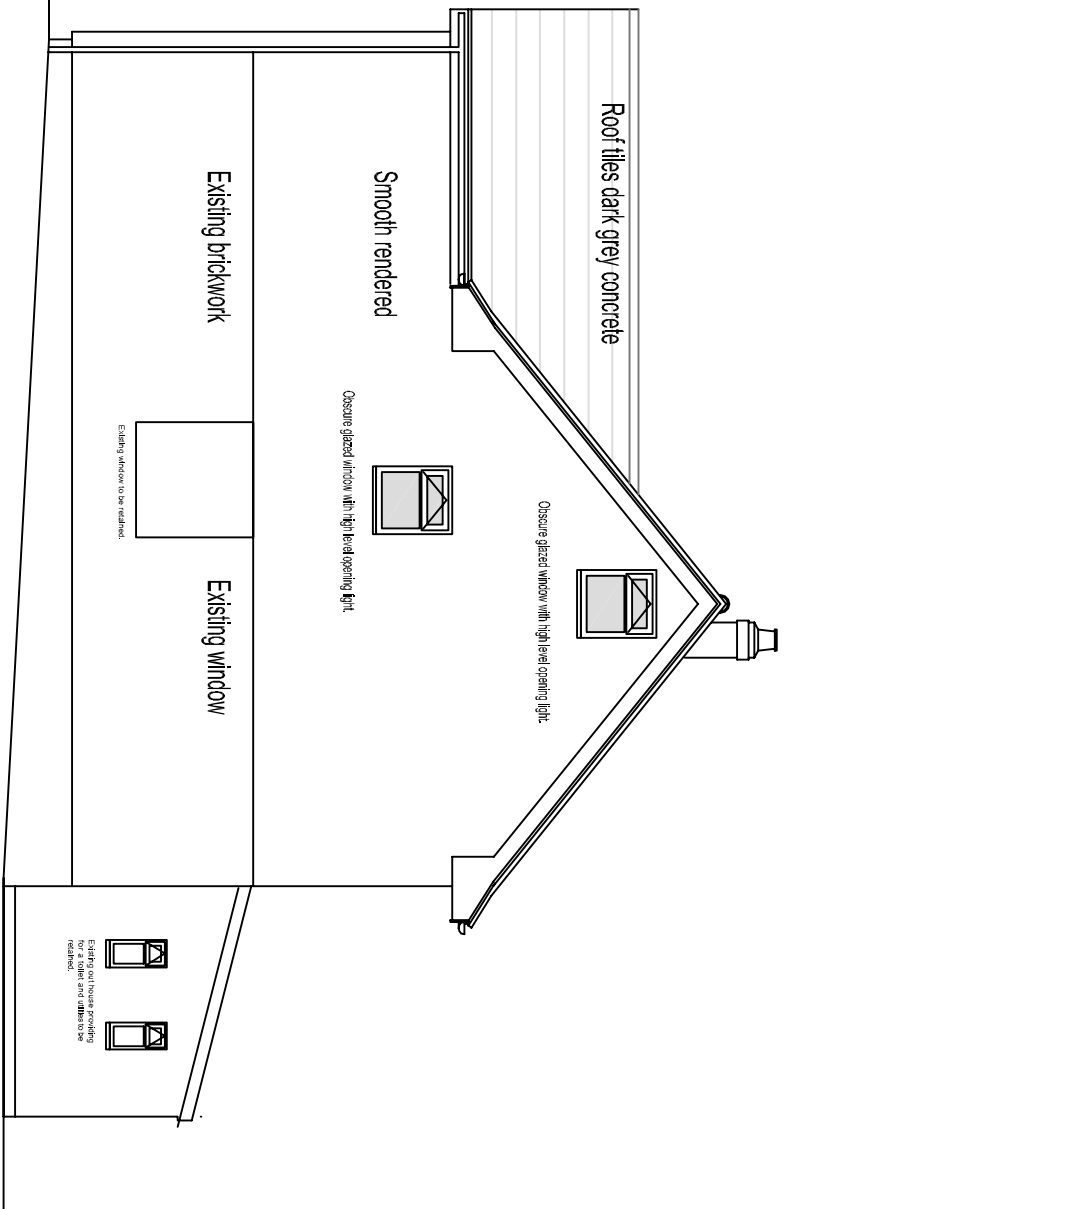


PROPOSED SIDE HART PLAN

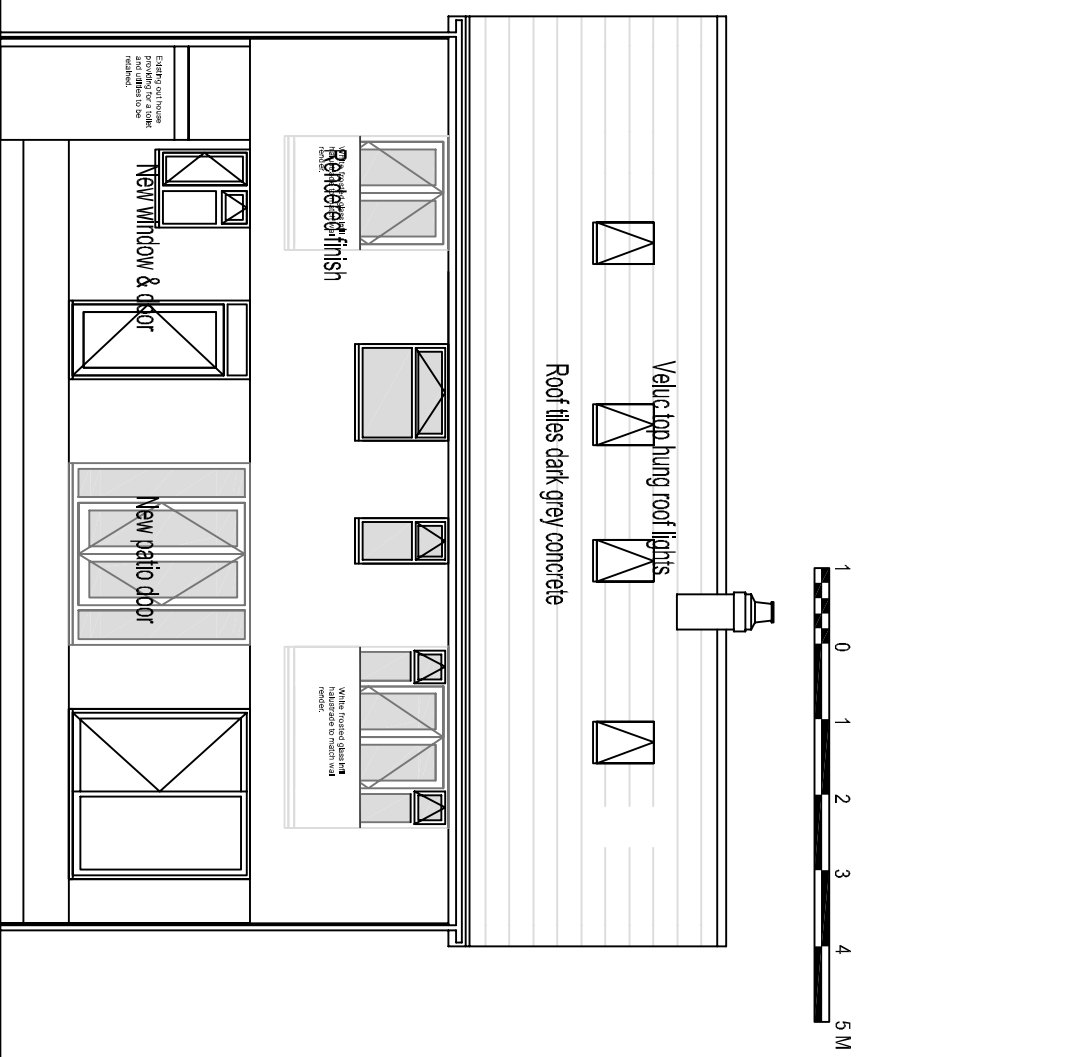


REAR VIEW

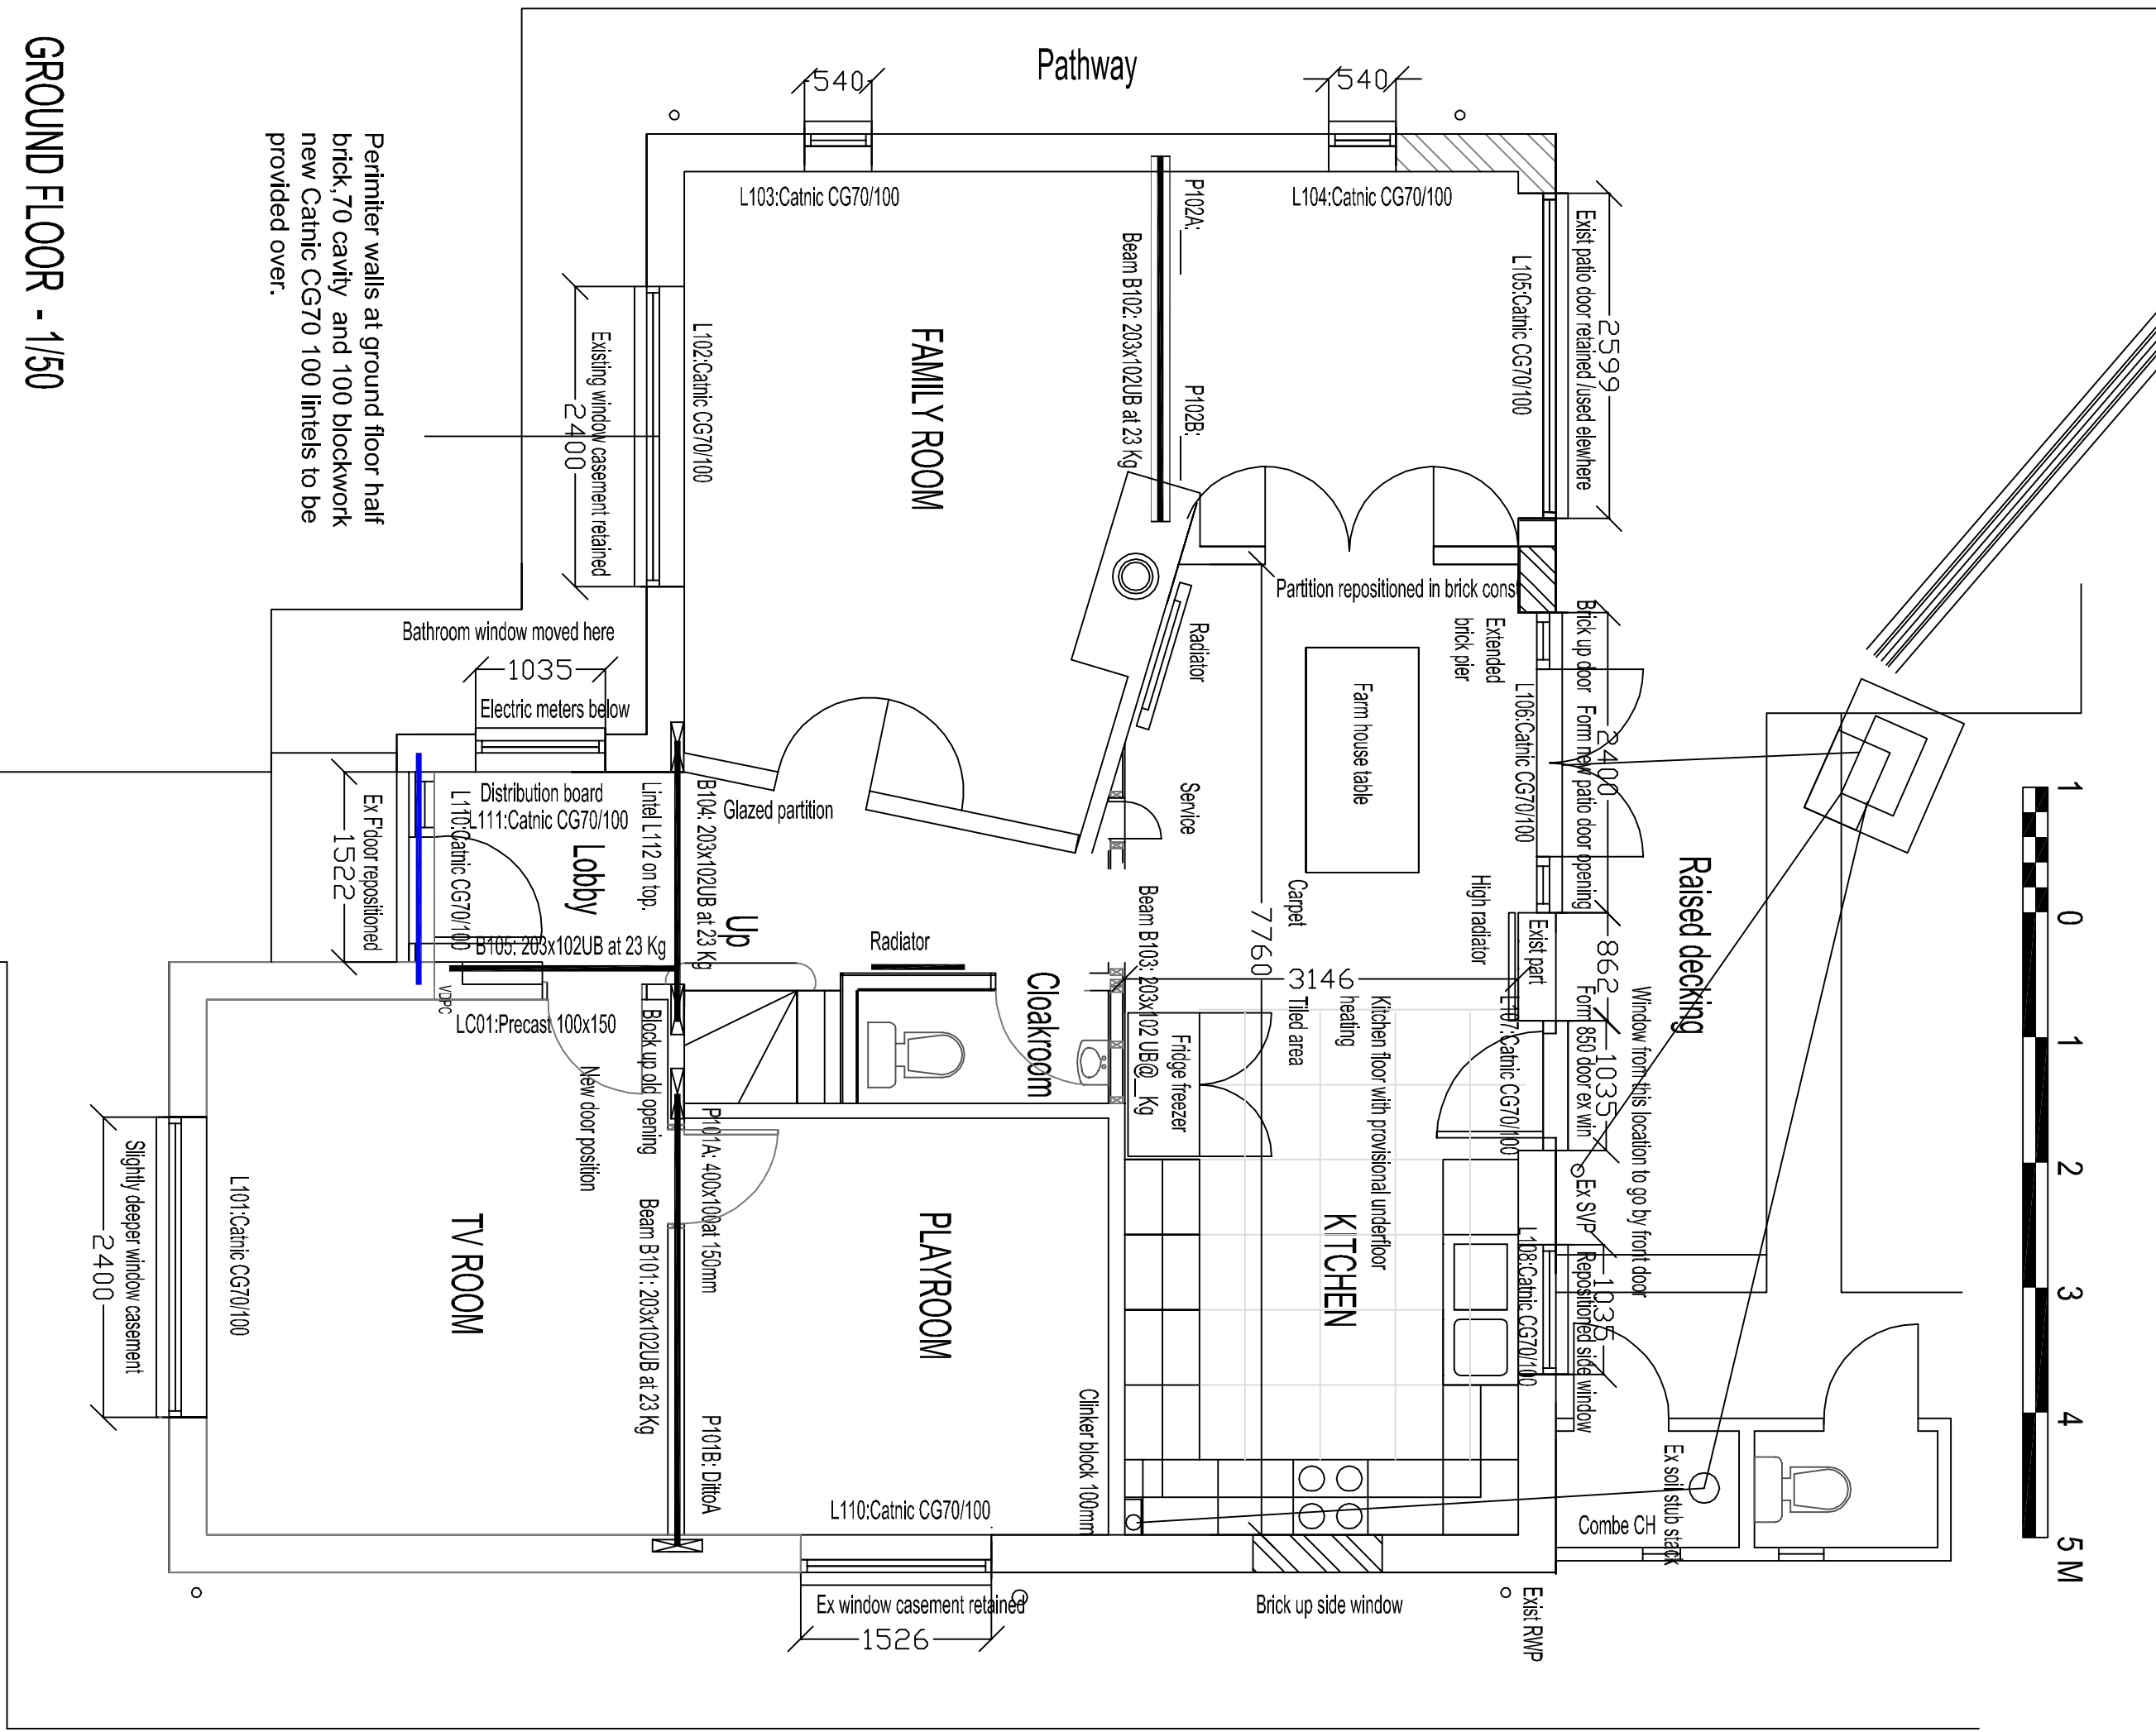

GROUND FLOOR - 1/50

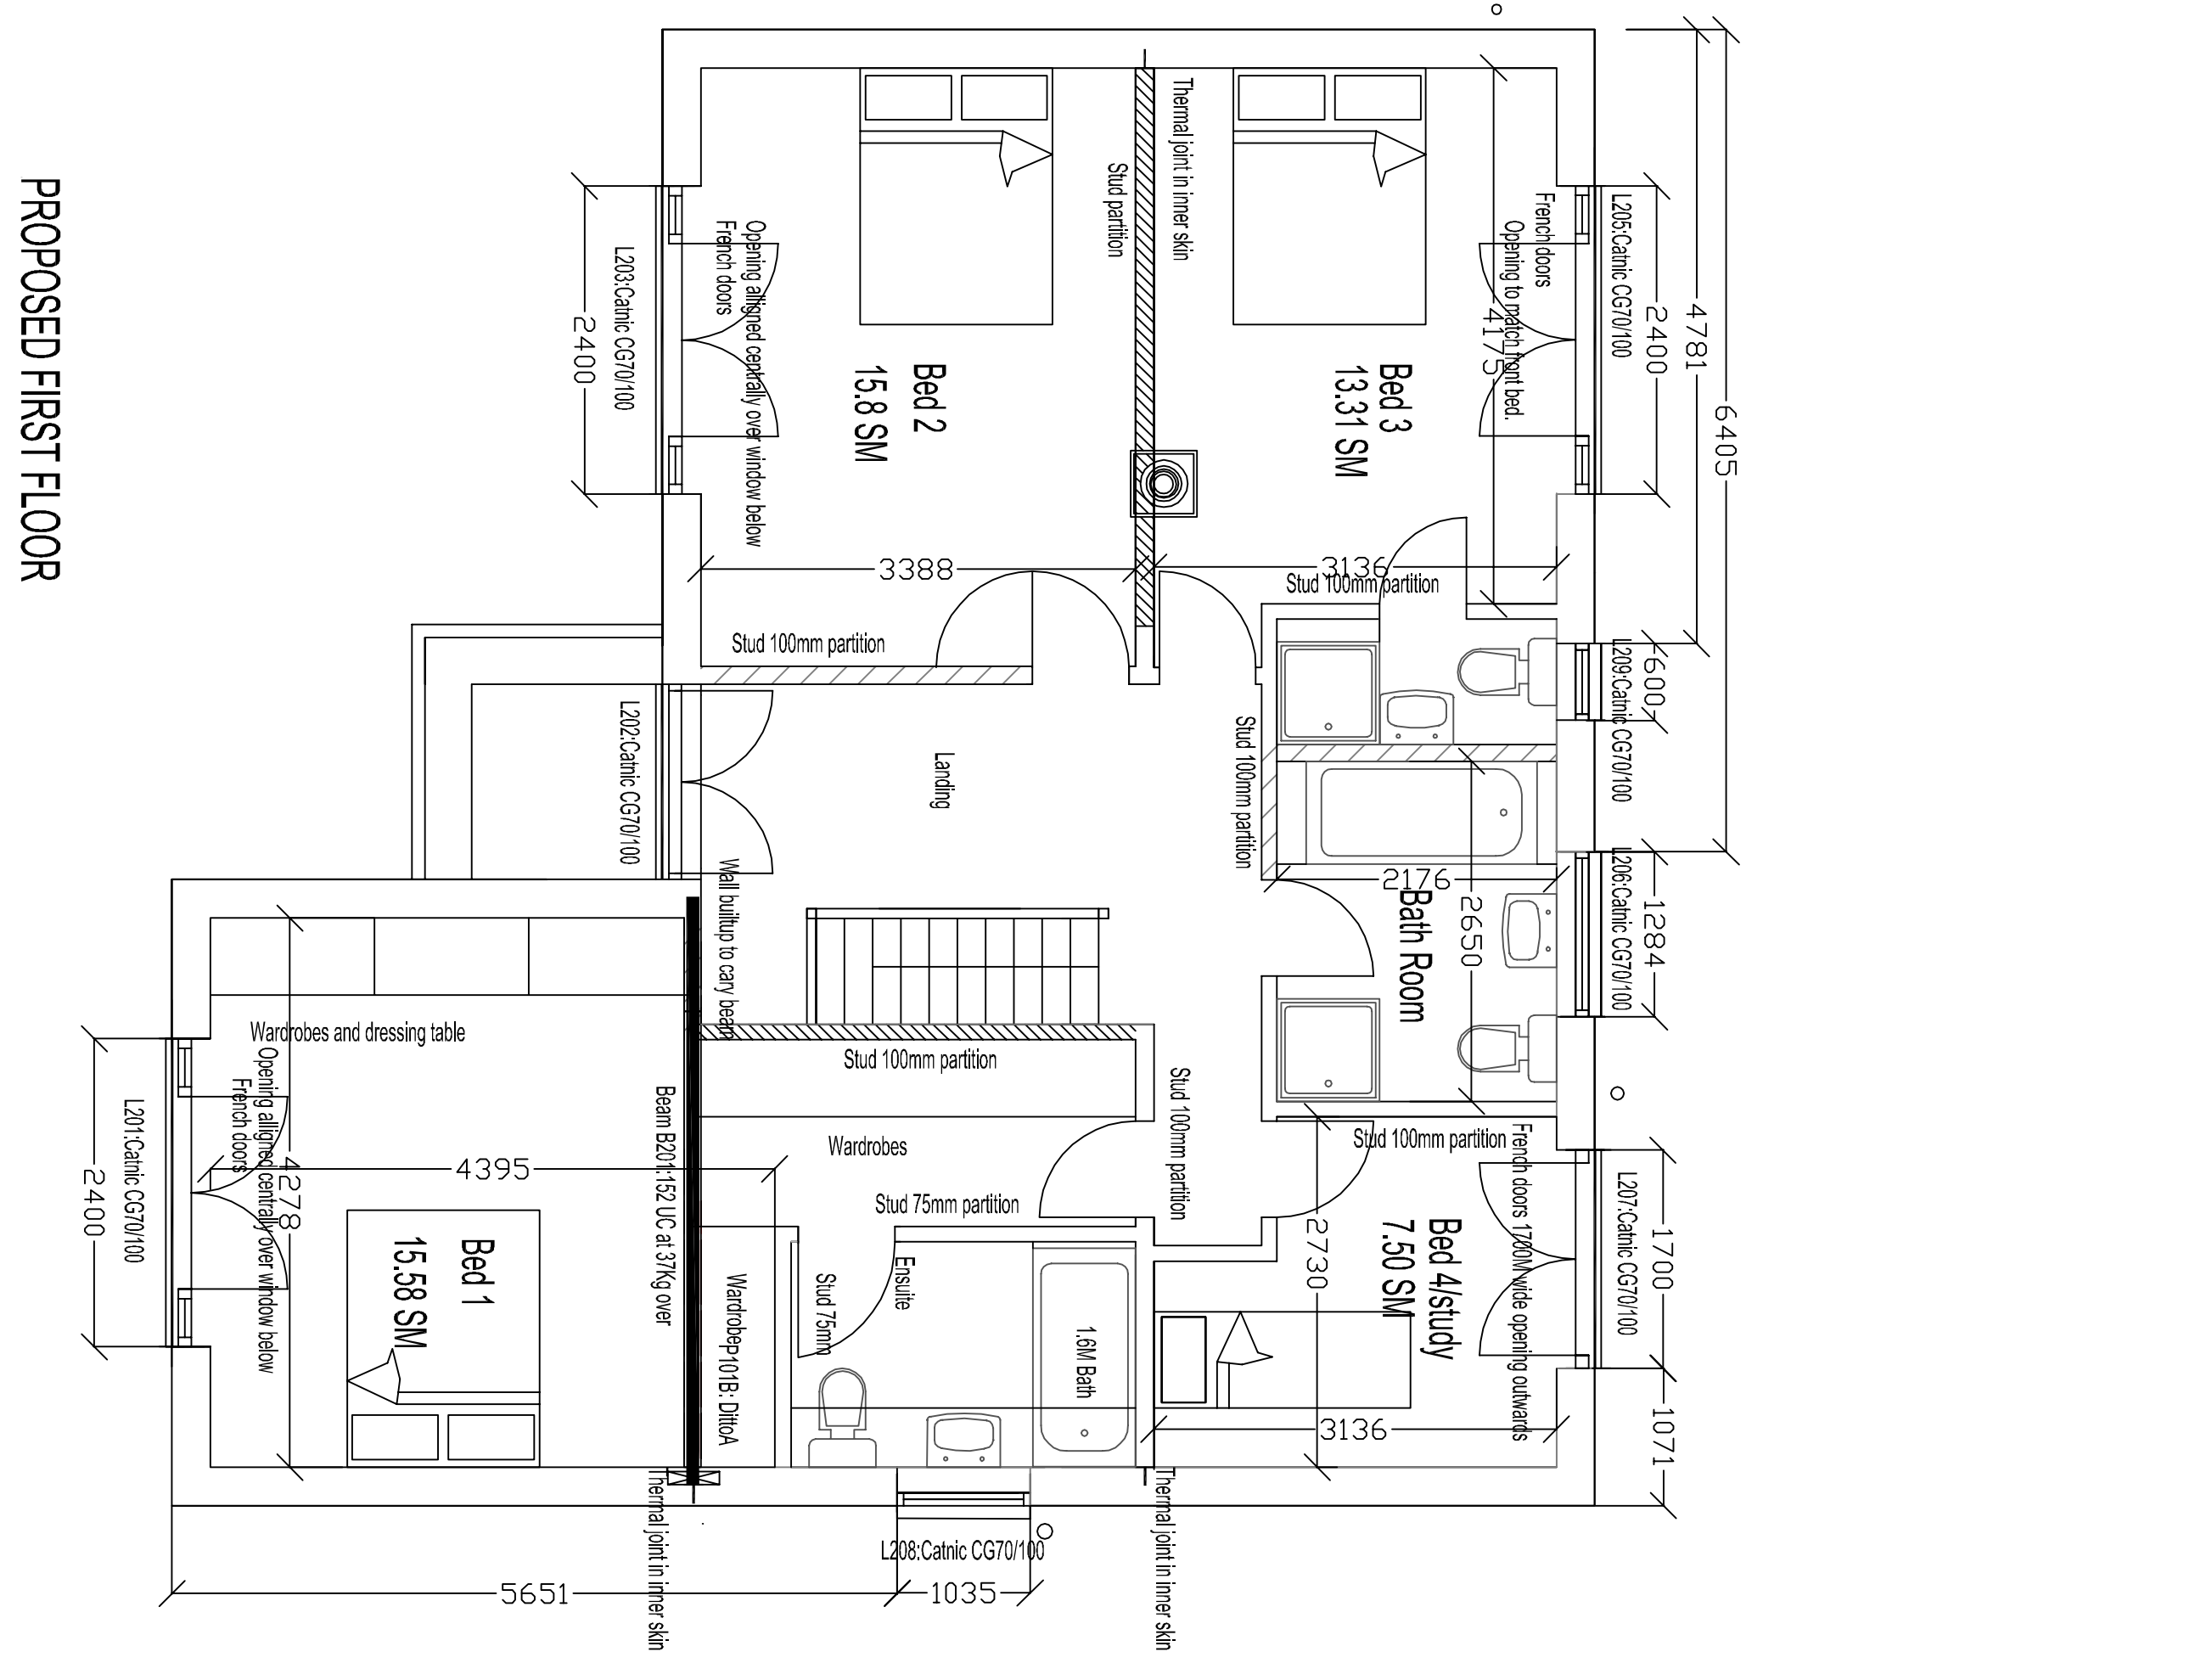

PROPOSED FIRST FLOOR

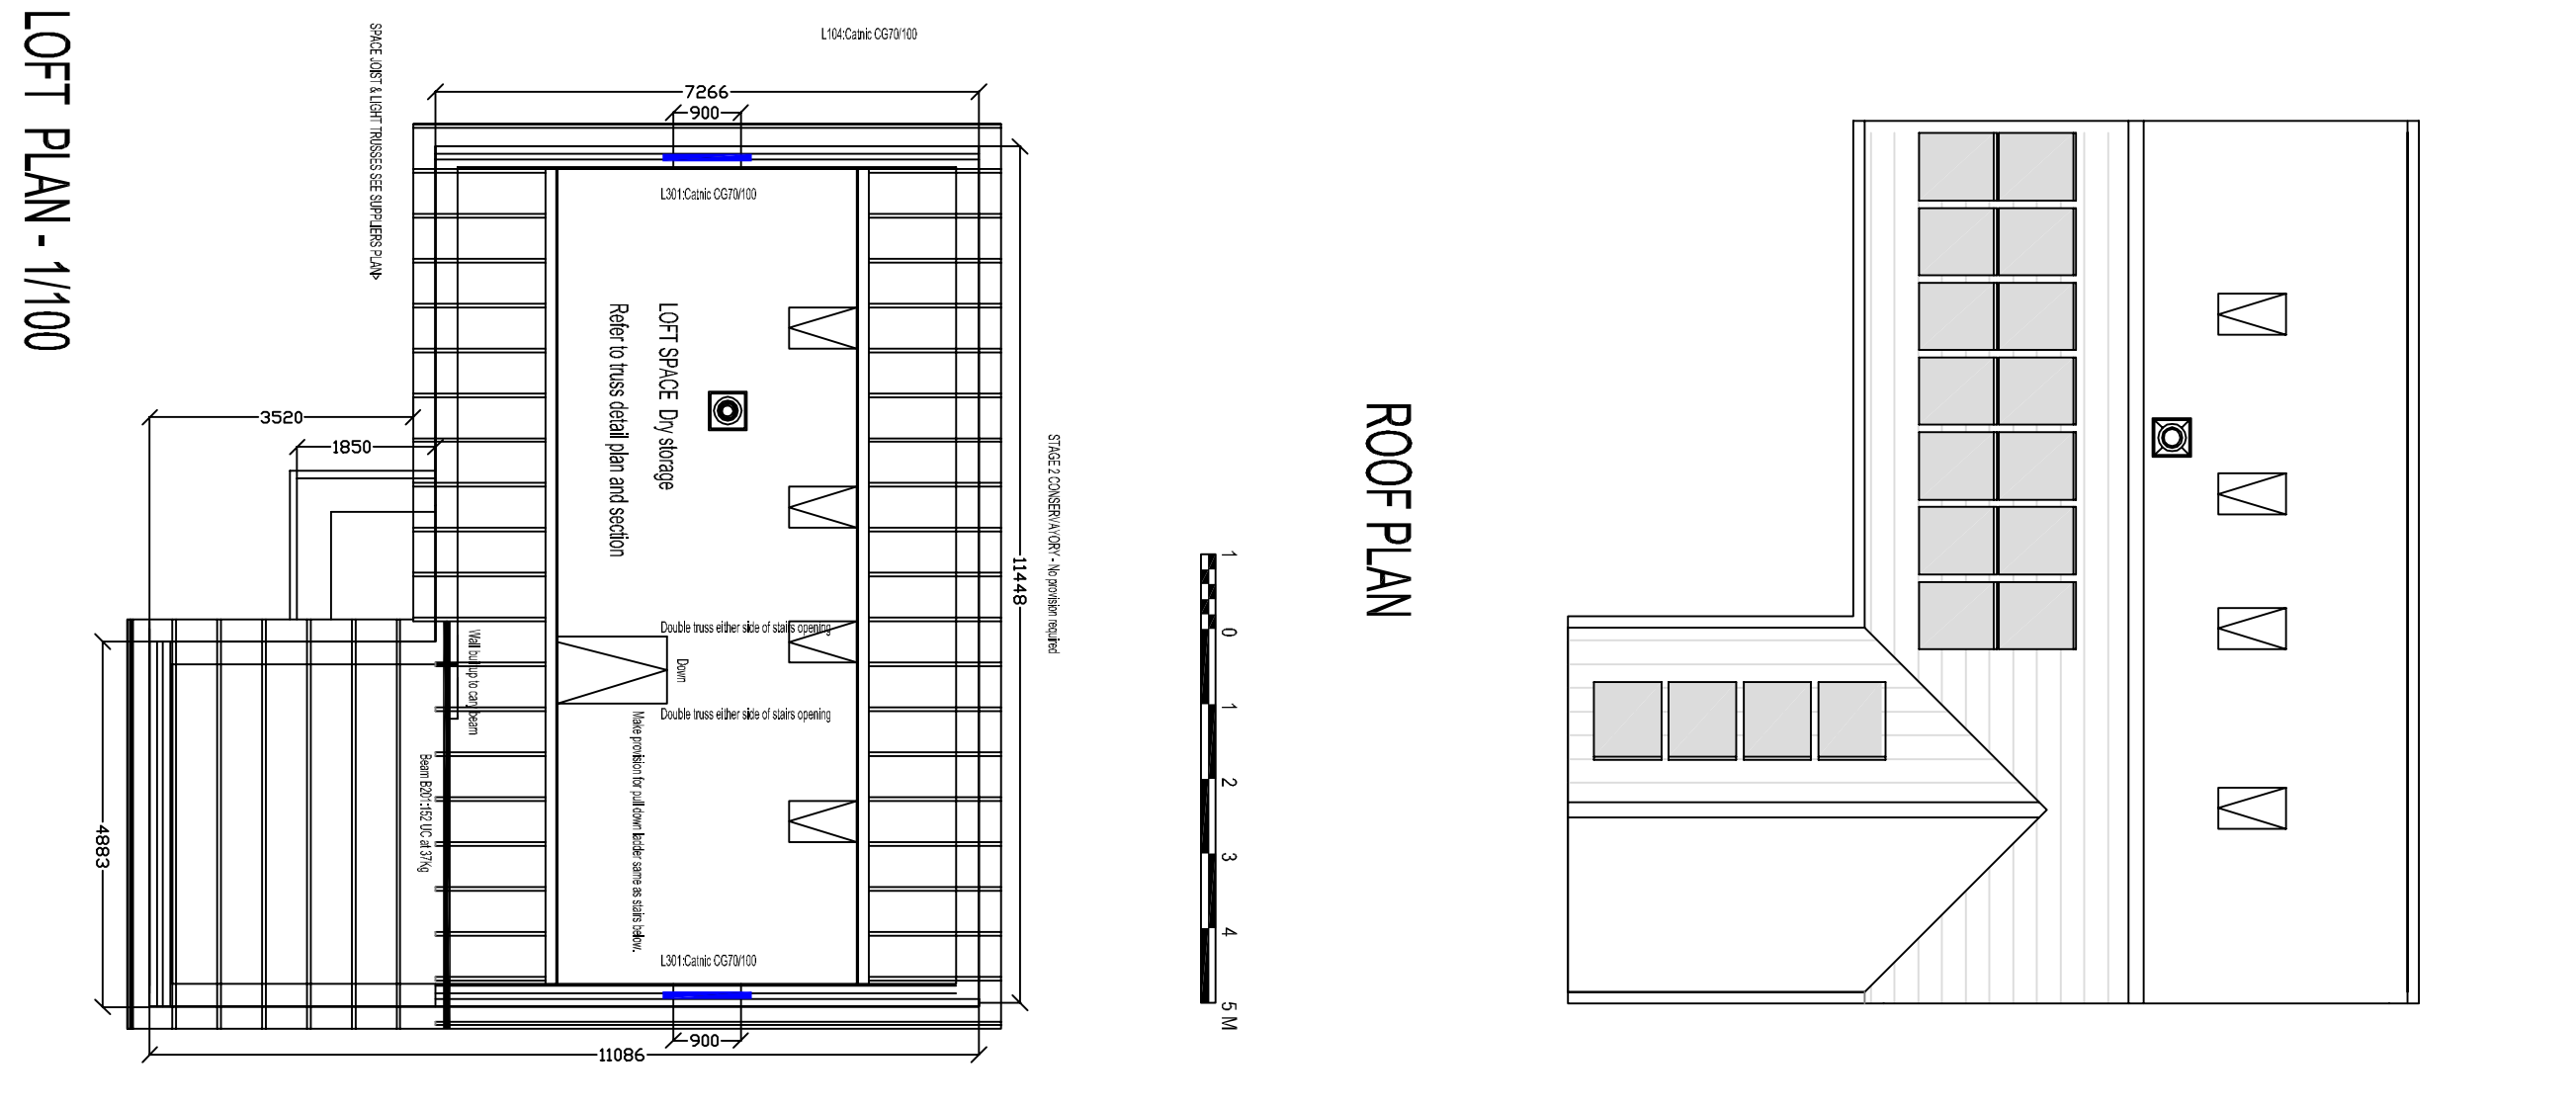

LOFT PLAN - 1/100

Revisions	
Date	Revisions

Materials of construction to match existing

Client

Job Title

243 LONDON ROAD
Waterloo, PO8 8DD

ADDITIONAL FLOOR

Drawing Title
POST APPROVAL CHANGES
PROPOSED VIEWS & PLANS

T&CP Ac Post LDC: Proposed

Scale
1/200, 1/100 & 1/50

Date
10-Oct-16

Printed
10-Oct-16

Dwg No.
11/01-11/76

Rev
G