


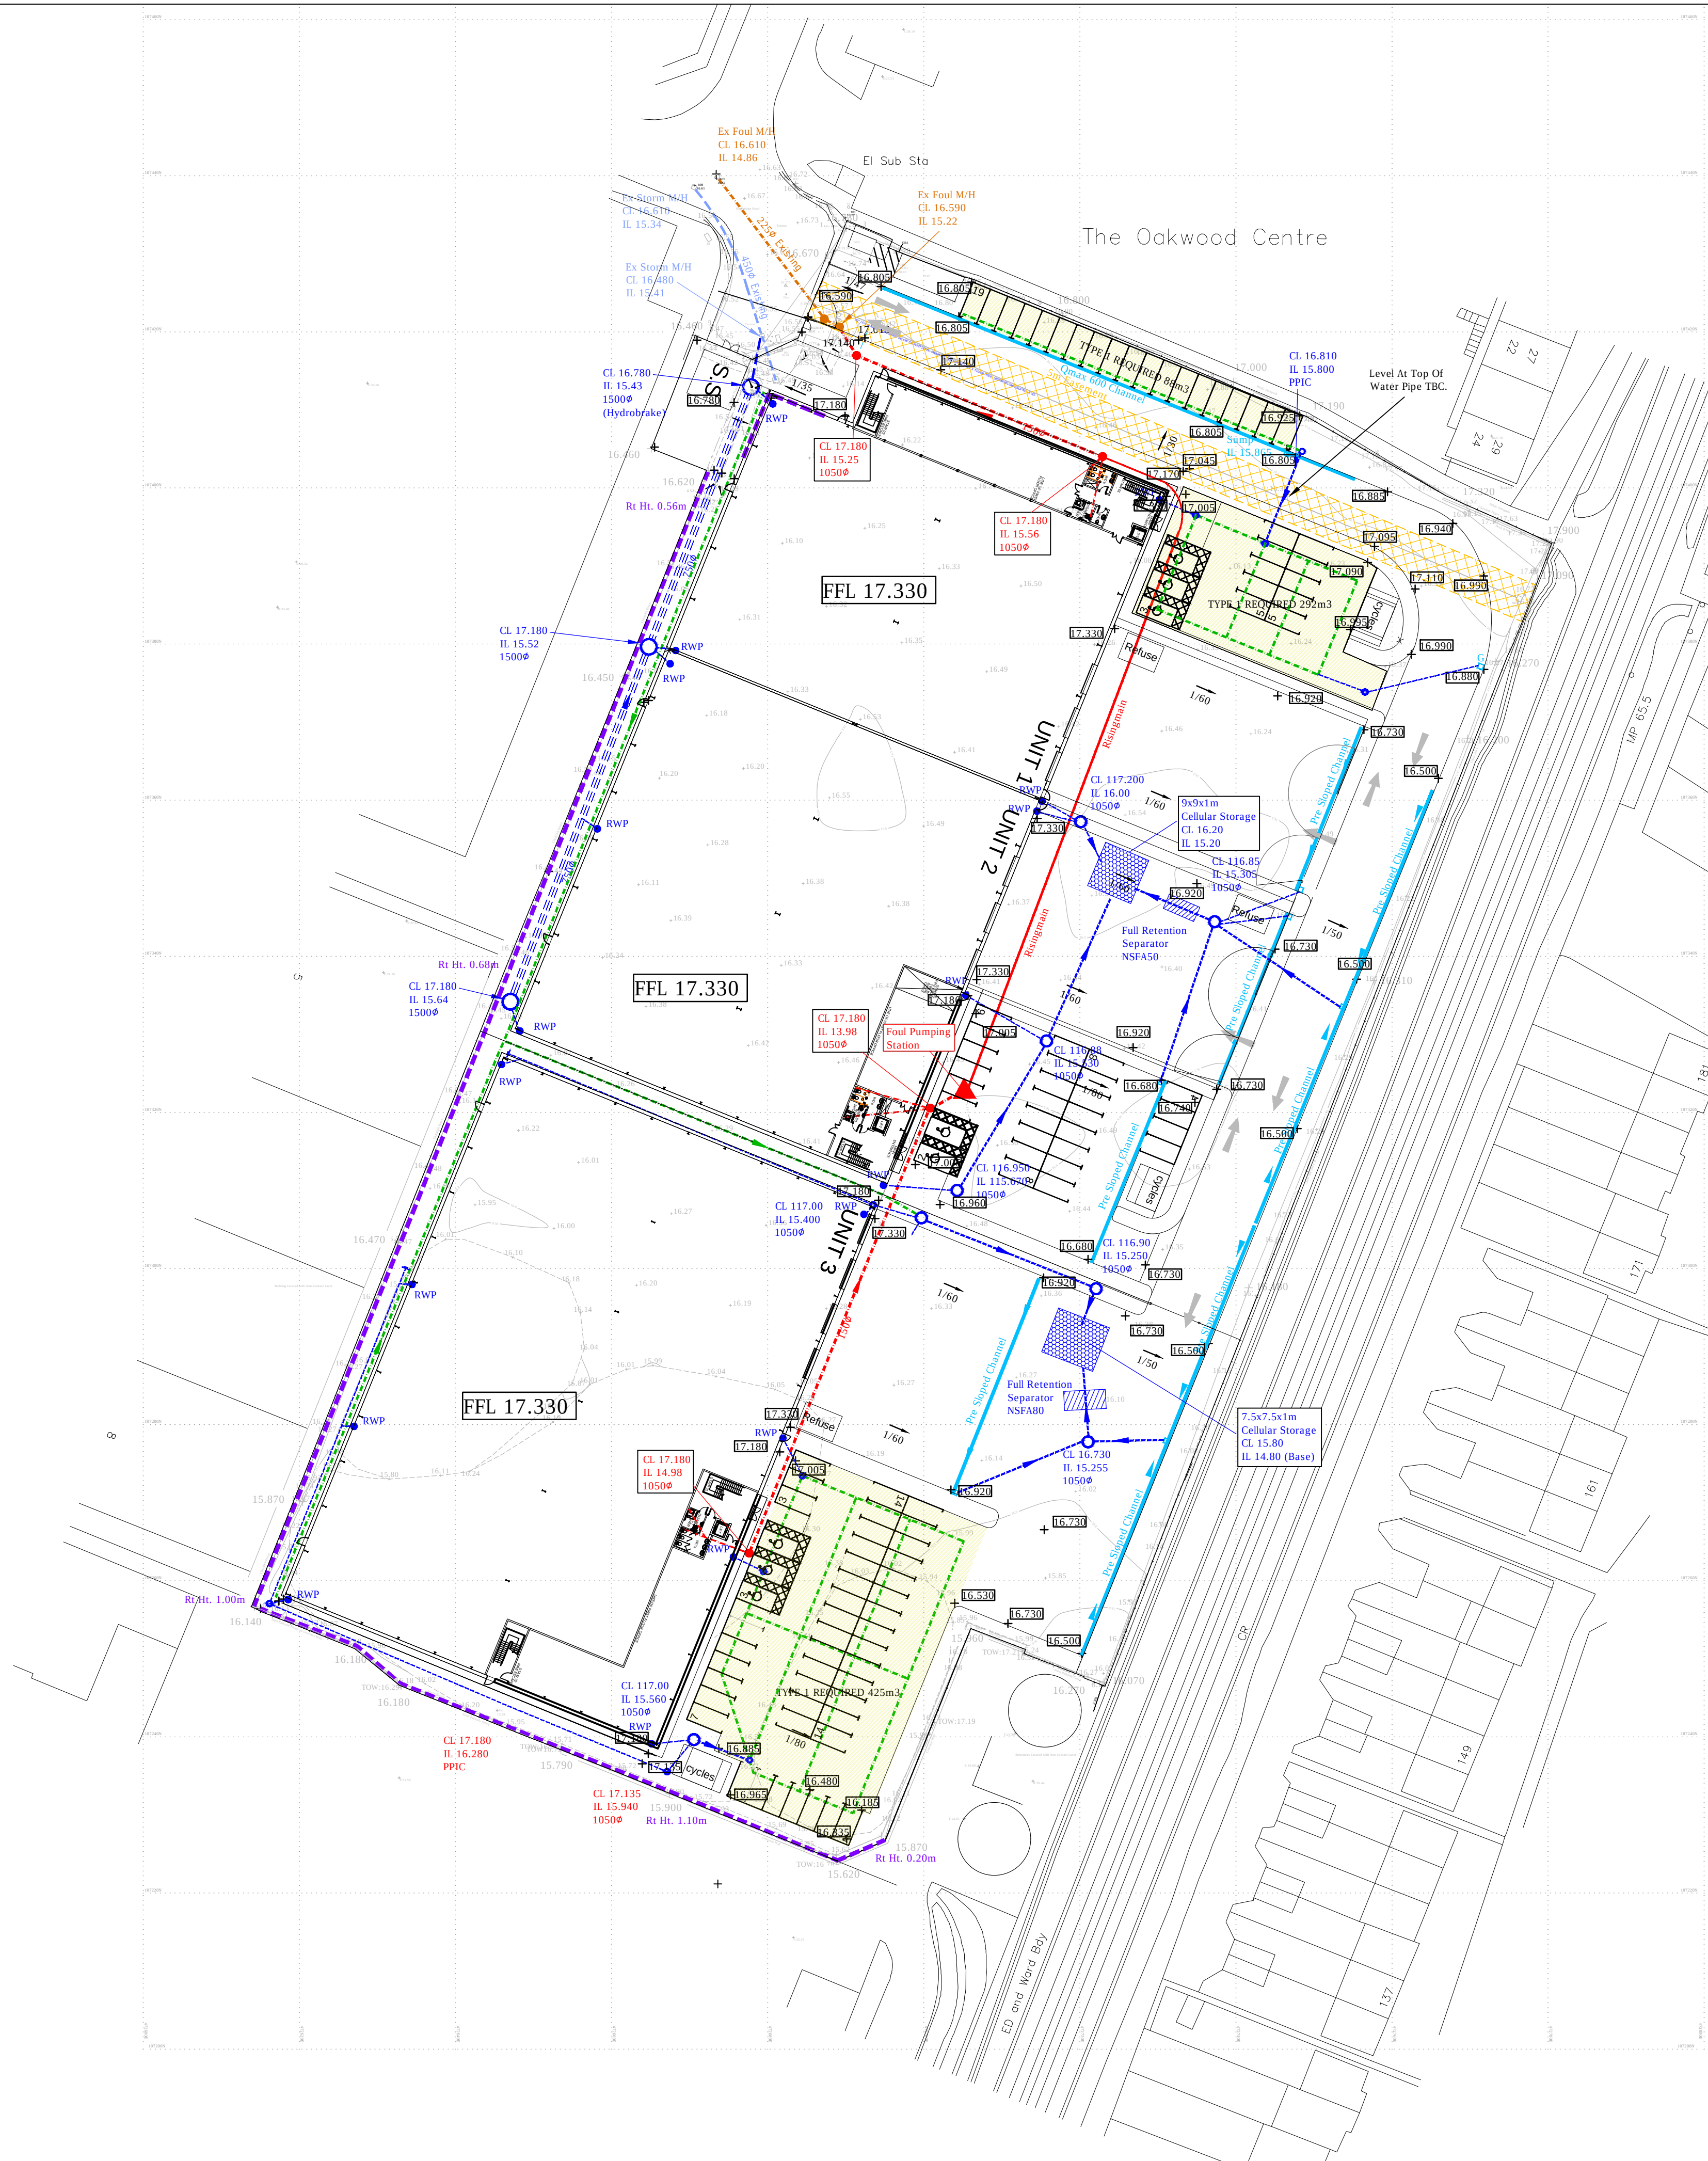

NOTES

A1

1. Do not scale this drawing. All dimensions must be checked / verified on site. If in doubt ask.
2. This drawing is to be read in conjunction with all relevant Architects, Engineers and Specialists drawings and specifications.
3. Survey work has been carried out by others. Any discrepancies noted on site are to be reported to the Engineer immediately.
4. For details of ground conditions refer to the Ground Investigation Report.
5. This drawing is subject to detailed design.

KEY	
+16.680	PROPOSED LEVELS
+16.520	EXISTING LEVELS
	PROPOSED PERMEABLE PAVING INCORPORATING 100mmØ PERFORATED COLLECTOR PIPE
	PROPOSED RETAINING STRUCTURE
	EXISTING WATER MAIN
	EXISTING WATER MAIN EASEMENT
	PROPOSED SURFACE DRAINAGE
	PROPOSED DRAINAGE CHANNEL
	PROPOSED FOUL DRAINAGE
	PROPOSED FOUL RISINGMAIN
	PROPOSED LAND DRAIN
	PROPOSED PETROL SEPARATOR
	PROPOSED RAIN WATER PIPE
	PROPOSED CELLULAR STORAGE

FOR PLANNING

A	14/07/16	Layout updated, levels adjusted to suit.	GH	NSB
Rev	Date	Description	By	Chkd By
Revision Schedule				

Project Title VELOCITY HAVANT				
Drawing Title PROPOSED DRAINAGE & LEVELS PLAN 3 UNIT OPTION				

Drawn by EB		Checked by NSB		Project Engineer NSB
Date 29.06.16	Scale 1:500	Project No 12175	Drawing No 107	Rev A

<