


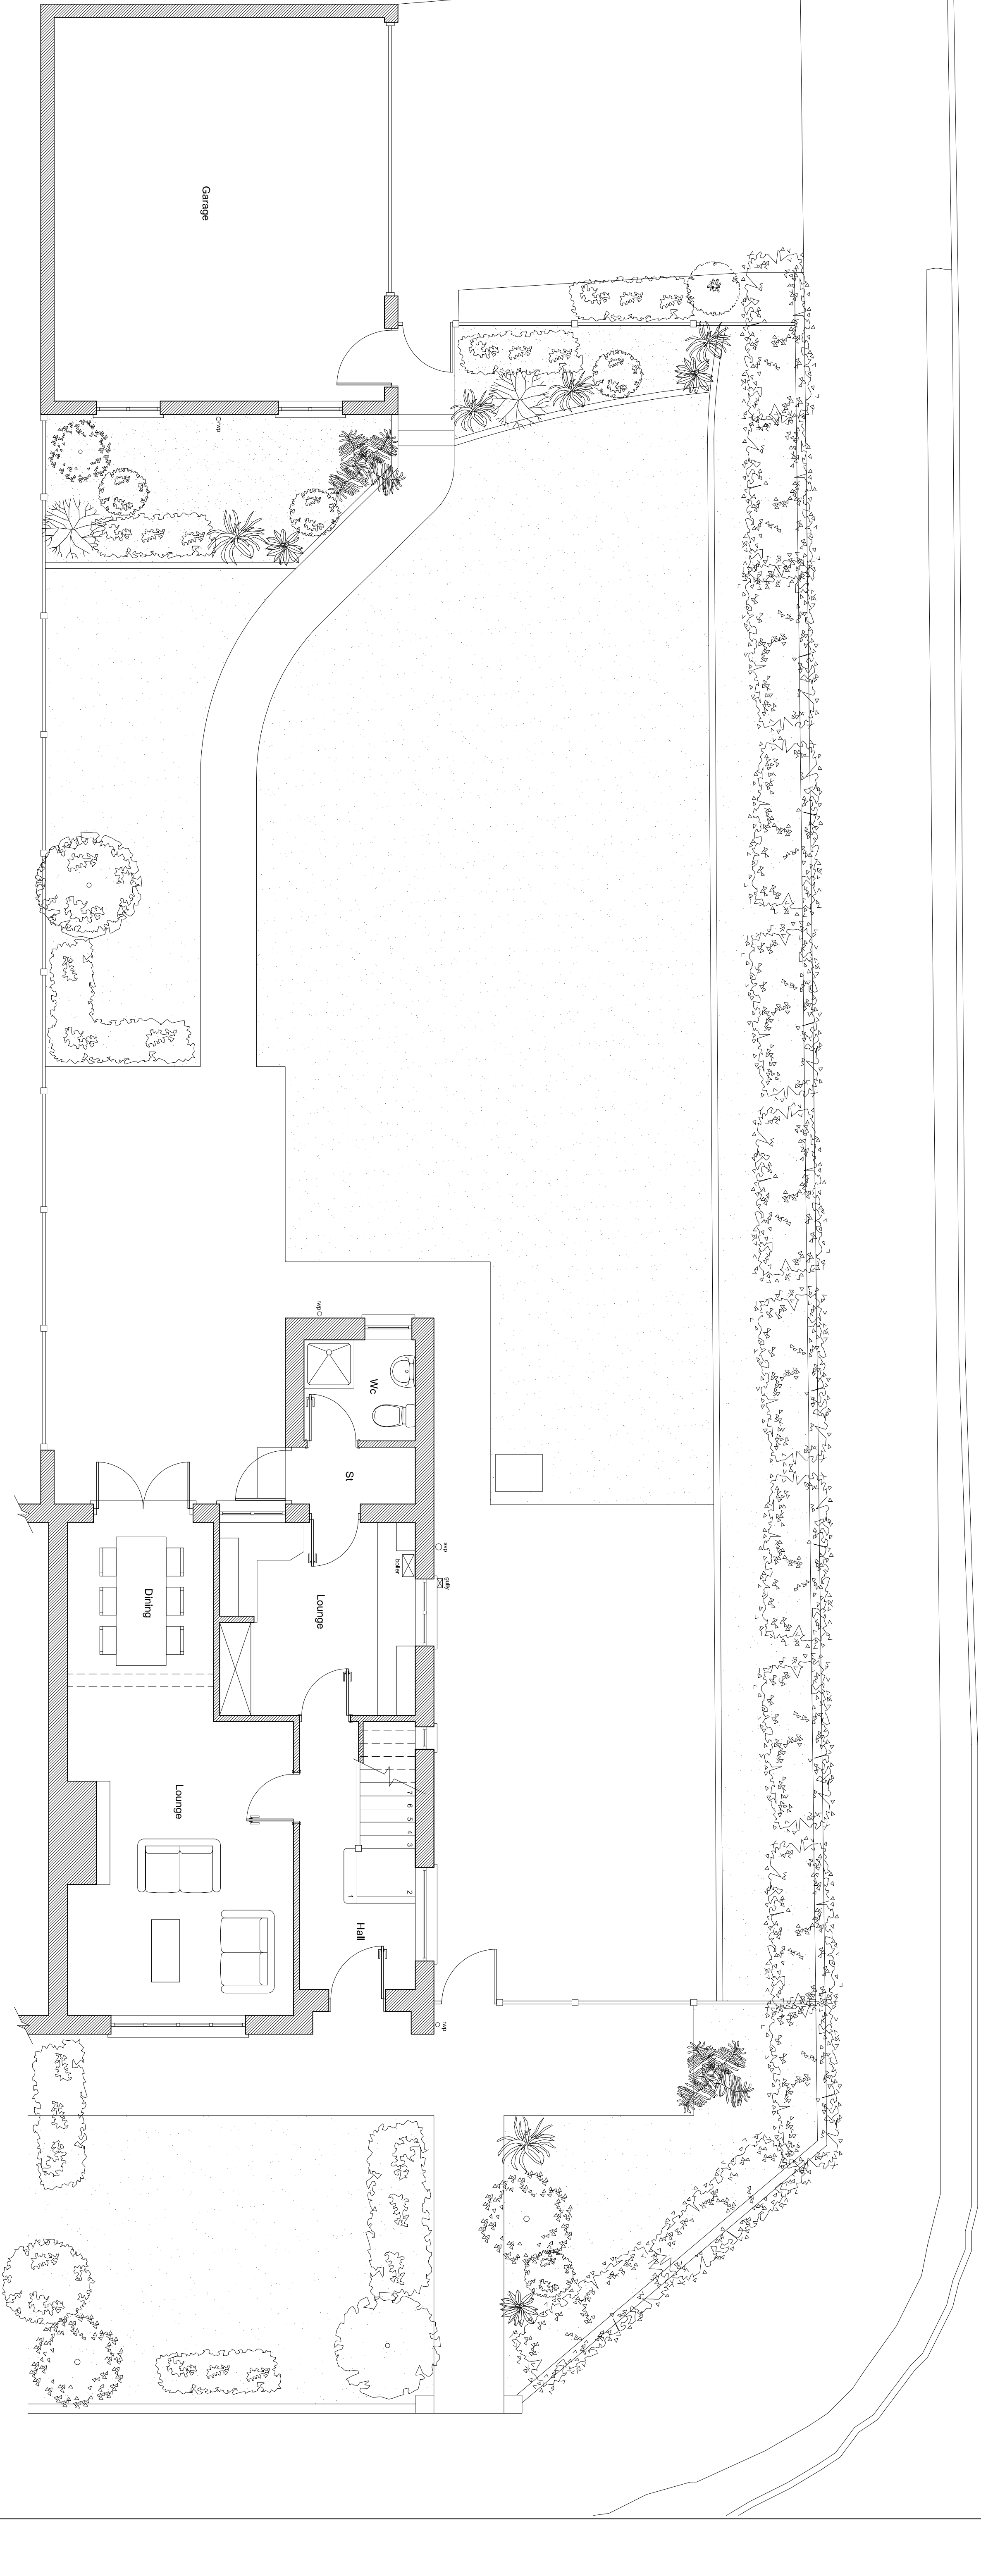

GROUND FLOOR PLAN
1:50

notes:

revisions:

