



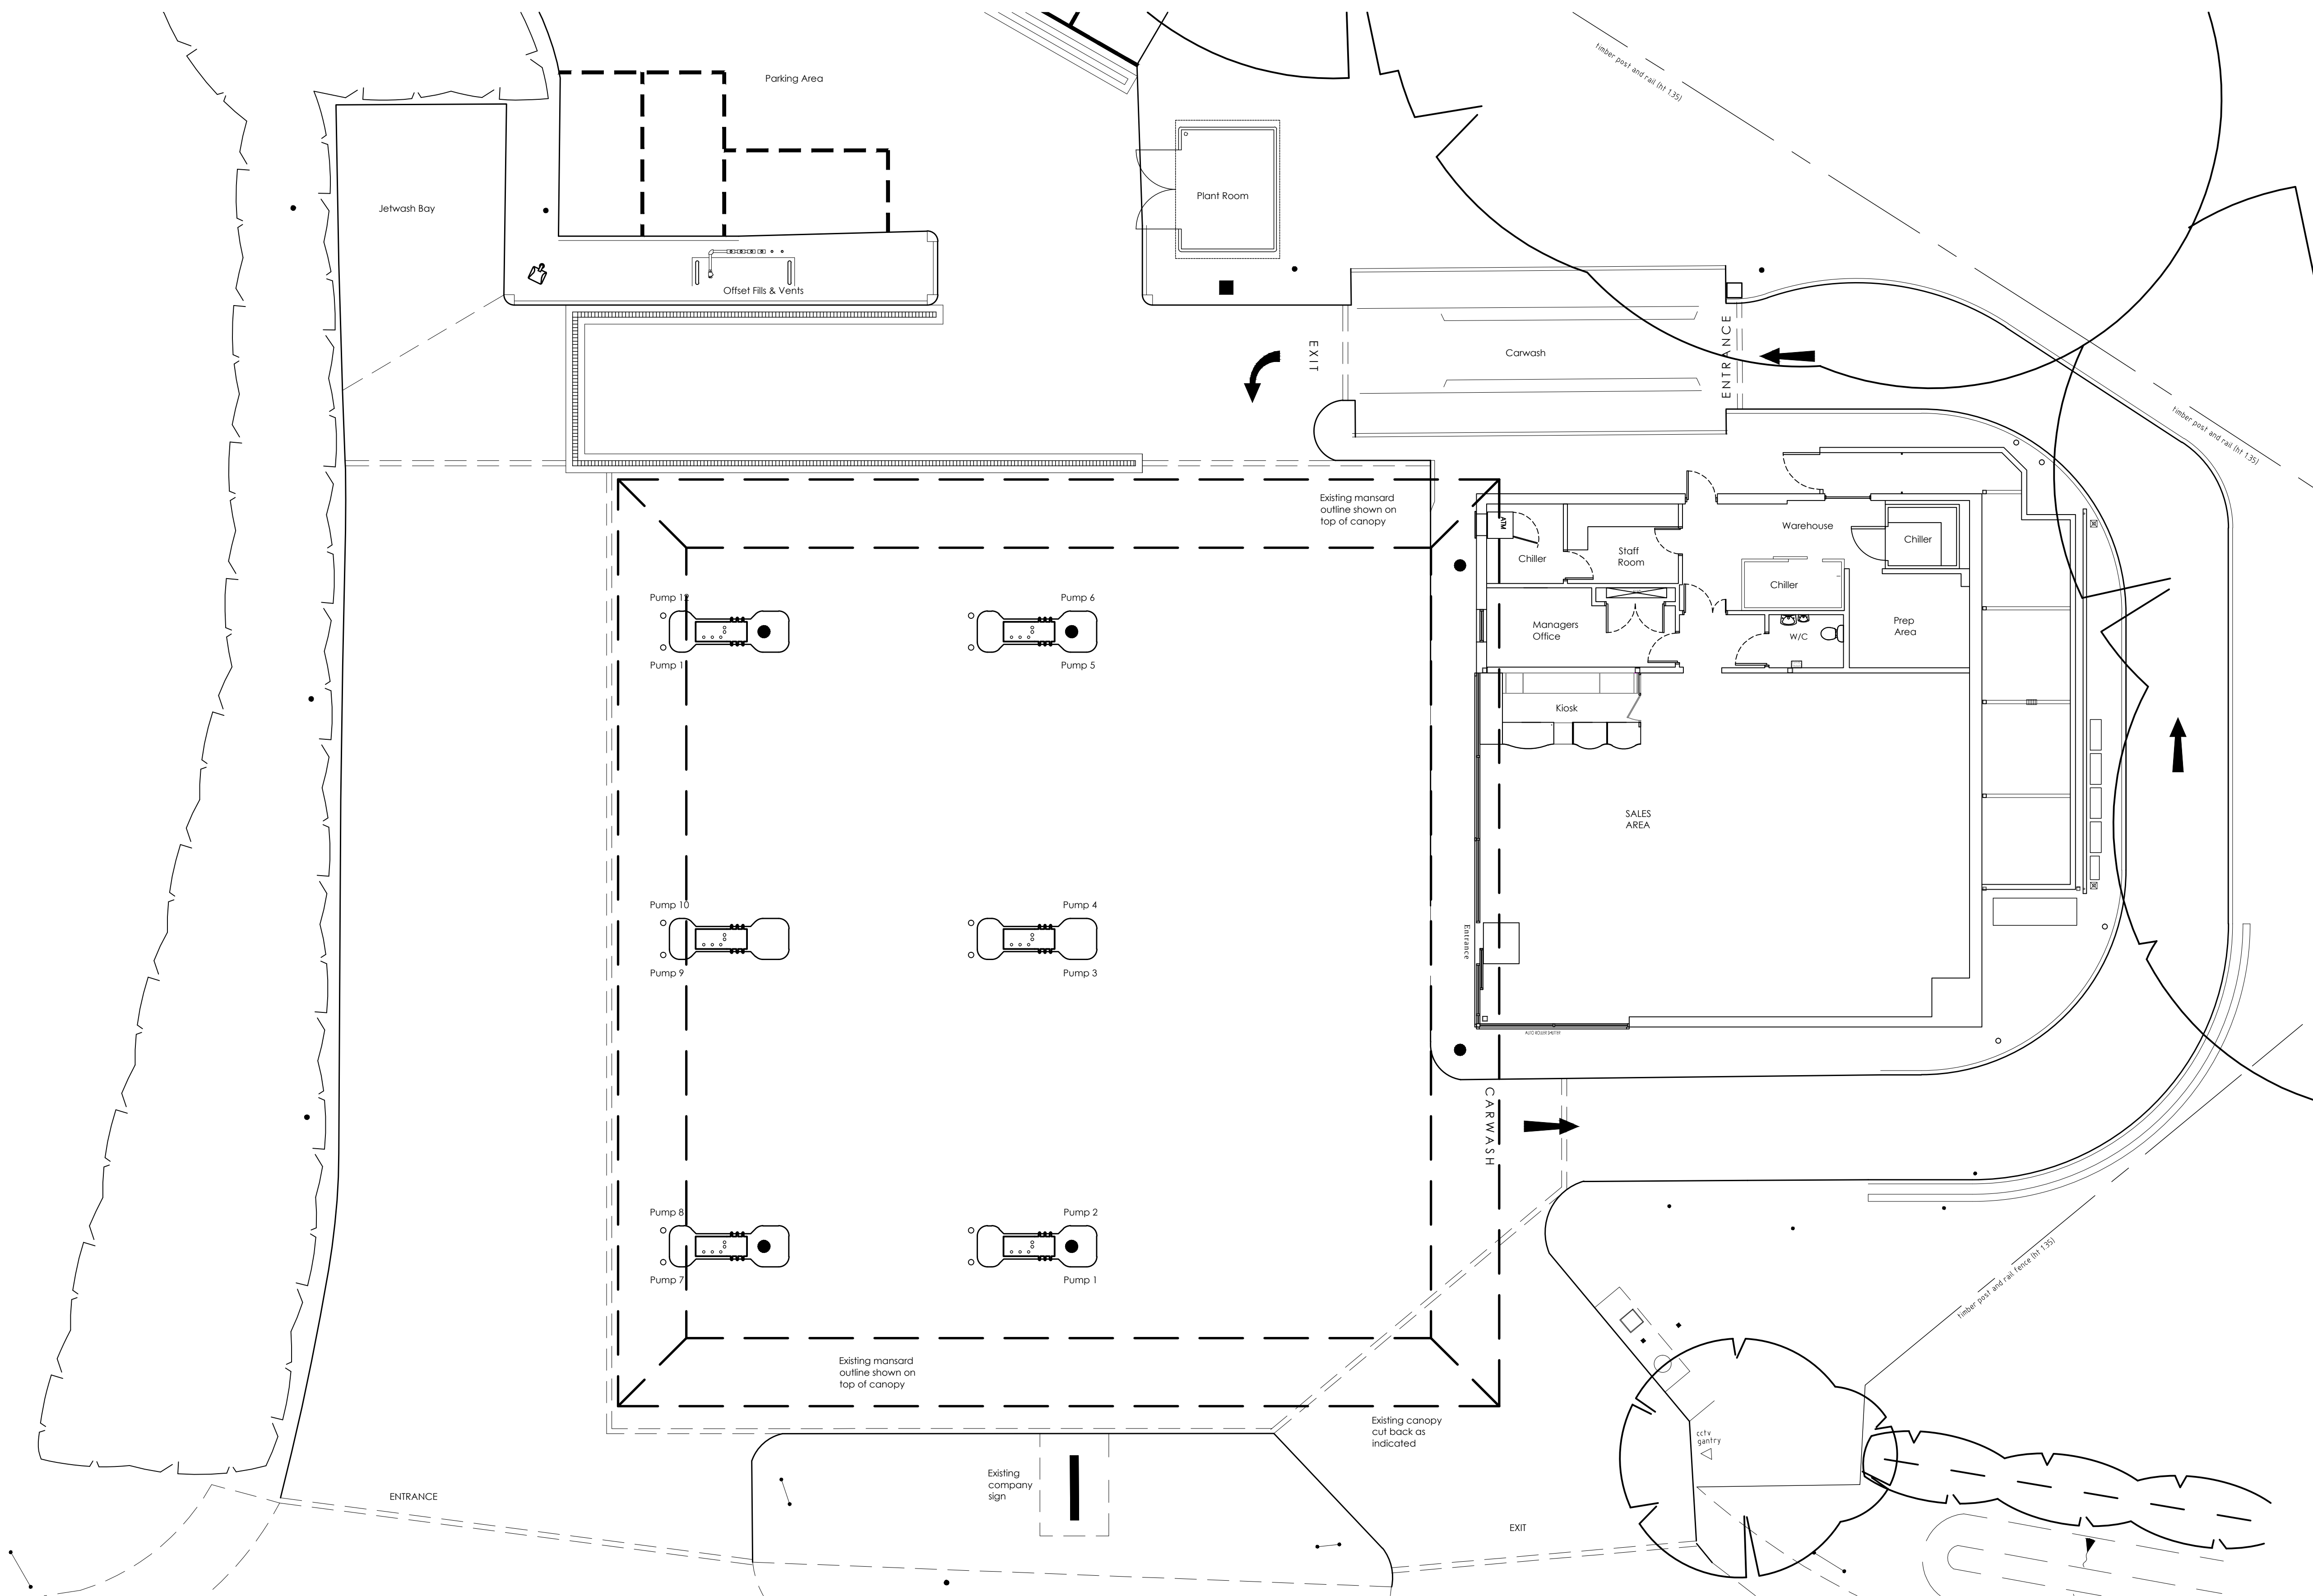

Existing Site Layout Plan
Scale 1:100

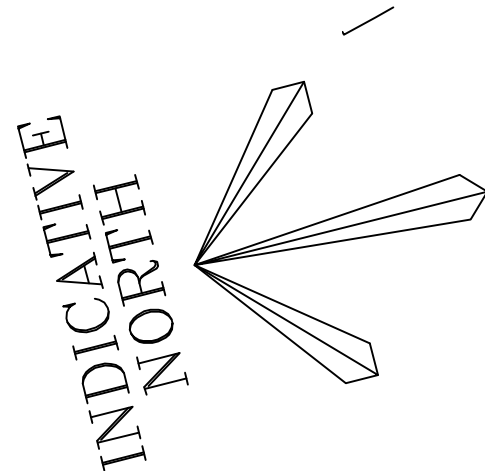