


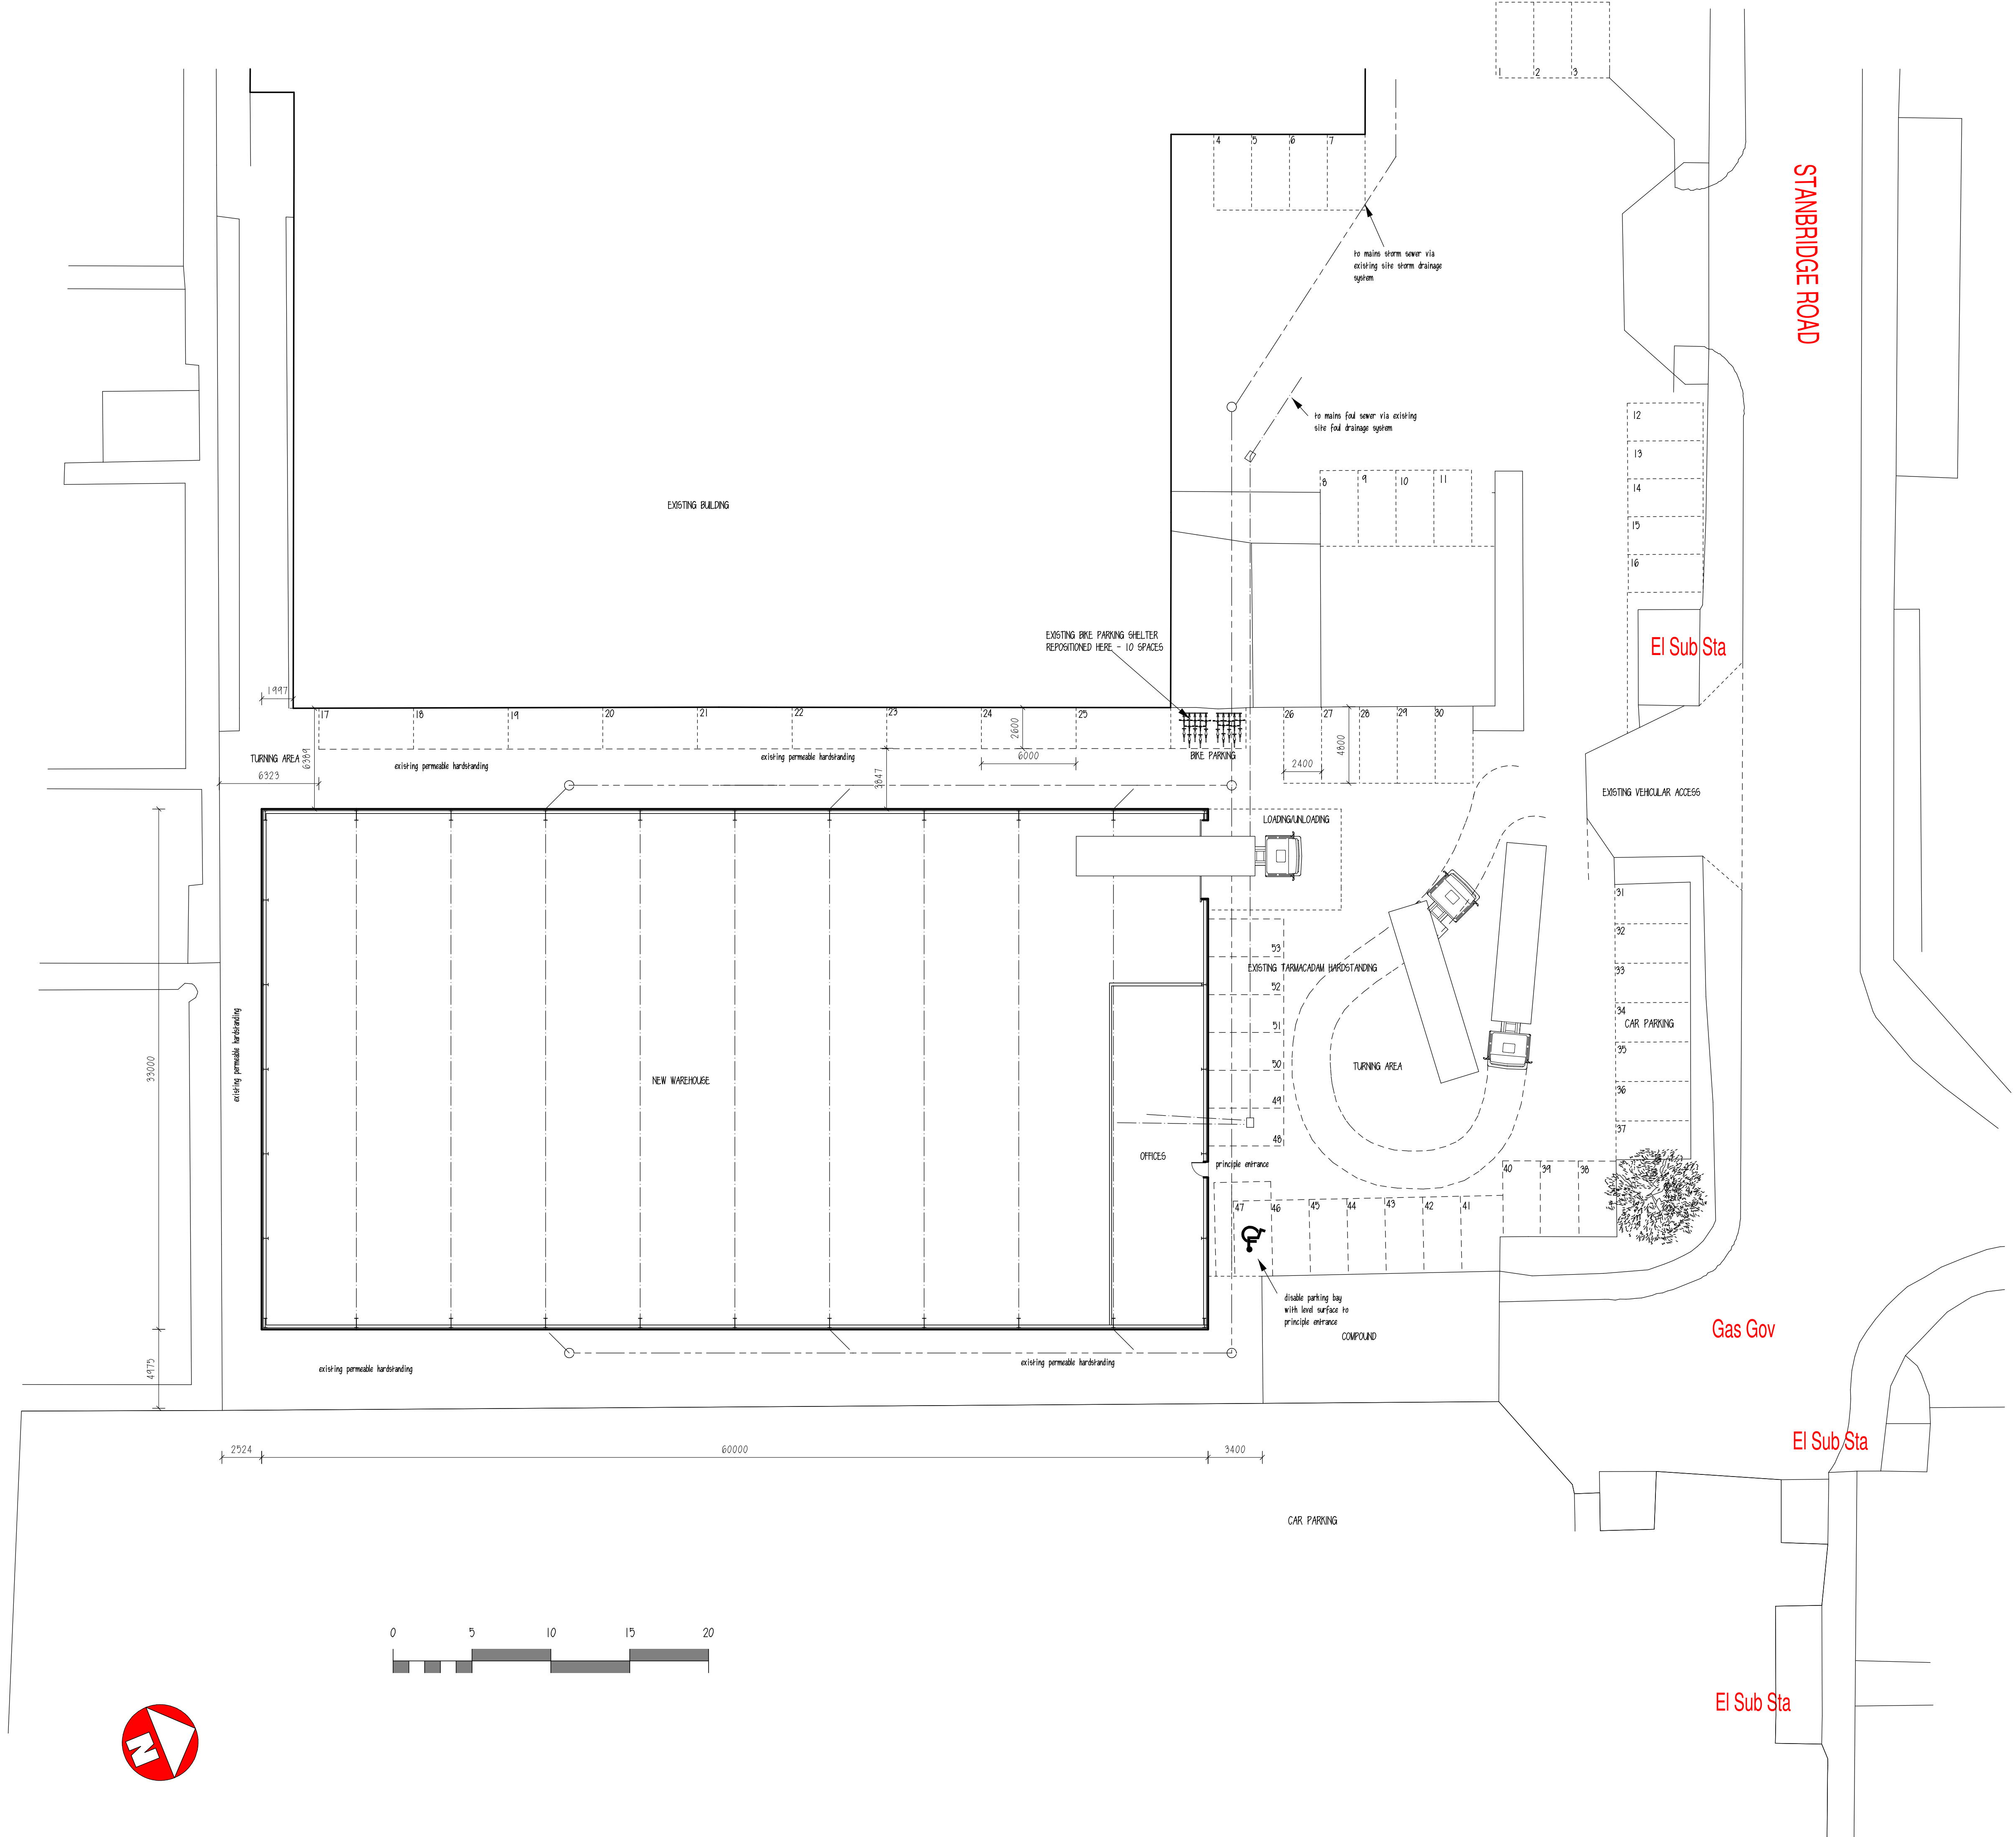

ADATA LTD
36 NEW LANE
HAVANT PO9 2JL

PROPOSED NEW WAREHOUSE
WITH OFFICES

DATE: JUNE 2016
SCALE: 1:200
PAPER SIZE: A1
DRN BY: GP

DRG. NO.
1616.03D

LEOMINSTER CONSTRUCTION
Building it right for you

 LEOMINSTER INDUSTRIAL ESTATE,
SOUTHERN AVENUE,
LEOMINSTER,
HEREFORDSHIRE HR6 0QF
TEL: (01568) 612943 - 612909
FAX: (01568) 612910