
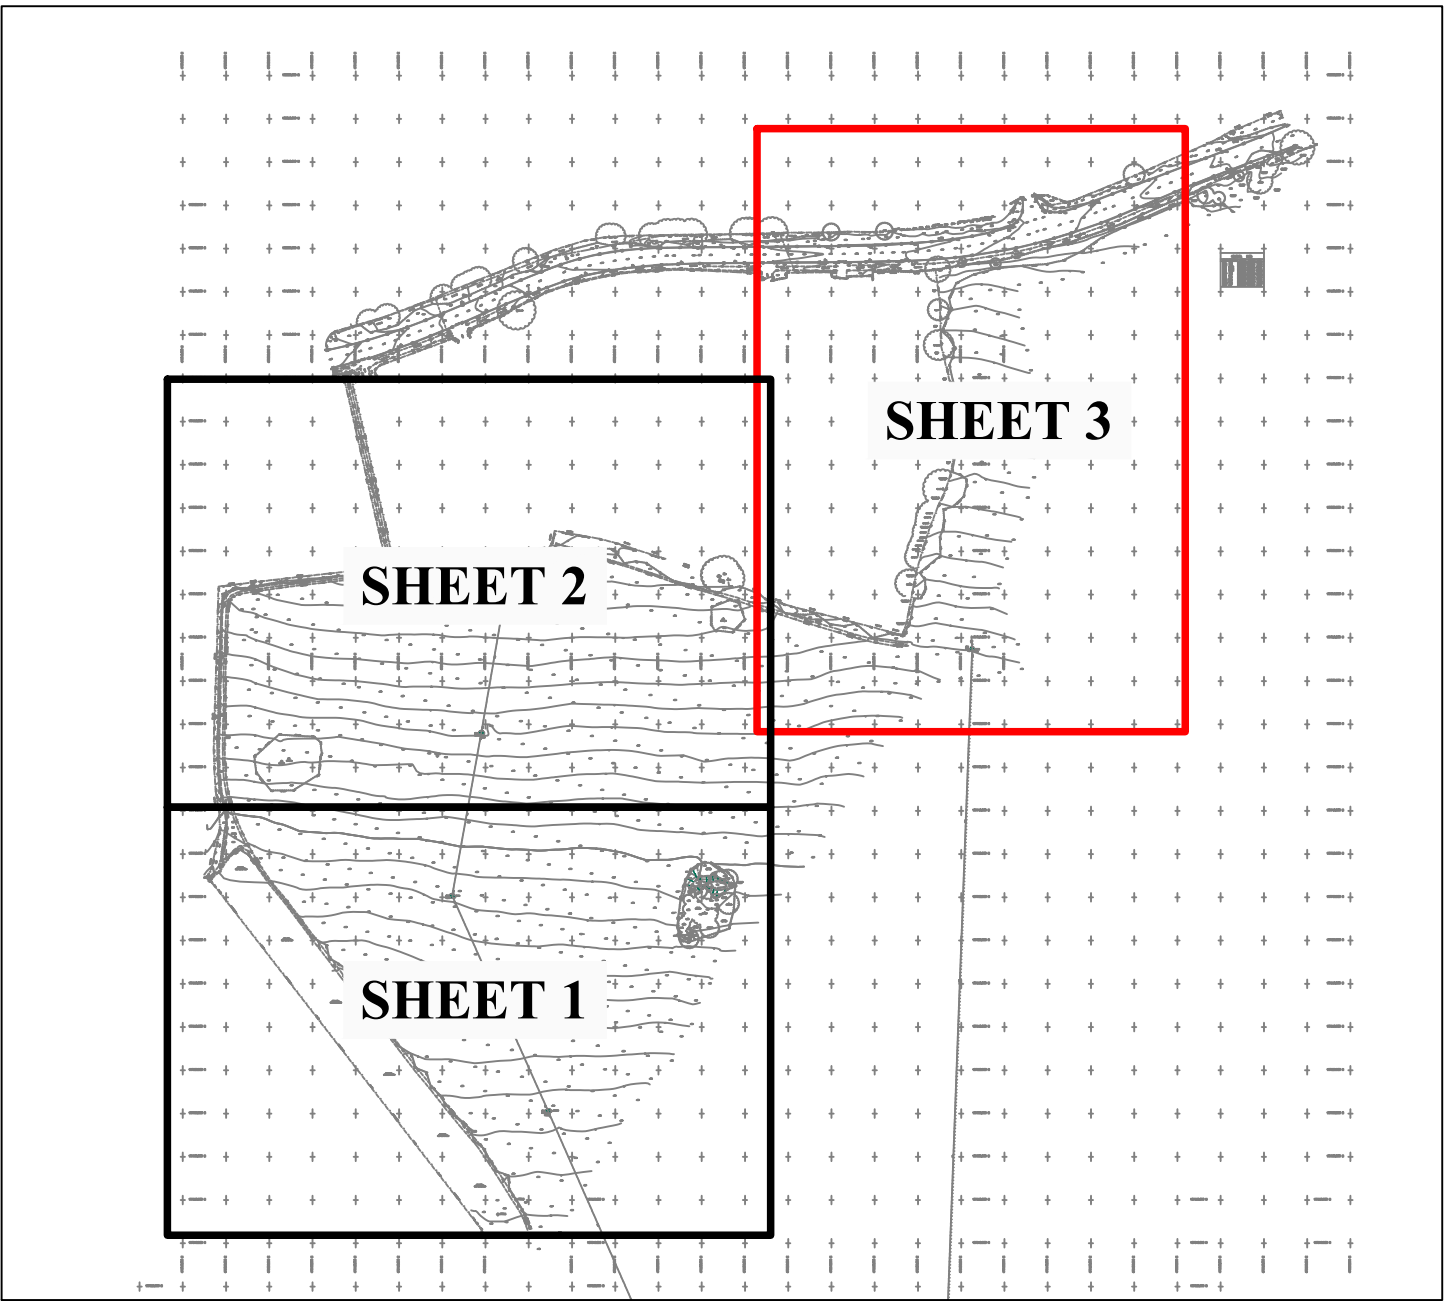


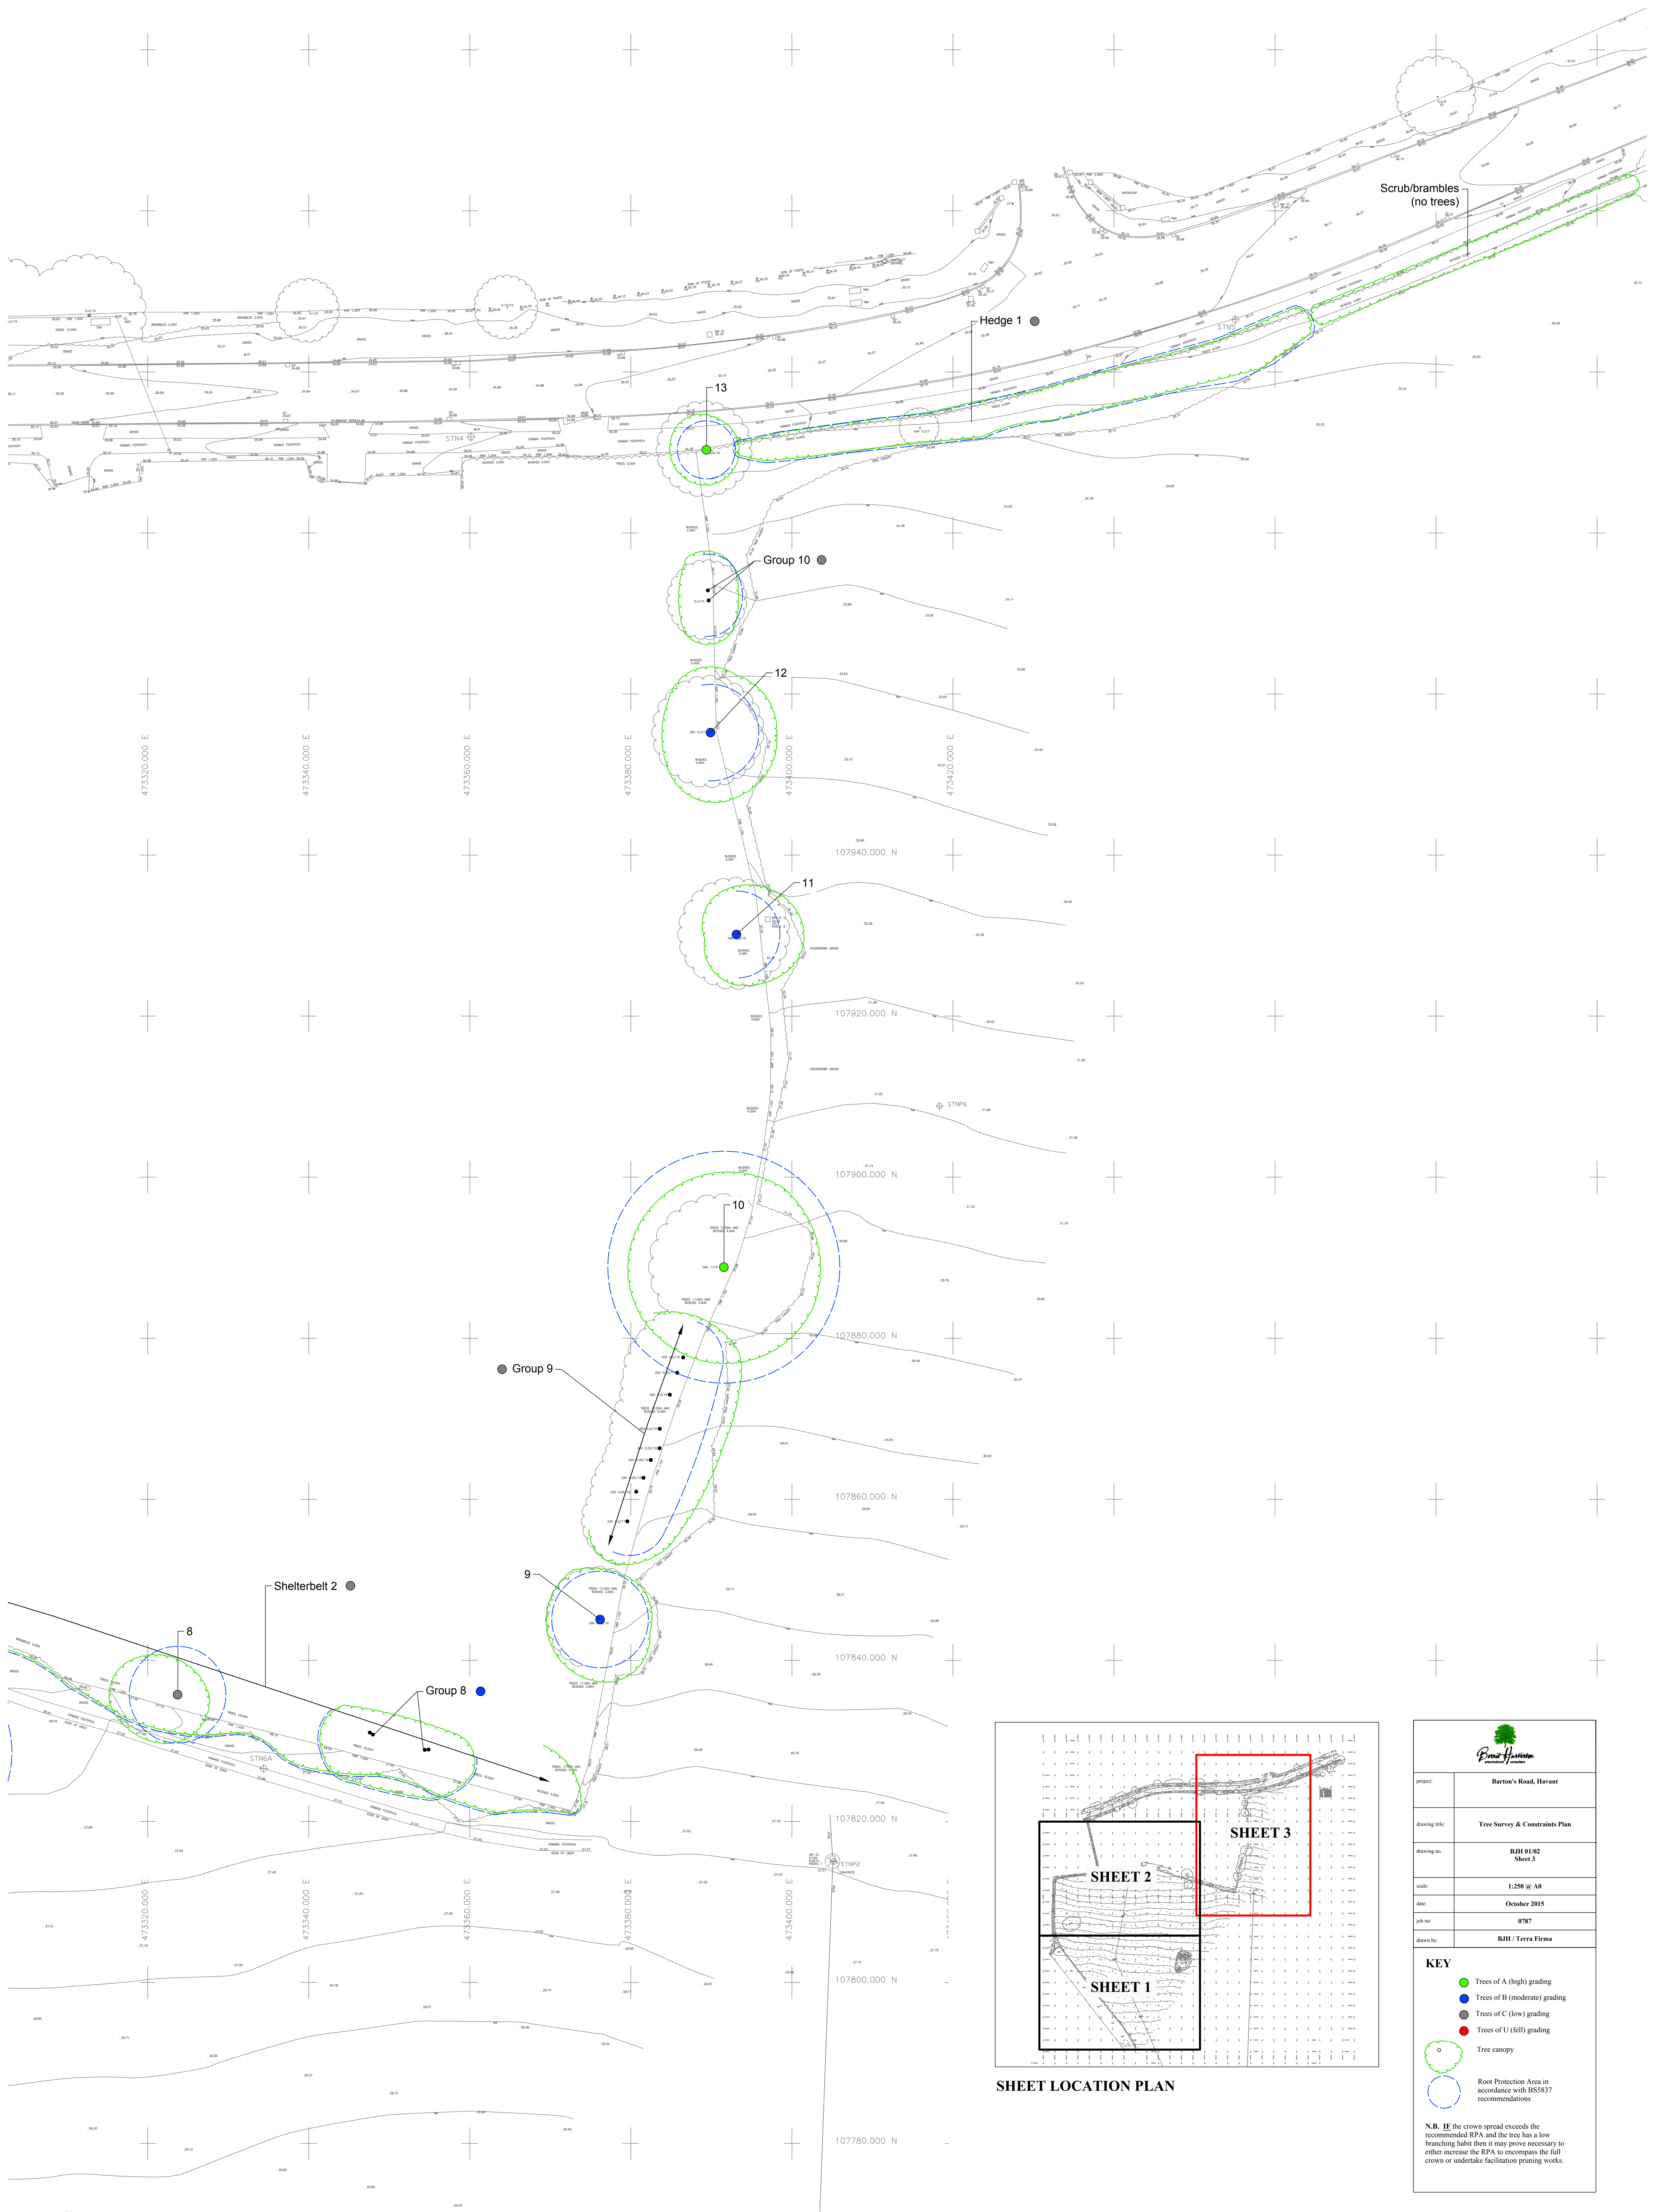

project:	Barton's Road, Havant
drawing title:	Tree Survey & Constraints Plan
drawing no.:	BHJ 01/02 Sheet 3
scale:	1:250 @ A0
date:	October 2015
job no.:	0787
drawn by:	BHJ / Terra Firma
KEY	
- Trees of A (high) grading - Trees of B (moderate) grading - Trees of C (low) grading - Trees of U (fell) grading - Tree canopy - Root Protection Area in accordance with BS5837 recommendations	
N.B. IF the crown spread exceeds the recommended RPA and the tree has a low branching habit then it may prove necessary to either increase the RPA to encompass the full crown or undertake facilitation pruning works.	