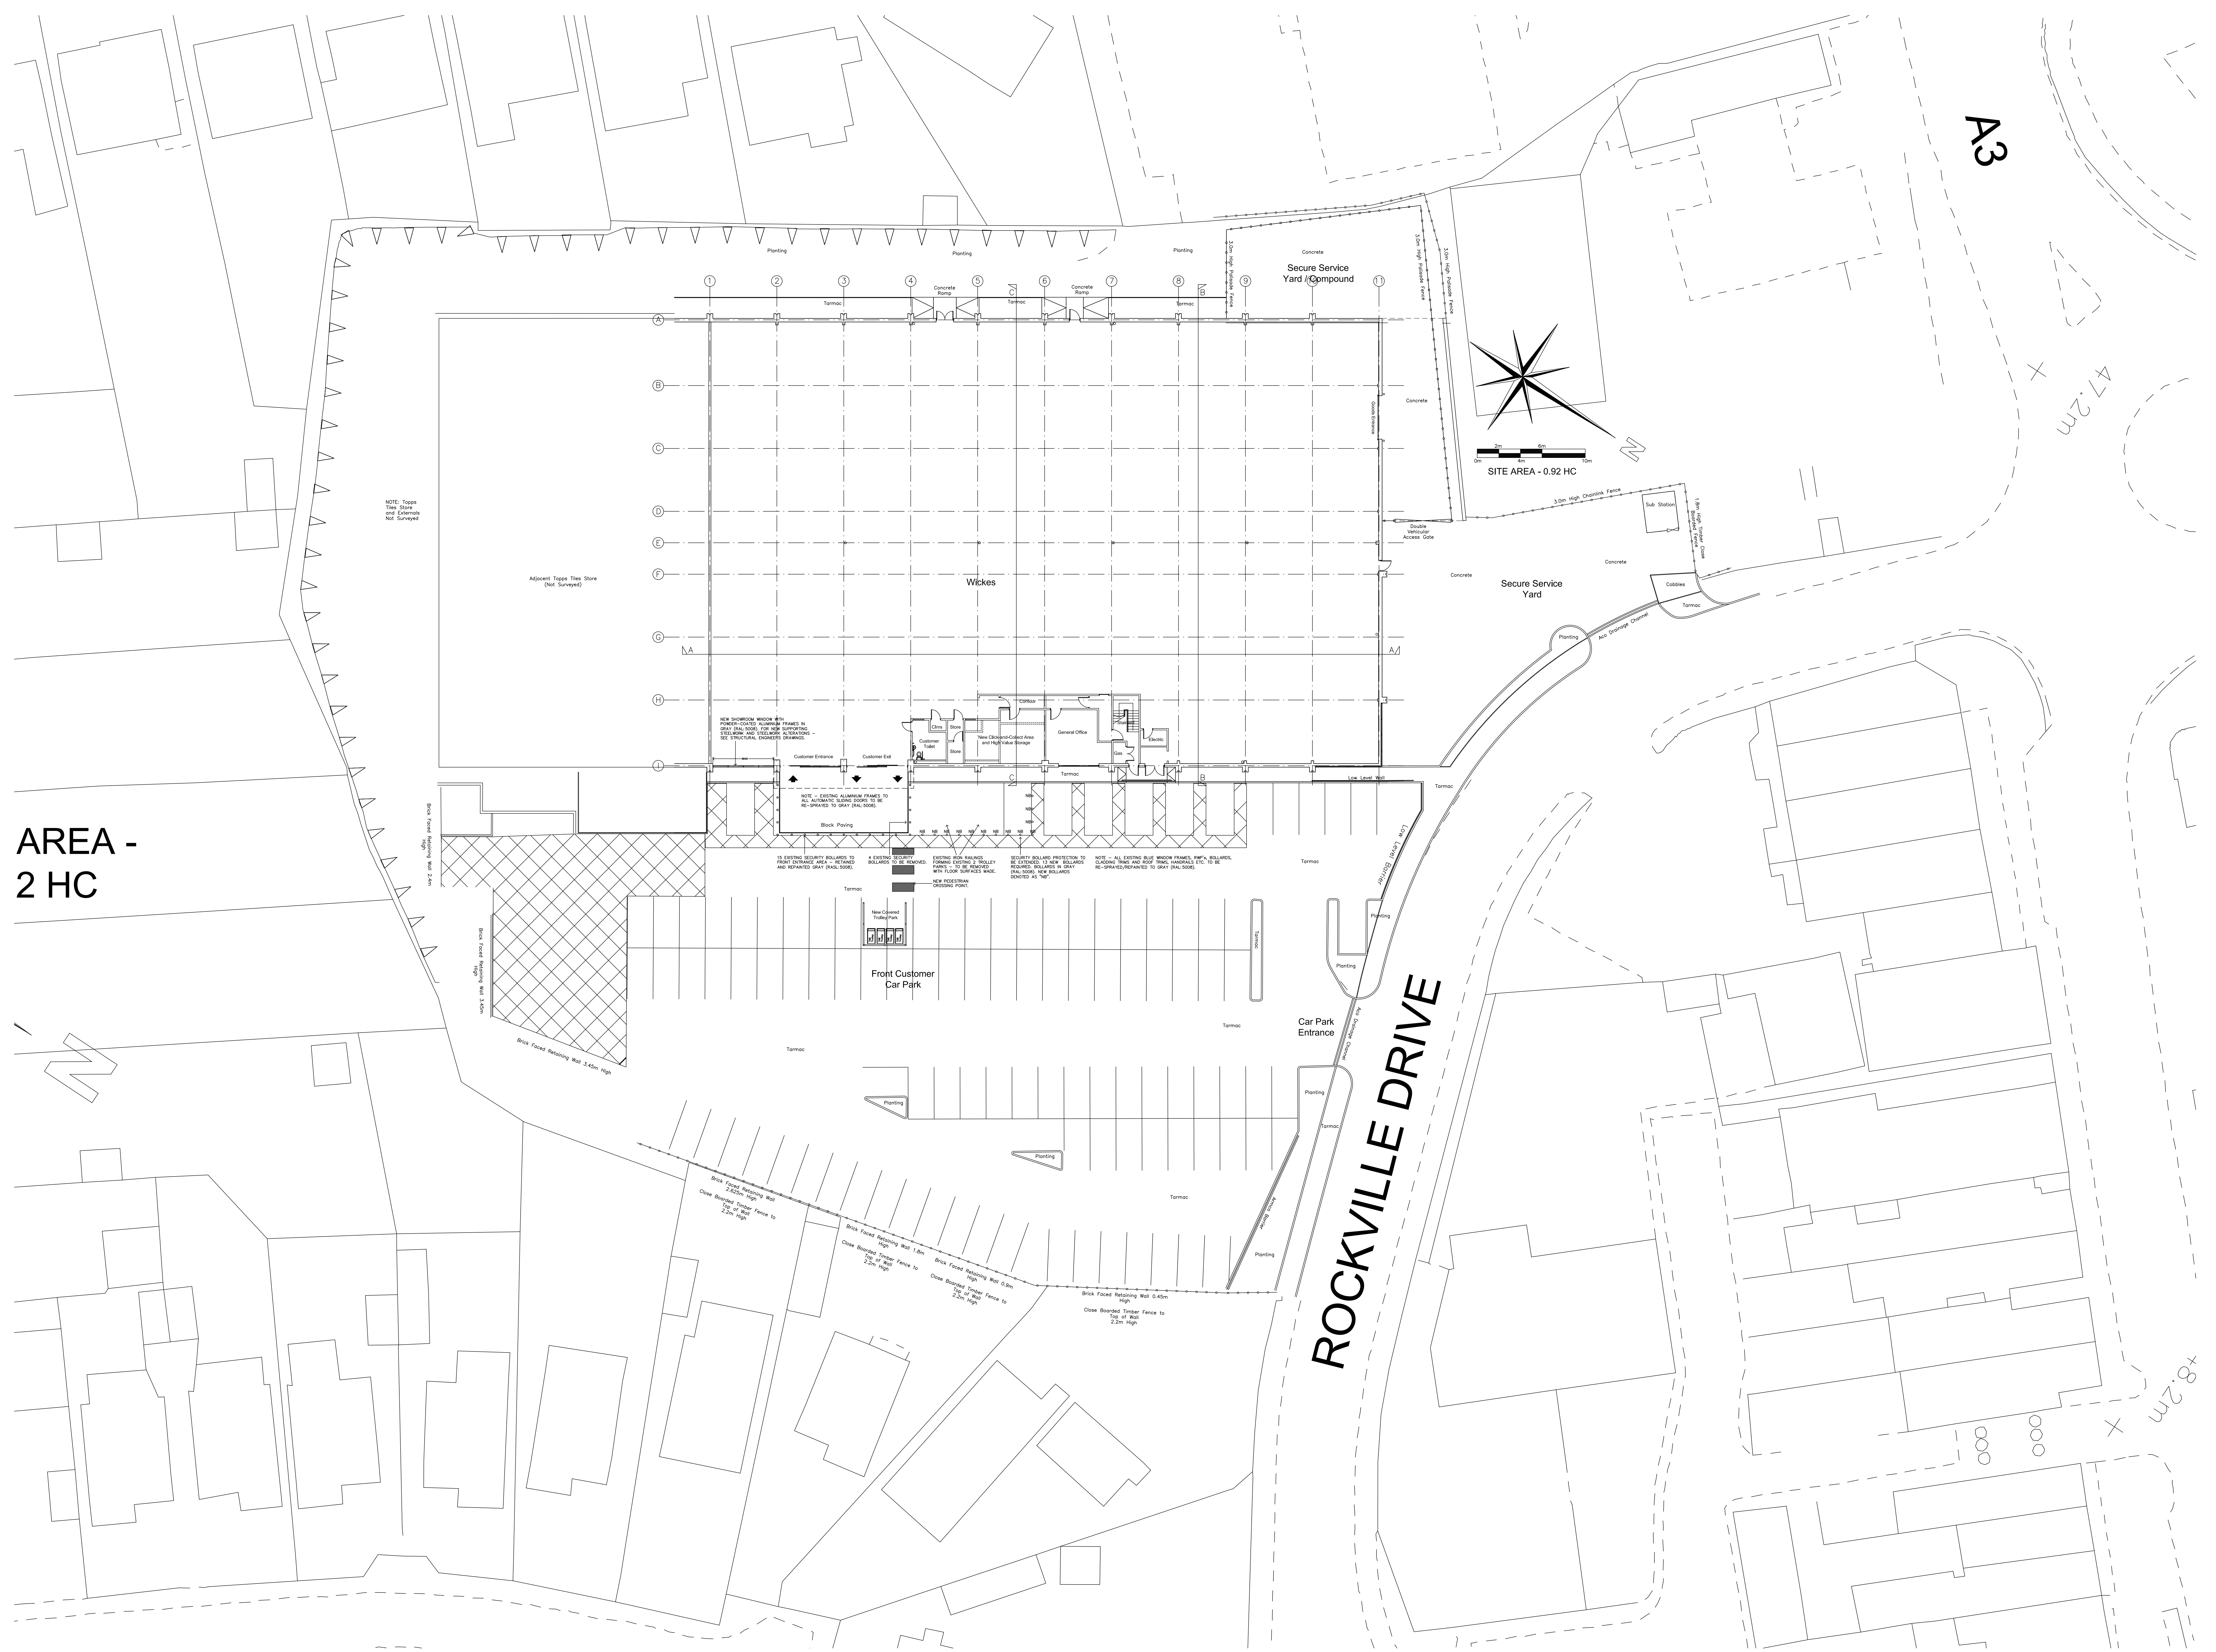
A3
AREA -
2 HC
ROCKVILLE DRIVE
Planting
Planting
Planting
Concrete Ramp
Concrete Ramp
Tarmac
Tarmac
Tarmac
1
2
3
4
5
6
7
8
9
10
11
A
B
C
D
E
F
G
H
I
Secure Service Yard / Compound
Concrete
3.0m High Palisade Fence
3.0m High Palisade Fence
3.0m High Palisade Fence
Goods Entrance
Concrete
Double Vehicular Access Gate
2m
6m
0m
4m
10m
SITE AREA - 0.92 HC
N
3.0m High Chainlink Fence
Sub Station
1.8m High Timber Close Boarded Fence
Concrete
Concrete
Secure Service Yard
Cobbles
Tarmac
Planting
Aco Drainage Channel
NOTE: Topps Tiles Store and Externals Not Surveyed
Adjacent Topps Tiles Store (Not Surveyed)
Wickes
Corridor
Clnrs
Store
Store
Customer Toilet
New Click-and-Collect Area and High Value Storage
General Office
Stairwell
Gas
Electric
NEW SHOWROOM WINDOW WITH POWDER-COATED ALUMINIUM FRAMES IN GRAY (RAL: 5008). FOR NEW SUPPORTING STEELWORK AND STEELWORK ALTERATIONS – SEE STRUCTURAL ENGINEERS DRAWINGS.
5645
Customer Entrance
Customer Exit
NOTE – EXISTING ALUMINIUM FRAMES TO ALL AUTOMATIC SLIDING DOORS TO BE RE-SPRAYED TO GRAY (RAL: 5008).
Block Paving
NB
15 EXISTING SECURITY BOLLARDS TO FRONT ENTRANCE AREA – RETAINED AND REPAINTED GRAY (RASL: 5008).
4 EXISTING SECURITY BOLLARDS TO BE REMOVED.
EXISTING IRON RAILINGS FORMING EXISTING 2 TROLLEY PARKS – TO BE REMOVED WITH FLOOR SURFACES MADE.
SECURITY BOLLARD PROTECTION TO BE EXTENDED. 13 NEW BOLLARDS REQUIRED. BOLLARDS IN GRAY (RAL: 5008). NEW BOLLARDS DENOTED AS "NB".
NOTE – ALL EXISTING BLUE WINDOW FRAMES, RWP's, BOLLARDS, CLADDING TRIMS AND ROOF TRIMS, HANDRAILS ETC. TO BE RE-SPRAYED/REPAINTED TO GRAY (RAL: 5008).
NEW PEDESTRIAN CROSSING POINT.
Tarmac
New Covered Trolley Park
TAB Trolley
Front Customer Car Park
Tarmac
Low Level Wall
Tarmac
Low Level Barrier
Planting
Planting
Car Park Entrance
Aco Drainage Channel
Planting
Tarmac
Armco Barrier
Planting
Tarmac
Tarmac
Tarmac
Planting
Planting
Brick Faced Retaining Wall 2.4m High
Brick Faced Retaining Wall 3.45m High
Brick Faced Retaining Wall 3.45m High
Brick Faced Retaining Wall 2.625m High
Close Boarded Timber Fence to Top of Wall 2.2m High
Brick Faced Retaining Wall 1.8m High
Close Boarded Timber Fence to Top of Wall 2.2m High
Brick Faced Retaining Wall 0.9m High
Close Boarded Timber Fence to Top of Wall 2.2m High
Brick Faced Retaining Wall 0.45m High
Close Boarded Timber Fence to Top of Wall 2.2m High
47.2m
48.2m

Block Plan (1:200)

All dimensions to be verified onsite by the contractor. This drawing is the property of Sharrock Building Design Limited, and its reproduction is prohibited without the express consent of the owner.

Date **27-10-2016**	Surveyed by: **G.G.P**
Drawn By **Neil Thompson**	Computer Dwg Name **SBD Wickes Waterlooville.dwg**

Internal Areas:

TOTAL INTERNAL GROUND FLOOR: 2,522 sqm / 27,148 sqft

TOTAL SITE AREA : 9,175 sqm / 0.92 hectares

PLANNING DRAWING

SHARROCK
Building Design Ltd
GIBSON LANE, MELTON, Nr HULL, EAST YORKSHIRE, HU14 3HH
TEL: 01482 632829 FAX: 01482 632829 MOB: 07974 555705
E-MAIL: ray@sharrockbd.co.uk

Client:

Wickes
Let's do it right

Lodge Way House, Lodge Way,
Harlestone Road, Northampton NN57UG

Revisions:

Project Location:

Wickes,
Rockville Drive,
Waterlooville,
P07 7HR.

Drawing Title

Planning Drawing 5:
Block Layout

Drawing No.

SBD/16/2042/P5

Scale

A0 - 1:200