



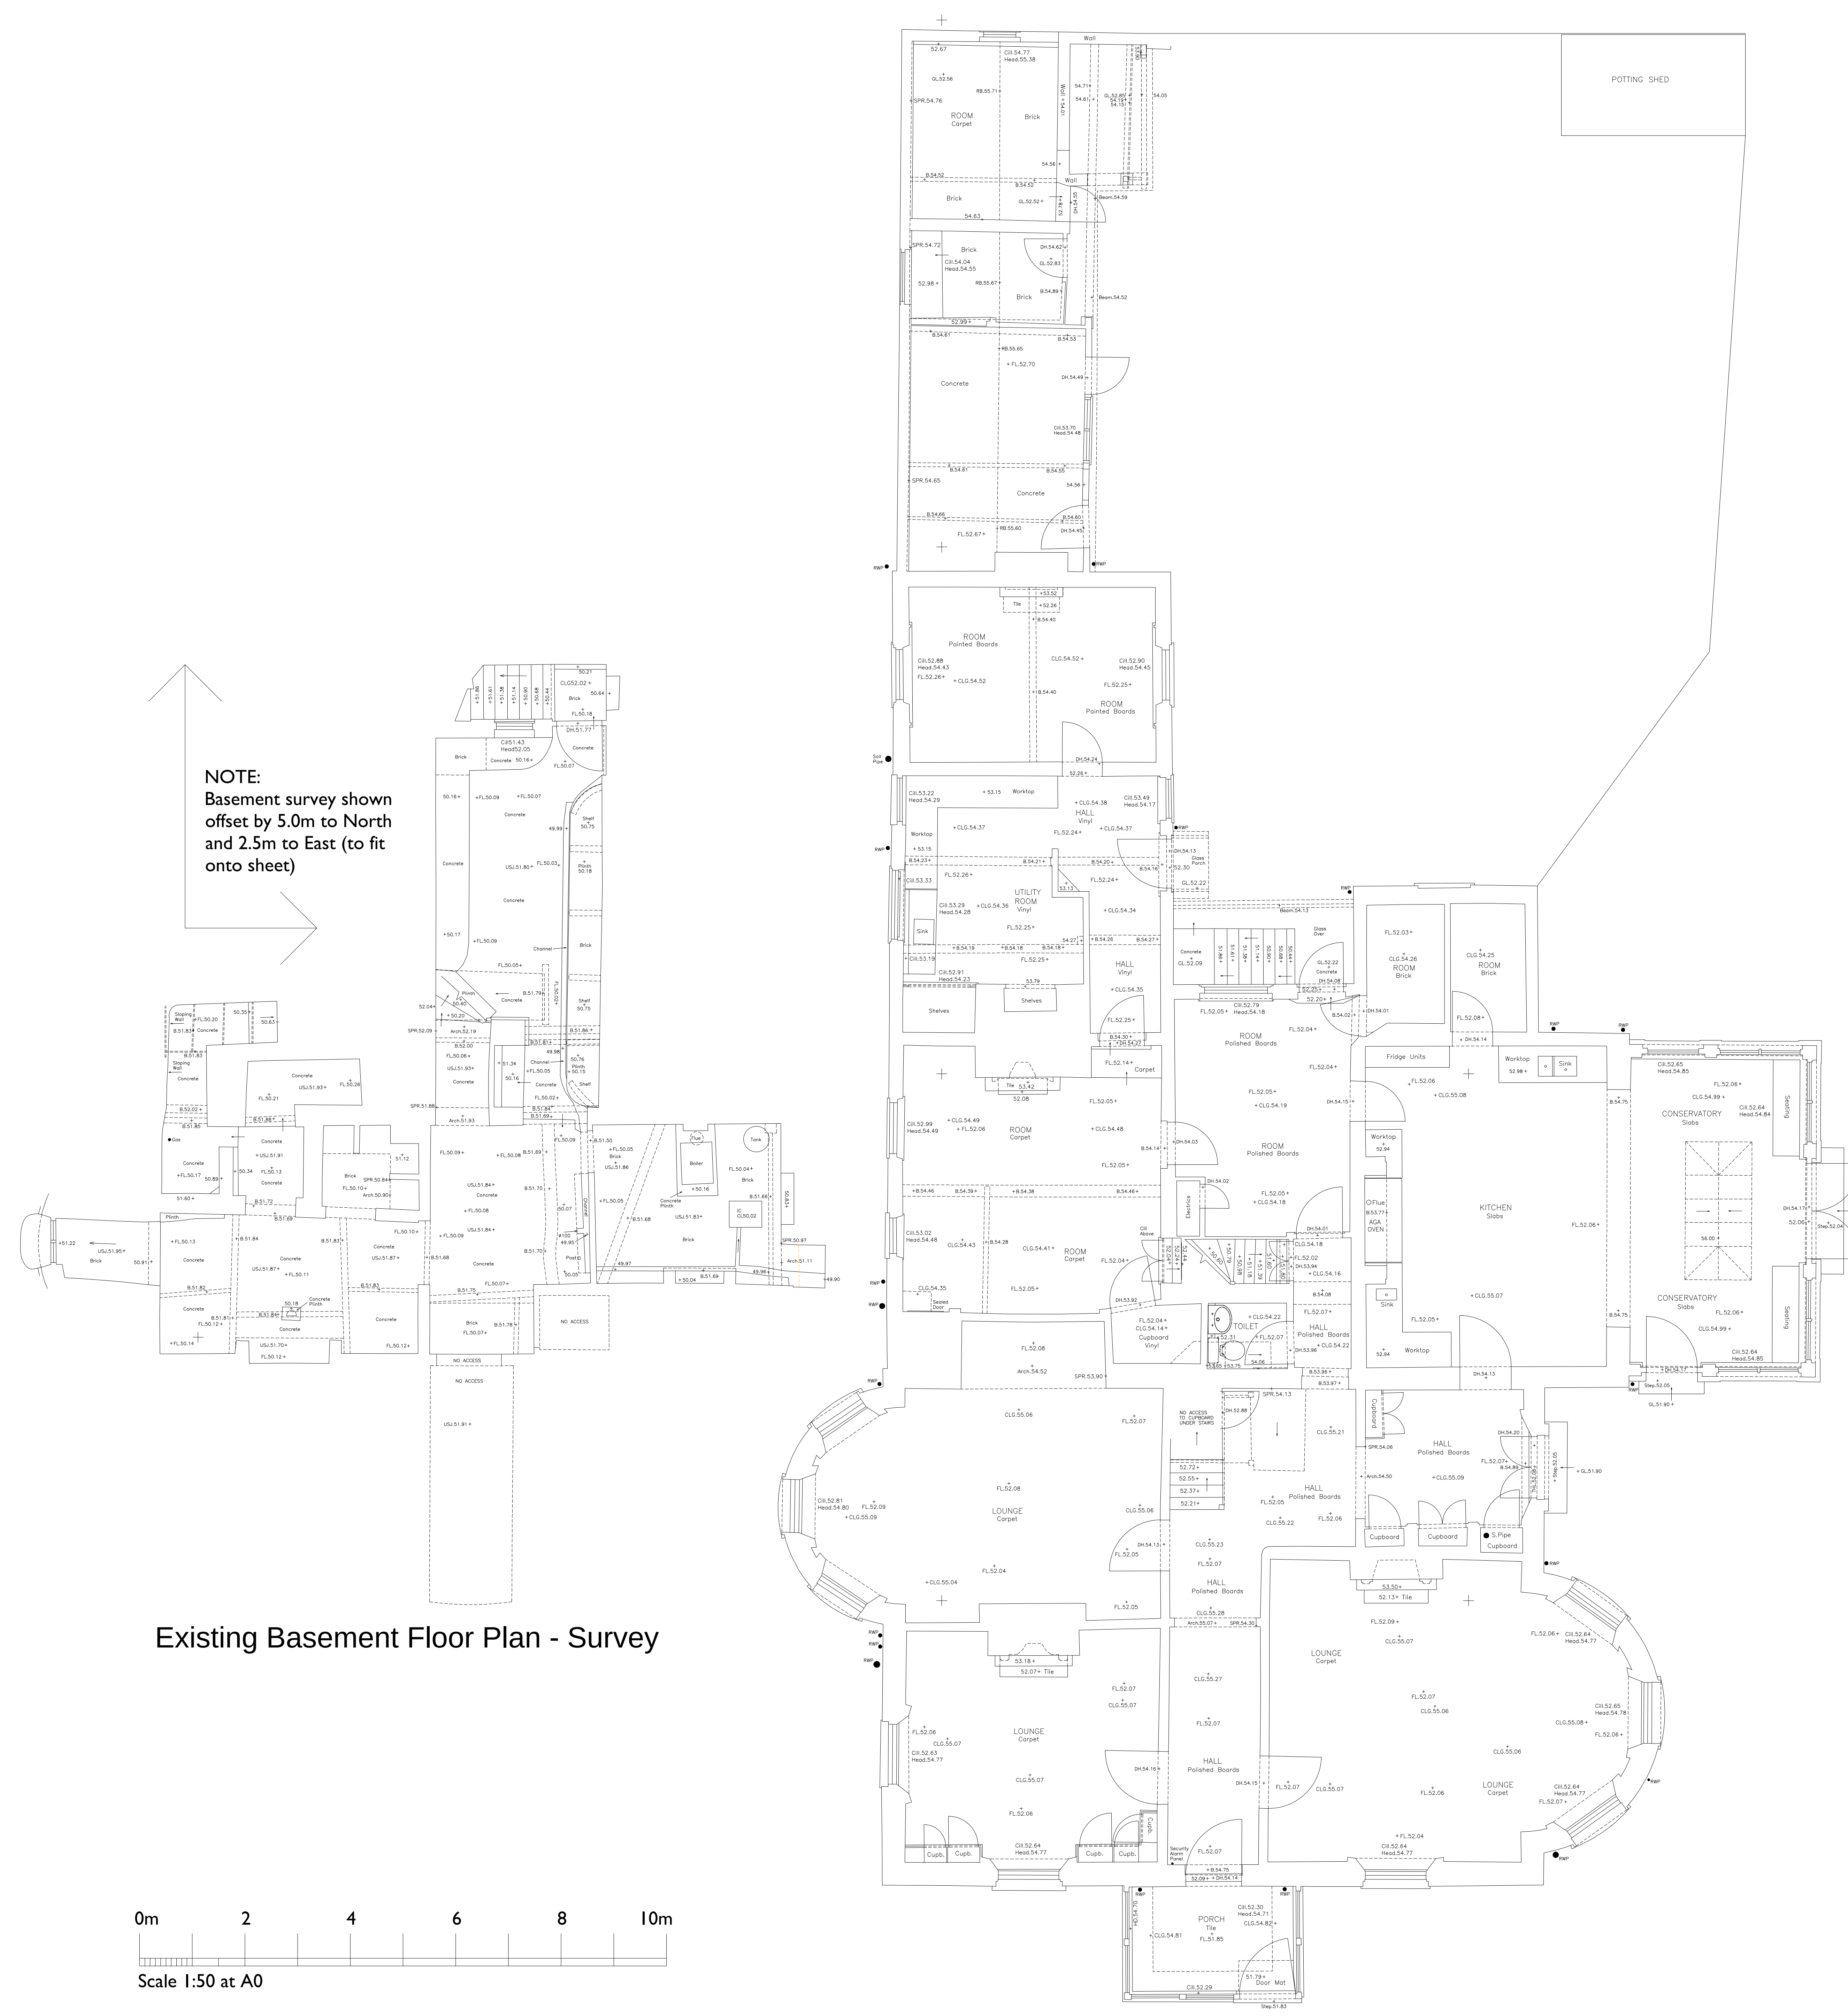

Existing Ground Floor Plan - Survey

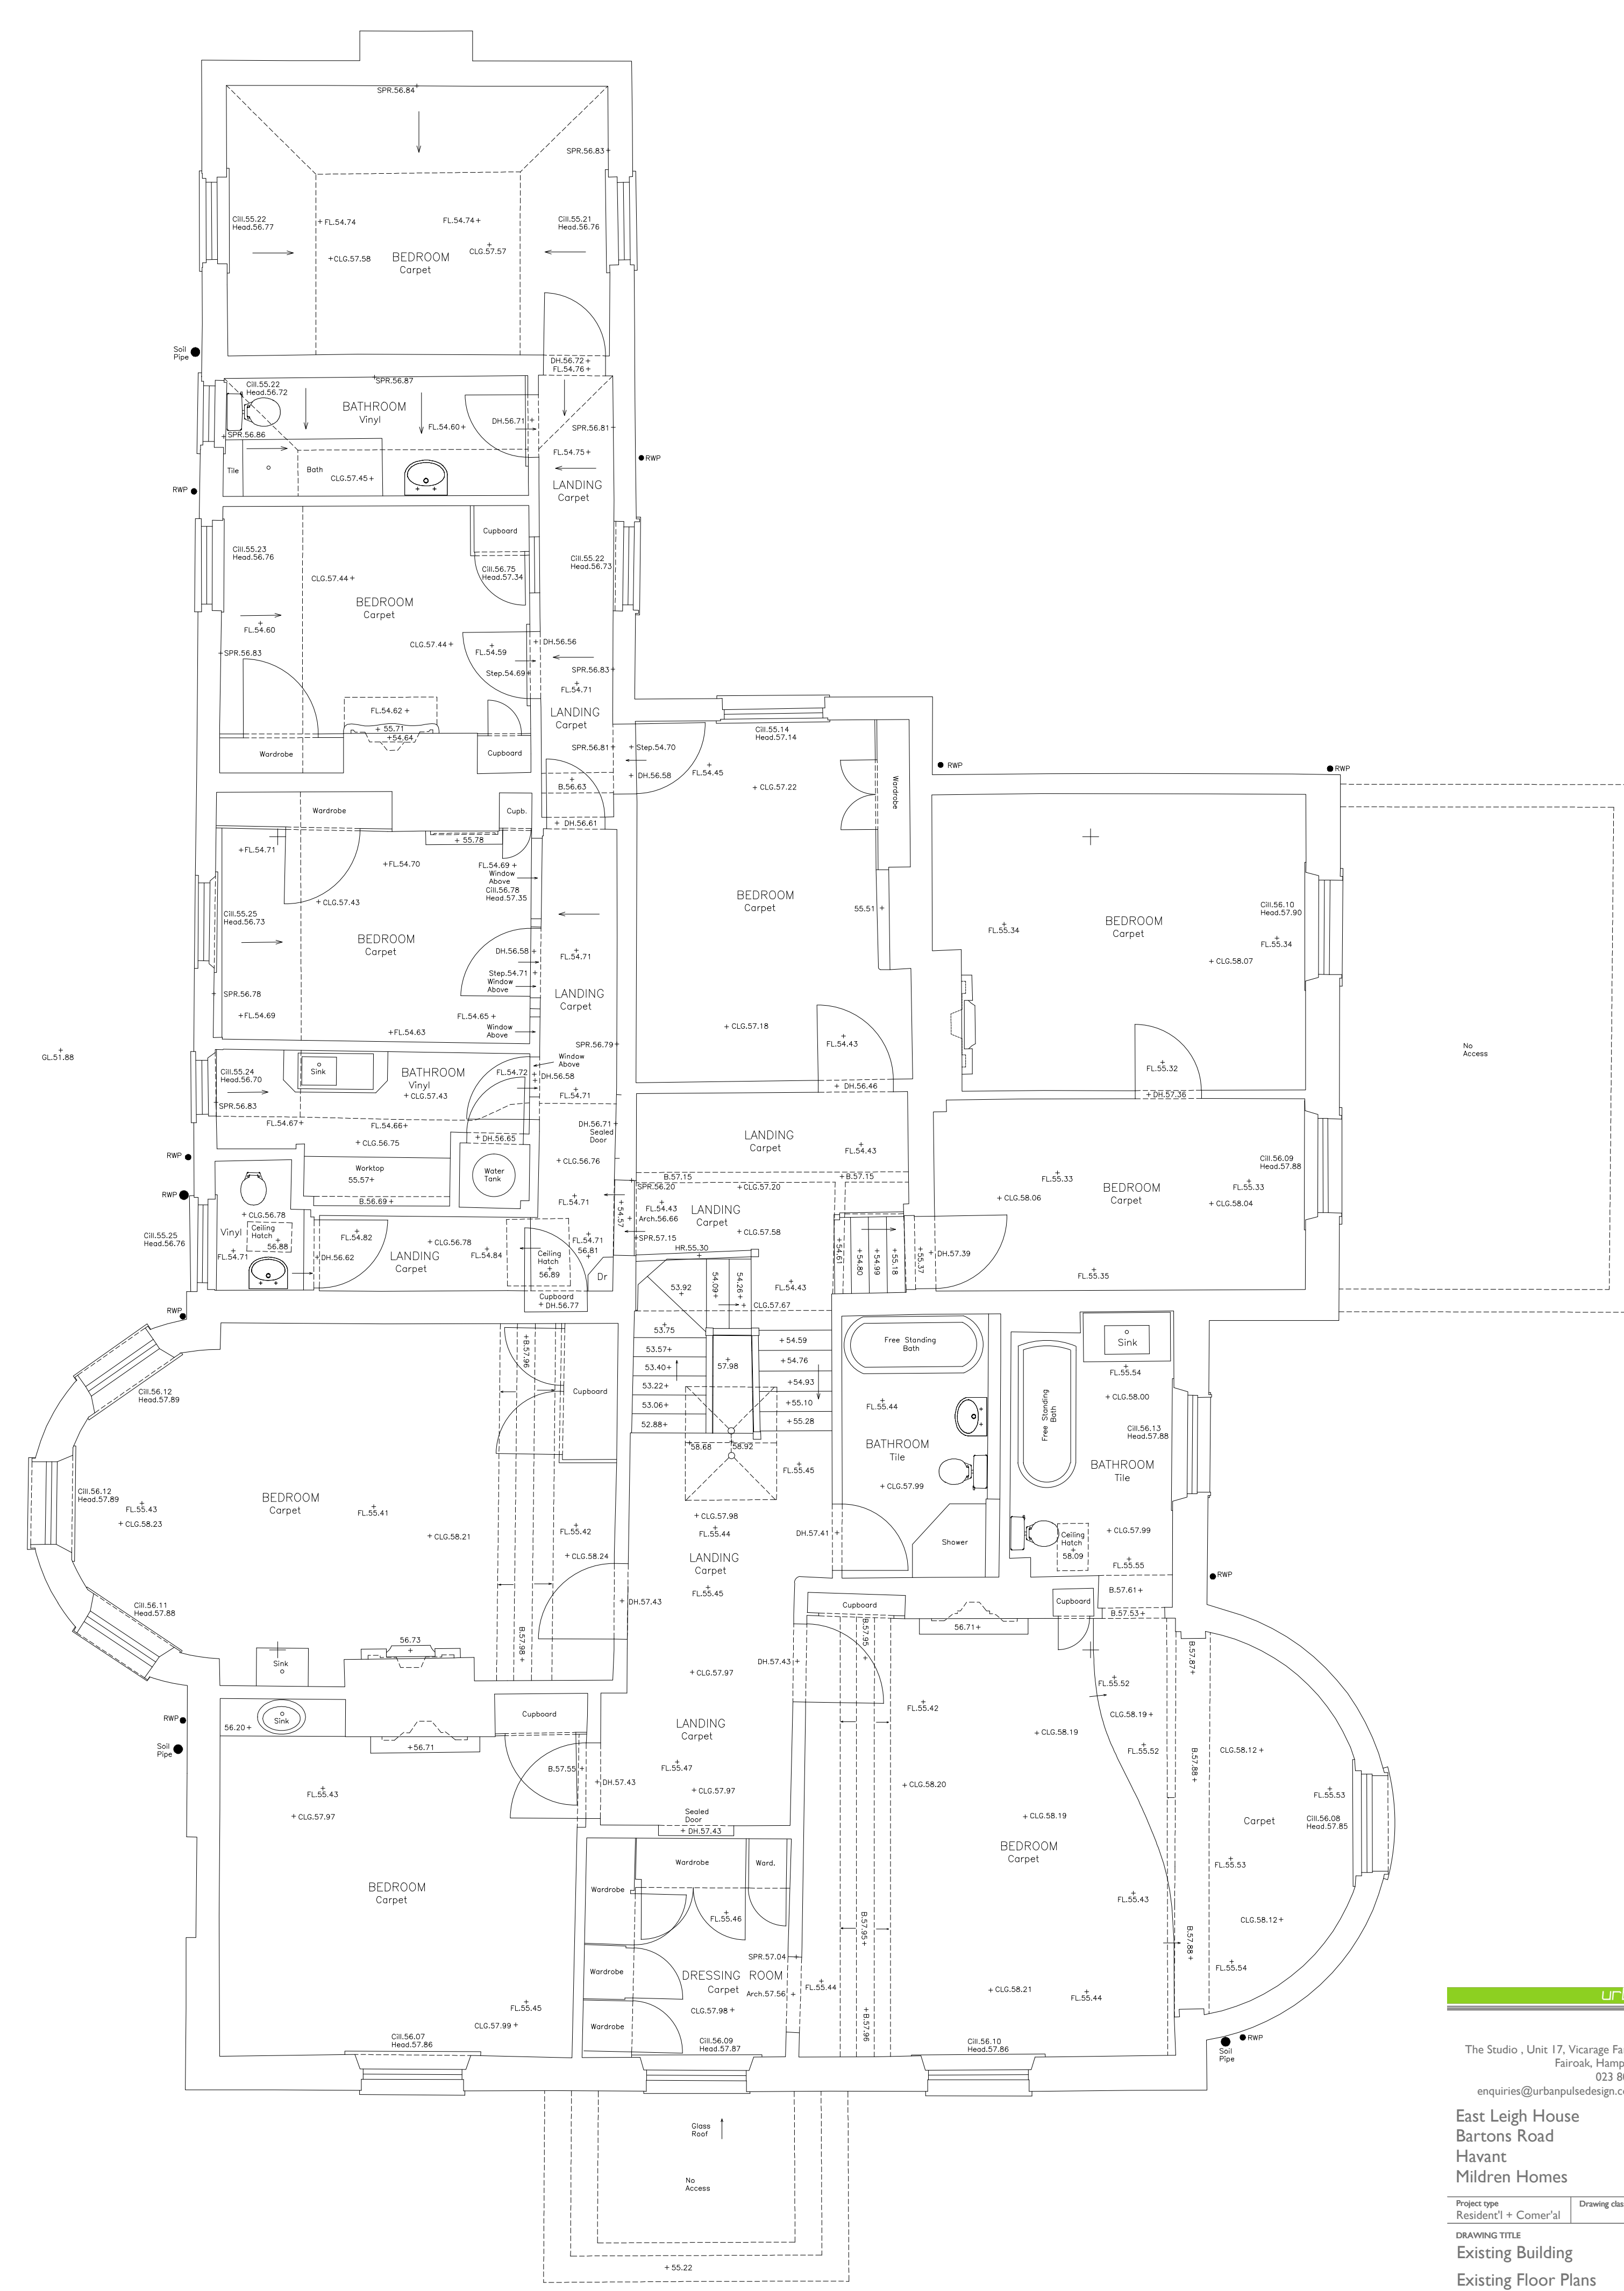

Existing First Floor Plan - Survey