


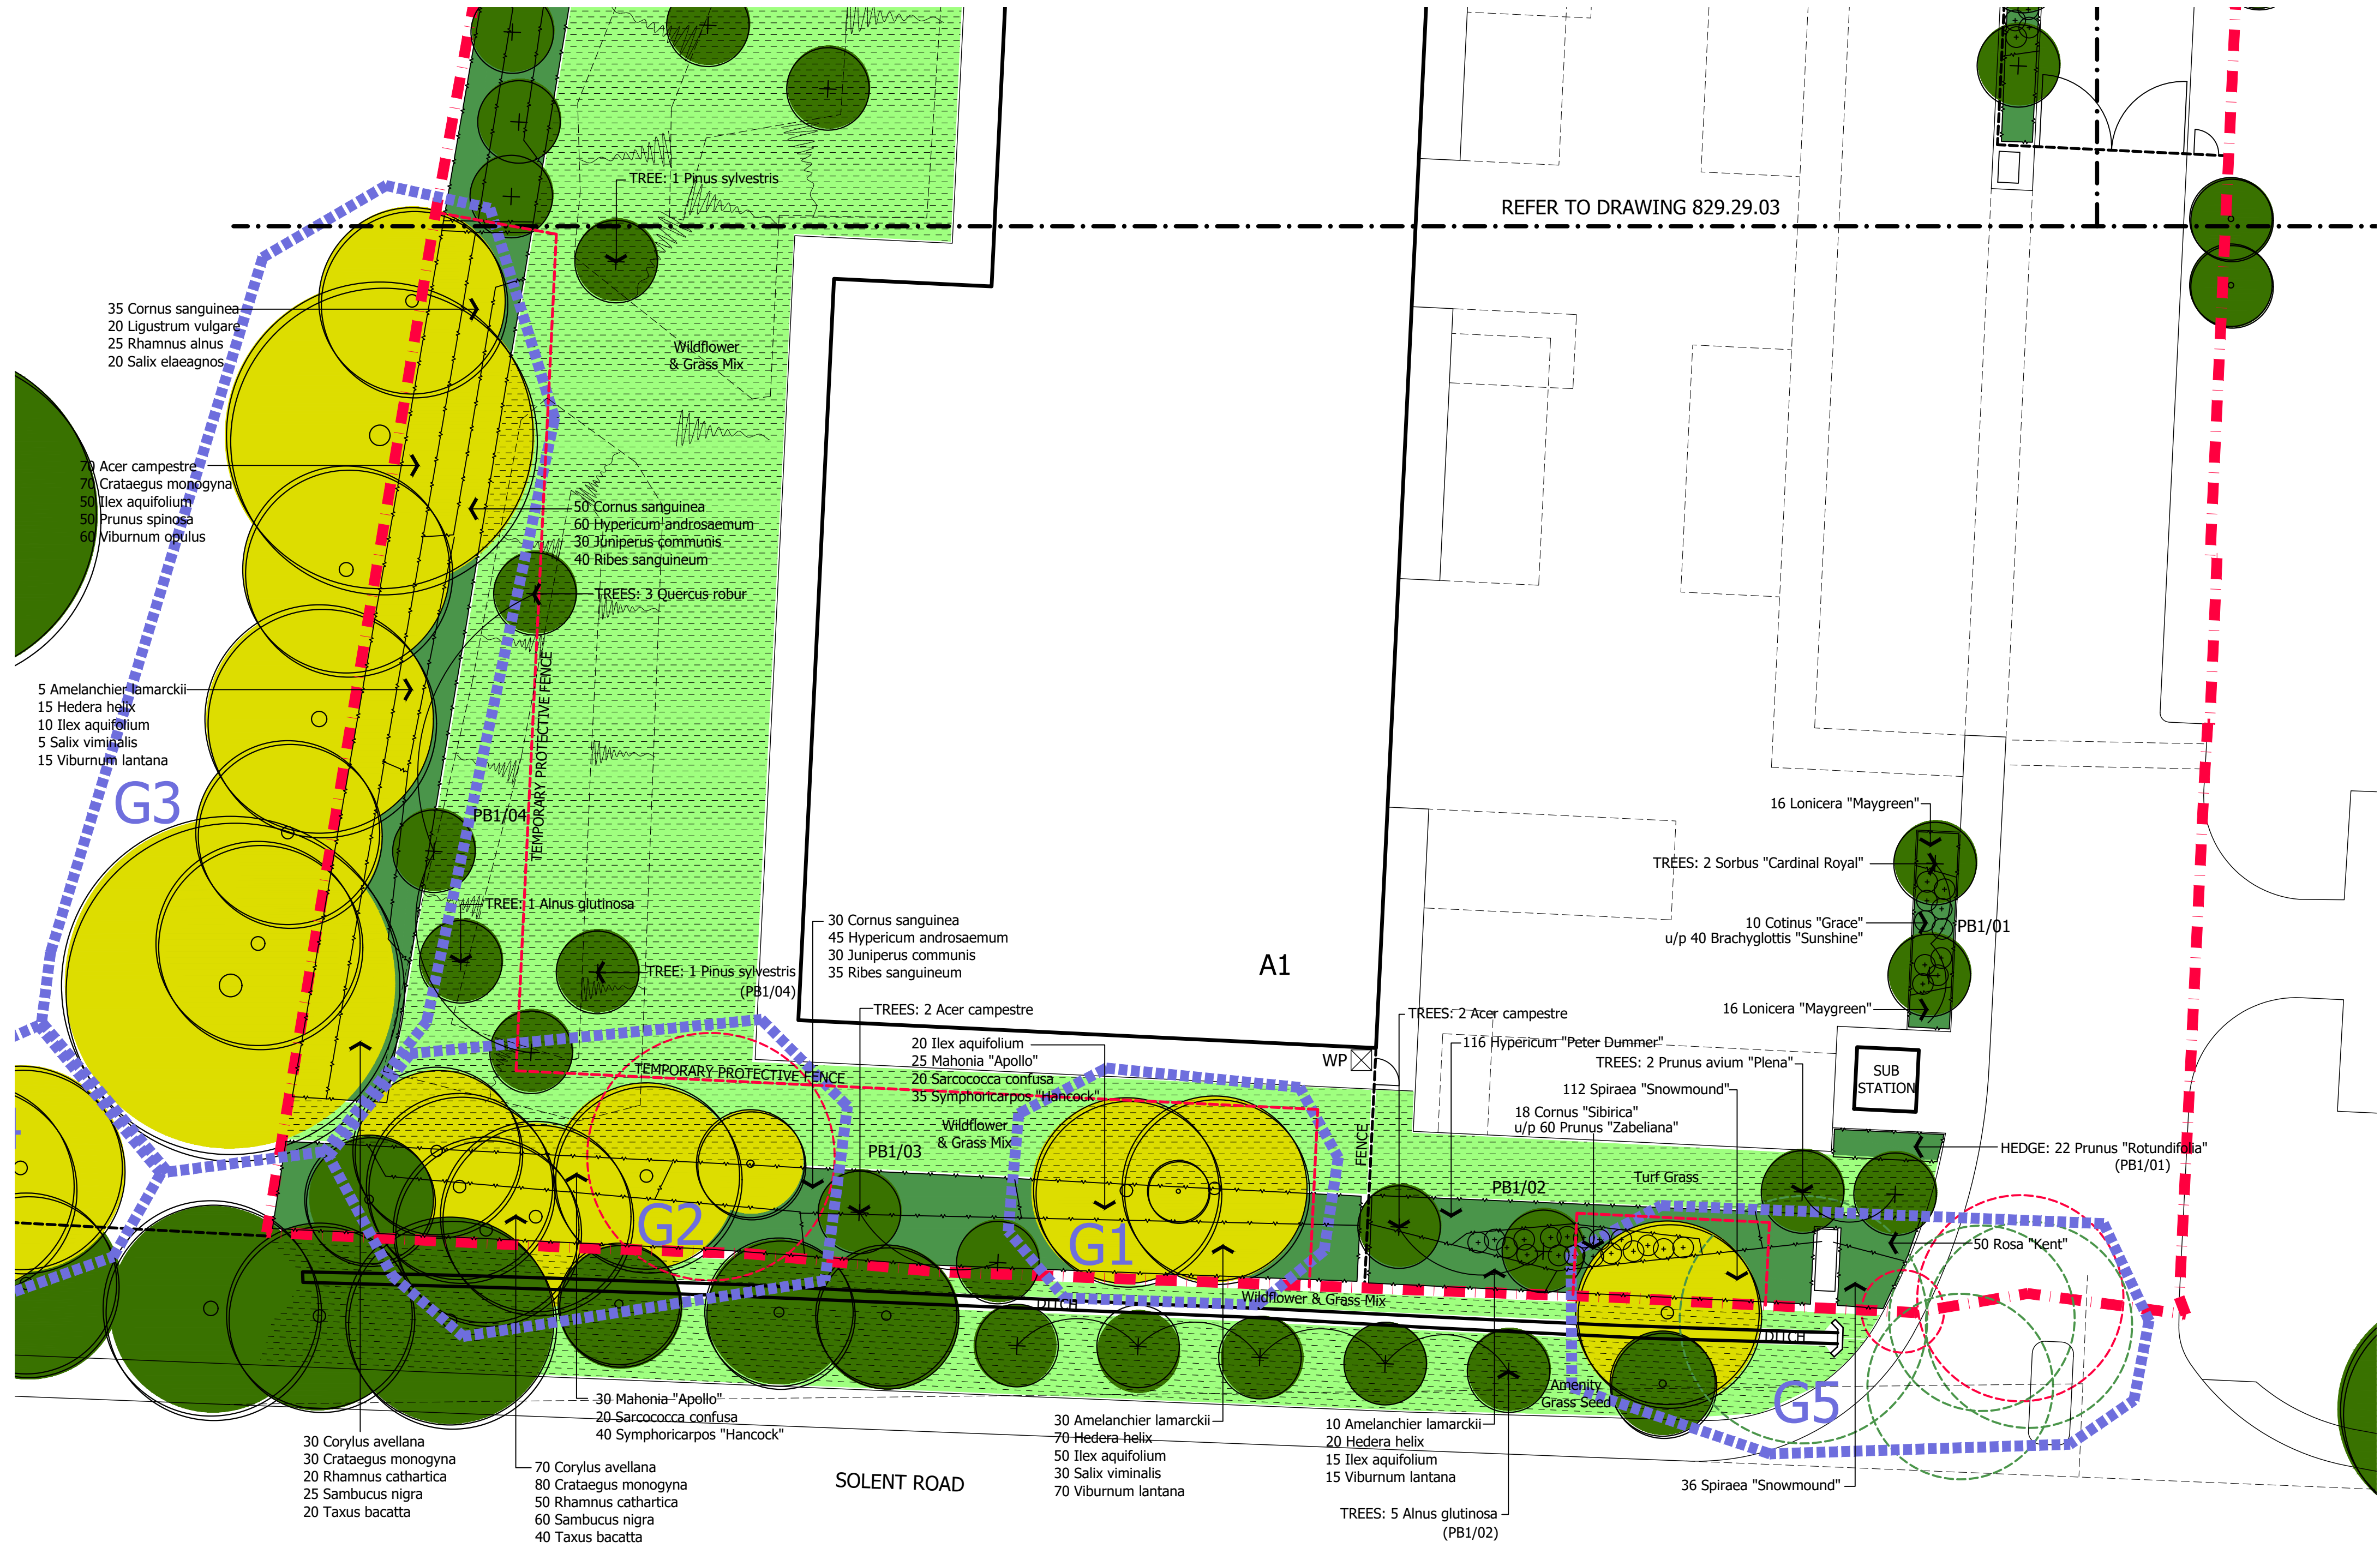

REFER TO LANDSCAPE LAYOUT: 829.10.03
FOR PLANT SCHEDULES AND SPECIFICATIONS

