


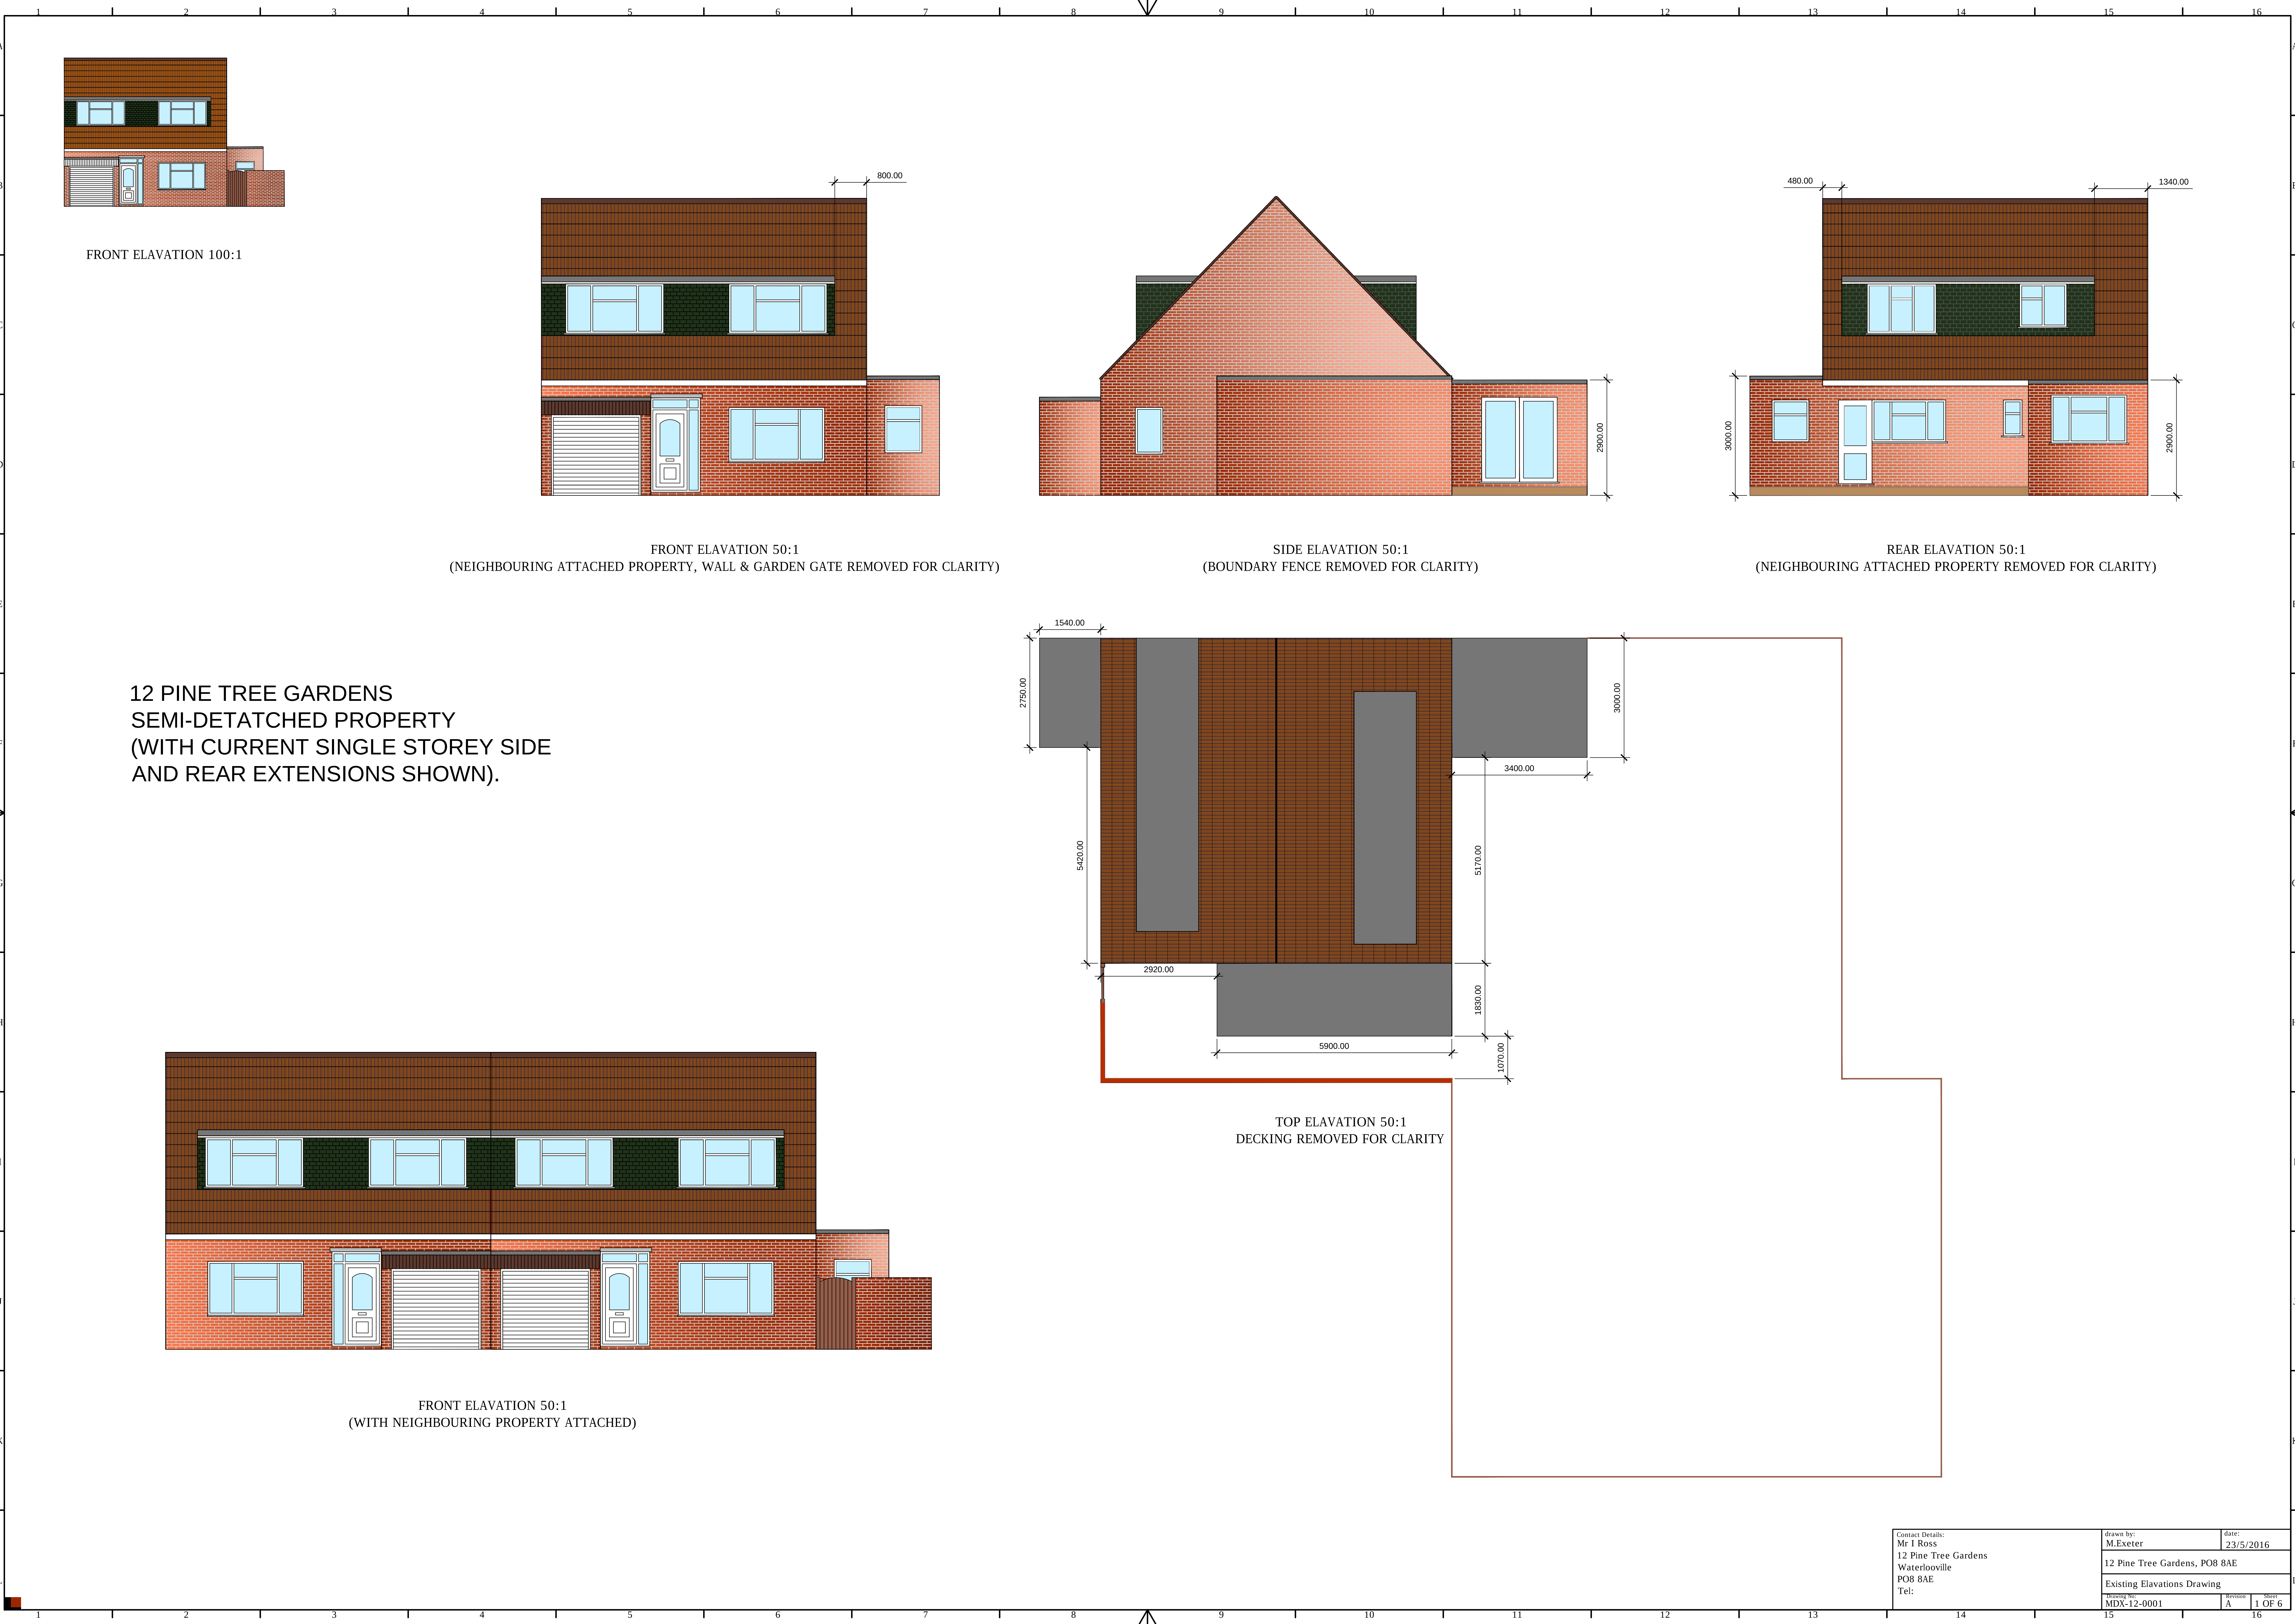





FRONT ELAVATION 100:1



FRONT ELAVATION 50:1
(NEIGHBOURING ATTACHED PROPERTY REMOVED FOR CLARITY)

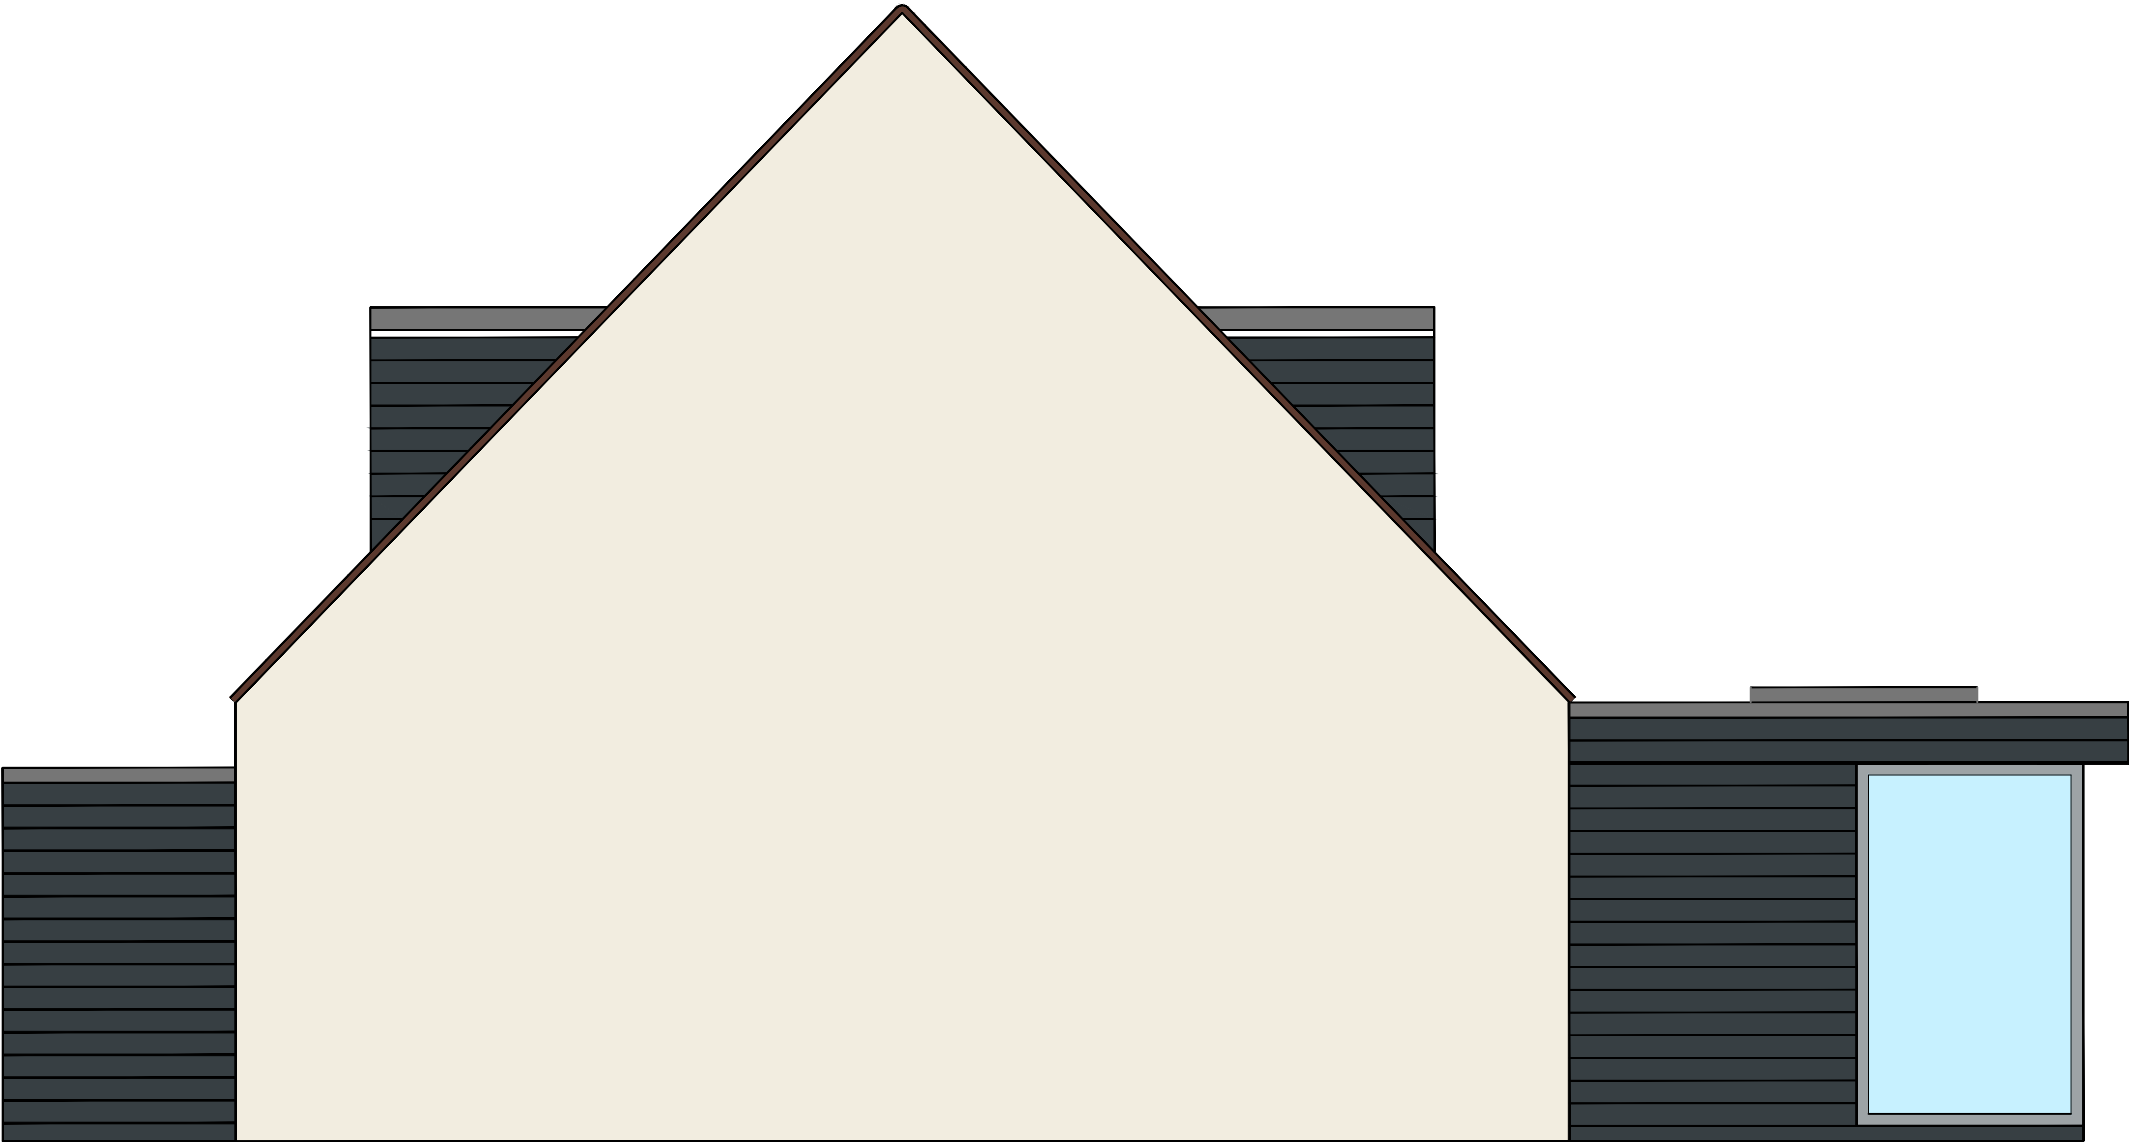


SIDE ELAVATION 50:1
(BOUNDARY FENCE REMOVED FOR CLARITY)

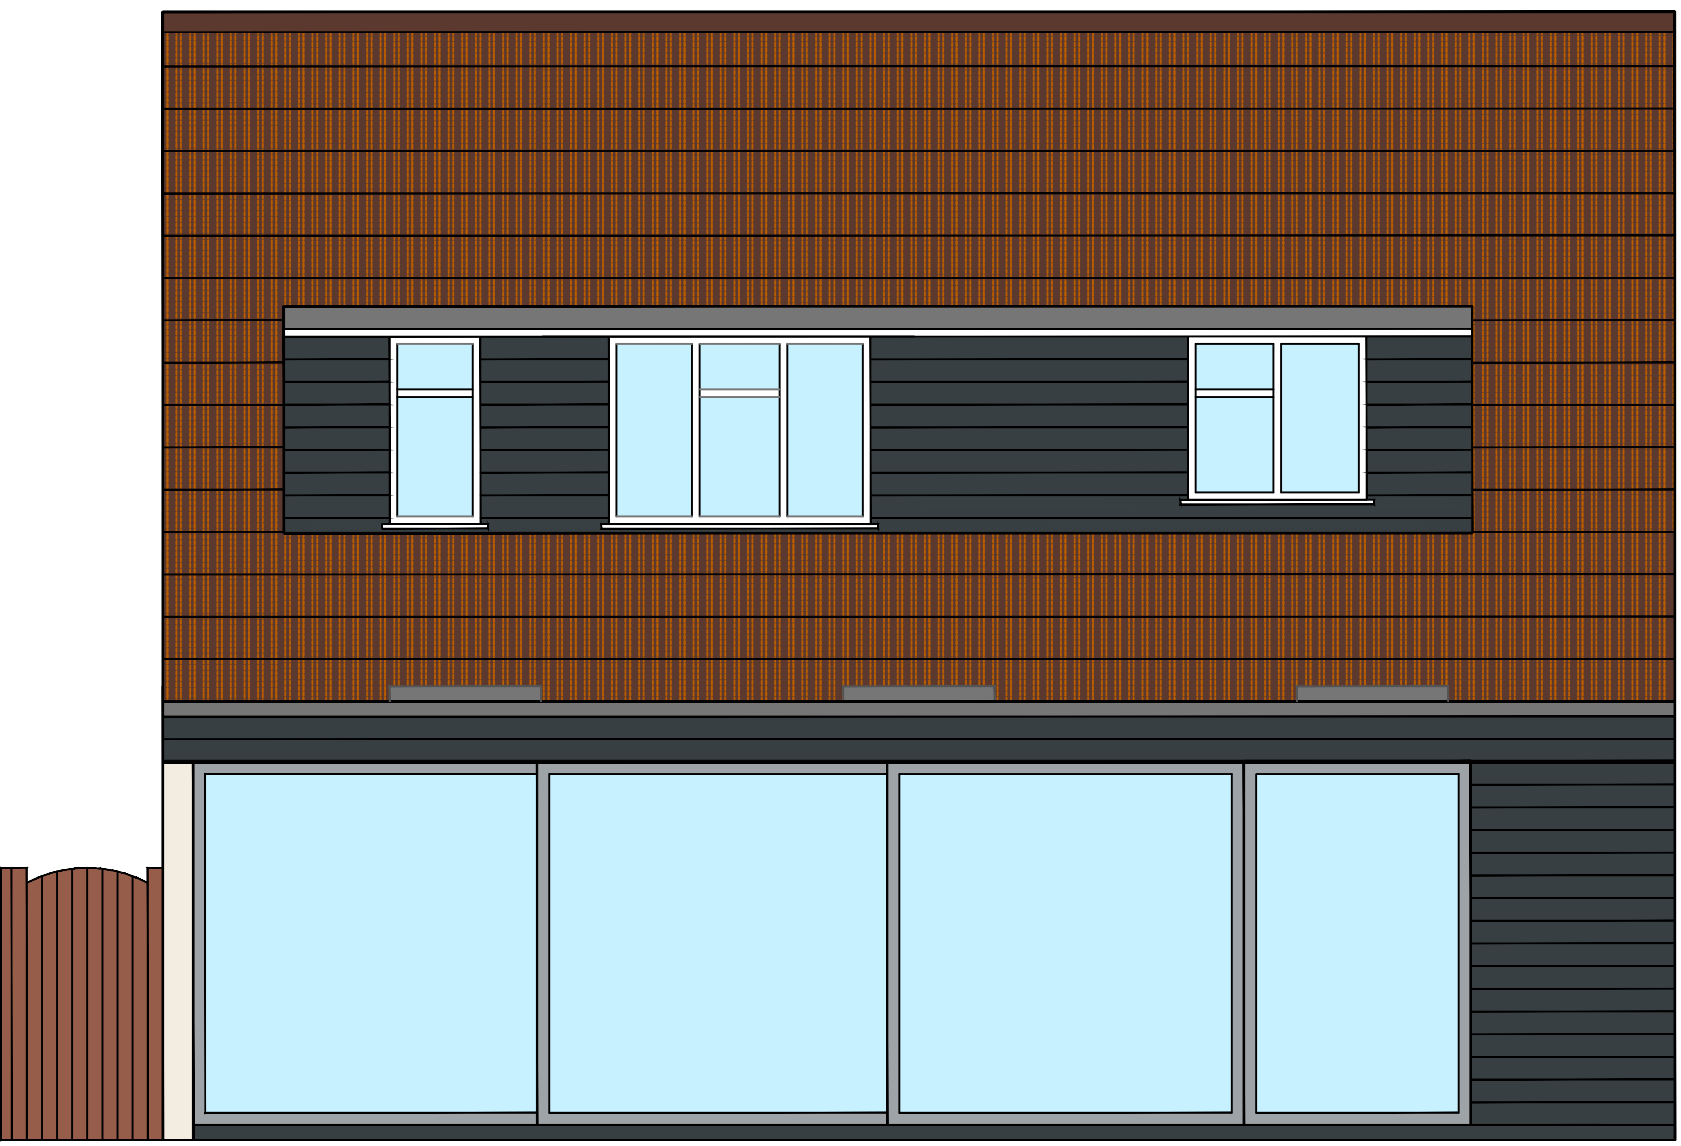


REAR ELAVATION 50:1
(NEIGHBOURING ATTACHED PROPERTY REMOVED FOR CLARITY)

12 PINE TREE GARDENS
SEMI-DETACHED PROPERTY
(WITH PROPOSED DOUBLE STOREY SIDE EXTENSION
AND SINGLE STOREY REAR EXTENSION SHOWN).

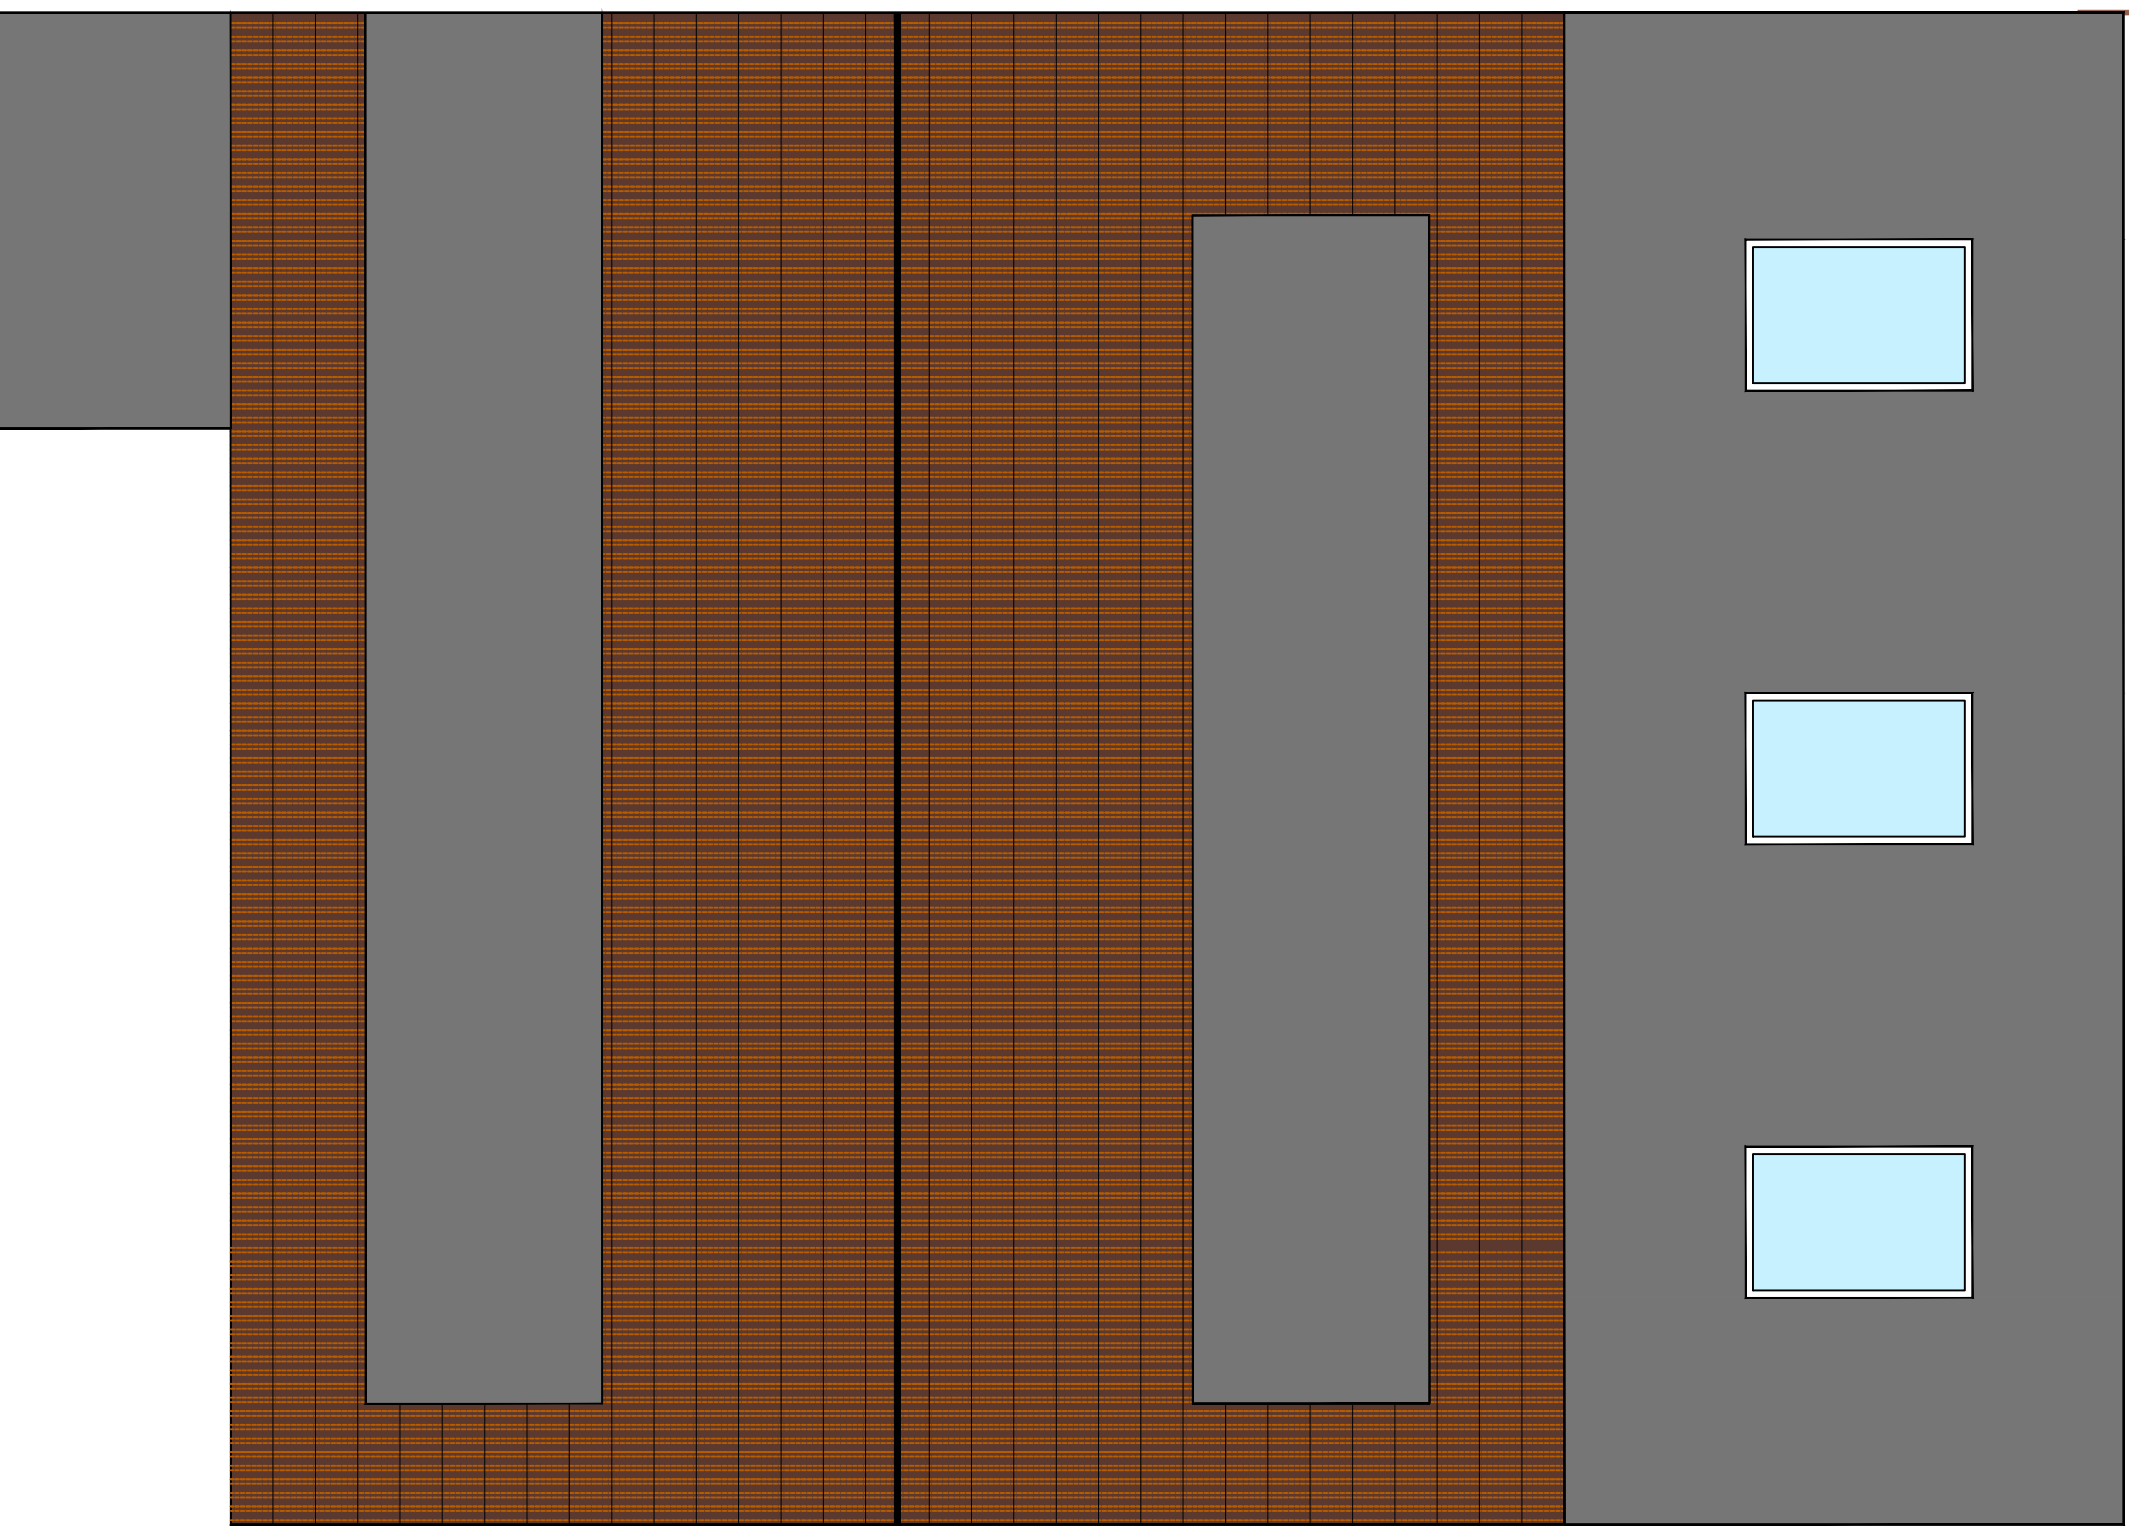


TOP ELAVATION 50:1

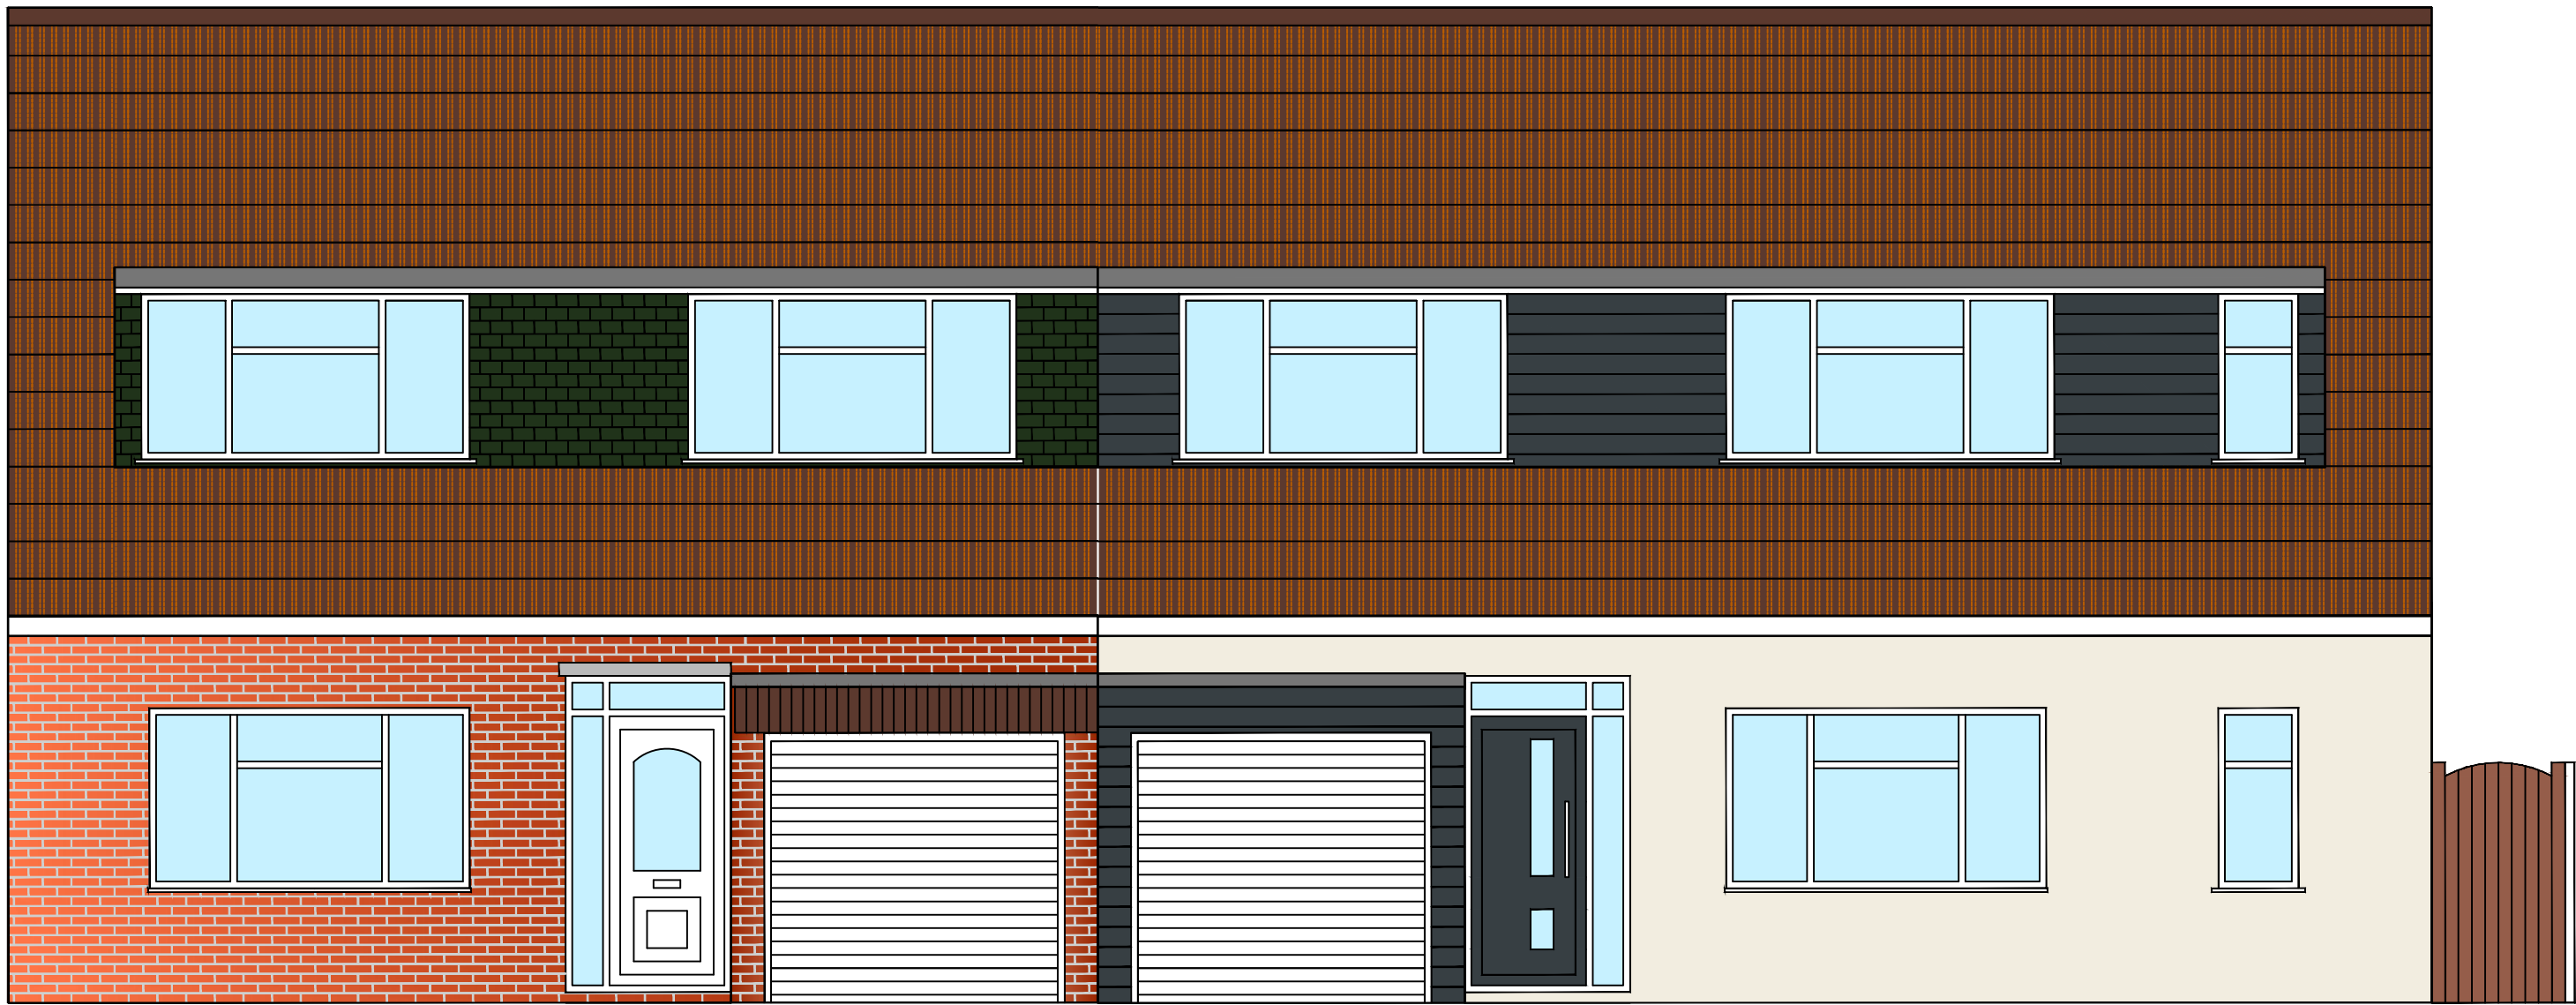


FRONT ELAVATION 50:1
(WITH NEIGHBOURING PROPERTY ATTACHED)




FRONT ELAVATION 100:1

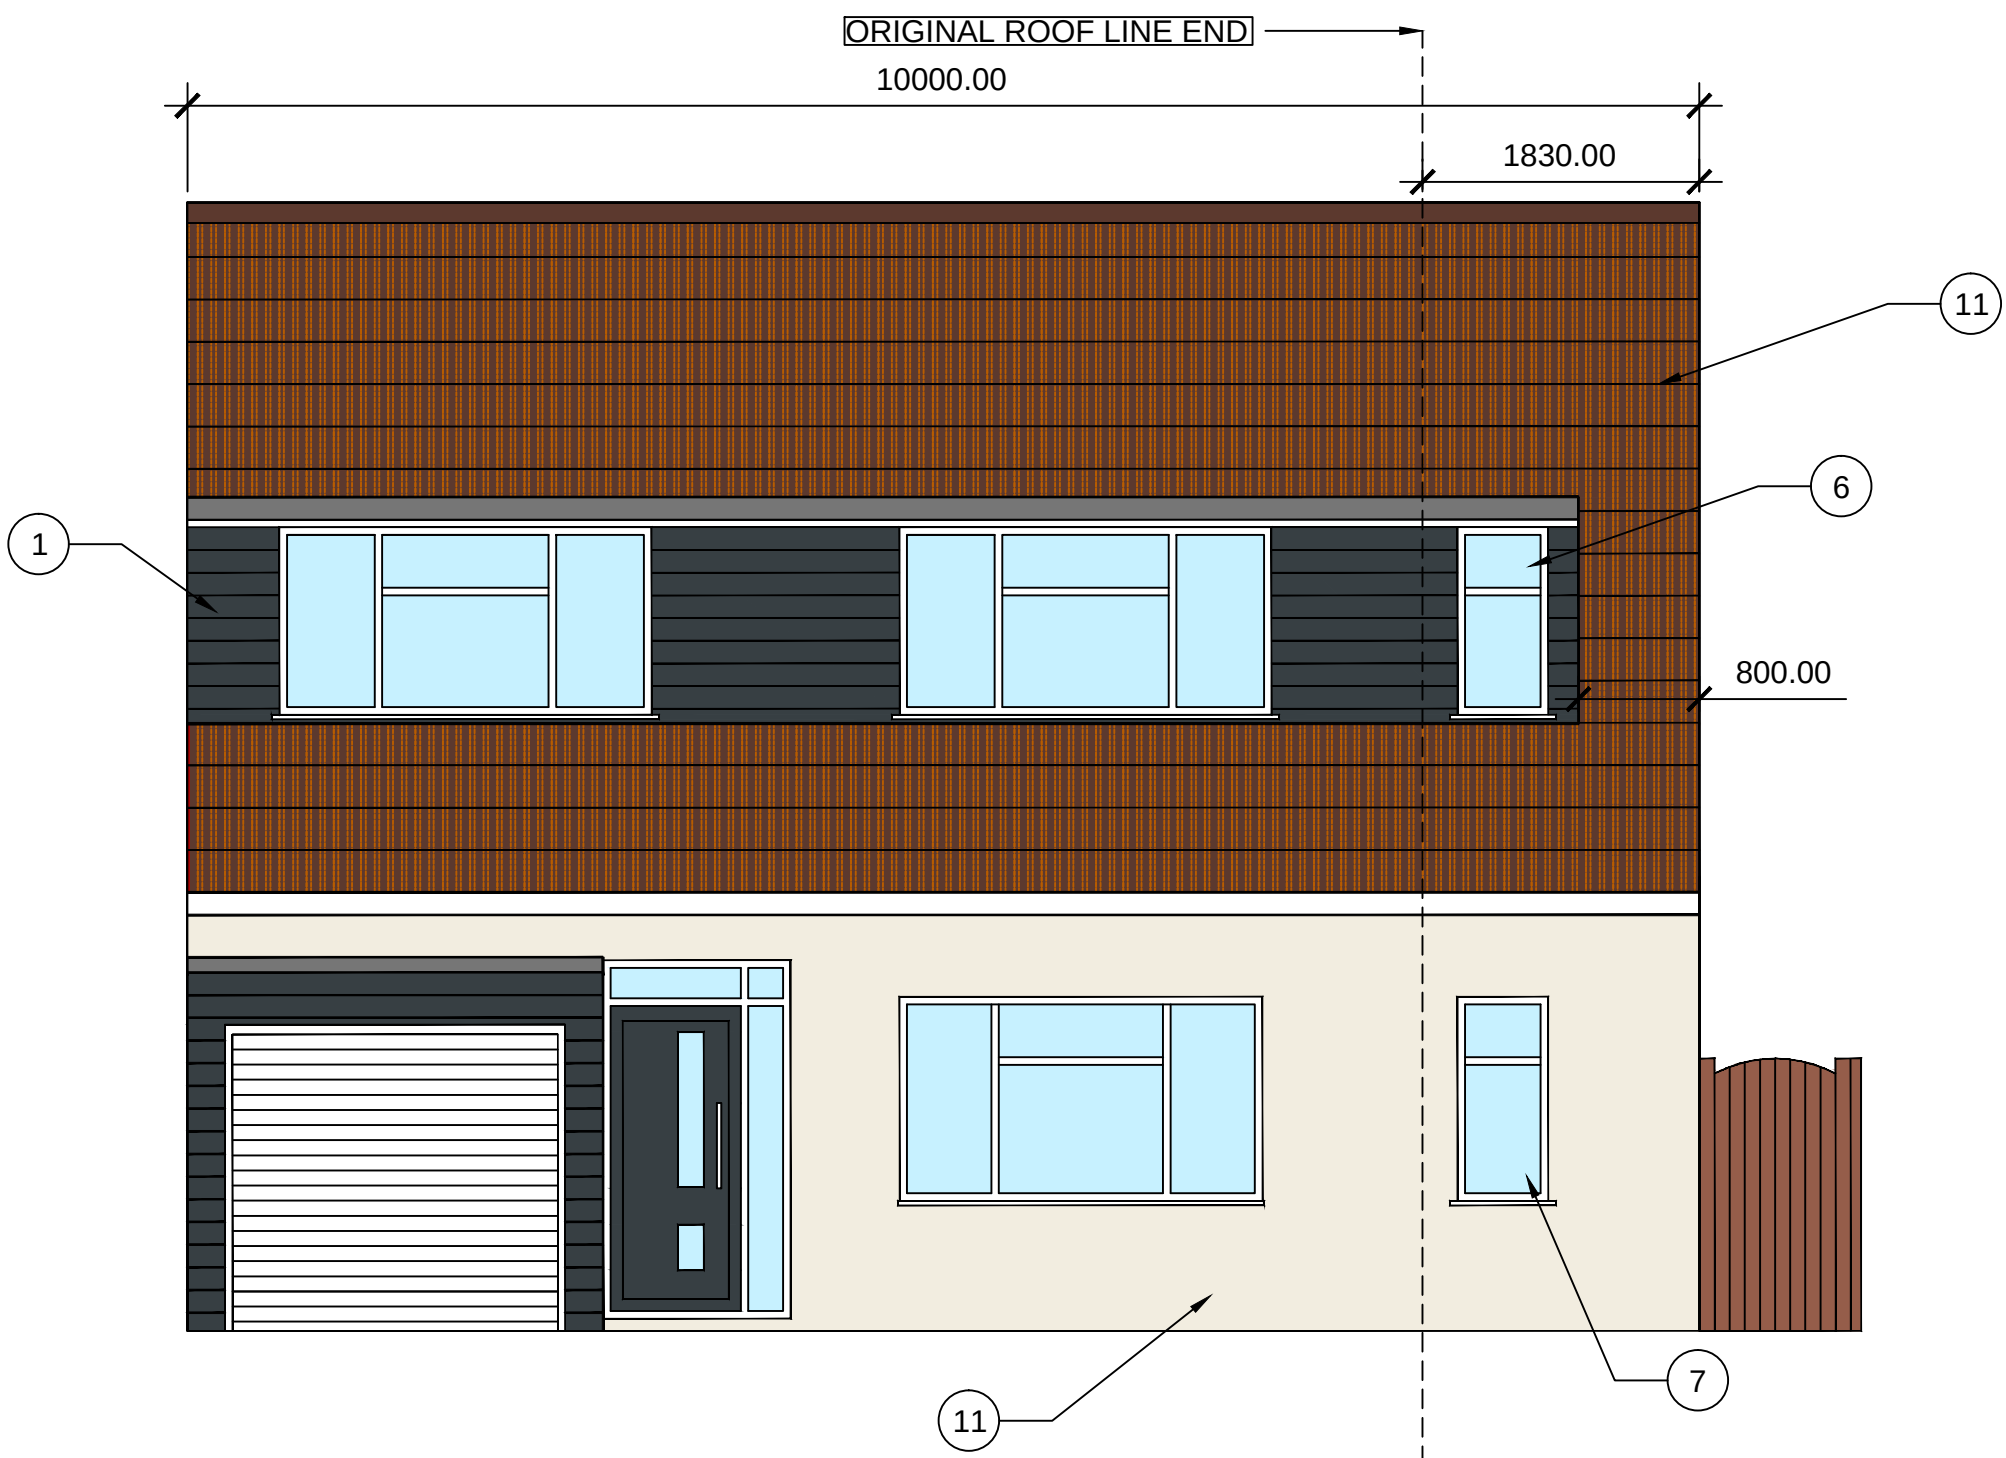


FRONT ELAVATION 50:1
(NEIGHBOURING ATTACHED PROPERTY REMOVED FOR CLARITY)

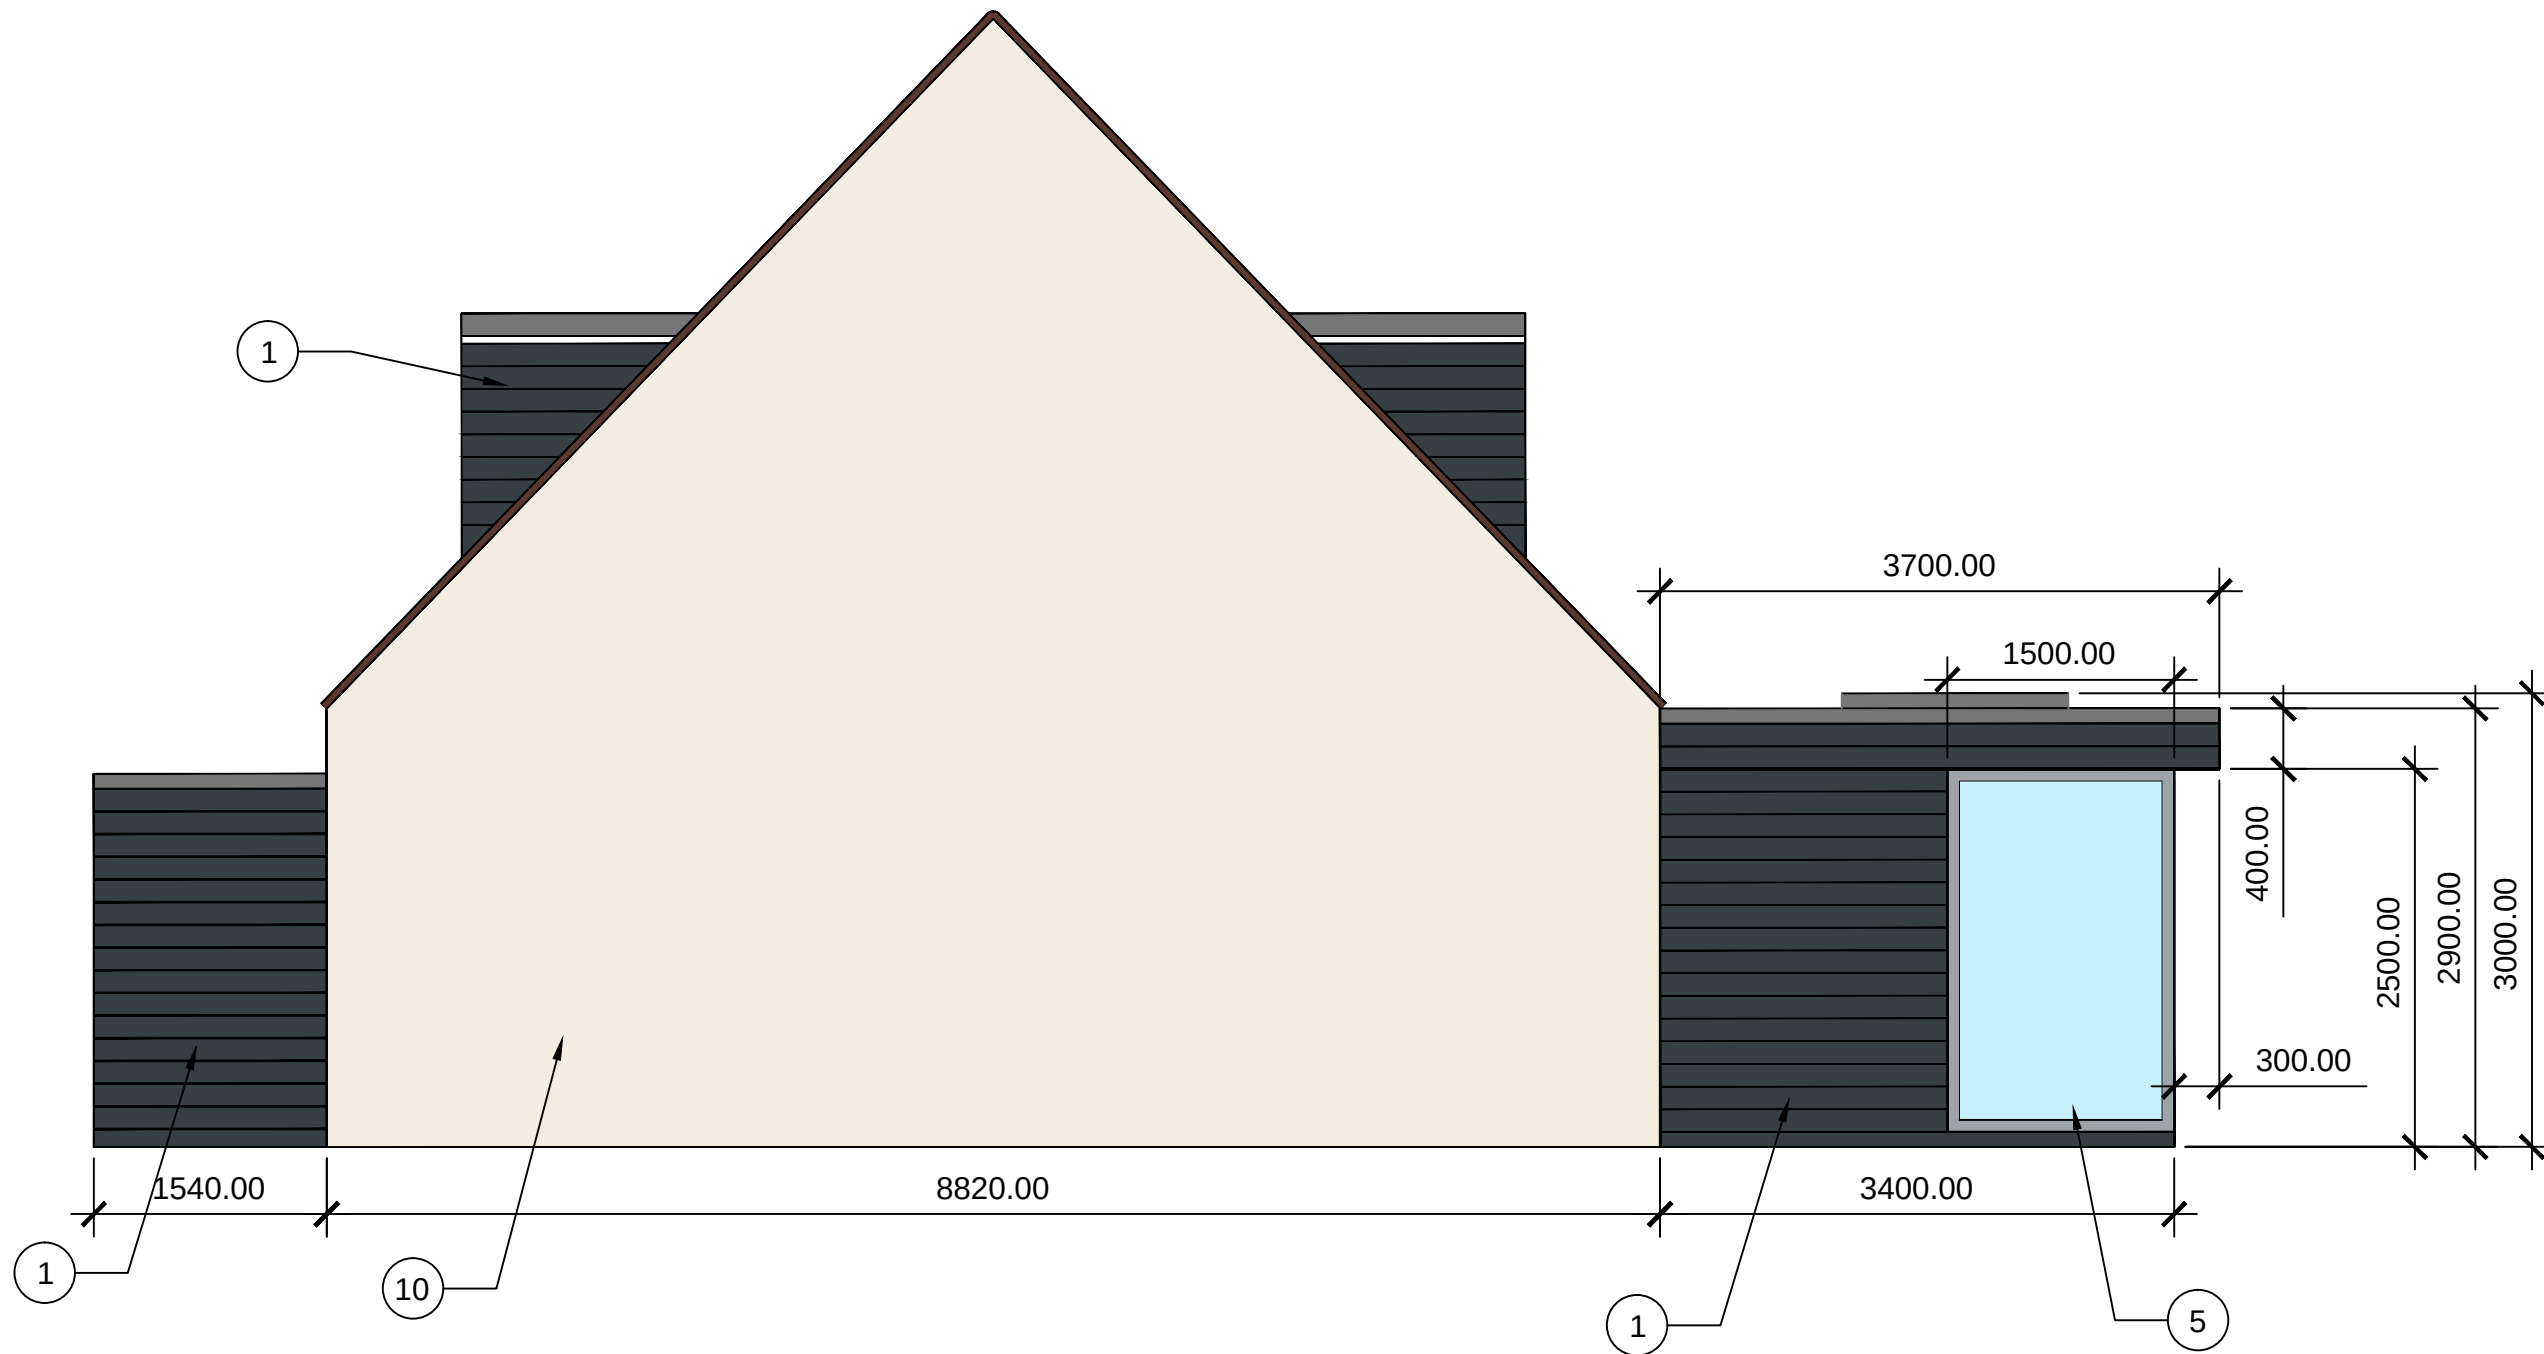

SIDE ELAVATION 50:1
(BOUNDARY FENCE REMOVED FOR CLARITY)

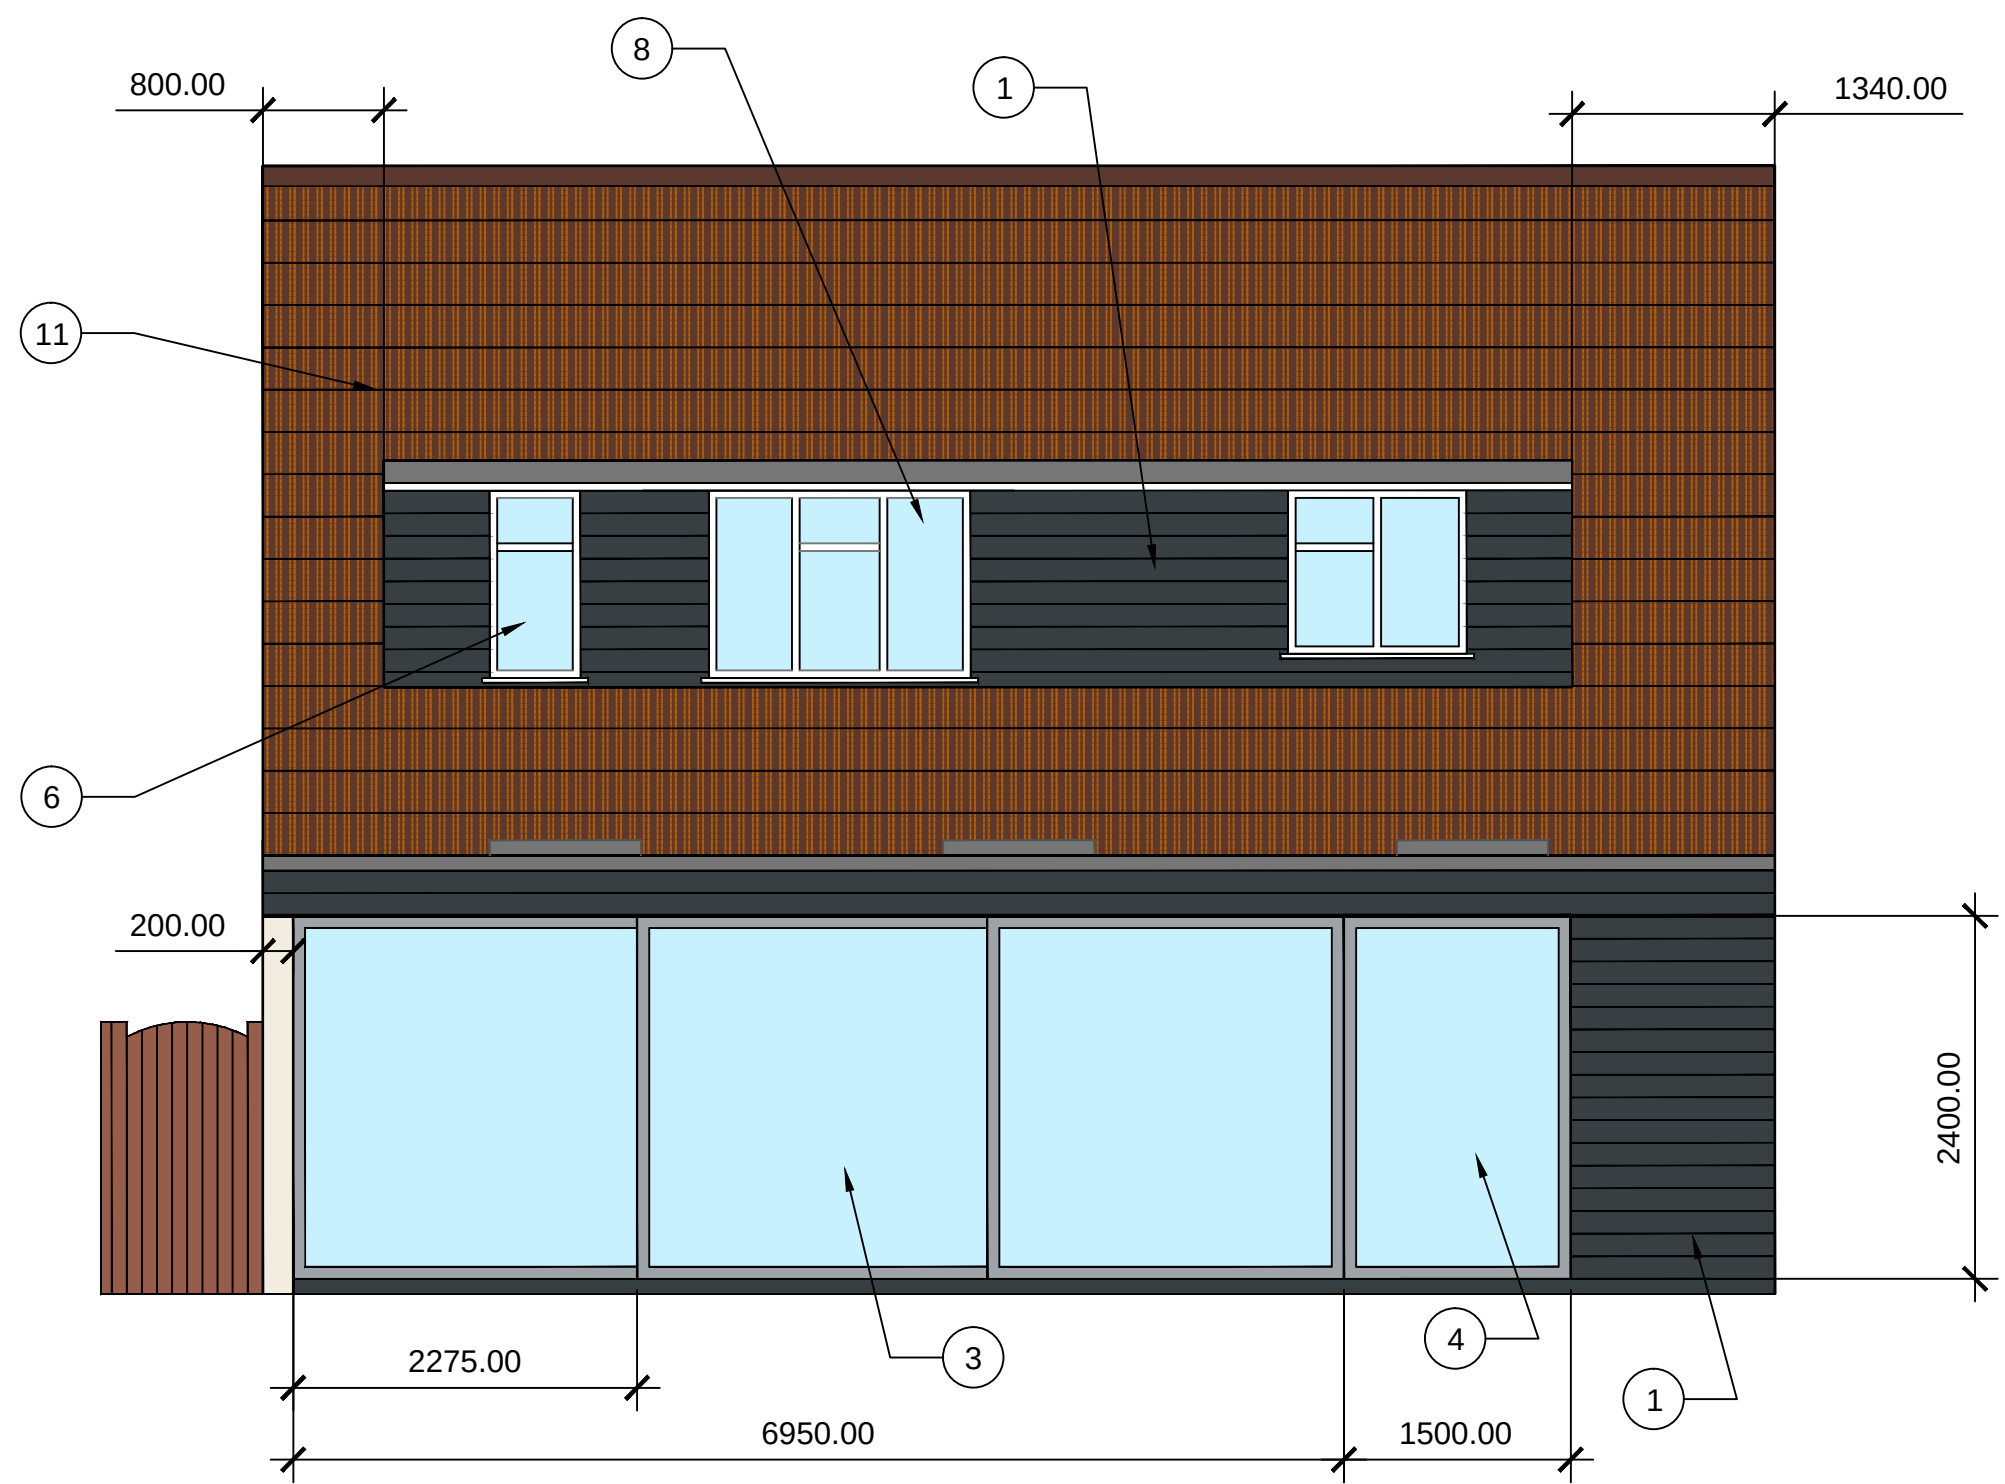


REAR ELAVATION 50:1
(NEIGHBOURING ATTACHED PROPERTY REMOVED FOR CLARITY)

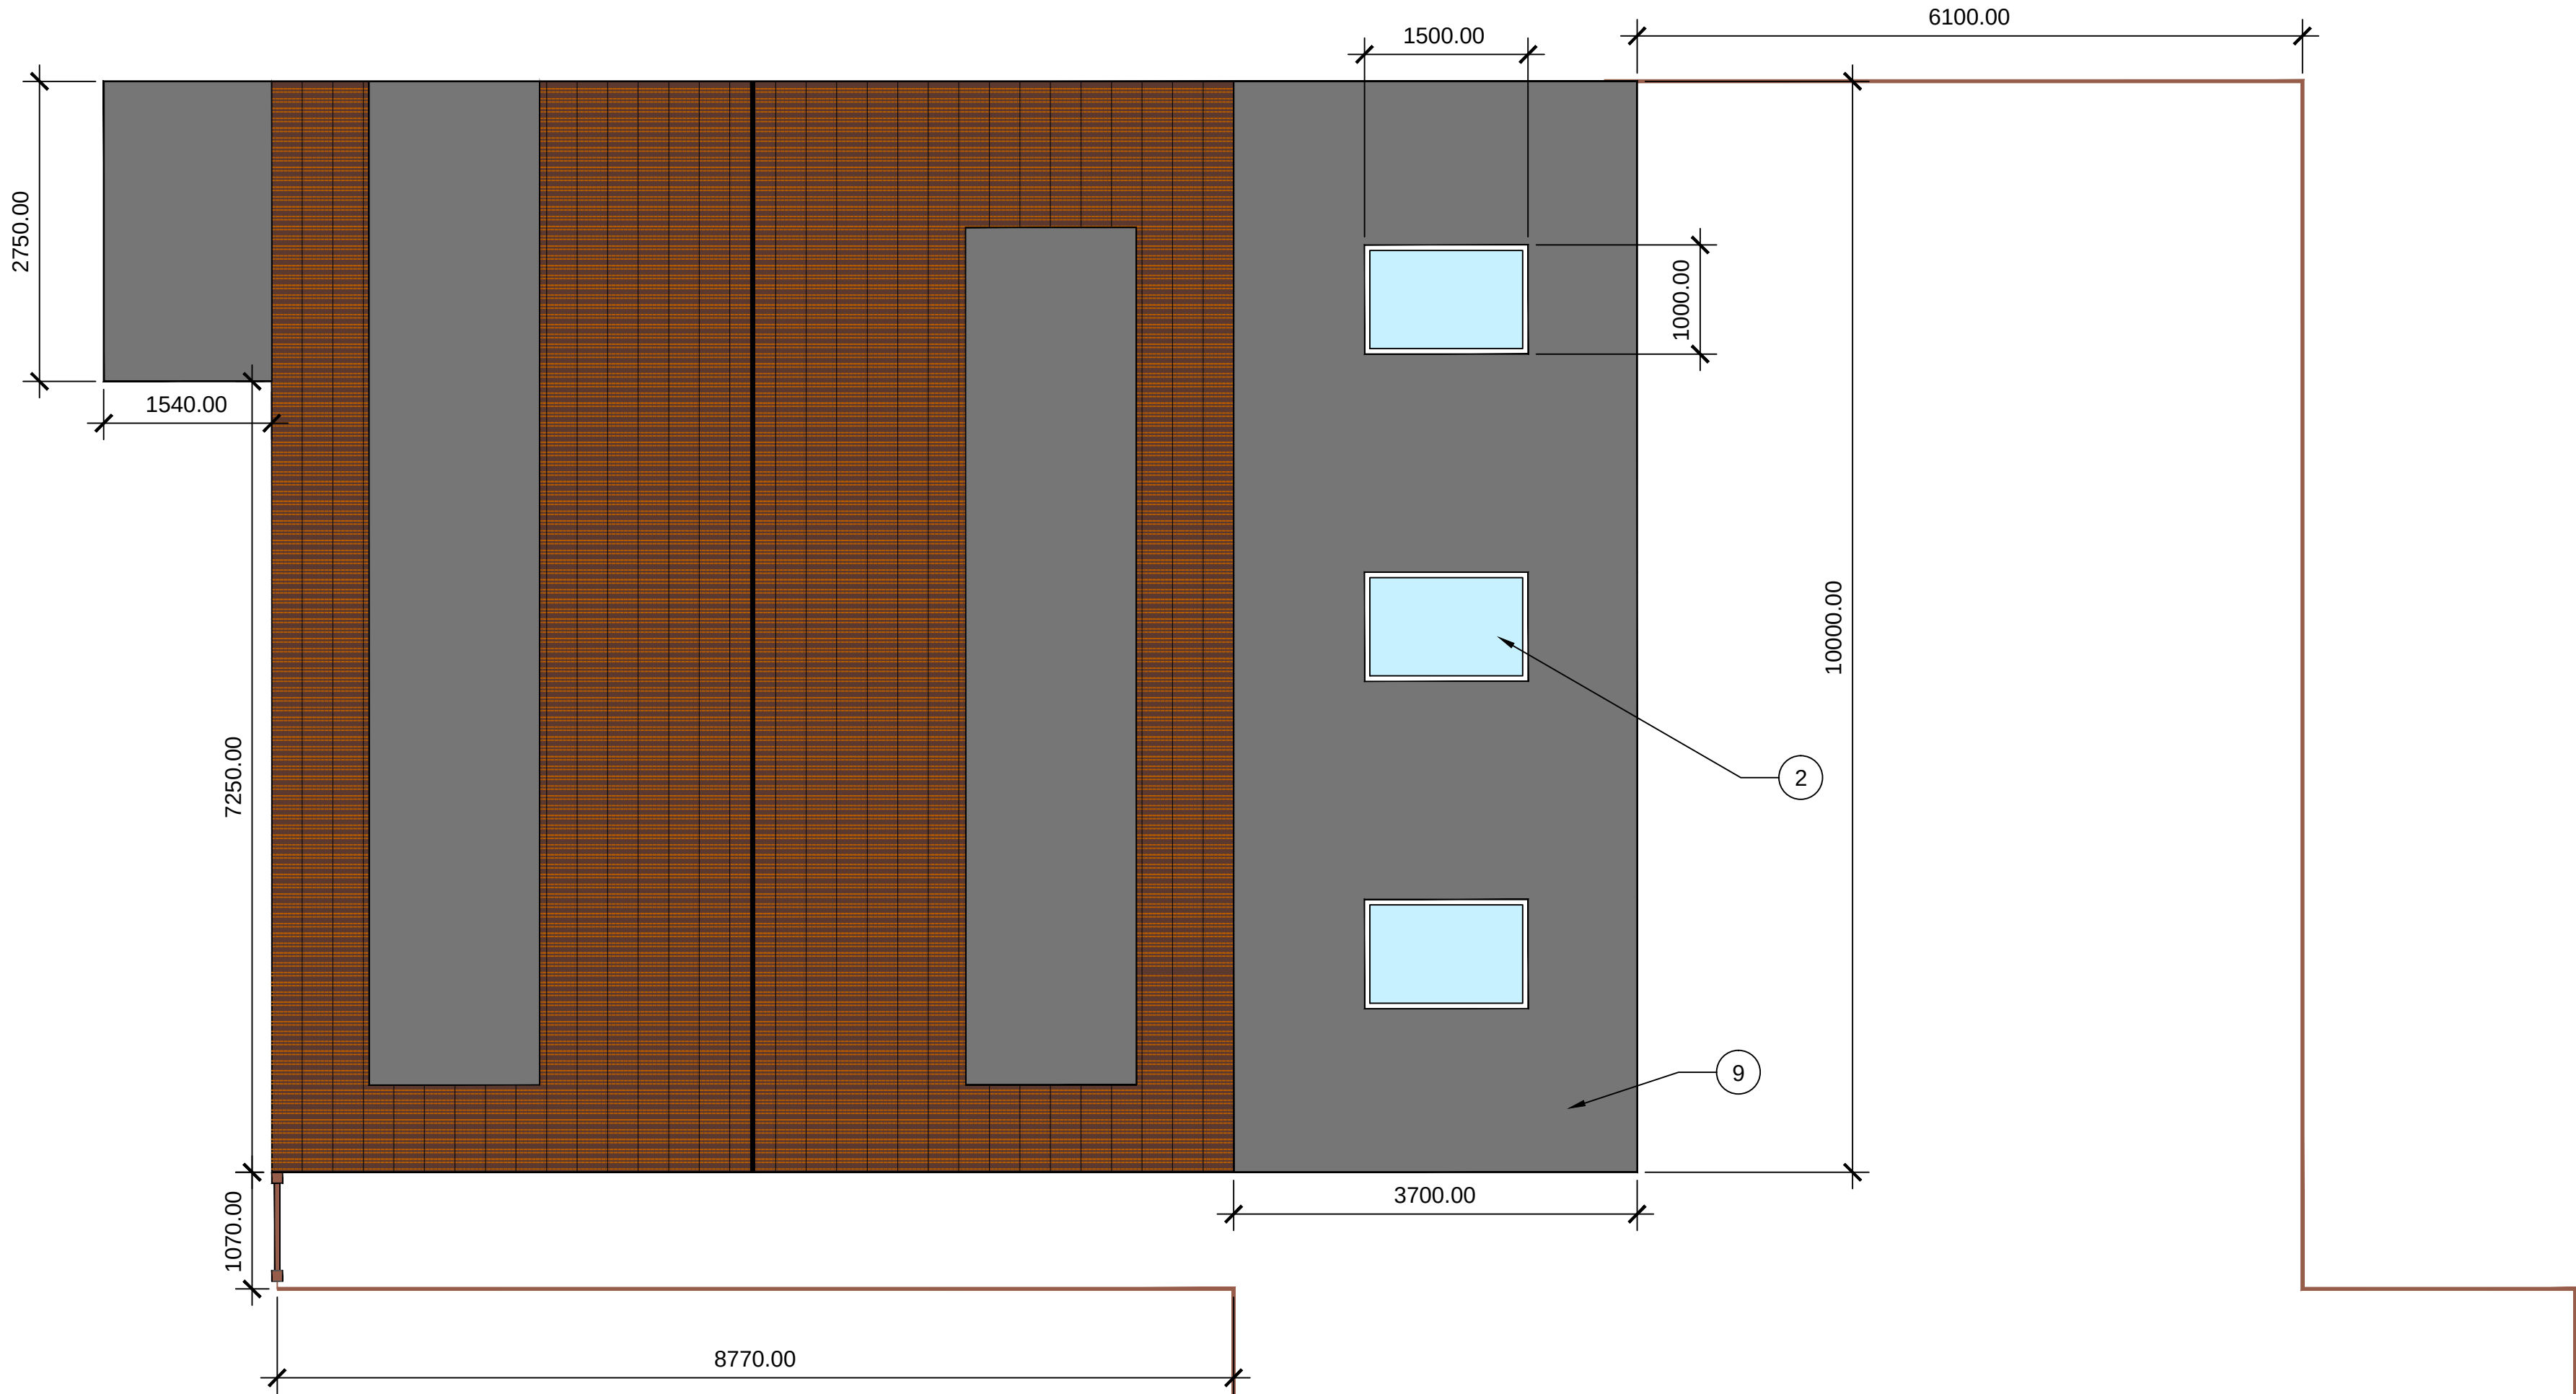


TOP ELAVATION 50:1

12 PINE TREE GARDENS
SEMI-DETACHED PROPERTY
(WITH PROPOSED DOUBLE STOREY SIDE EXTENSION
AND SINGLE STOREY REAR EXTENSIONS SHOWN).

NUMBER	DESCRIPTION	QTY
1	UPVC Embossed Shiplap cladding 150mm spacing (Dark Grey)	-
2	Double glazed flat roof windows (1500mm x 1000mm)	3
3	Double glazed sliding glass doors (2400mm x 6950mm)	1
4	Double glazed window (2400mm x 1500mm)	1
5	Double glazed window (2400mm x 1500mm)	1
6	Double glazed window (1240mm x 600mm)	2
7	Double glazed window (1350mm x 600mm)	1
8	Existing double glazed window (same position)	1
9	Traditional Felt or EPDM rubber (black)	-
10	Rendered finish (Painted)	-
11	New Roof tiles to match exisiting concrete tiles and colour	-

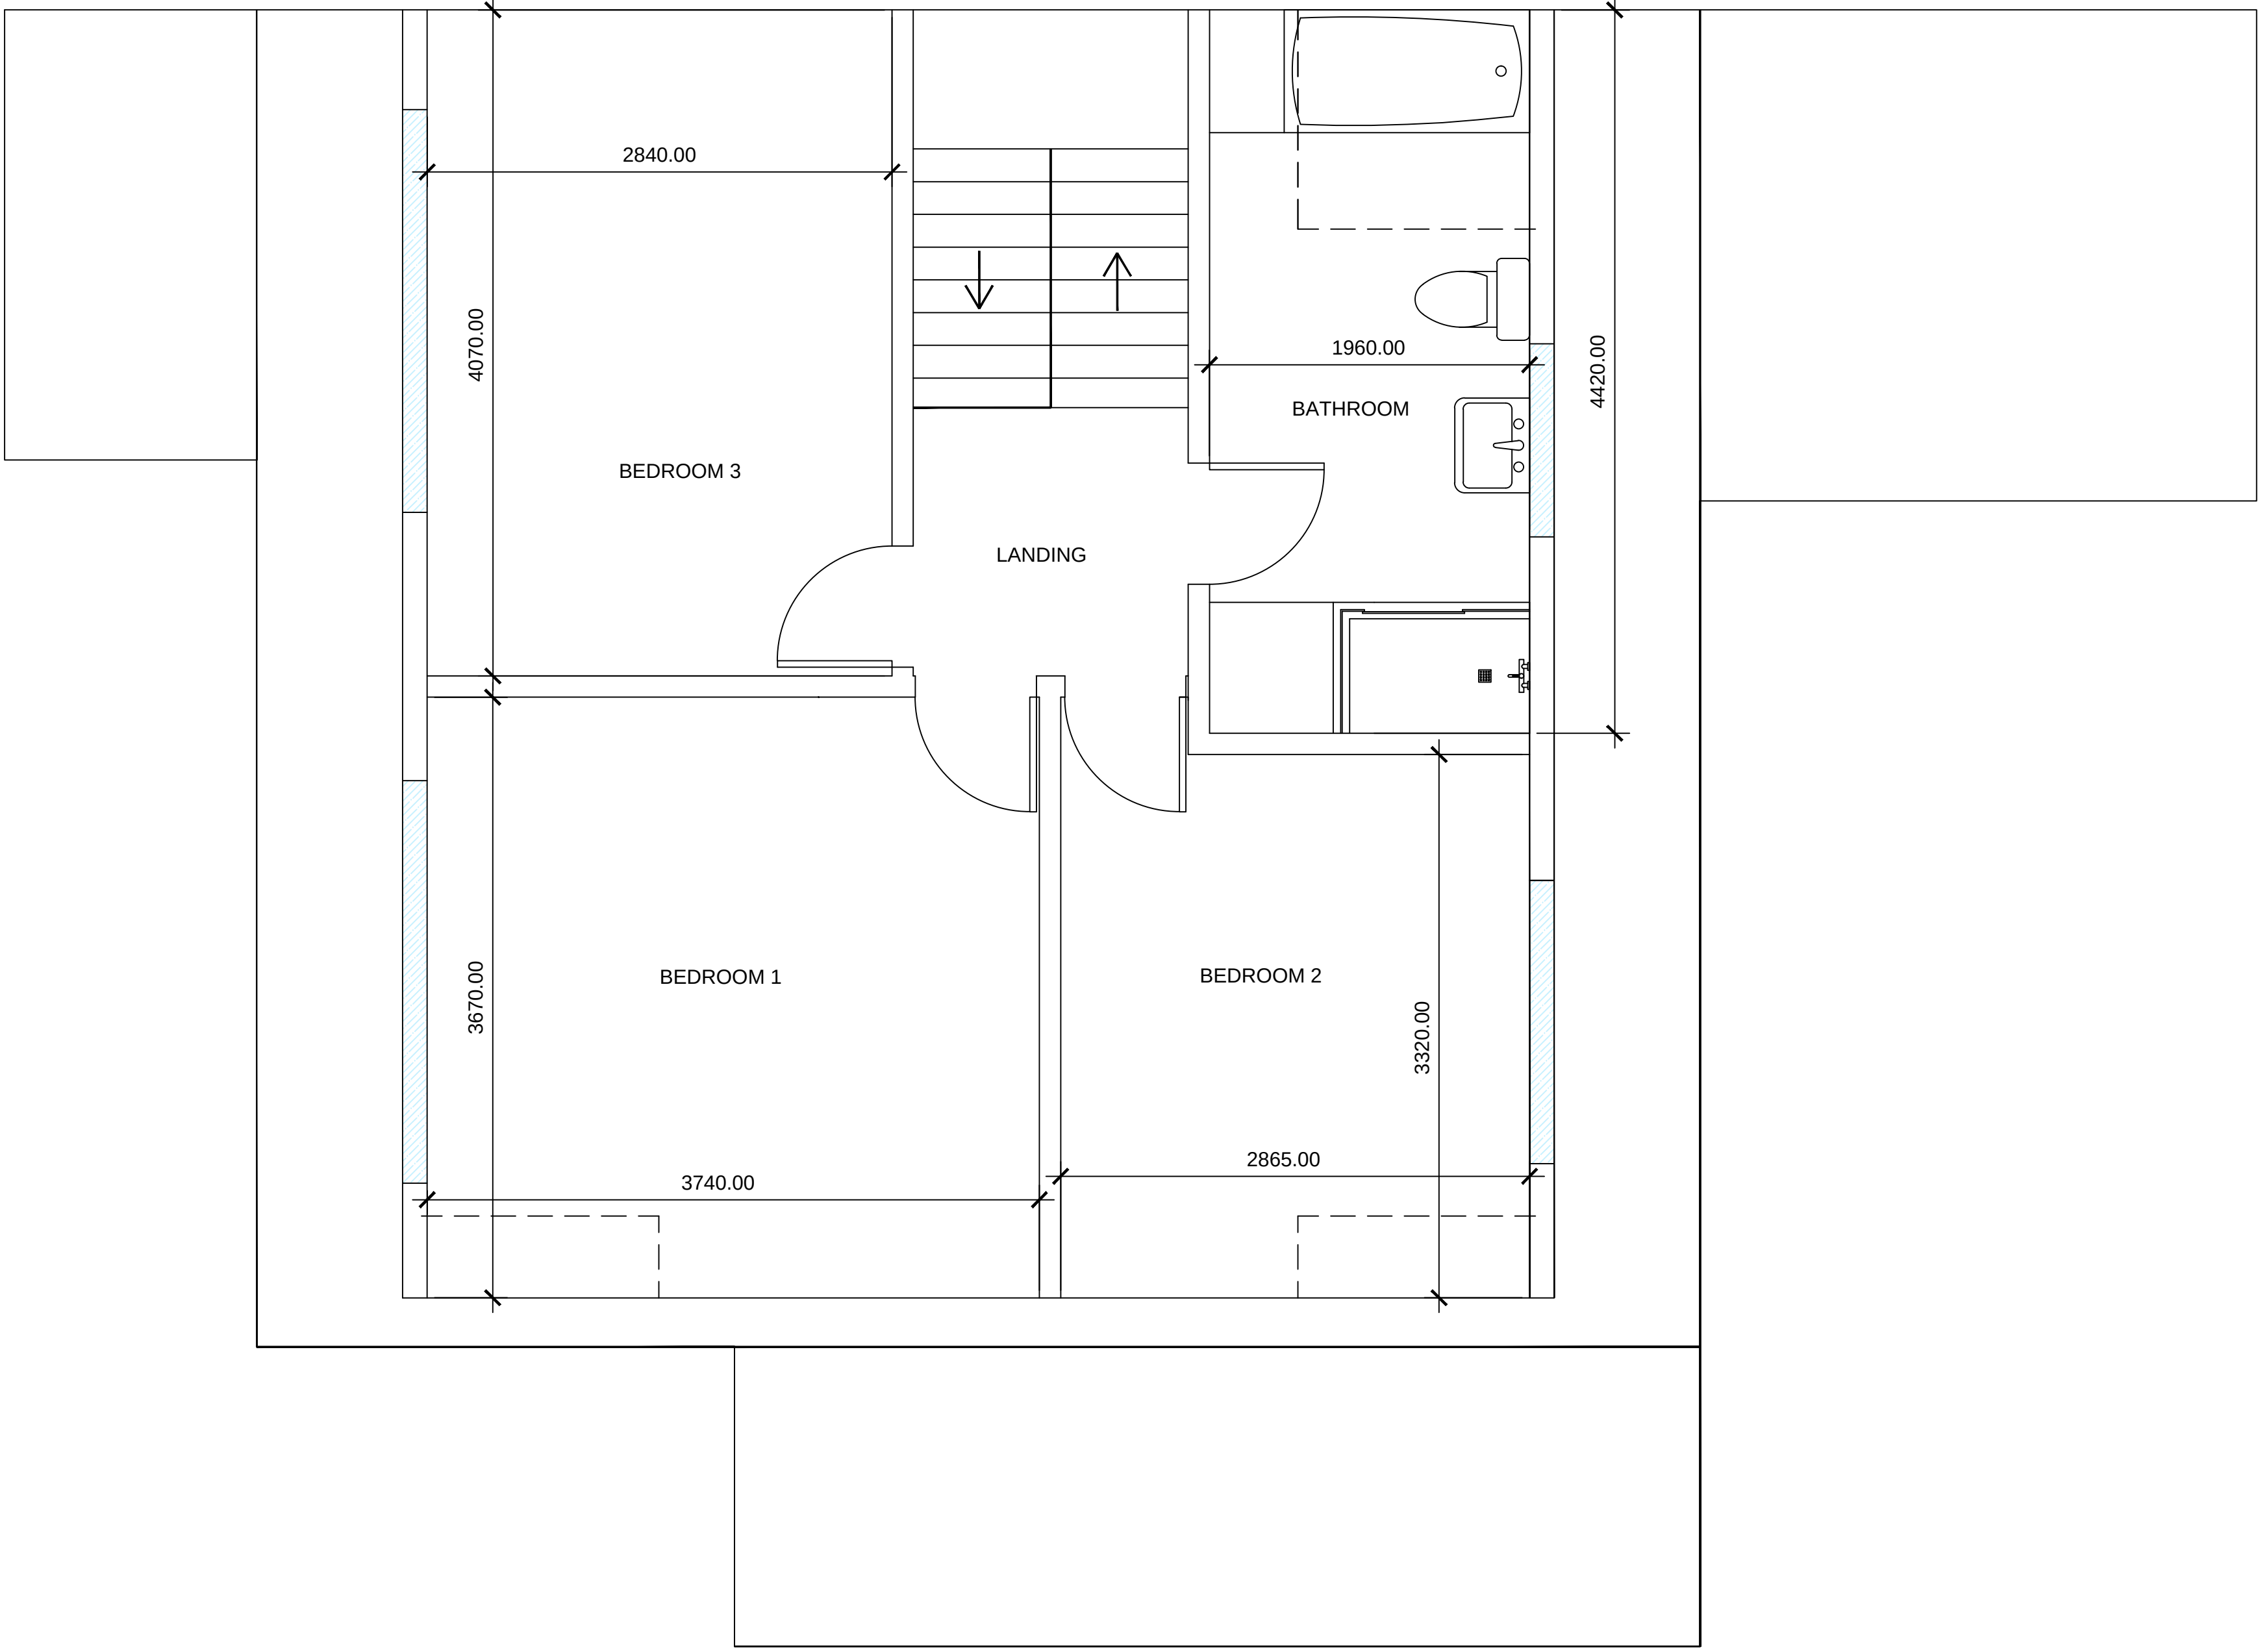


FIRST FLOOR LAYOUT 30:1

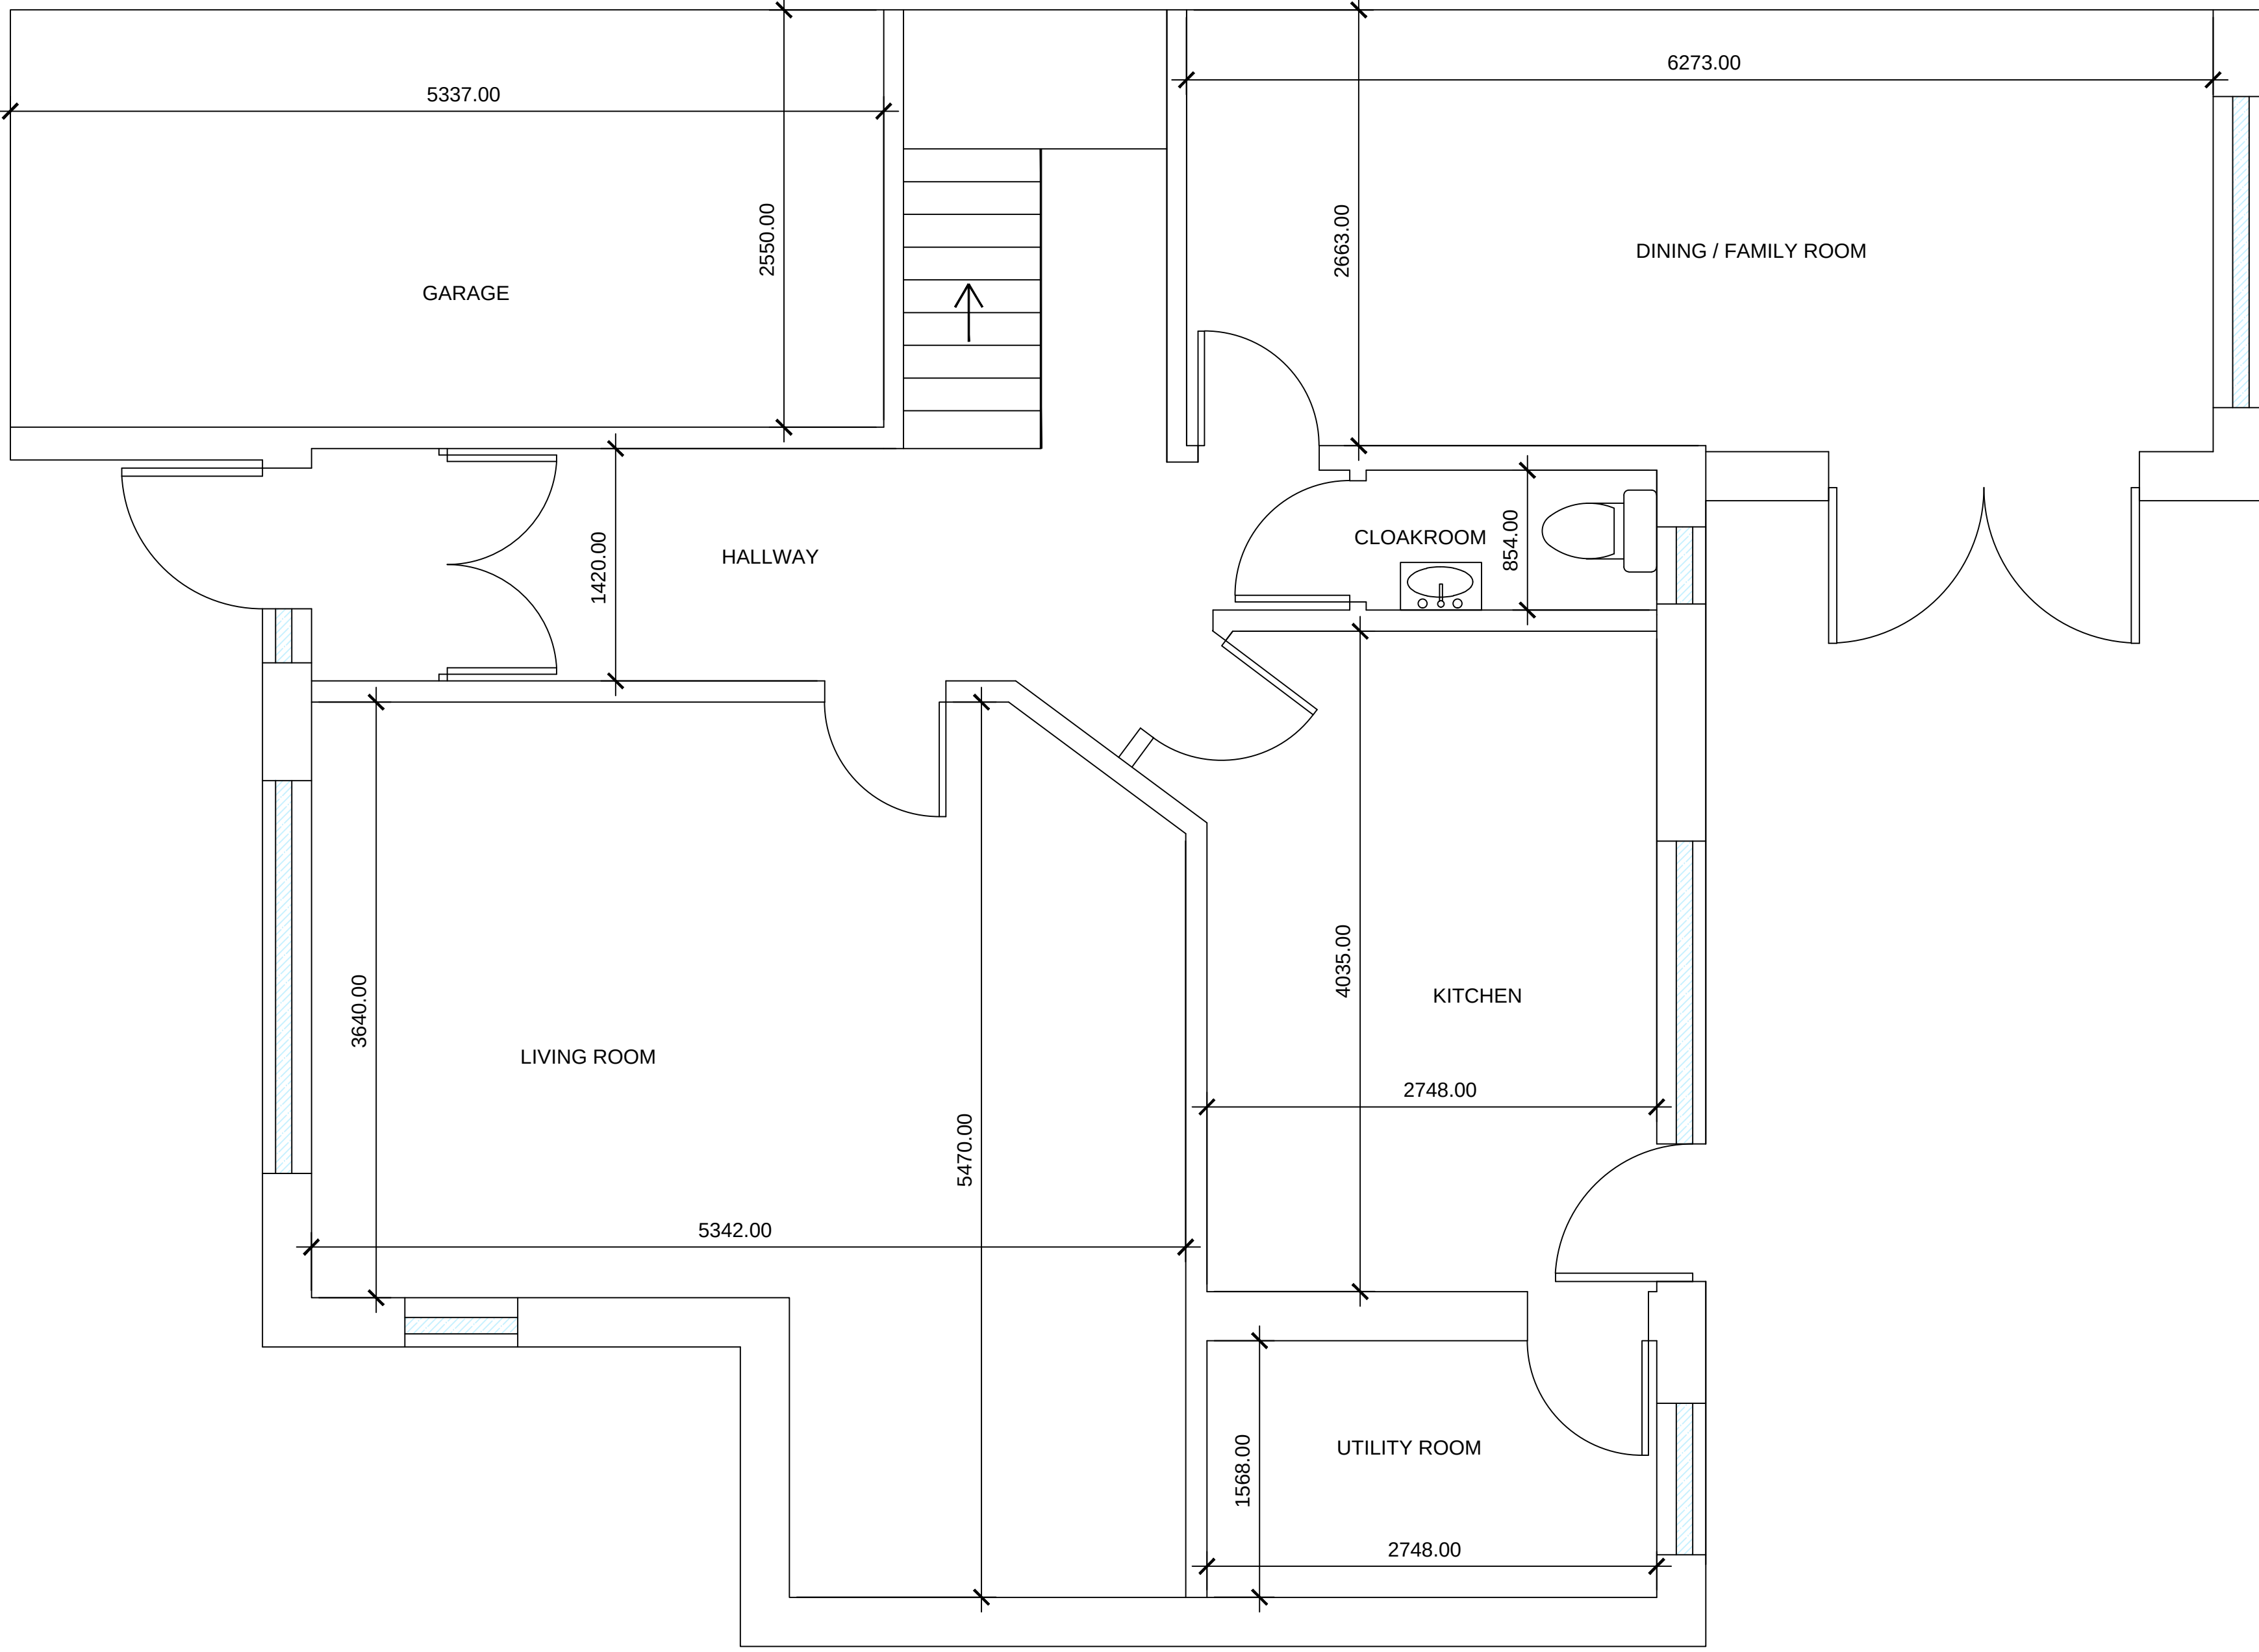


GROUND FLOOR LAYOUT 30:1

----- DENOTES RESTRICTED HEAD ROOM HEIGHT DUE TO ROOF PITCH

Contact Details: Mr I Ross 12 Pine Tree Gardens Waterlooville PO8 8AE Tel:	drawn by: M.Exeter		date: 23/5/2016	
	12 Pine Tree Gardens, PO8 8AE			
	Existing Layout Drawing			
	MDX-12-0001		revision A	sheet 4 OF 6

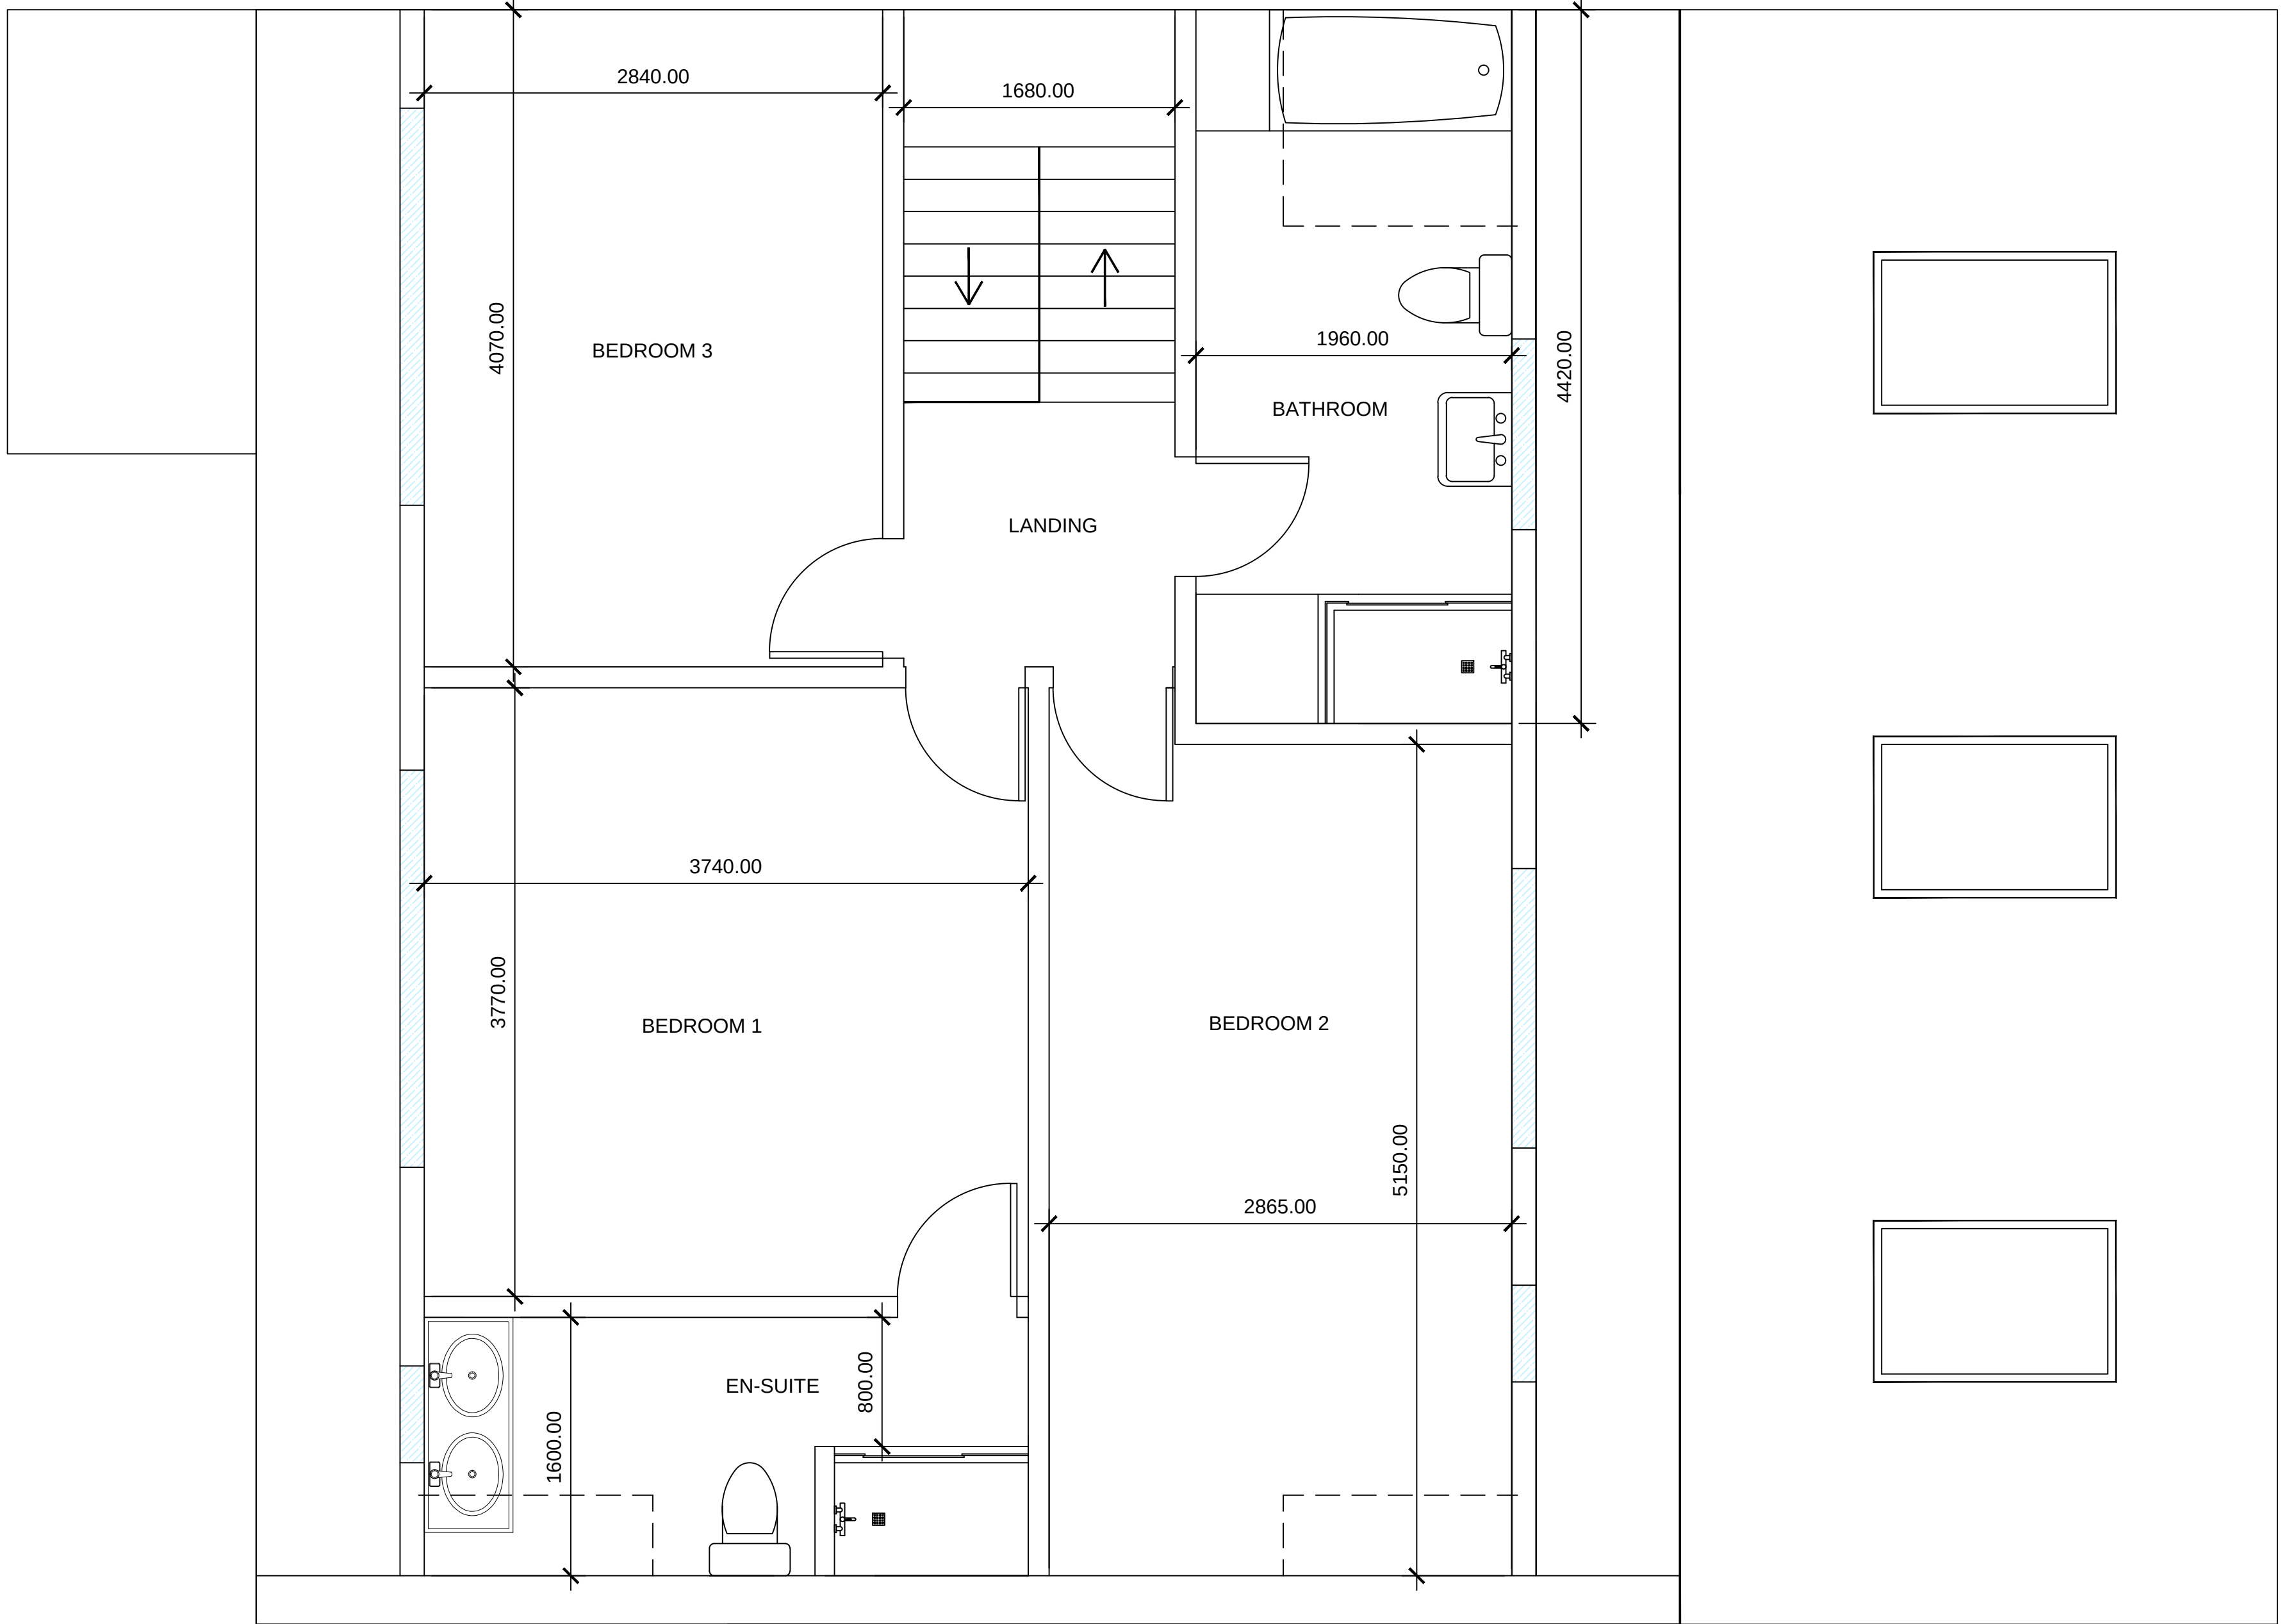

FIRST FLOOR LAYOUT 30:1

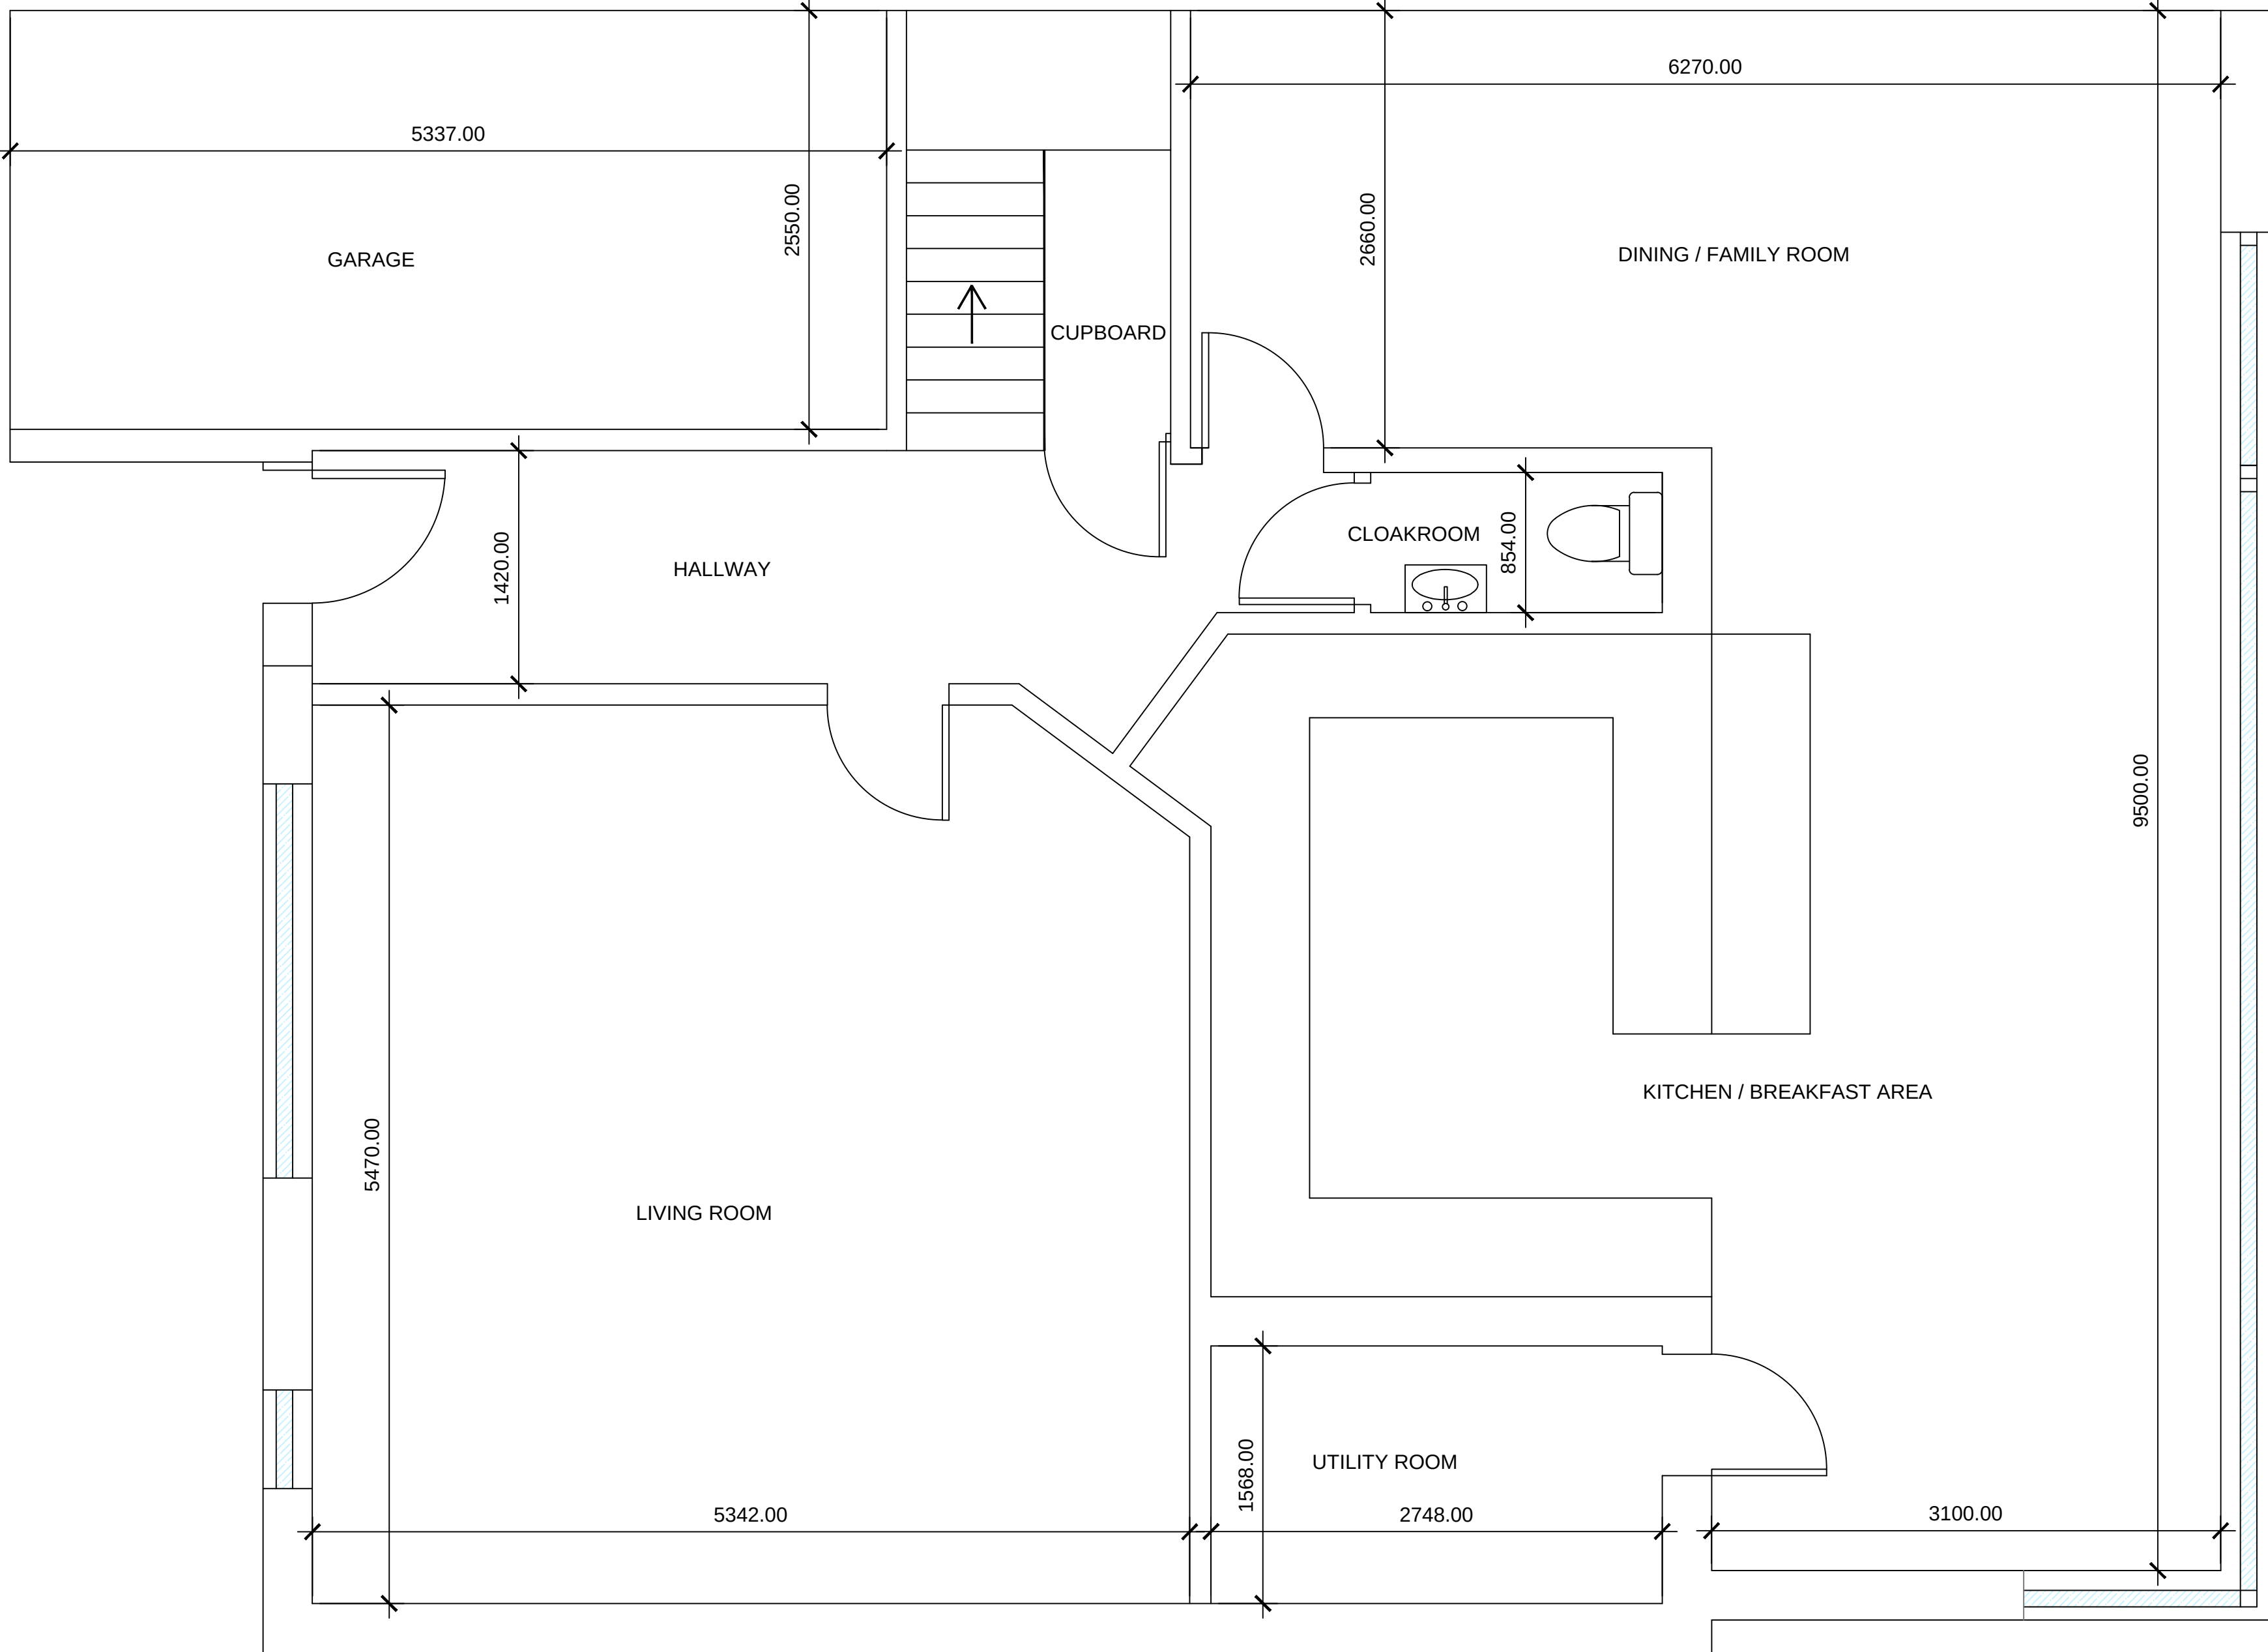

GROUND FLOOR LAYOUT 30:1

----- DENOTES RESTRICTED HEAD ROOM HEIGHT DUE TO ROOF PITCH

Contact Details: Mr I Ross 12 Pine Tree Gardens Waterlooville PO8 8AE Tel:	drawn by: M.Exeter		date: 23/5/2016
	12 Pine Tree Gardens, PO8 8AE		
	Proposed Layout Drawing		
	MDX-12-0001	Revision A	Sheet 5 OF 6



LOCATION DRAWING WITH BOUNDRY OUTLINE
(EXISTING LAYOUT) 500:1



LOCATION DRAWING WITH BOUNDRY OUTLINE
(NEW PROPOSED LAYOUT) 500:1



SITE LAYOUT DRAWING WITH EXISTING OUTLINE 200:1



SITE LAYOUT DRAWING WITH NEW PROPOSED OUTLINE 200:1