


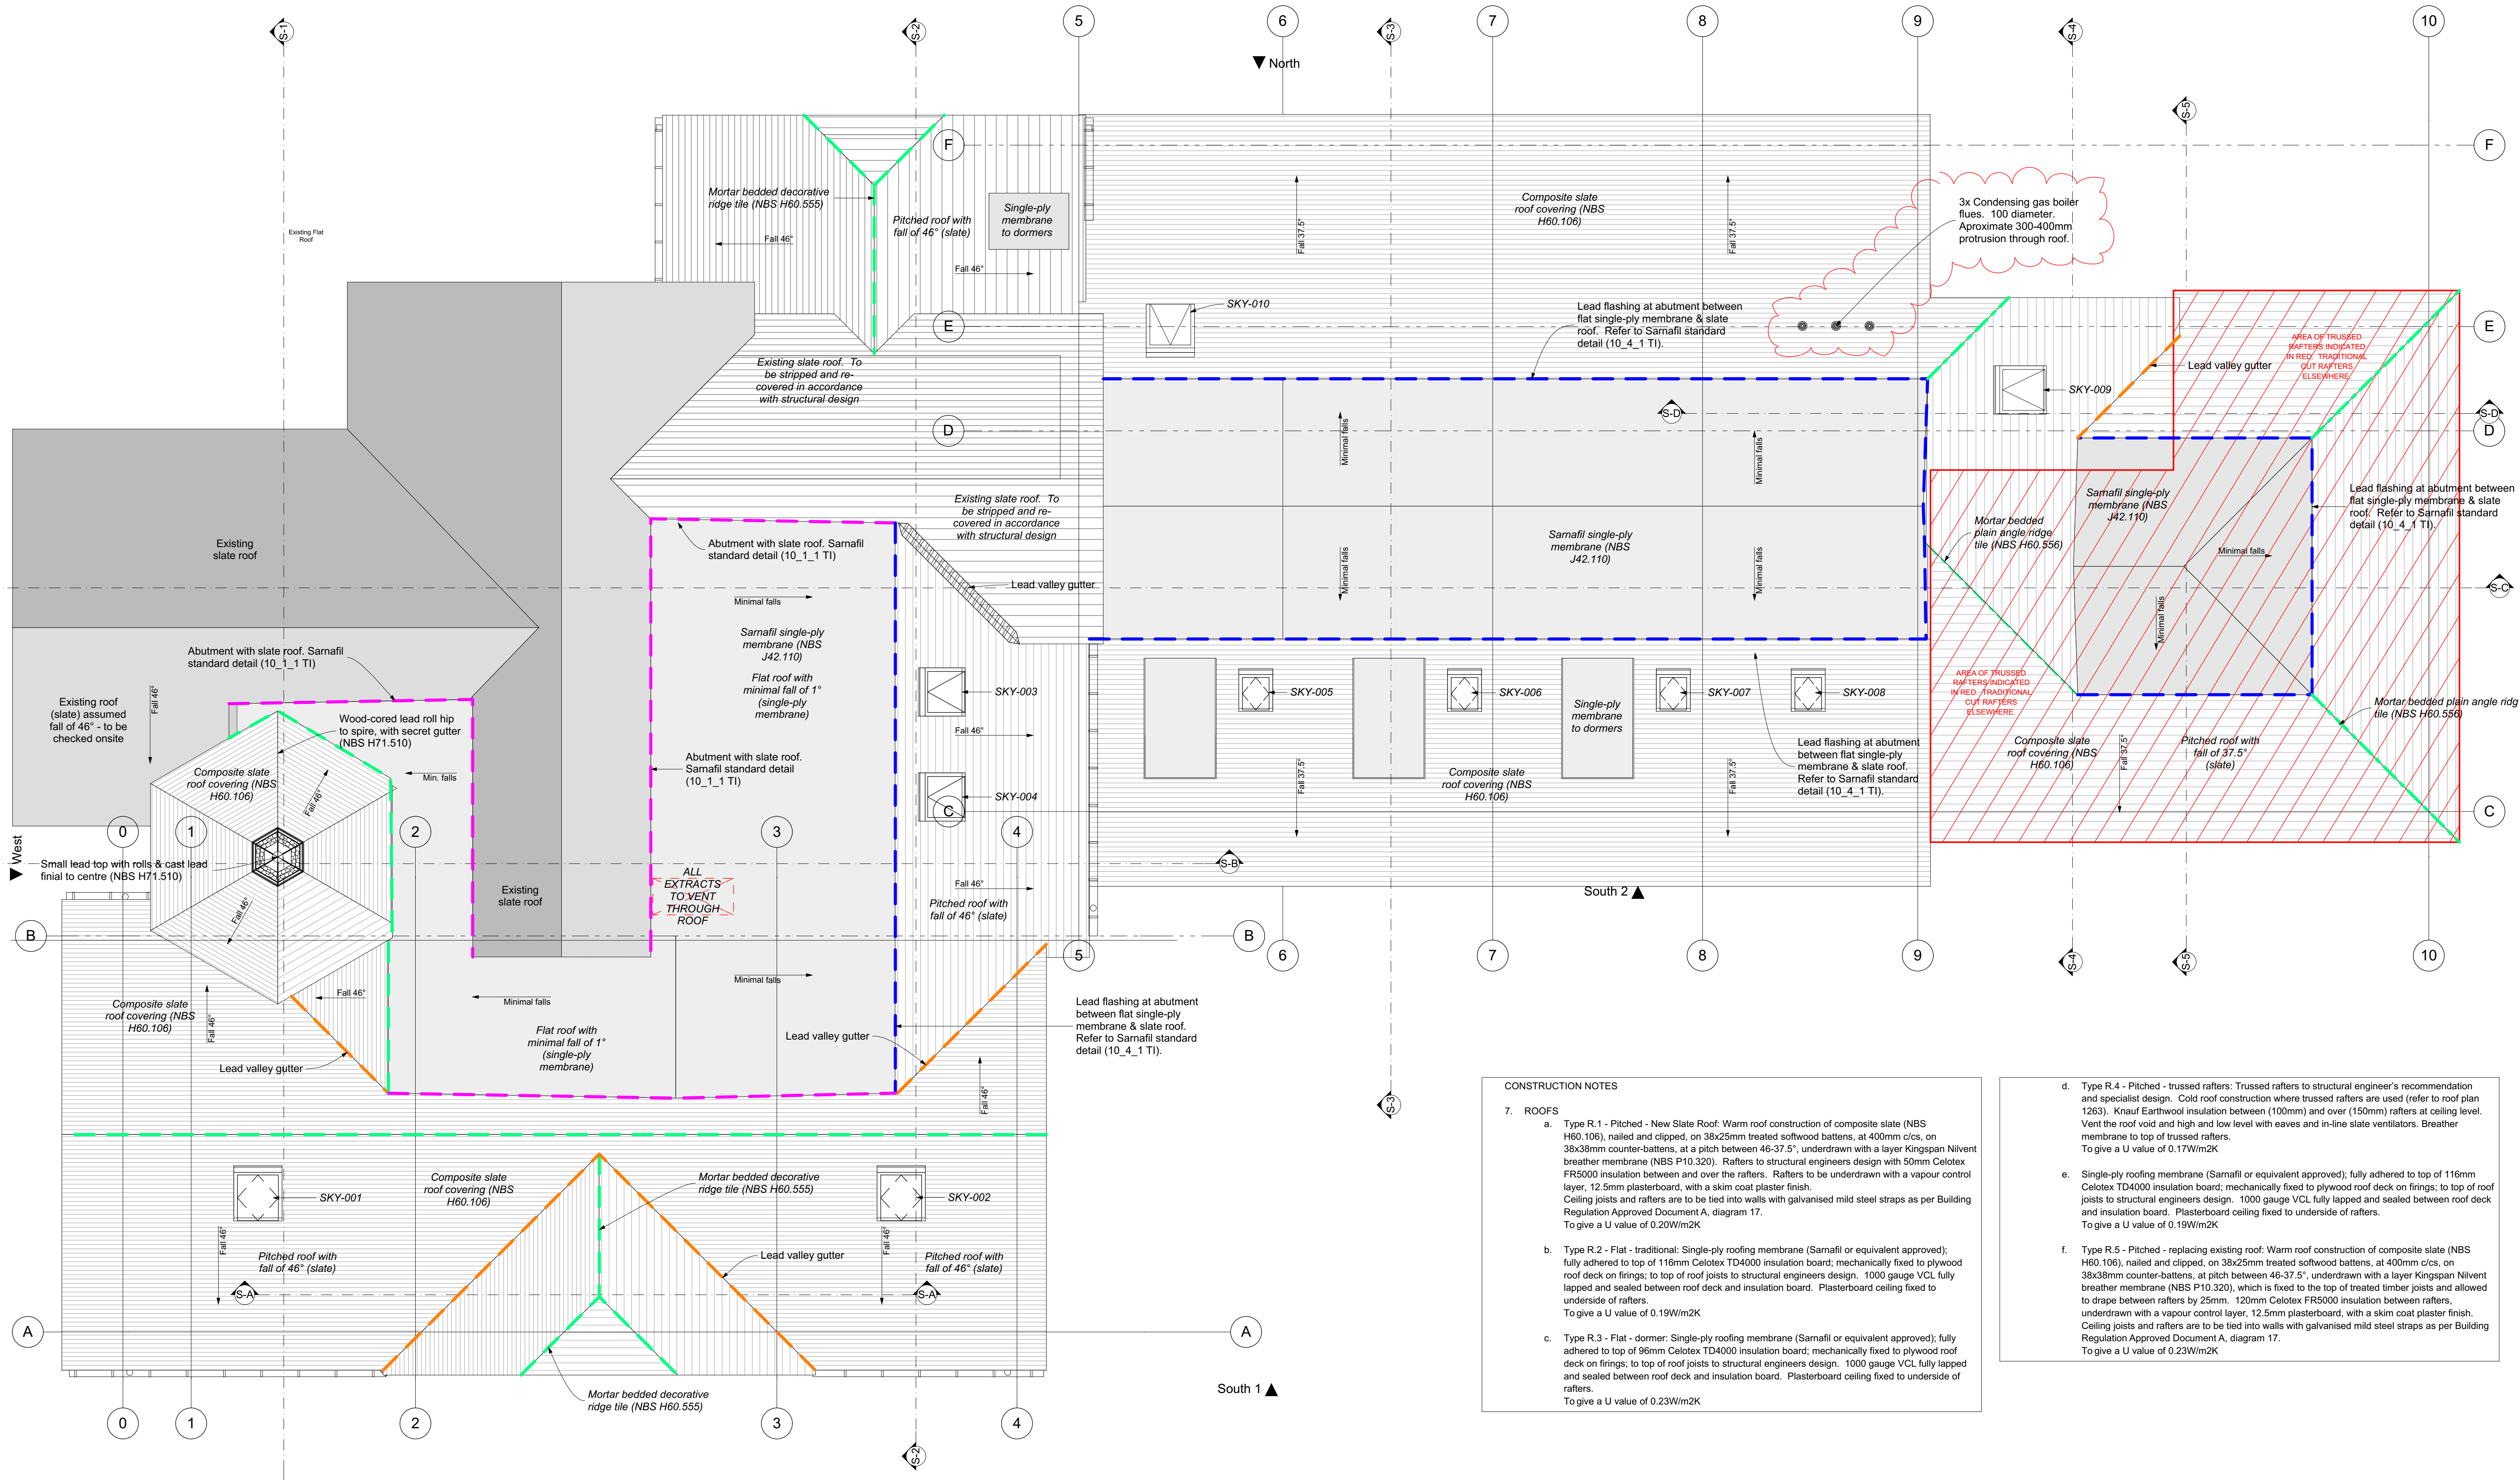

Roof Plan

GA Plan

1:50