



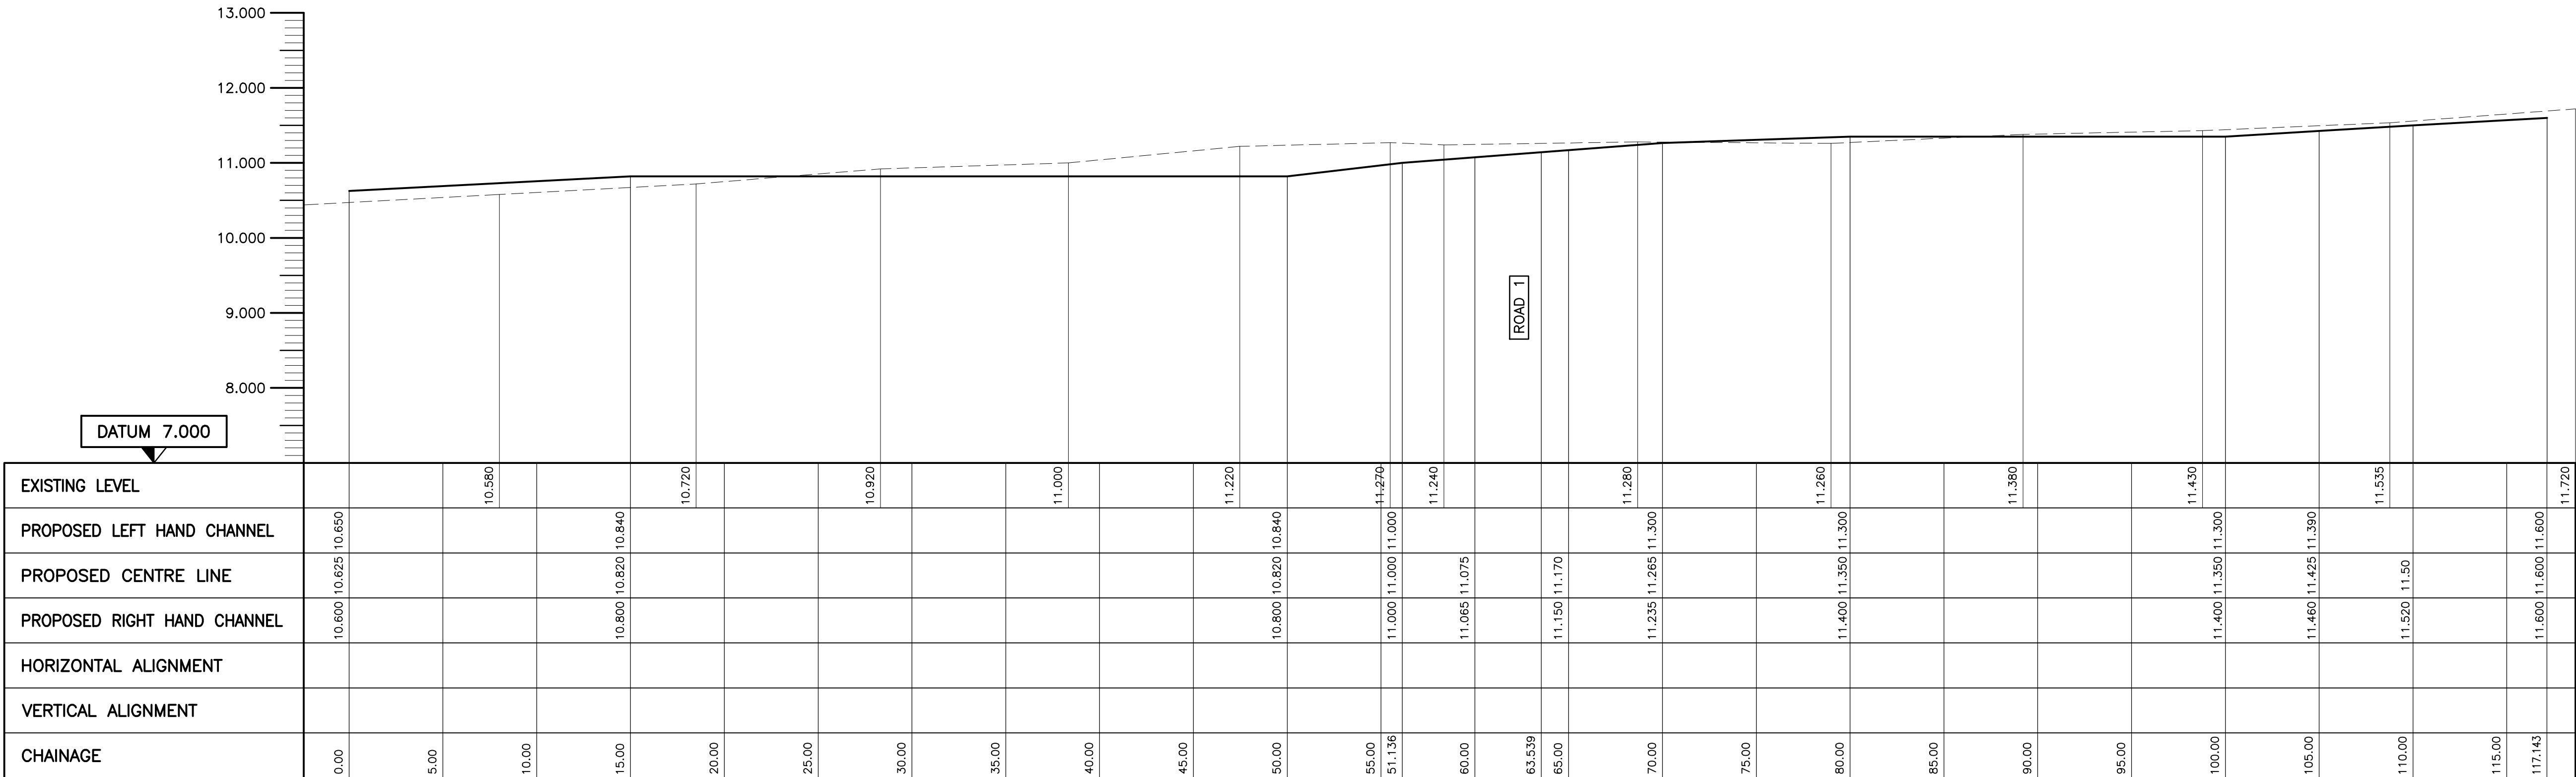

ROAD 2 LONG SECTION
(SCALE: HORIZONTAL 1:200, VERTICAL 1:50@A1)

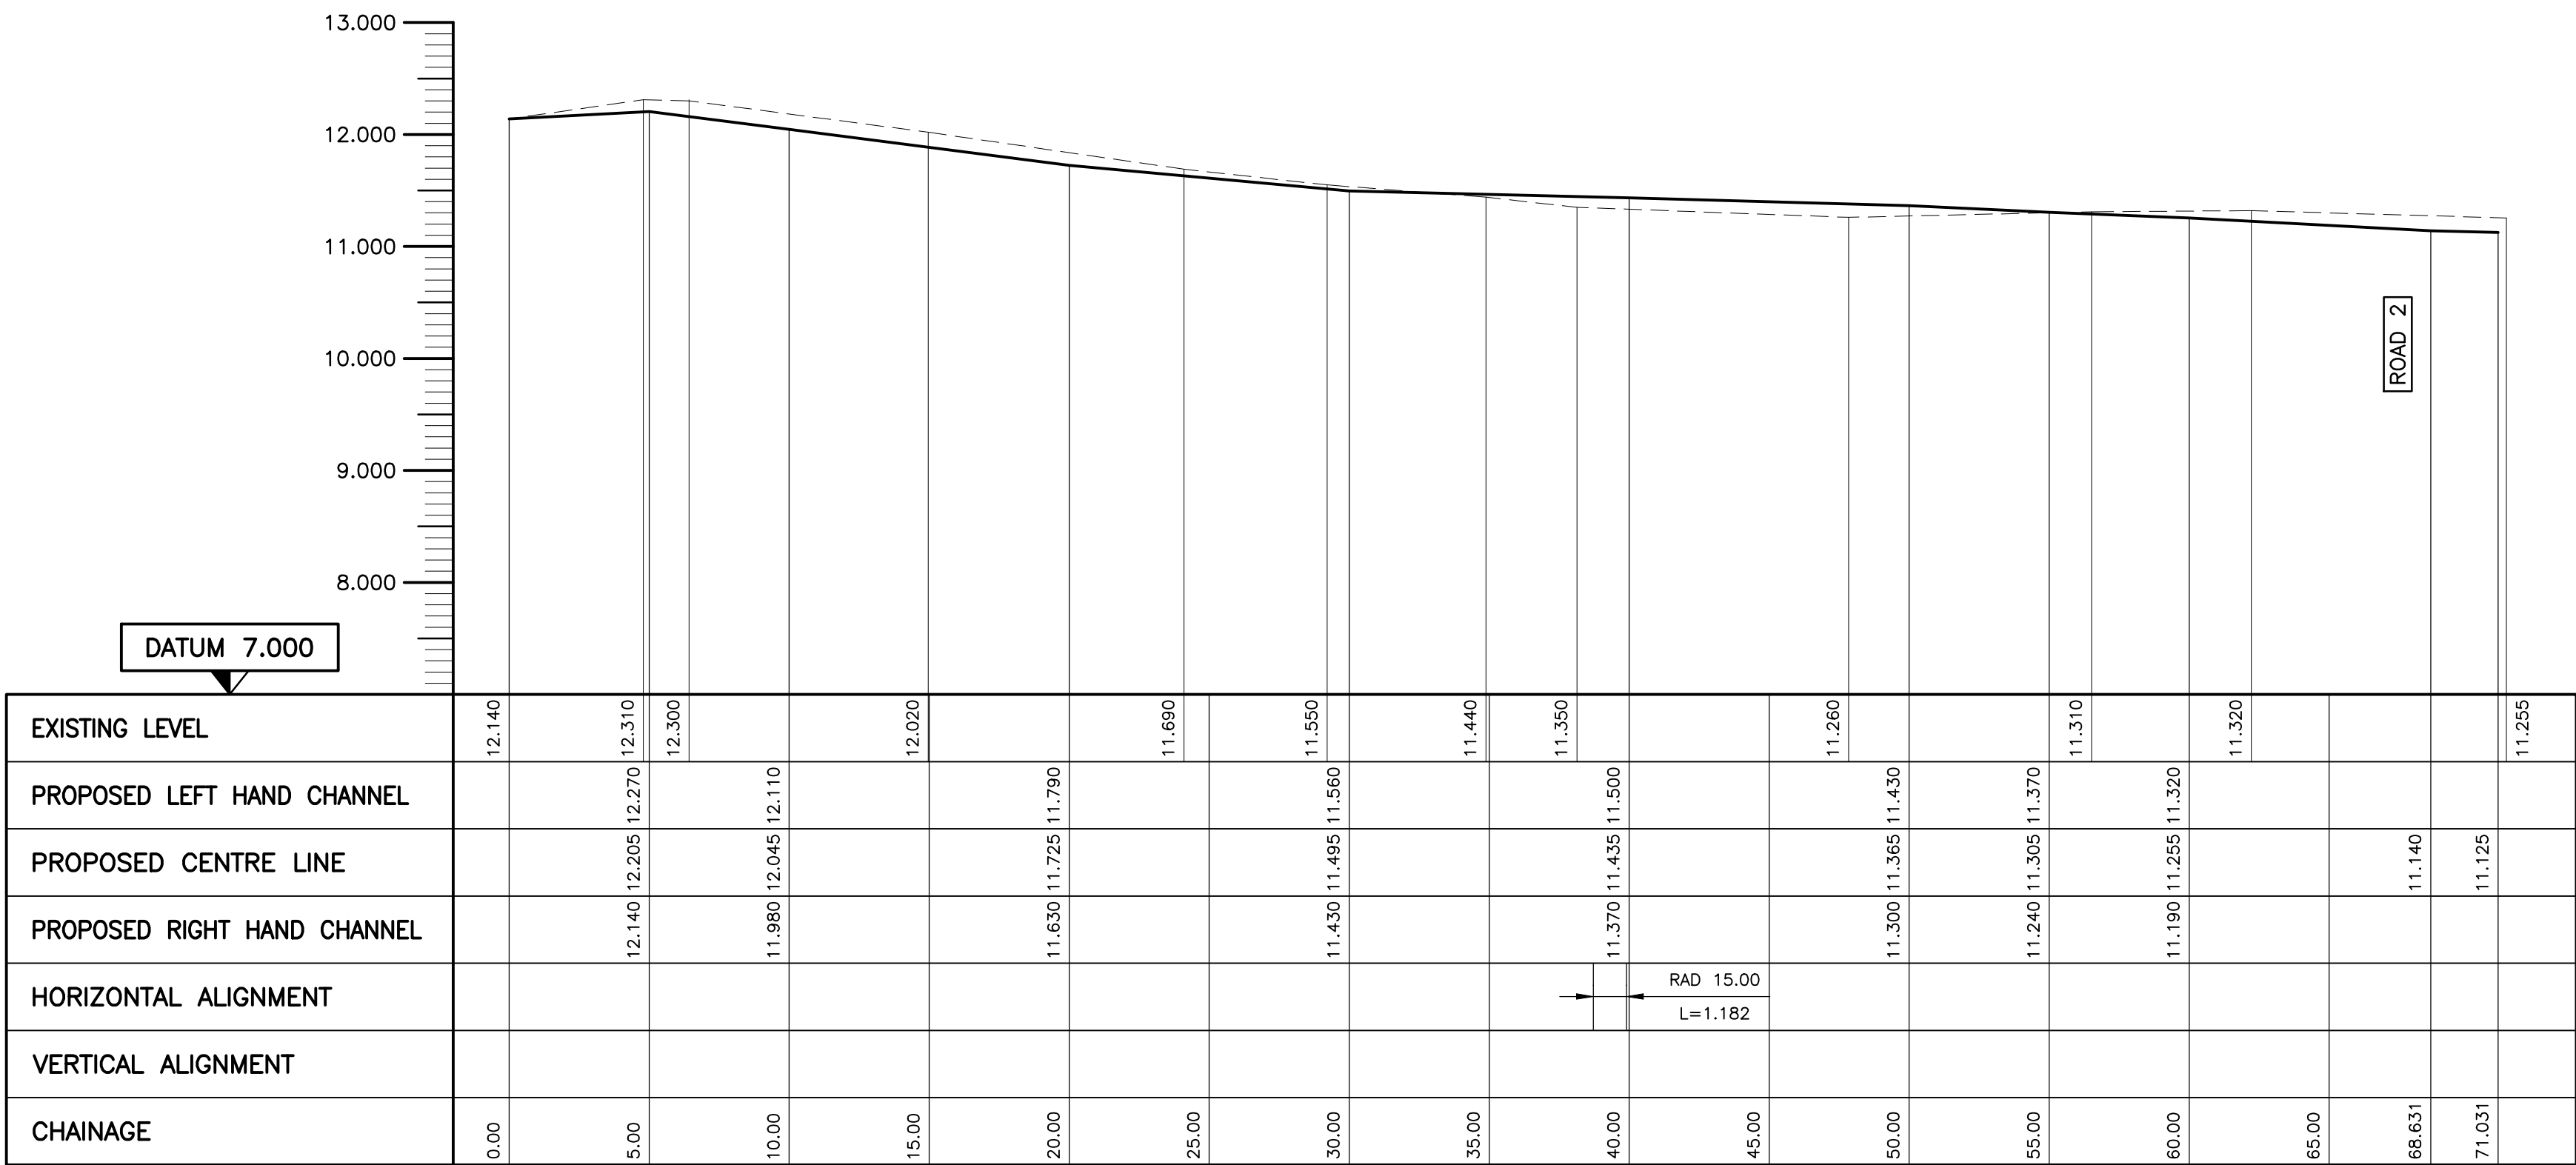

SECTION 278
AGREEMENT

NEW ACCESS ROAD

ROAD 1 LONG SECTION
(SCALE: HORIZONTAL 1:200, VERTICAL 1:50@A1)

P1	22.11.16	PRELIMINARY ISSUE FOR COMMENT	JMB
Revision	Date	Description	By

ARCH ASSOCIATES
CONSULTING CIVIL AND STRUCTURAL ENGINEERS
The Town House, St. George's Square, Bishops Waltham, Southampton, Hampshire, SO32 1AF.
Telephone: 01489 890004 Email: admin@archassociates.co.uk Web: www.archassociates.co.uk

ace
consultancy engineering design environment

Client
PMC CONSTRUCTION

Architect
KENN SCADDAN

Project Title

BLENDWORTH CRESCENT,
LEIGH PARK.

ROAD 1 AND 2 LONG SECTIONS.				
Scale AS SHOWN	Paper Size A1	Date NOV. 2016	Drawn By JMB	Checked By AWR
Project No. PMC238	Drawing No. 512	Revision P1		