


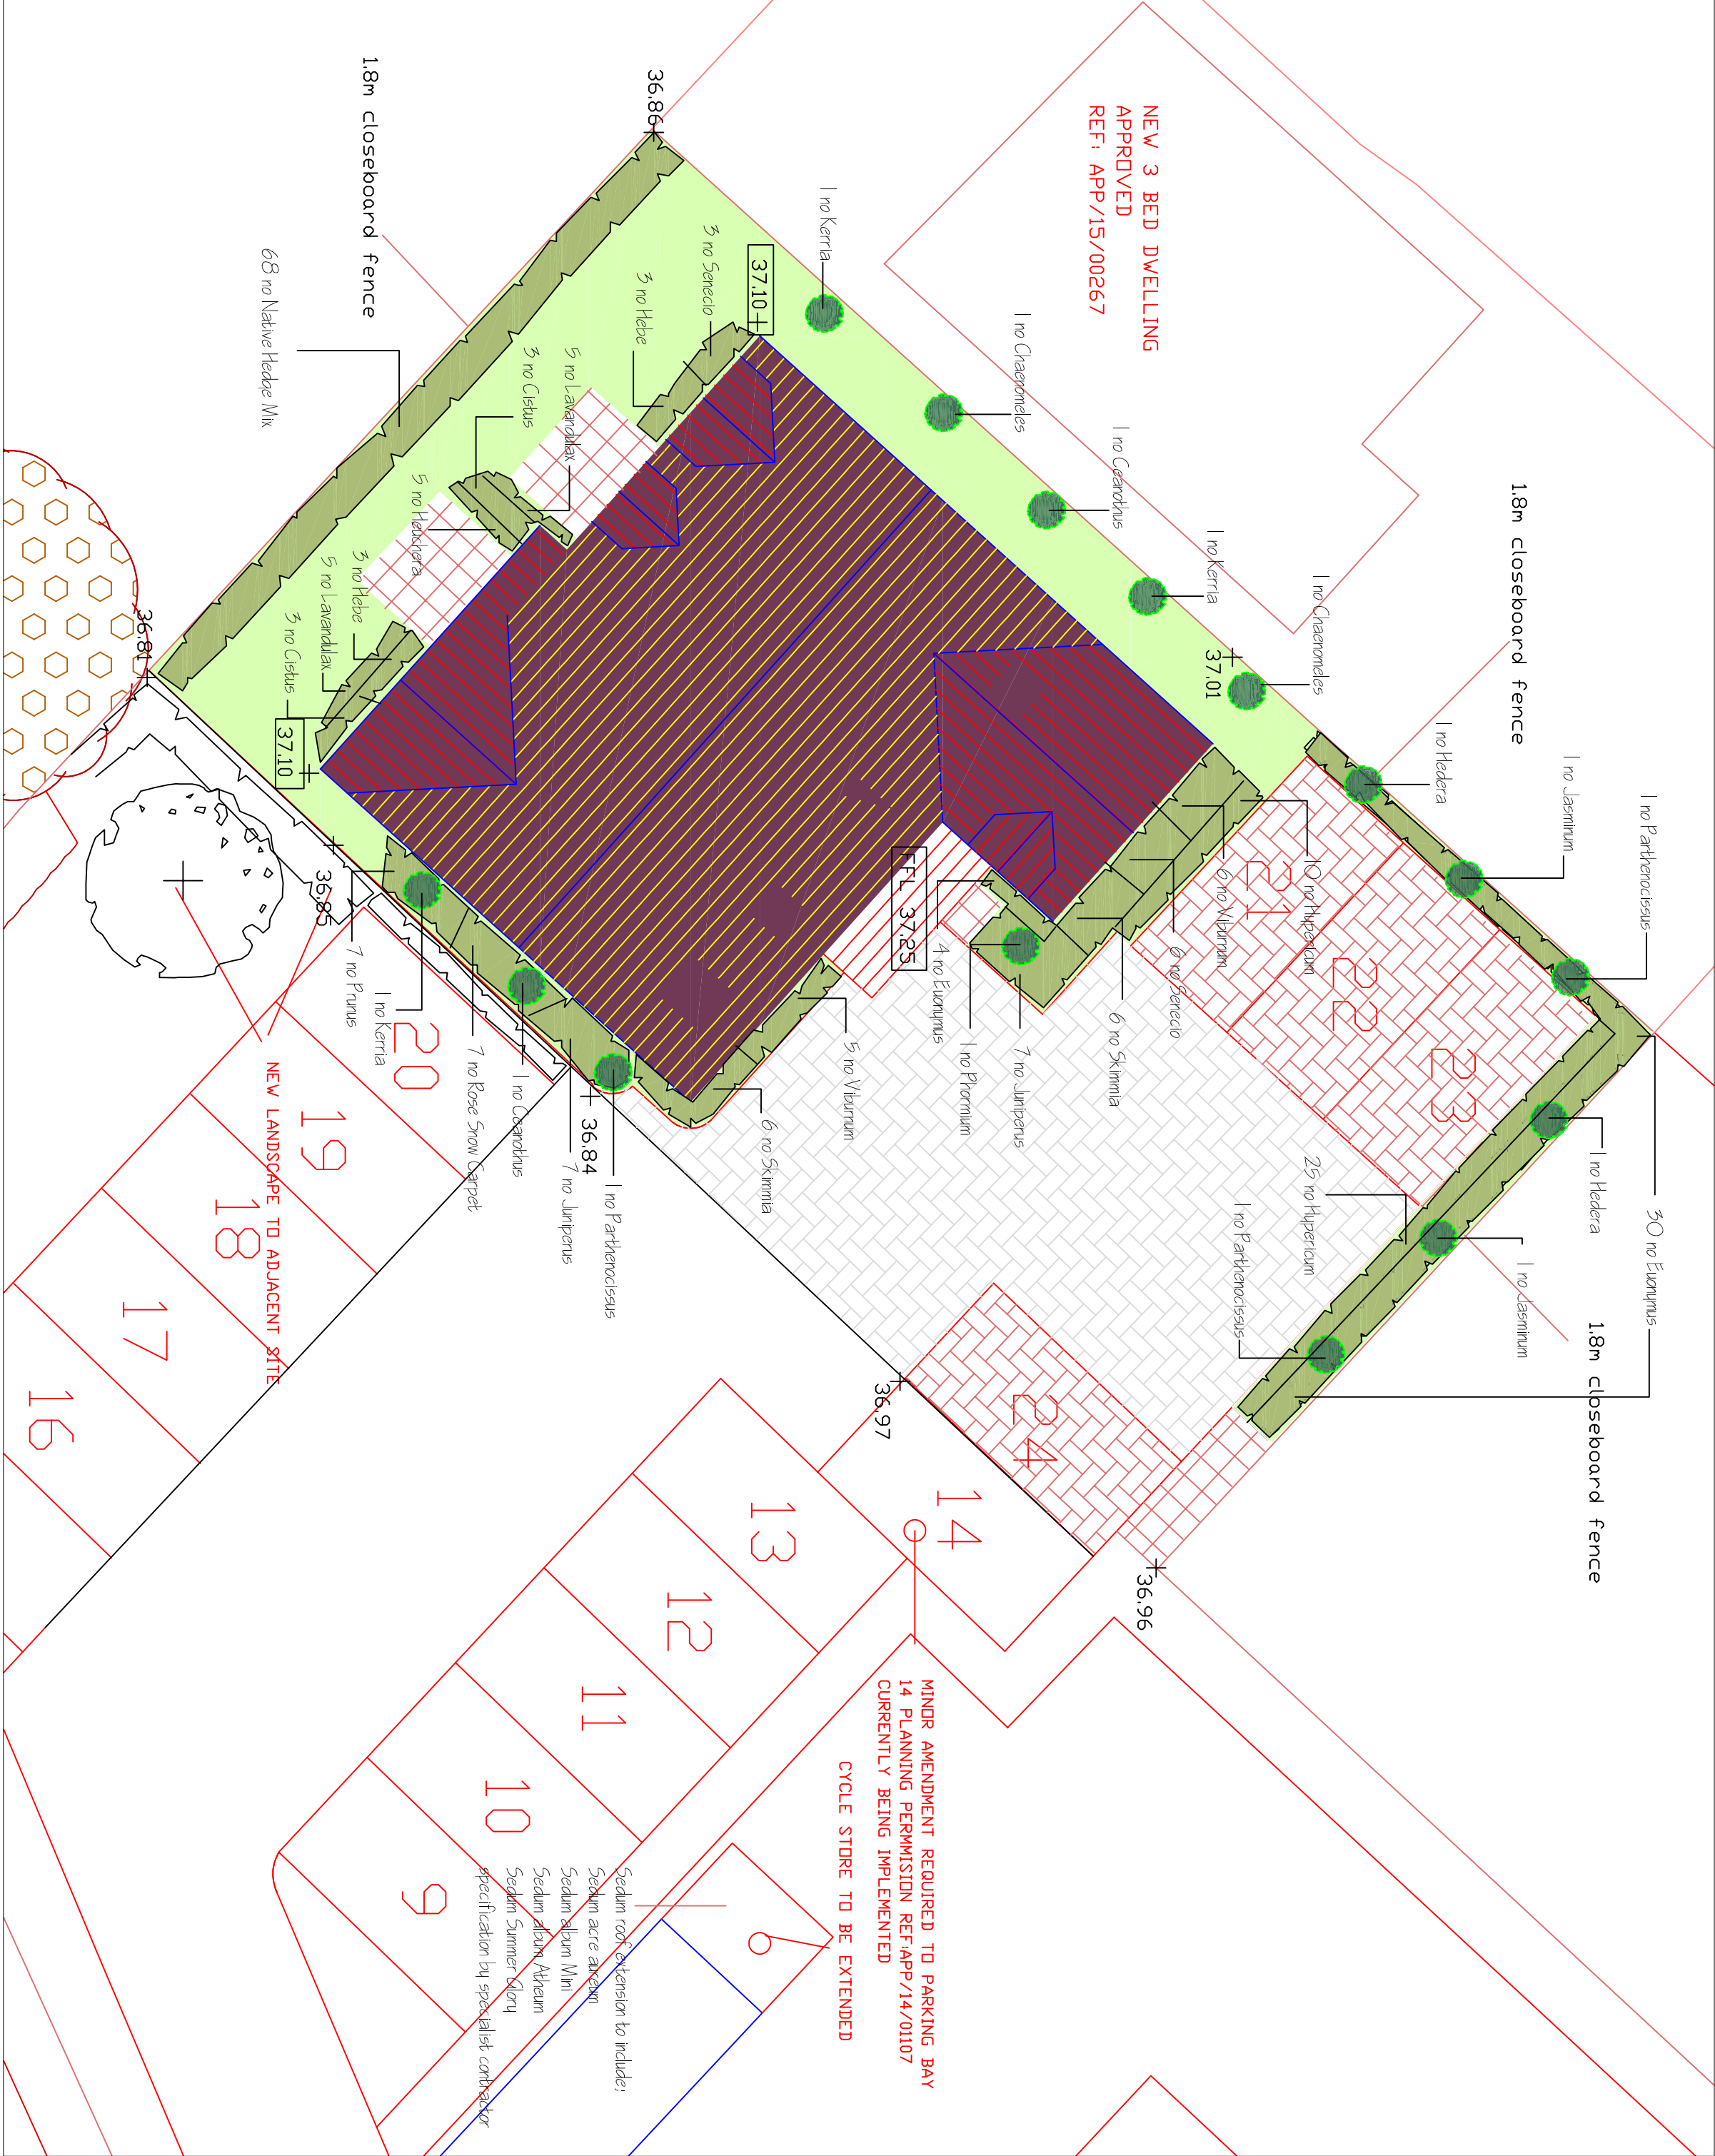

NOTES

- 1) Foundations to dwellings to be designed to take account of the mature height of existing and proposed trees.
- 2) All planting to be completed during the first planting season (Nov-March) following completion of construction works.
- 3) Any tree or shrub planted or retained as part of the approved landscape scheme which dies or is removed during the first five years shall be replaced with another of the same species and size in the same position during the first available planting season.


PLANTING SCHEDULE

SHRUBS & HERBACEALS	Size at Planting	Pot Size	Planting centres
Cistus x brechtii	30-45cm	3L	50cm
Eucalyptus forsteri Blandy	20-30cm	3L	50cm
Hebe Emerald Green	20-30cm	3L	50cm
Hypericum calycinum	20-30cm	3L	40cm
Juniperus Blue Carpet	30-40cm	3L	50cm
Juniperus Blue Carpet	10-20cm	3L	40cm
Prunum Yellow Wave	60-90cm	10L	as shown
Prunus laurocerasus Low 'n Green	30-40cm	3L	50cm
Rosa Snow Carpet	30-40cm	3L	50cm
Senebio Sunshine	30-40cm	3L	50cm
Skimmia Bronze Knight	30-40cm	3L	50cm
Viburnum davidii	30-40cm	3L	50cm
CLIMBERS / WALL SHRUBS			
Ceanothus Burkwodii	60-90cm	7L	as shown
Clematis speciosa Nivalis	60-90cm	7L	as shown
Hedera helix Glacier	60-80cm	3L	as shown, with wires/ netting to fence
Jasminum nudiflorum	60-80cm	7L	as shown, with wires/ netting to fence
Kerria japonica Plentifula	60-90cm	7L	as shown
Parthenocissus henryana	60-90cm	7L	as shown, with wires/ netting to fence/ wall
NATIVE MIX HERBACE			
20% Cornus sanguinea	Drainwood		
20% Corylus avellana	Hazel		all open grown, 60-90cm ht, planted in double staggered row plants at 40cm centres, rows at 30cm centres, random mix
15% Eucalyptus europaeus	Sprinkle		
20% L. repens var. glabra	Native Privet		
10% Rosa rubiginosa	Sweet Briar		
15% Viburnum opulus	Gaulther Rose		

KEY



Specimen shrubs/ climbers

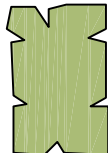

New shrub planting



Turf



Paving slabs to be Marshall's Charwood 450 x 450 x 50mm, slabs in Buff, laid stretcher bond



Block paving to be Marshall's permeable Pervia in Brindle, parking bays delineated with White Charlop, 200 x 100 x 80mm, laid herringbone



Block paving to be Marshall's permeable Pervia in Natural 200 x 100 x 80mm, laid herringbone

36.86+

Existing levels

37.10+

Existing levels

rev A Planting amended adjacent parking spaces 21-25, Sep 2016

LINDA OAK
LANDSCAPE DESIGN LTD

76a Hammonds Lane

Totton

Hants

SO40 3LE

Tel 02380 666738

info@lindaokdesign.co.uk

Client
D & K Contracting Services Ltd

Job Title

Landscape Proposals

land to rear of Benhall

Waterlooville

Drawing No
1094 / 01

Revision
A

Date
Aug 2016

Scale
1 : 200 @ A2