




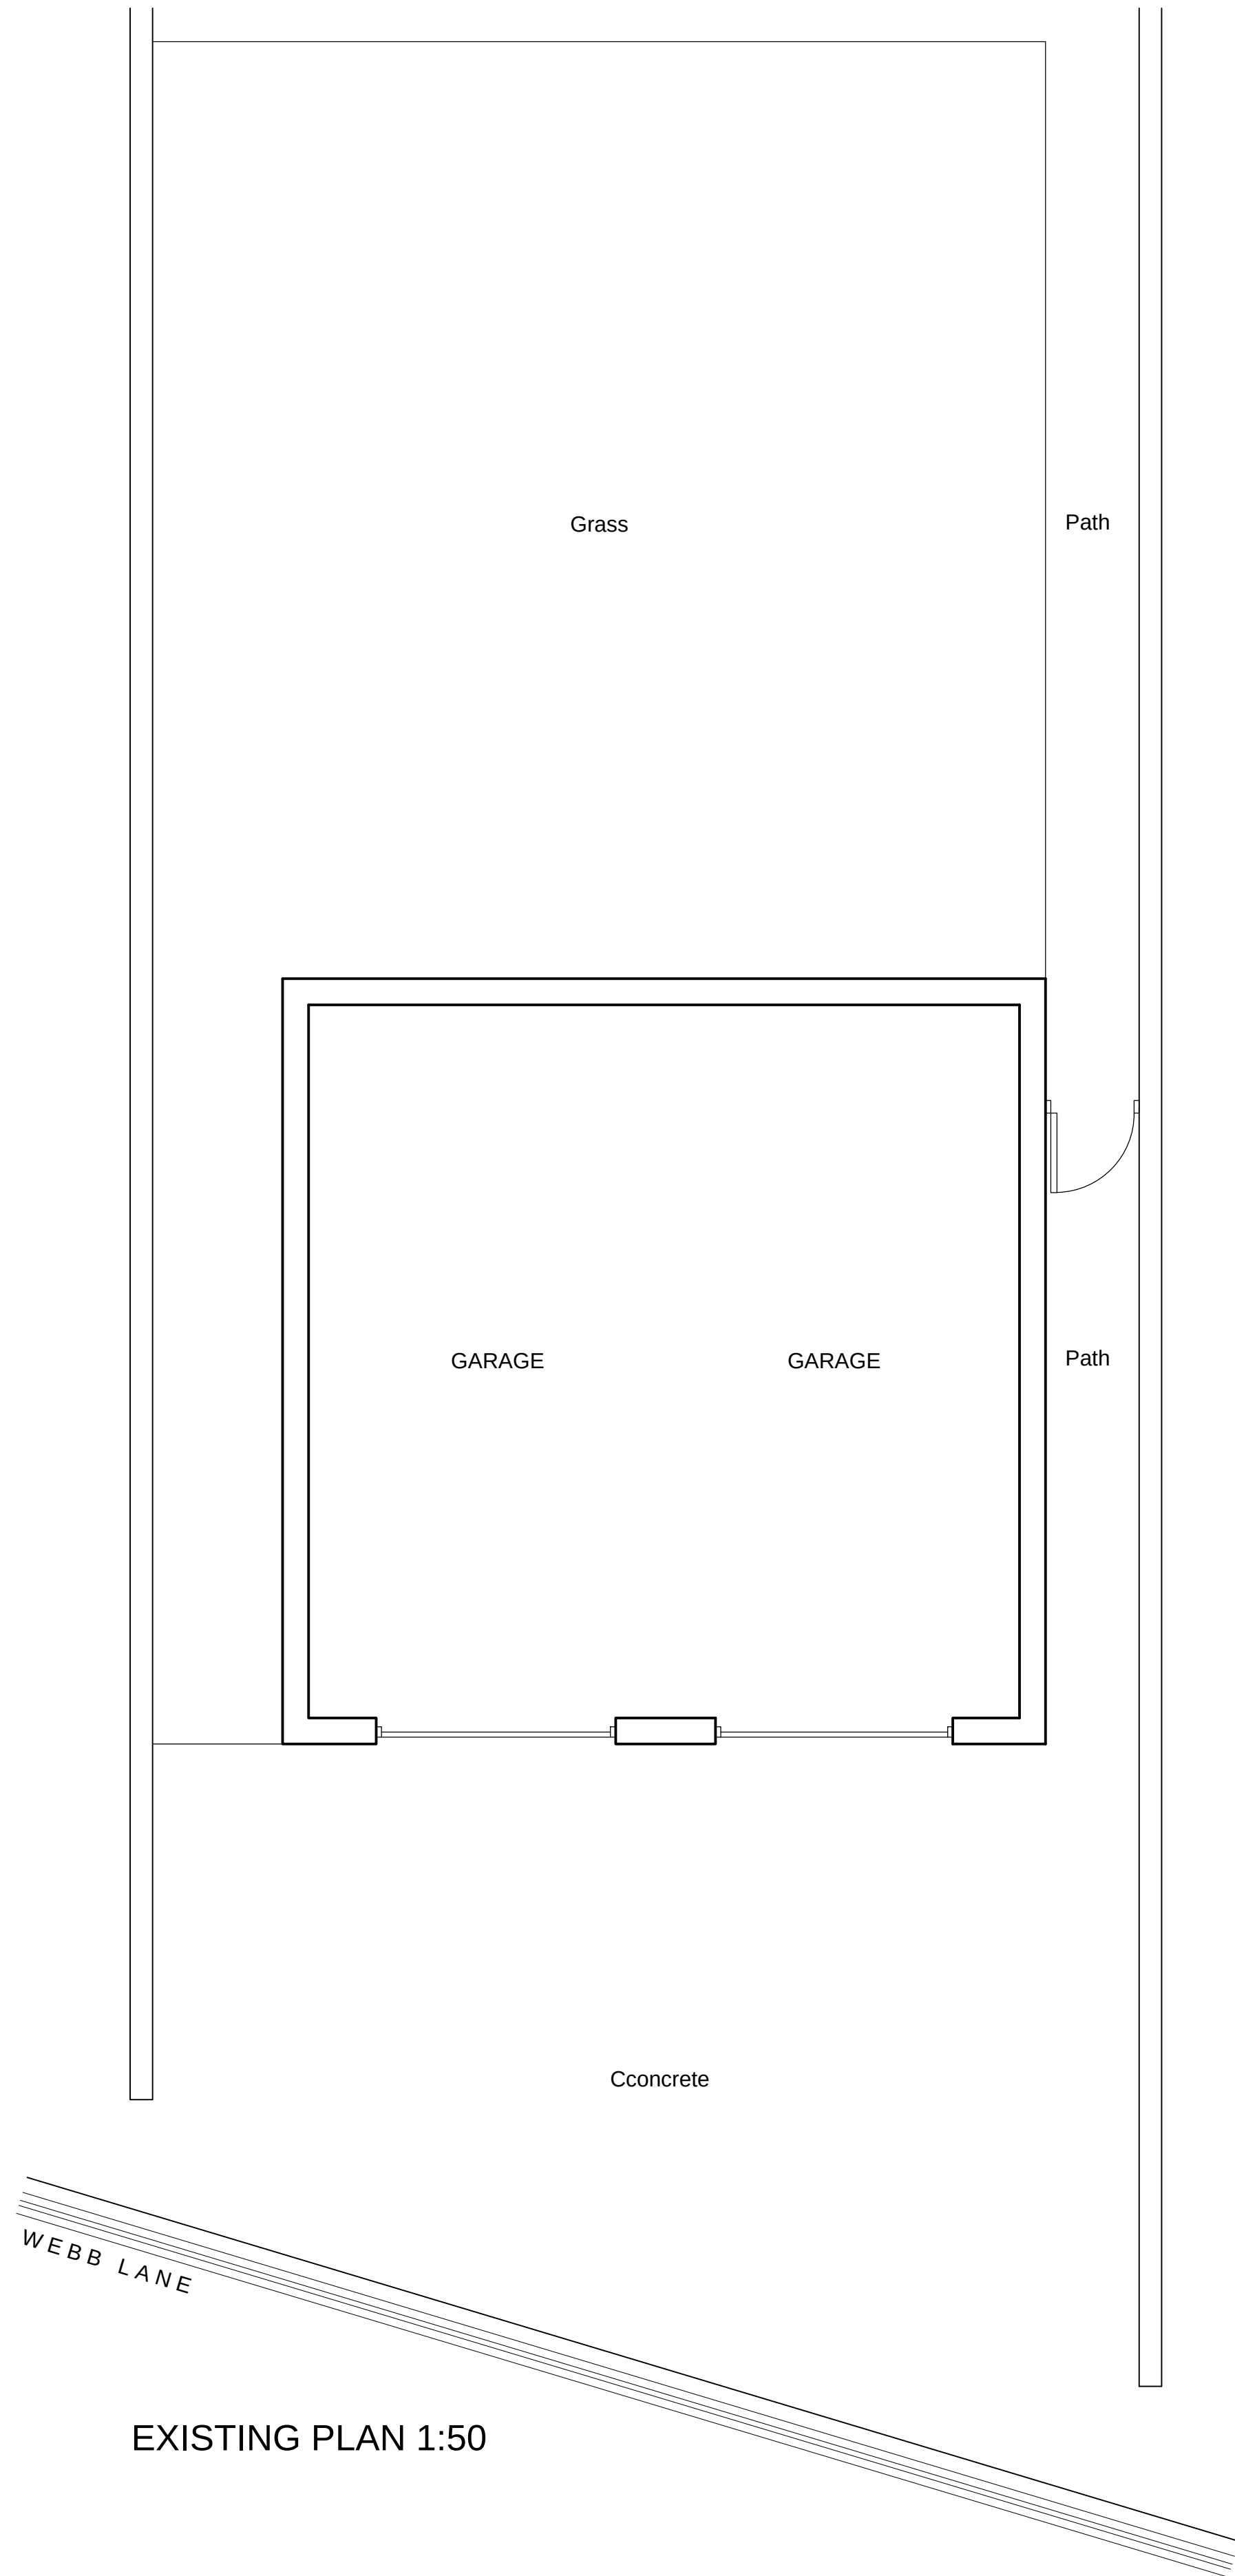


EXISTING PLAN 1:50

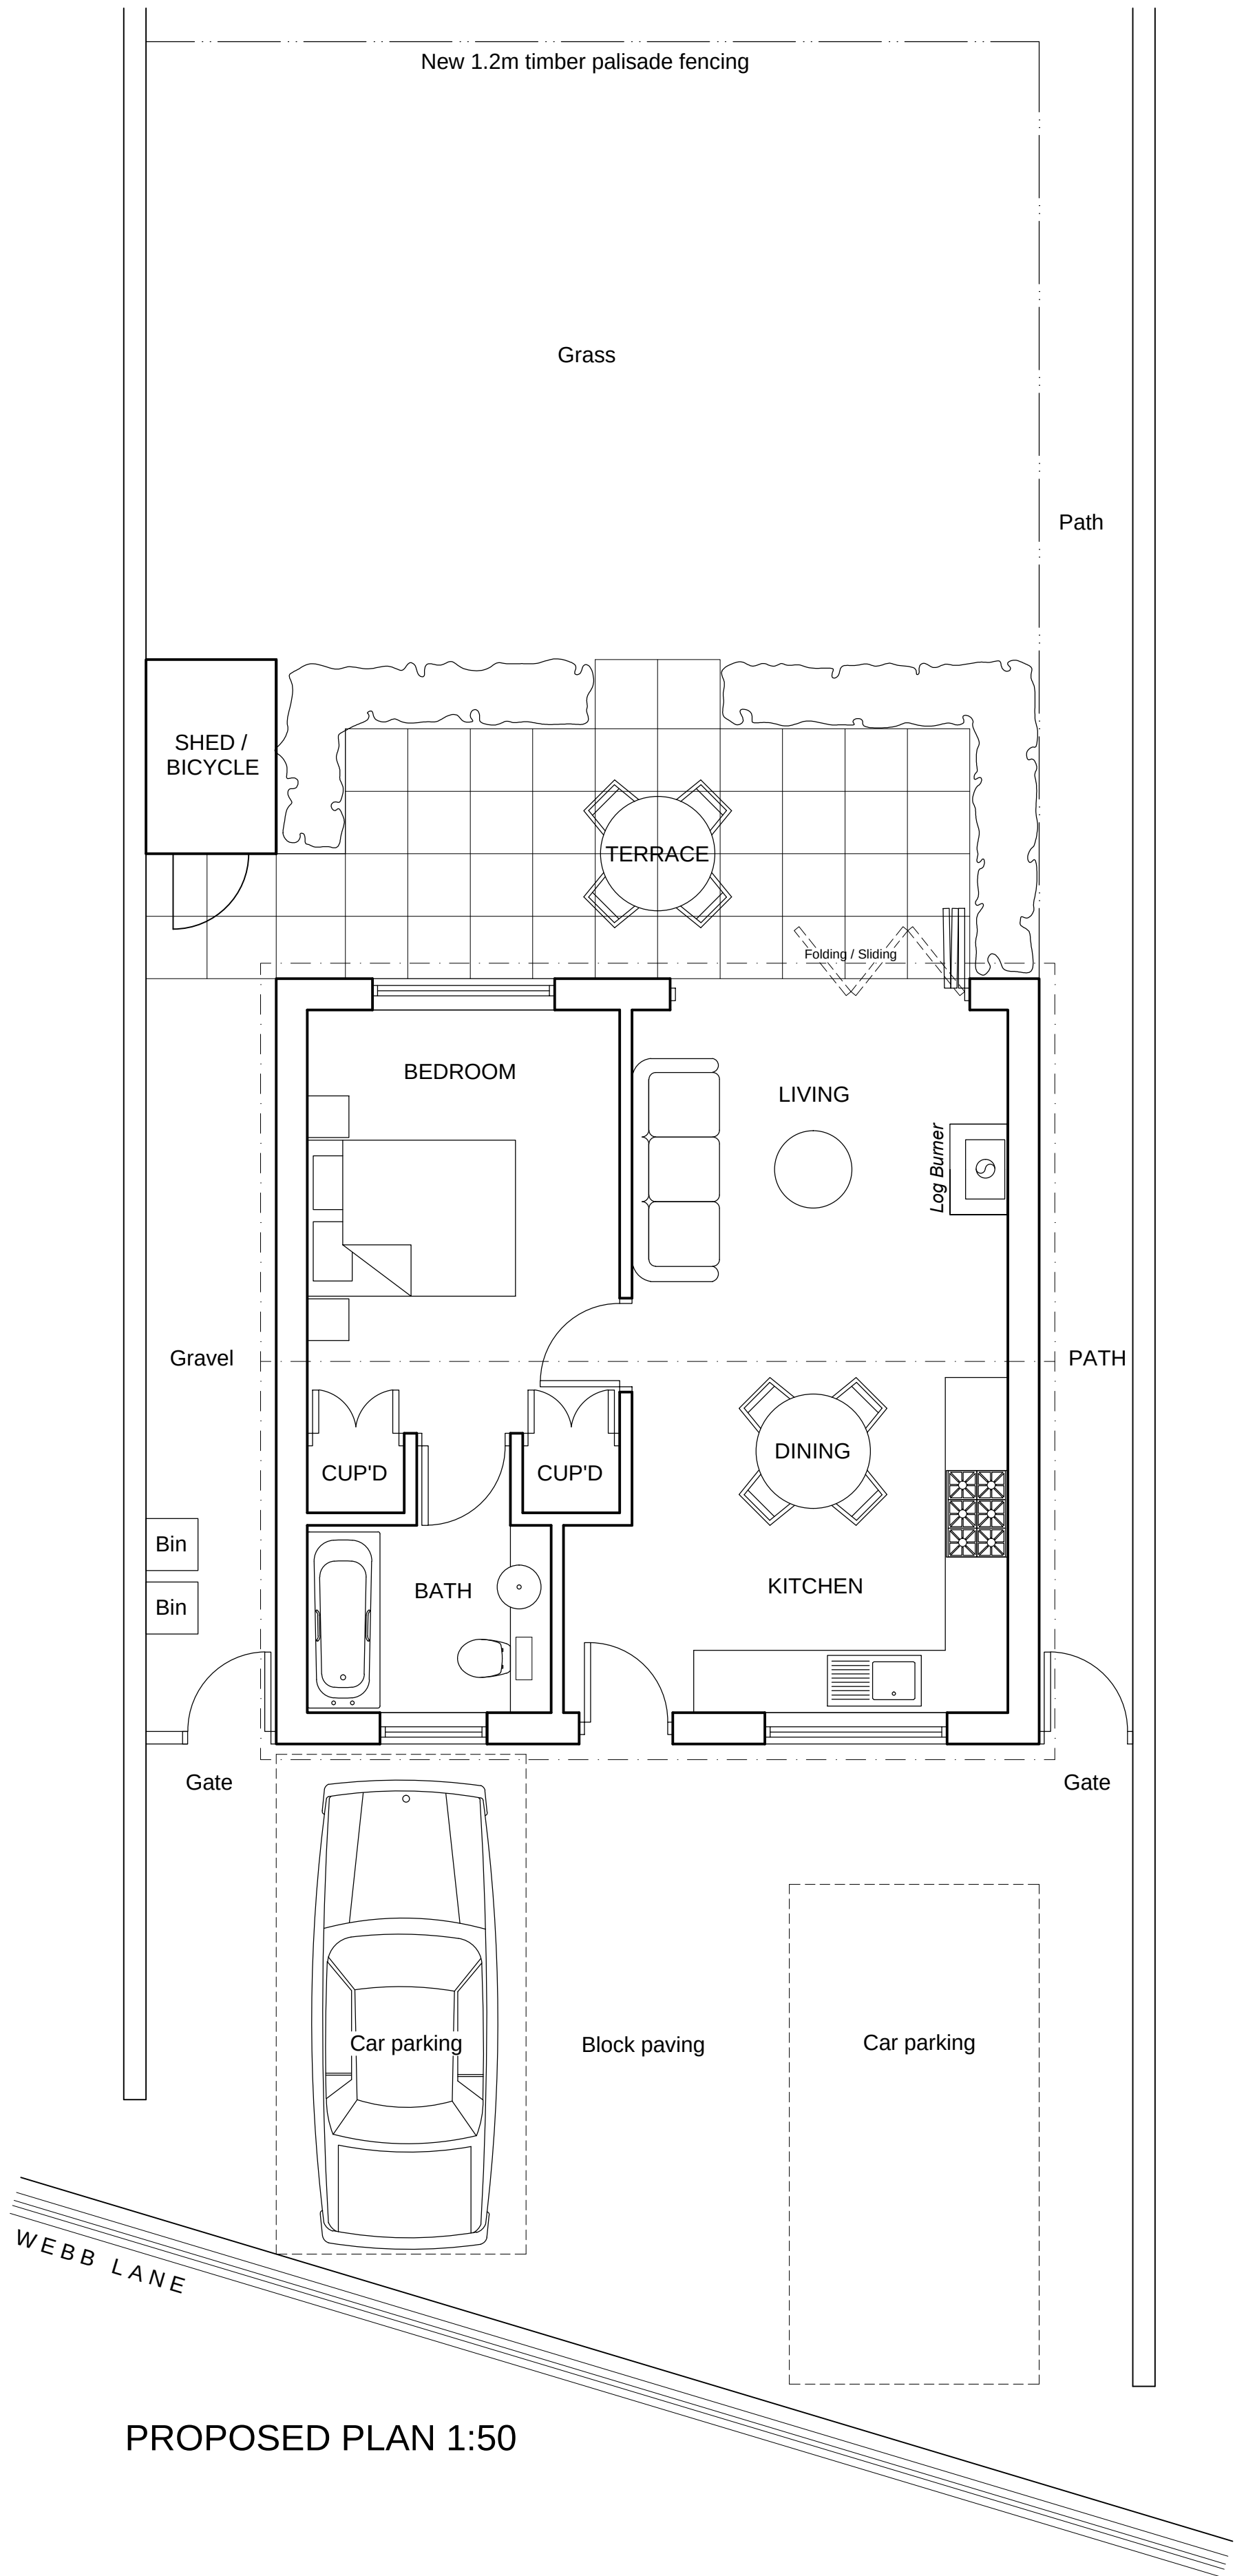


PROPOSED PLAN 1:50

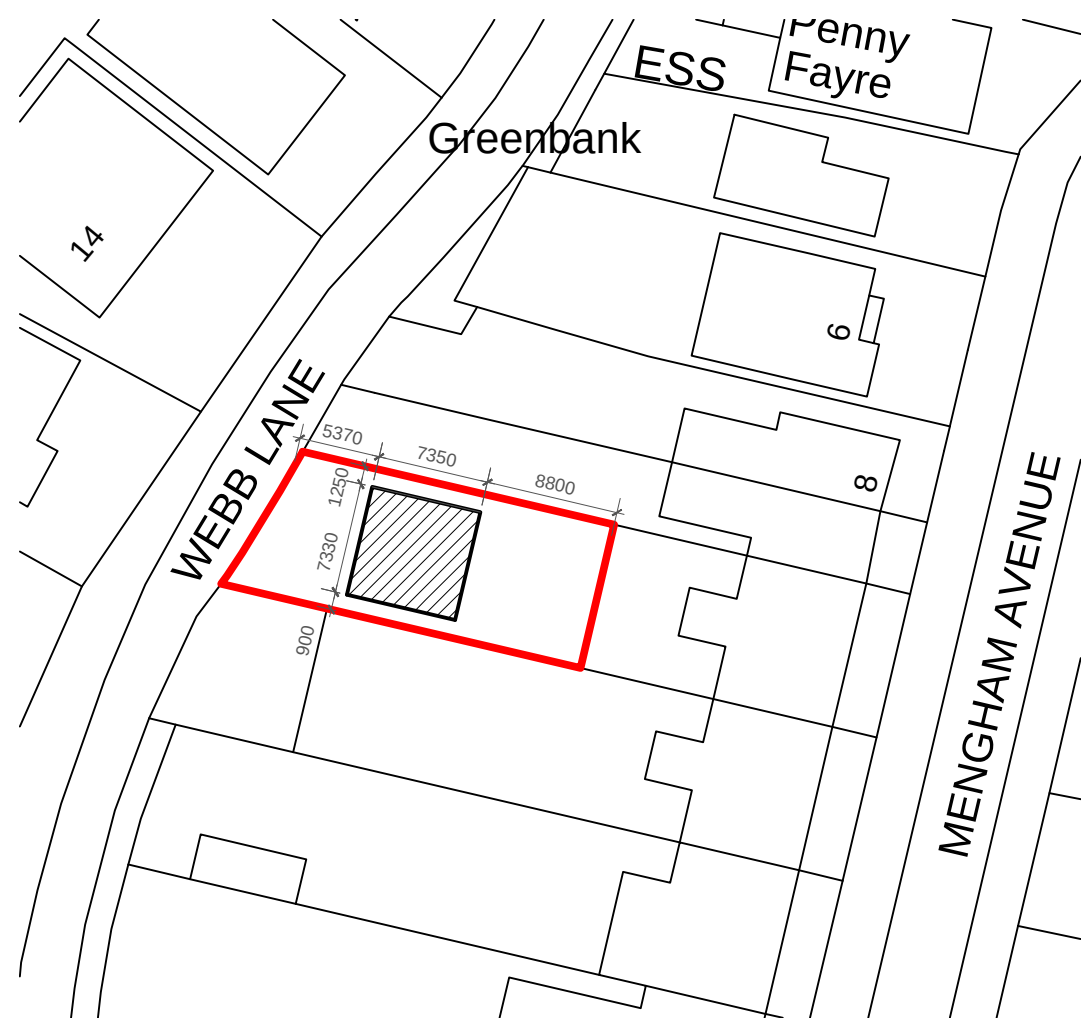

BLOCK PLAN 1:500

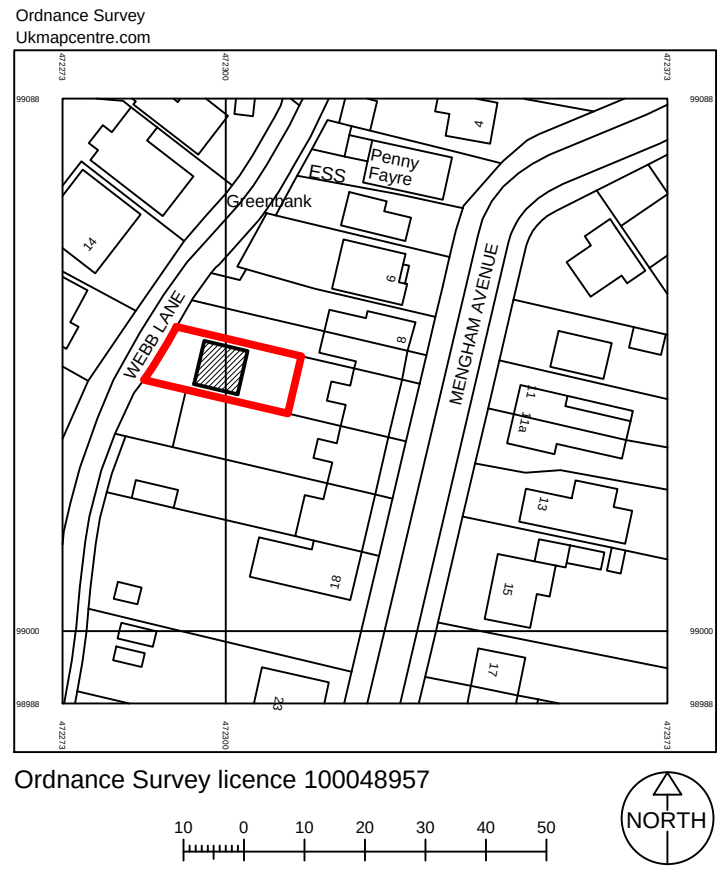


LOCATION PLAN 1:1250

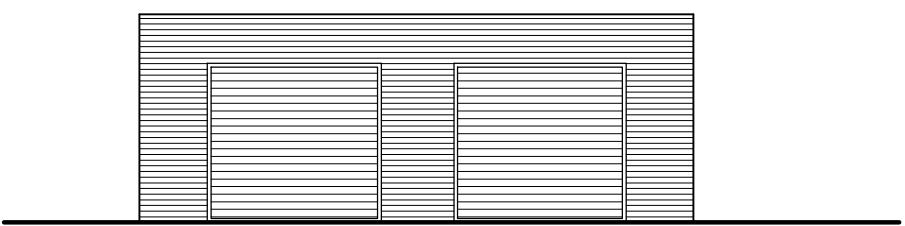


EXISTING FRONT ELEVATION 1:100




PROPOSED FRONT ELEVATION 1:100

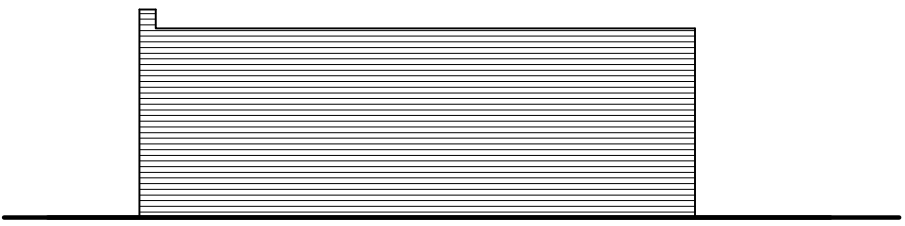


EXISTING SIDE ELEVATION 1:100

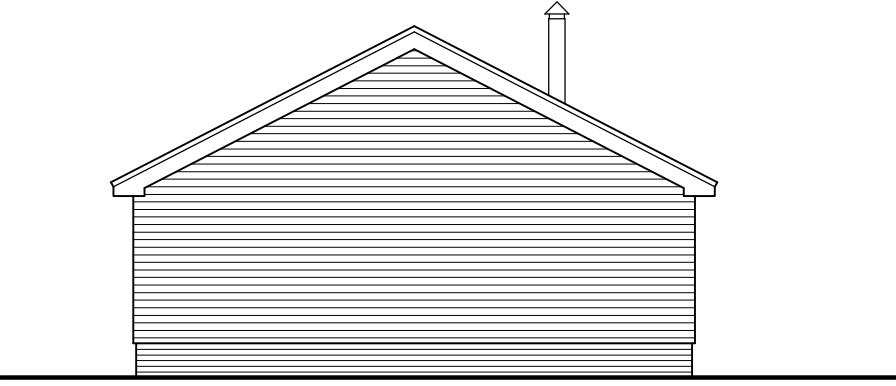


PROPOSED SIDE ELEVATION 1:100

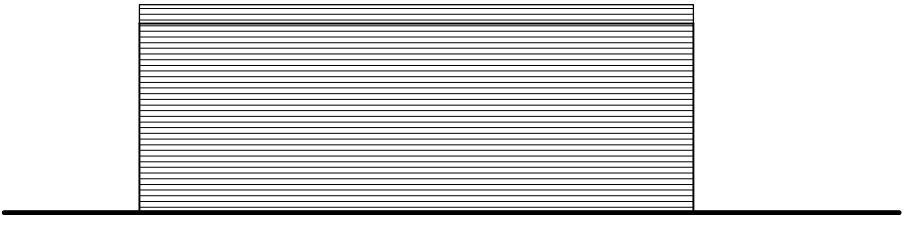


EXISTING REAR ELEVATION 1:100

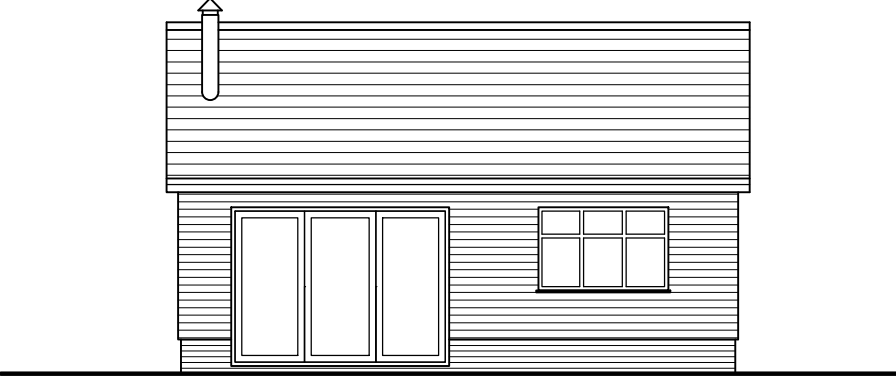

PROPOSED REAR ELEVATION 1:100

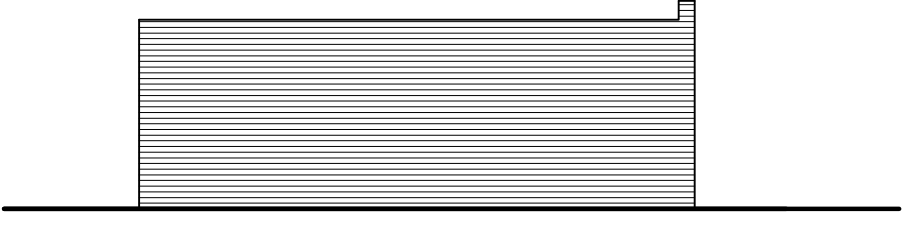

EXISTING SIDE ELEVATION 1:100

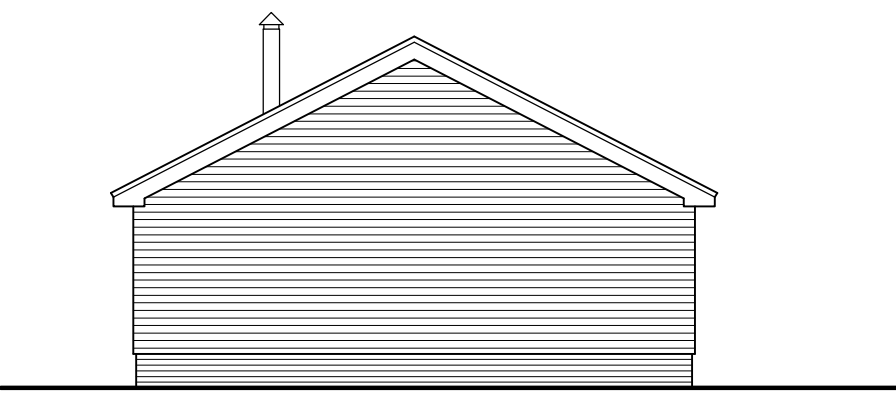

PROPOSED SIDE ELEVATION 1:100