
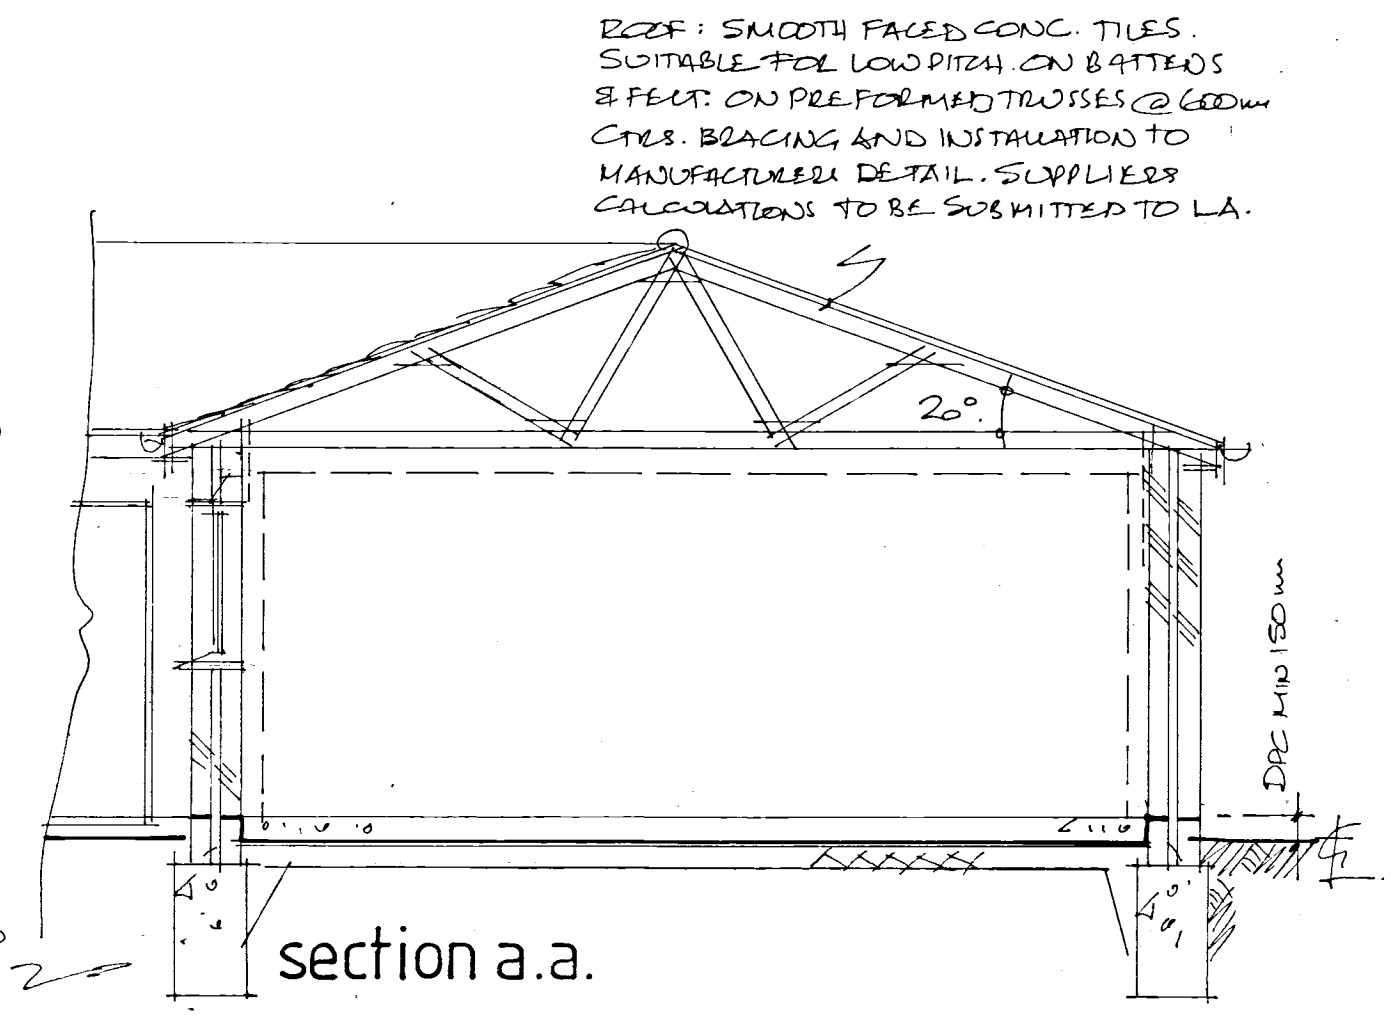
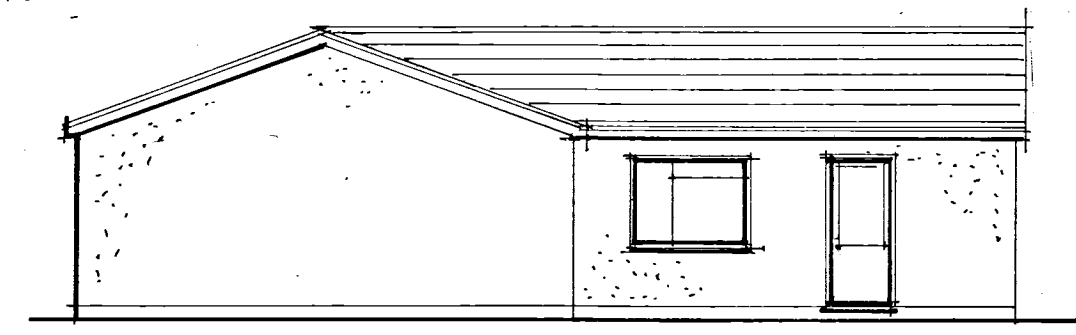
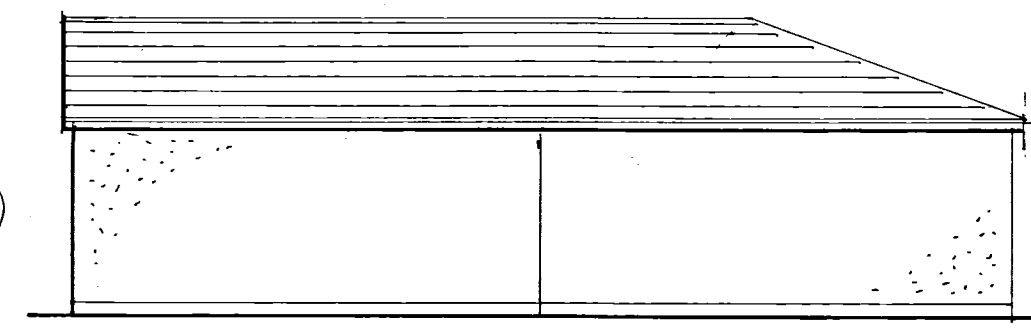
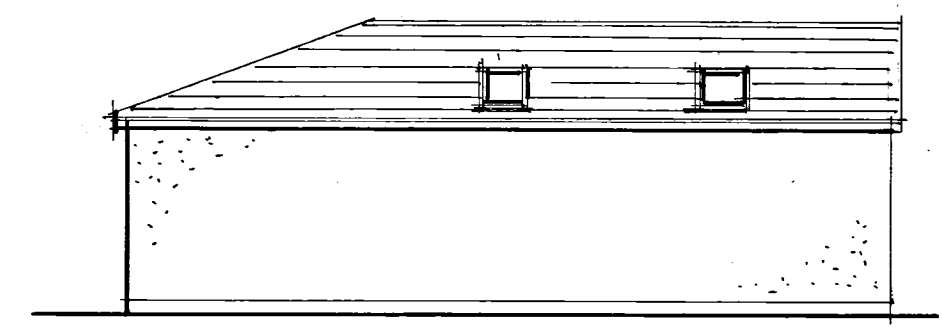
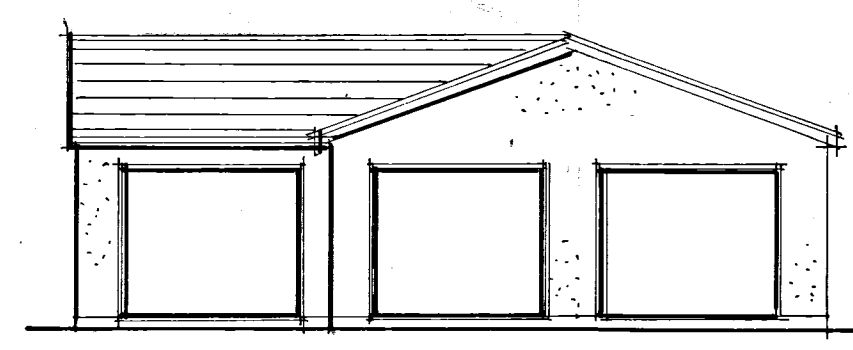
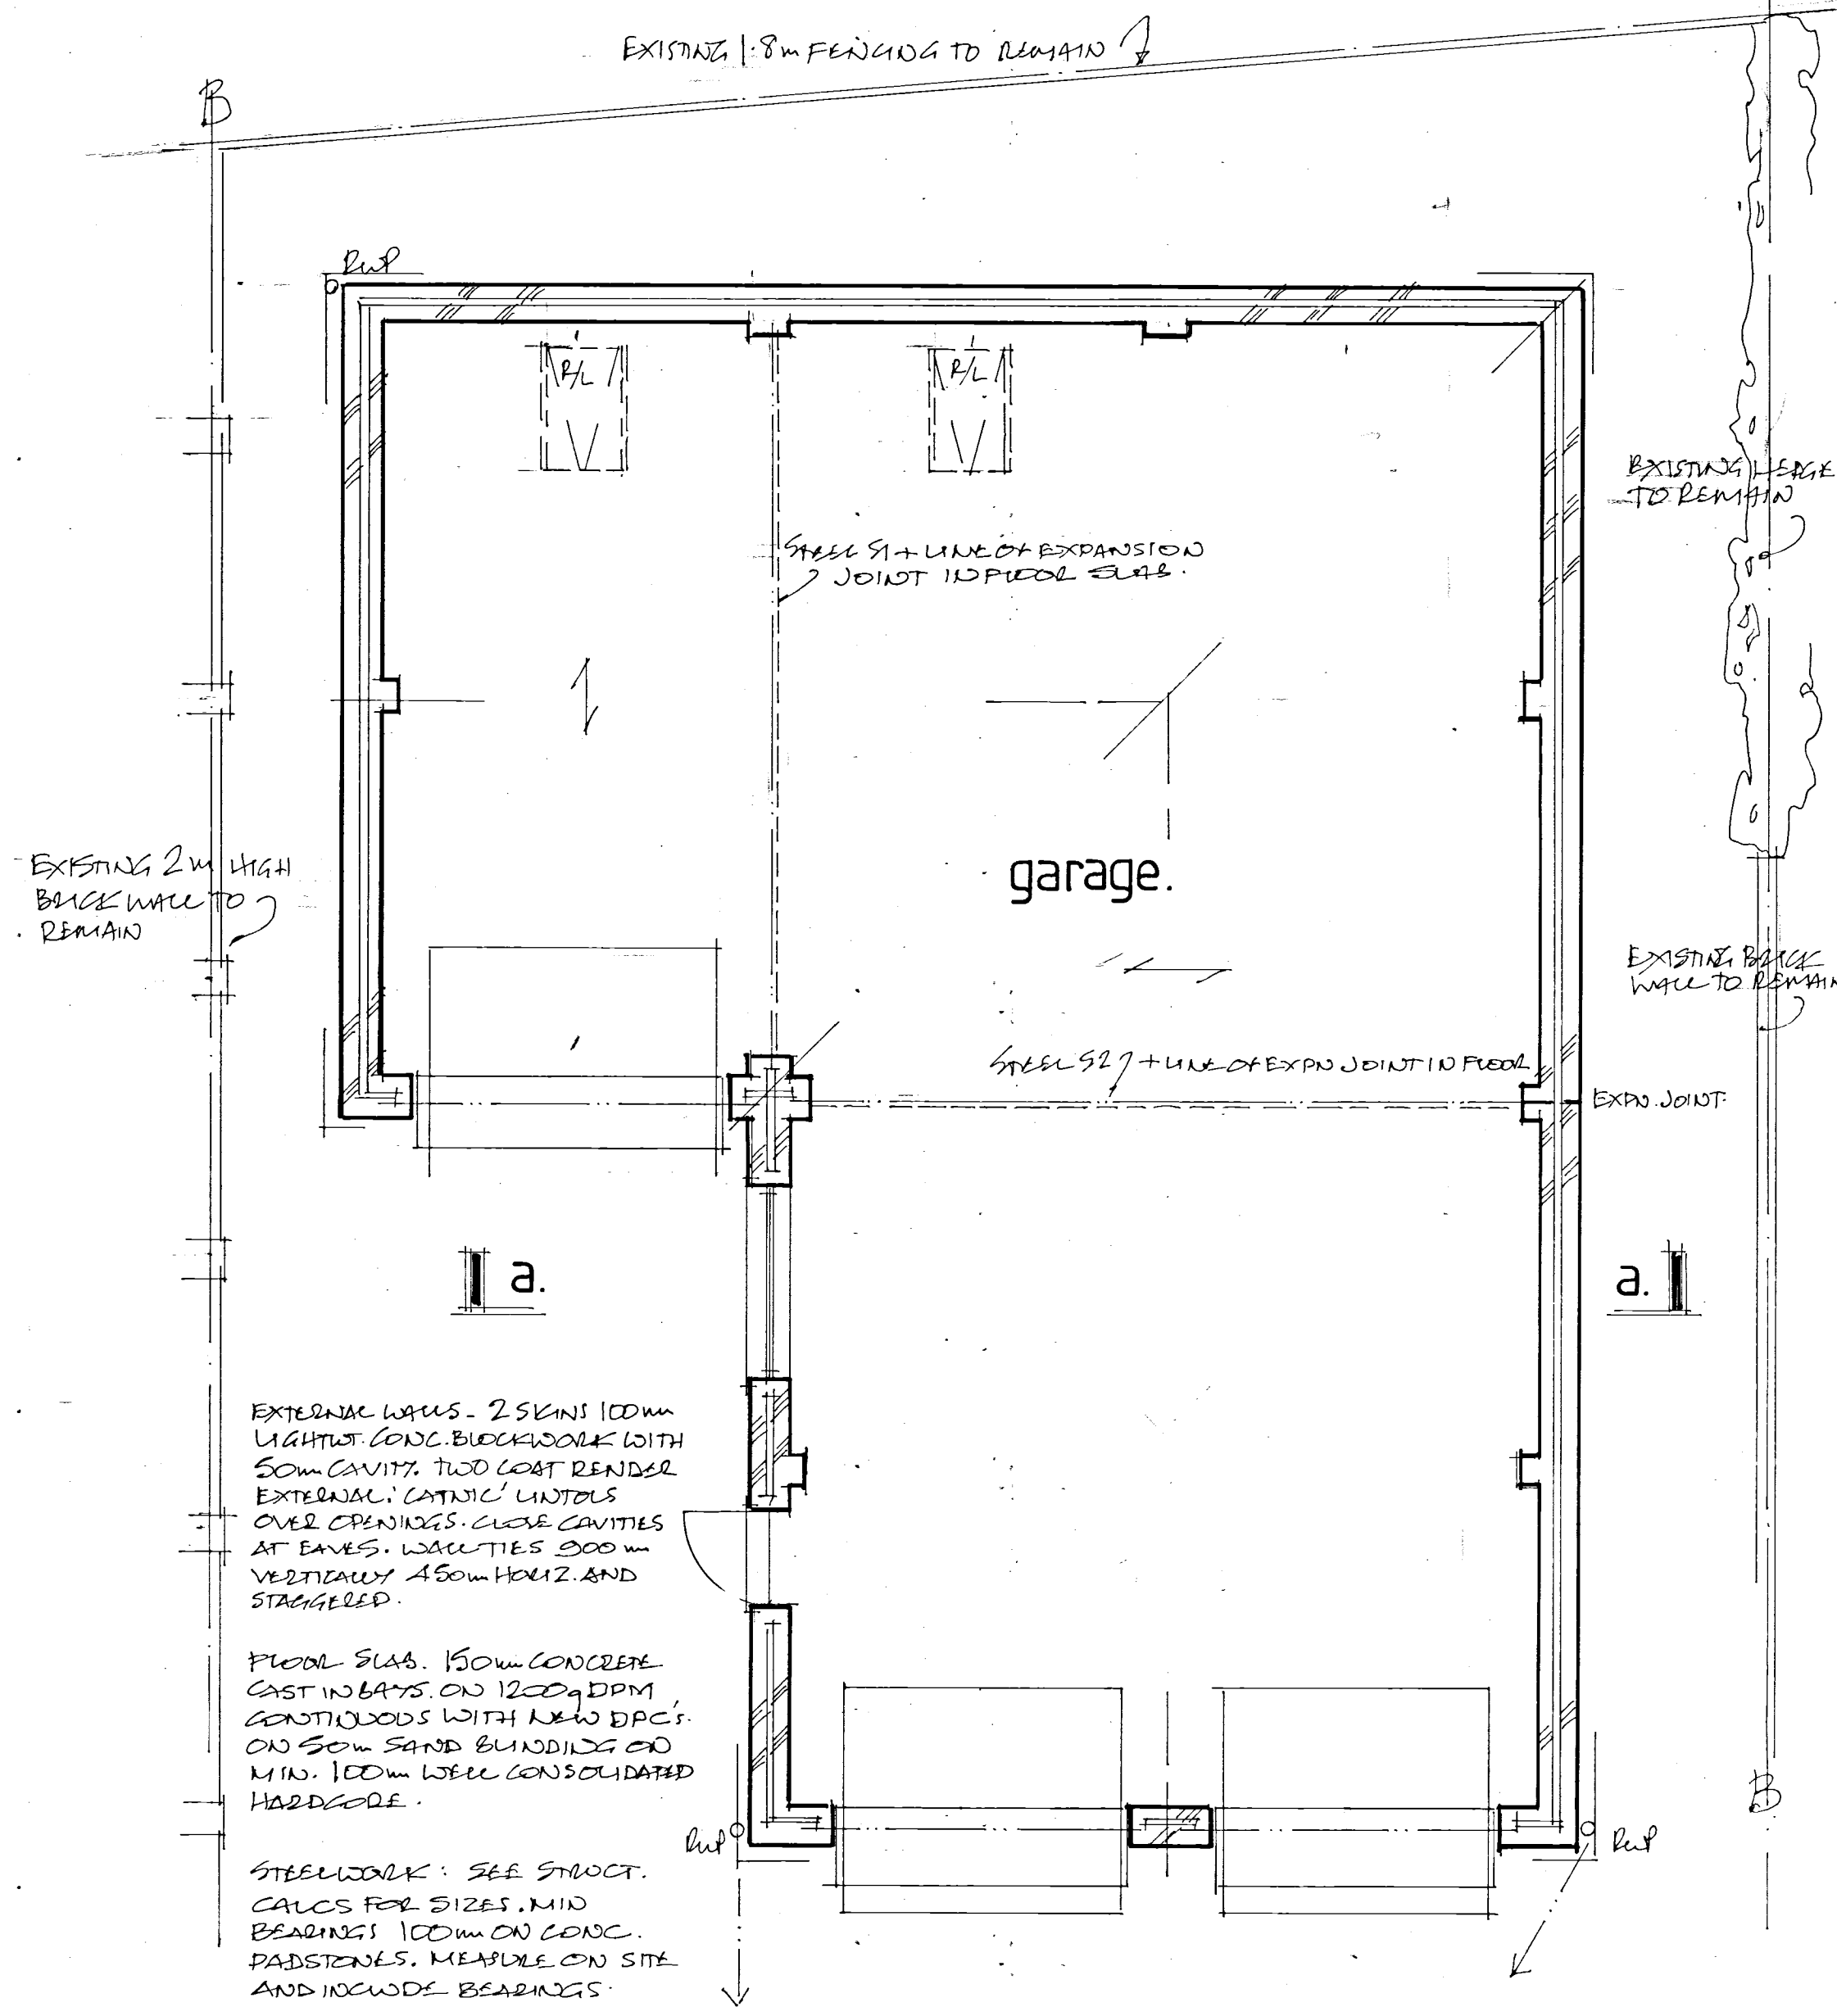


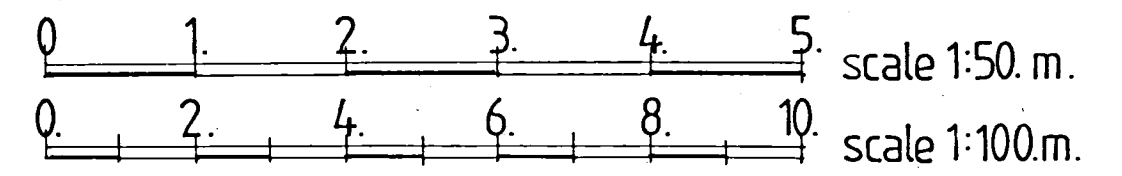

A	Date	Revision
© copyright		
THORNS YOUNG ARCHITECTURAL		
THORNS-YOUNG LTD CHARTERED BUILDING CONSULTANTS Website: www.thornsyounyoung.co.uk		
Fareham 21 Middle Road Park Gate SO31 7GH Tel: (01329) 888 322	Portsmouth 232 London Road North End PO2 9JQ Tel: (02392) 672 883	
Client		
MR & MRS GOULDING.		
Job Title		
71 SANDY POINT ROAD HAYLING ISLAND.		
Drawing Title		
PROPOSED NEW GARAGE.		
Scale 1:100 & 1:50 AT A2.		
Date OCT '16	Drawn by BST	
Drg. No.	Rev.	
9197.16.		