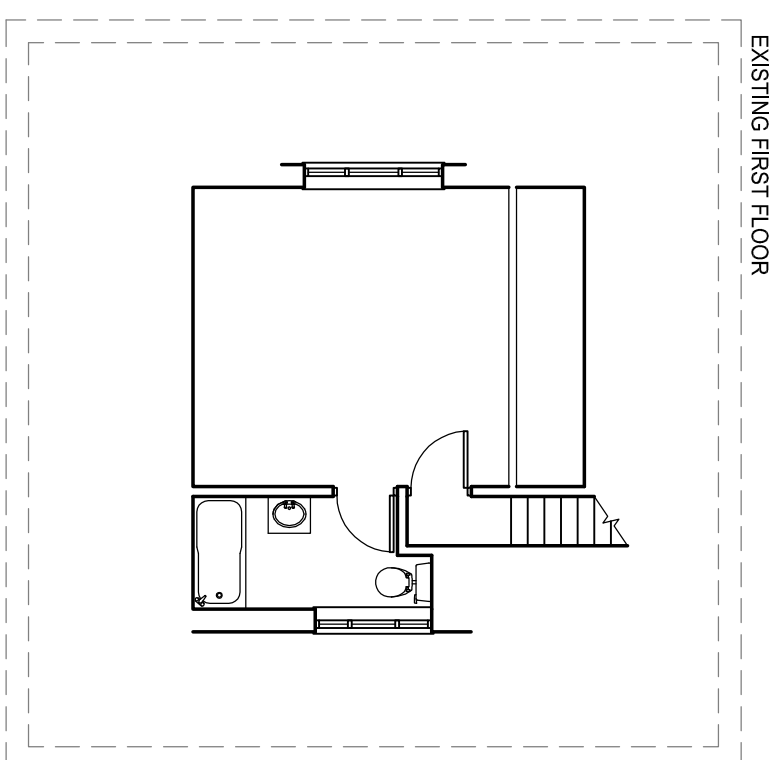
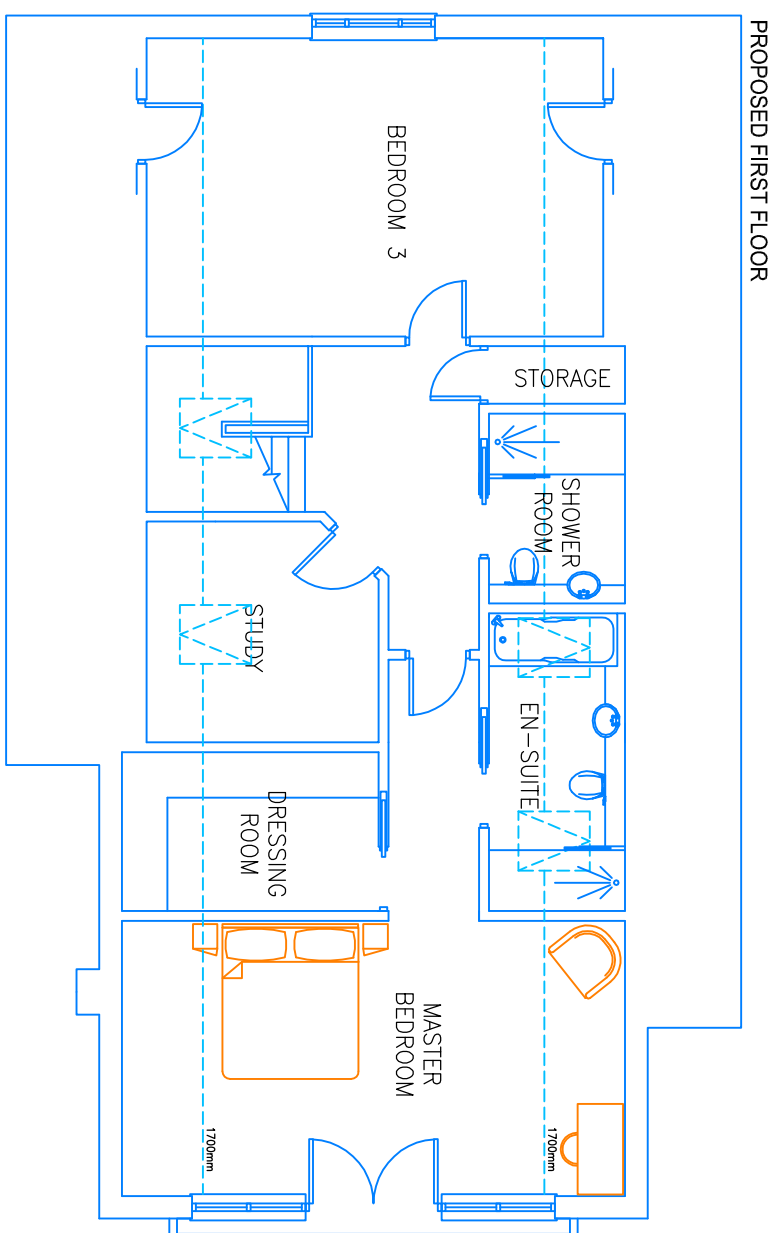
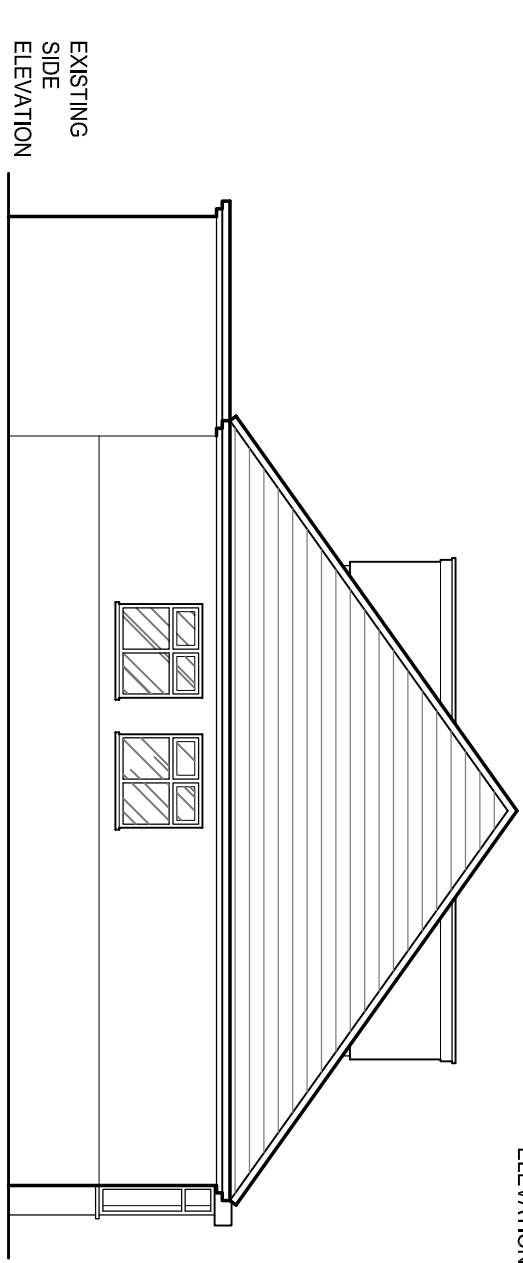
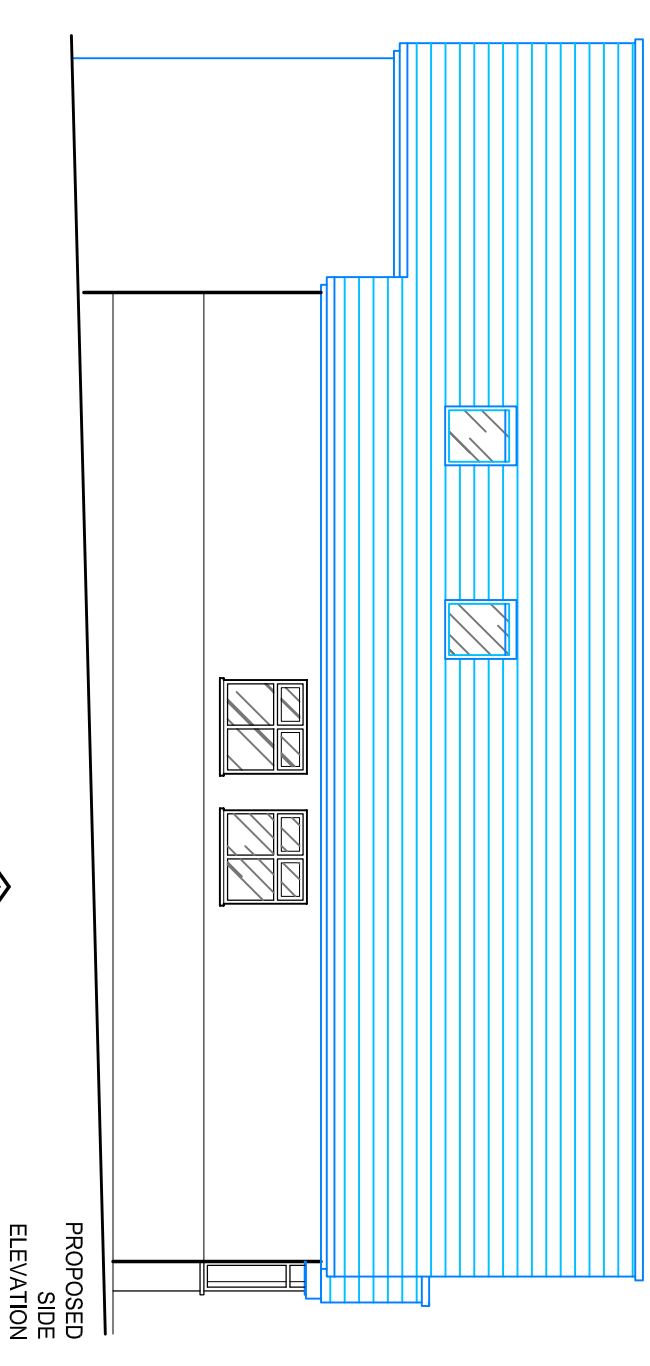
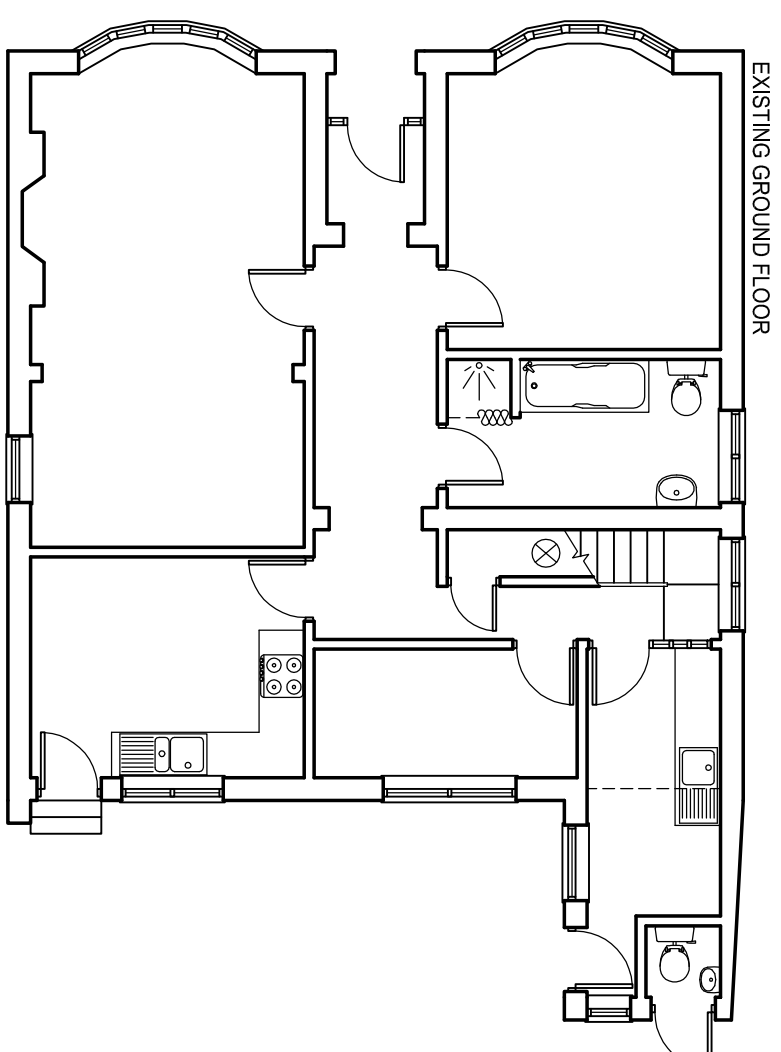
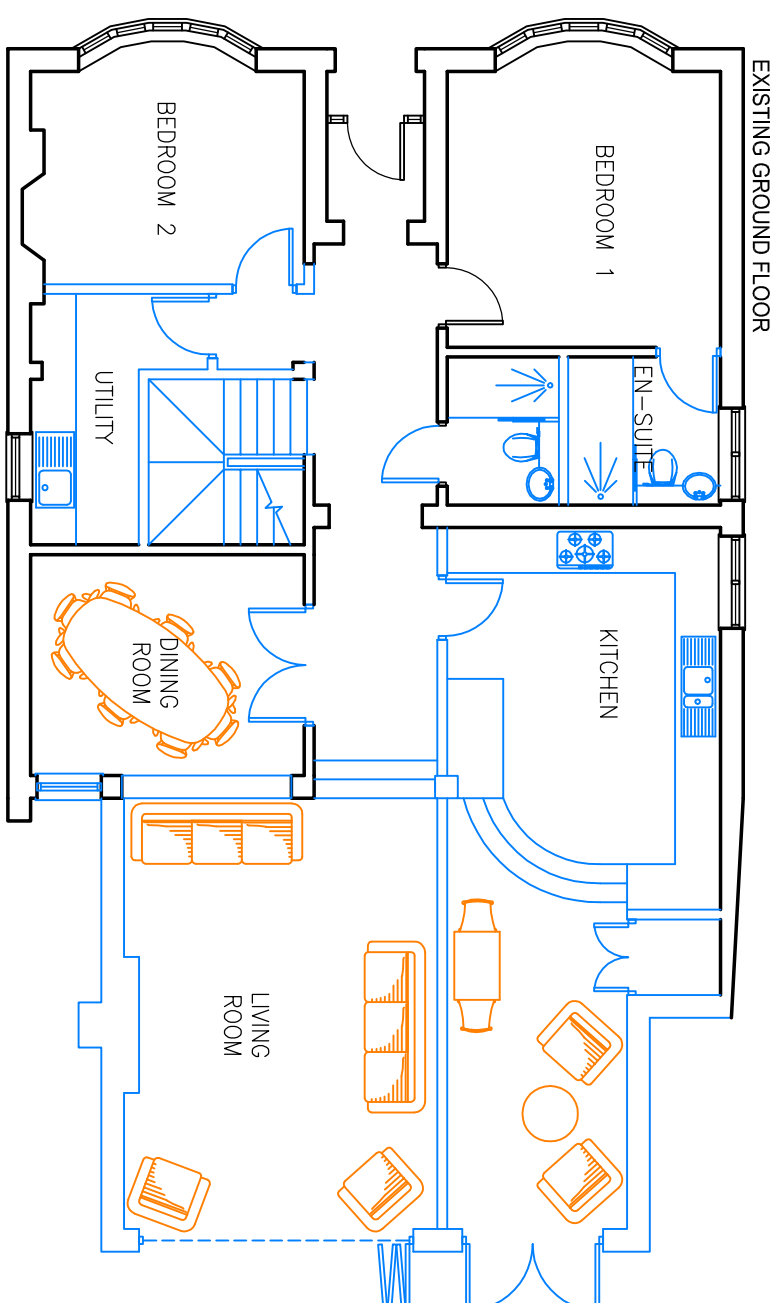
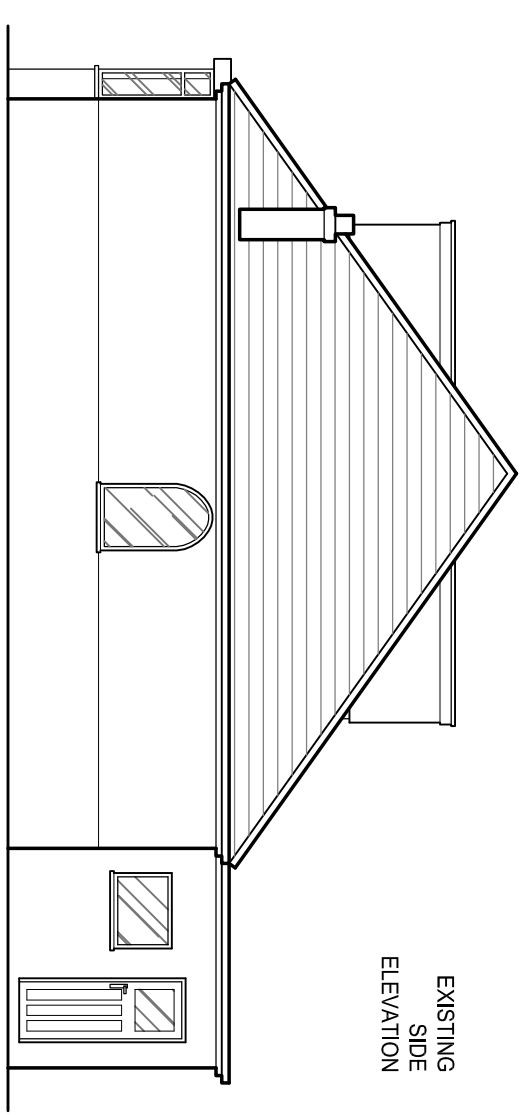
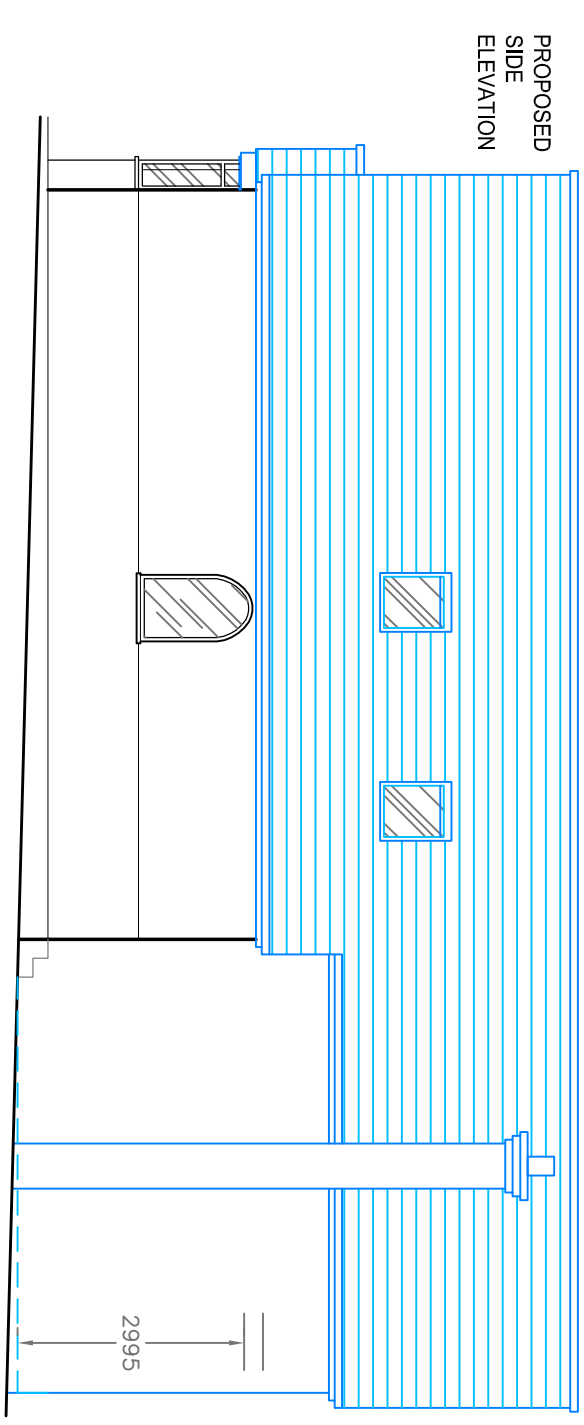
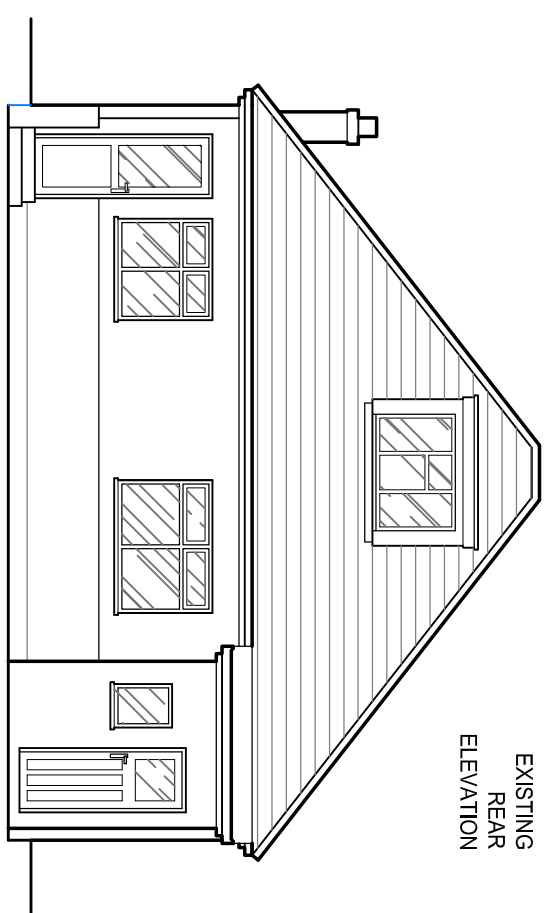
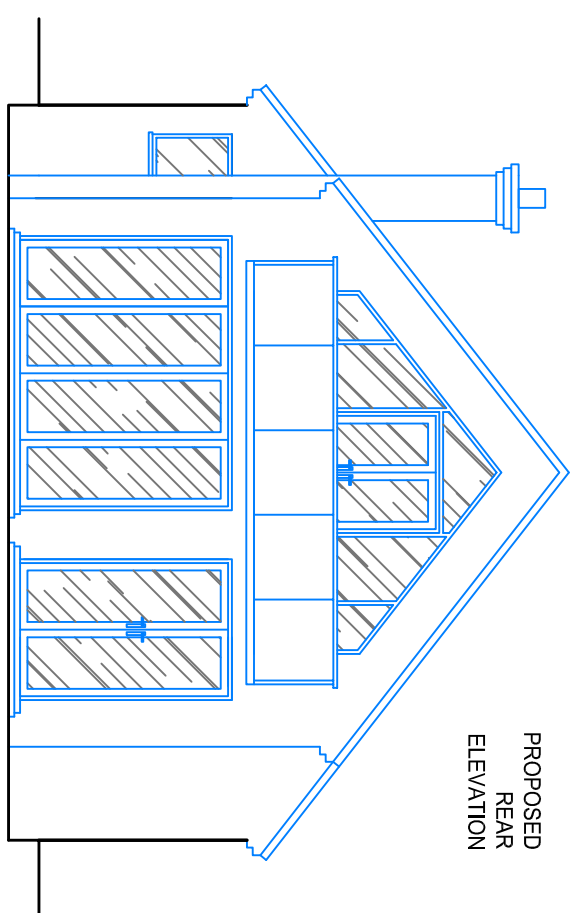
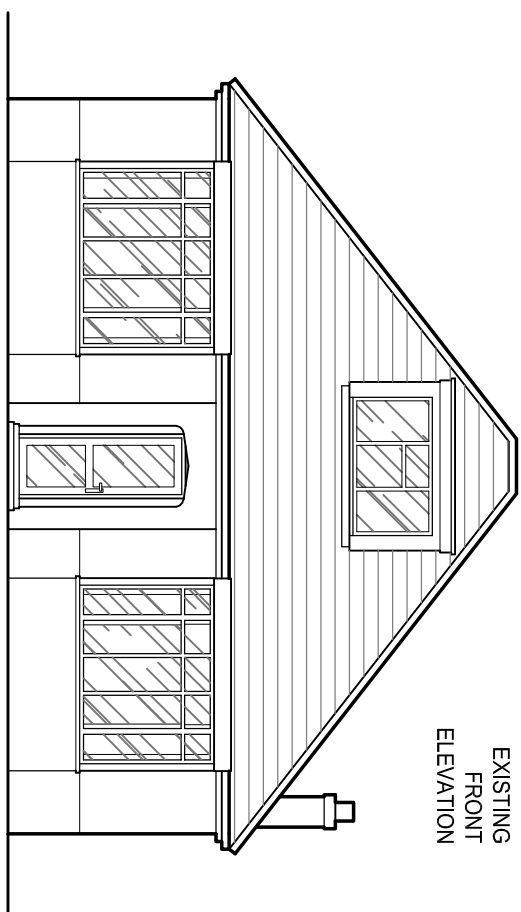
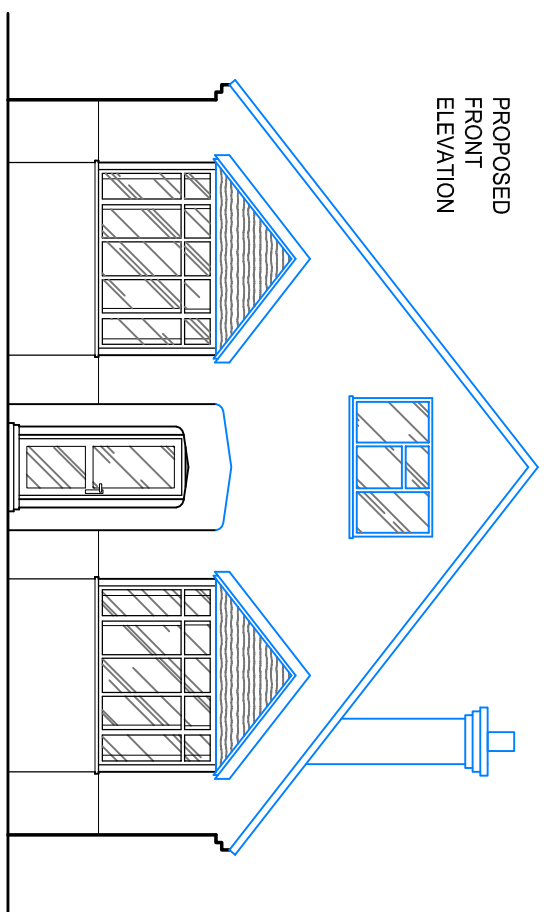


KAD NIGHT ARCHITECTURAL DESIGN		The Gatehouse, Admirals Wood 7 Coldcreek Way Satisbury Green Southampton SO31 7AT m: 07801 346 479 t: 01489 660 194 e: kadm@k-a-d.co.uk	
Client		Project	
MR & MRS BARTLETT		48 ALAMEDA ROAD WATERLOOVILLE POT 5HE	
Drawing		Scale	
PLANNING SCHEME		1:100 @ A2	
	Date	JAN 2016	
Project no.	Sequential	Bldg/Floor	Detail
KAD	01	A	PLAN
		B	