


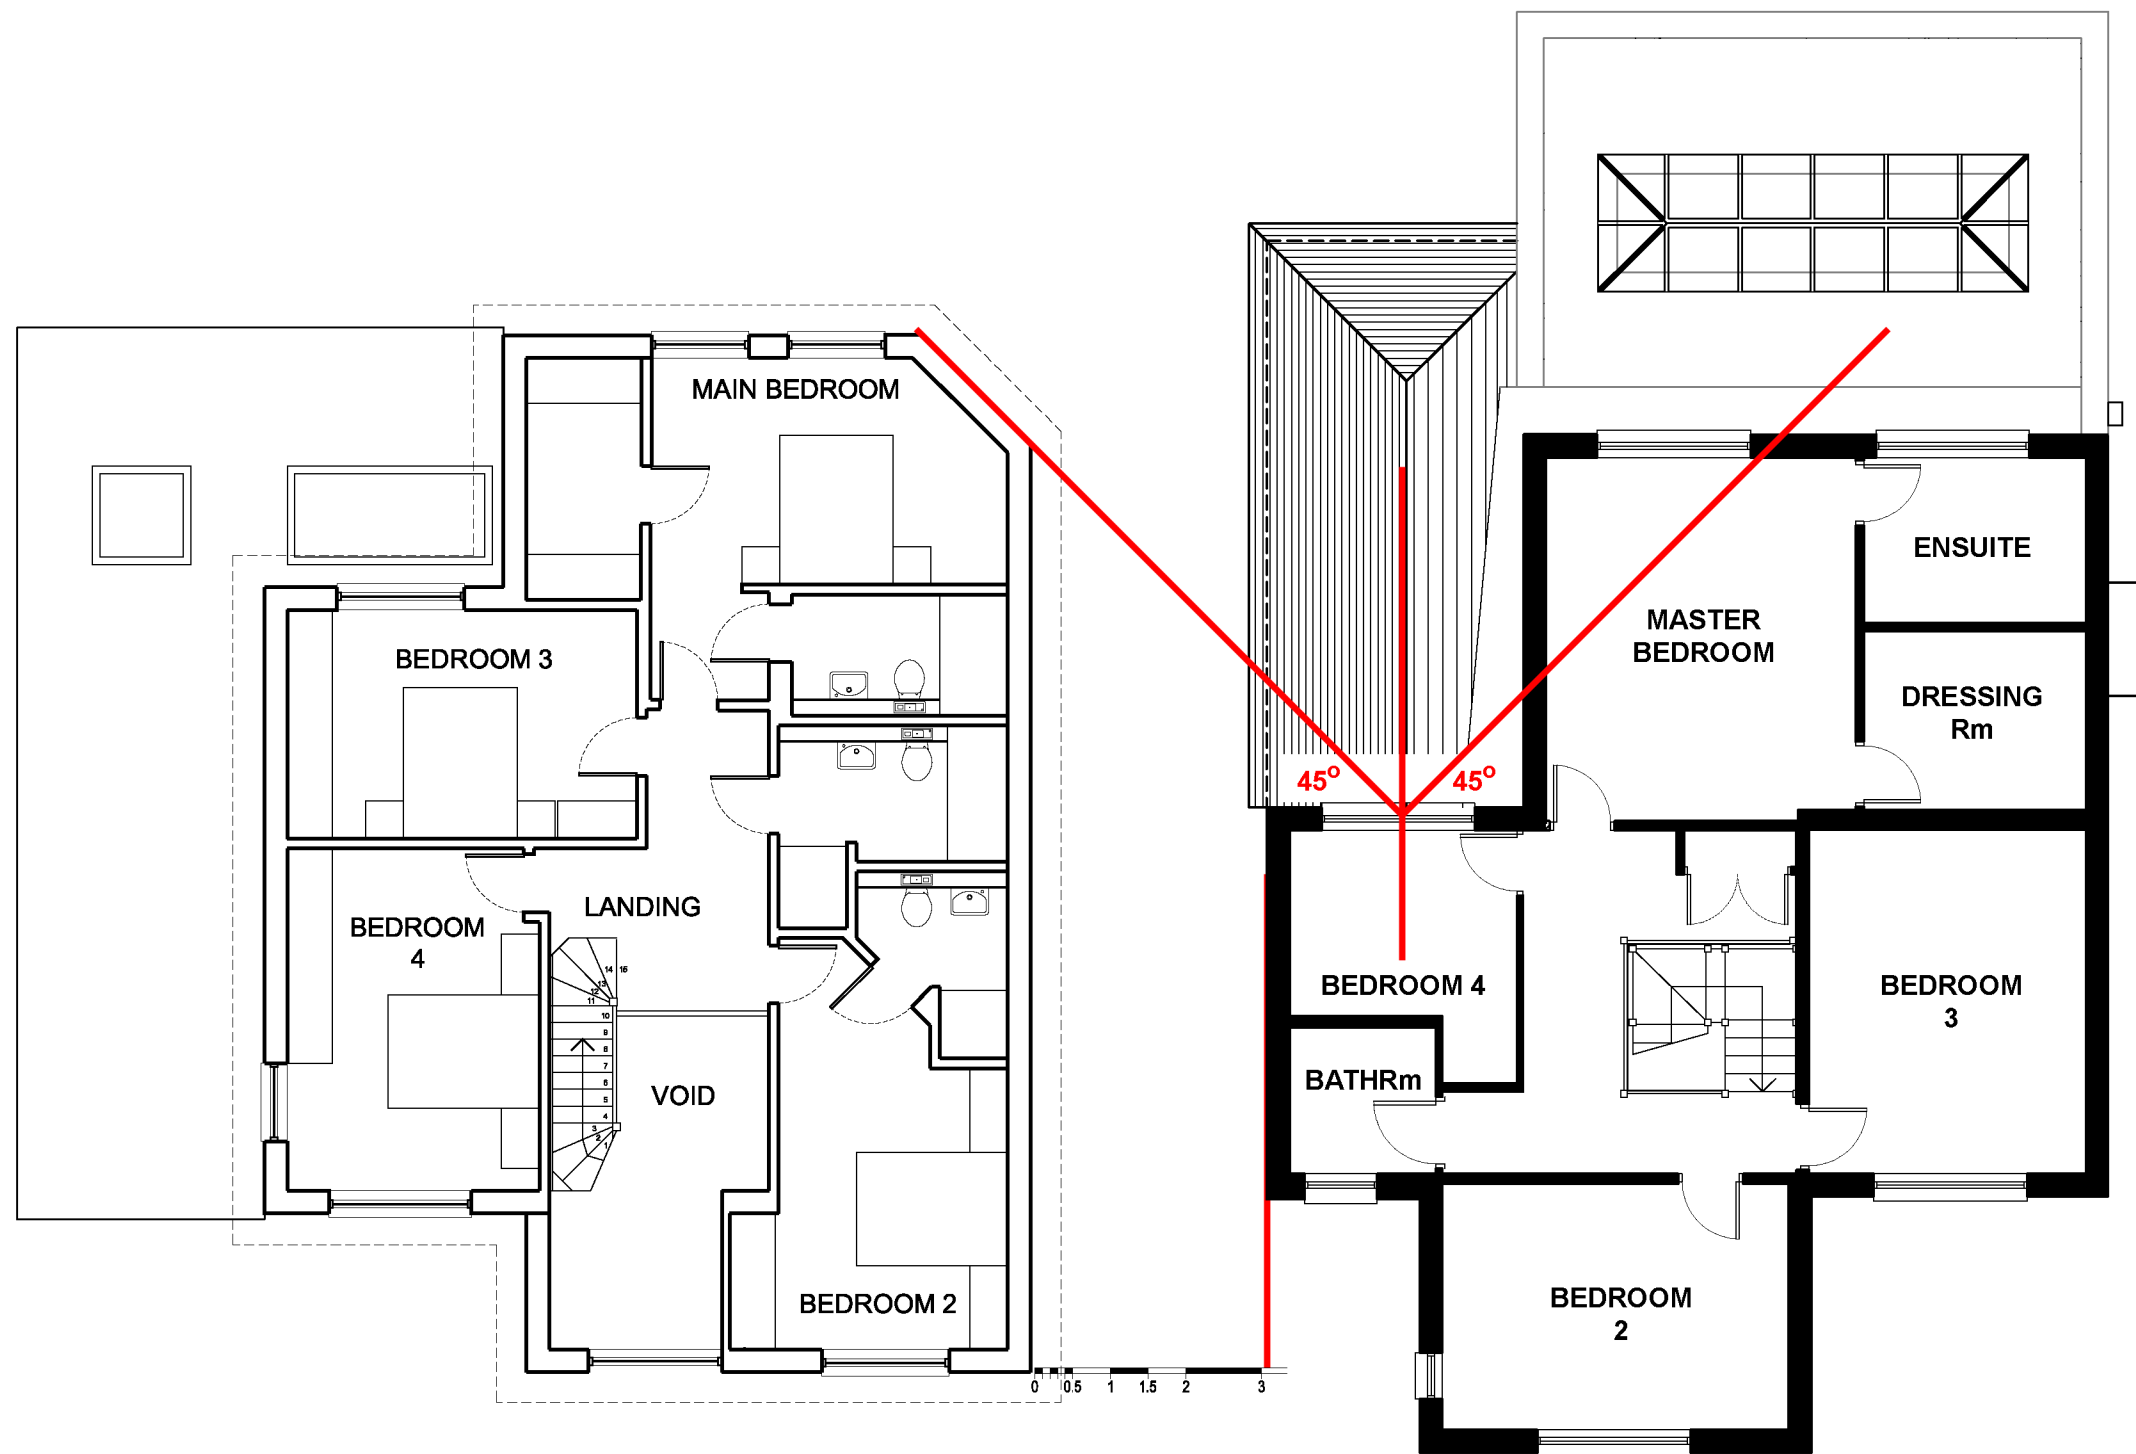

6 WESTBOURNE AVENUE

4 WESTBOURNE AVENUE

FIRST FLOOR PLAN

THE PROPOSAL FOR 6 WESTBOURNE AVENUE COMPROMISED TO MEET 45 DEGREE SPY FROM THE CENTRE OF BEDROOM 4 OF 4 WESTBOURNE AVENUE.
 BY OBSERVATION ,THE INFLUENCE OF THE EXTENSION ALREADY ON No. 4 HAS SIGNIFICANTLY MORE DOMINANCE ON THE LIGHT INCIDENT AT THE WINDOW UNDER REVIEW.
 THE NEIGHBOURS AT No. 4 WERE CONSULTED PRIOR TO THE APPLICATION ON 12 May 2016 AND WERE VERY SUPPORTIVE OF THE PROPOSAL AND HAVE NOT RAISED AN OBJECTION DURING THE APPLICATION PROCESS.