


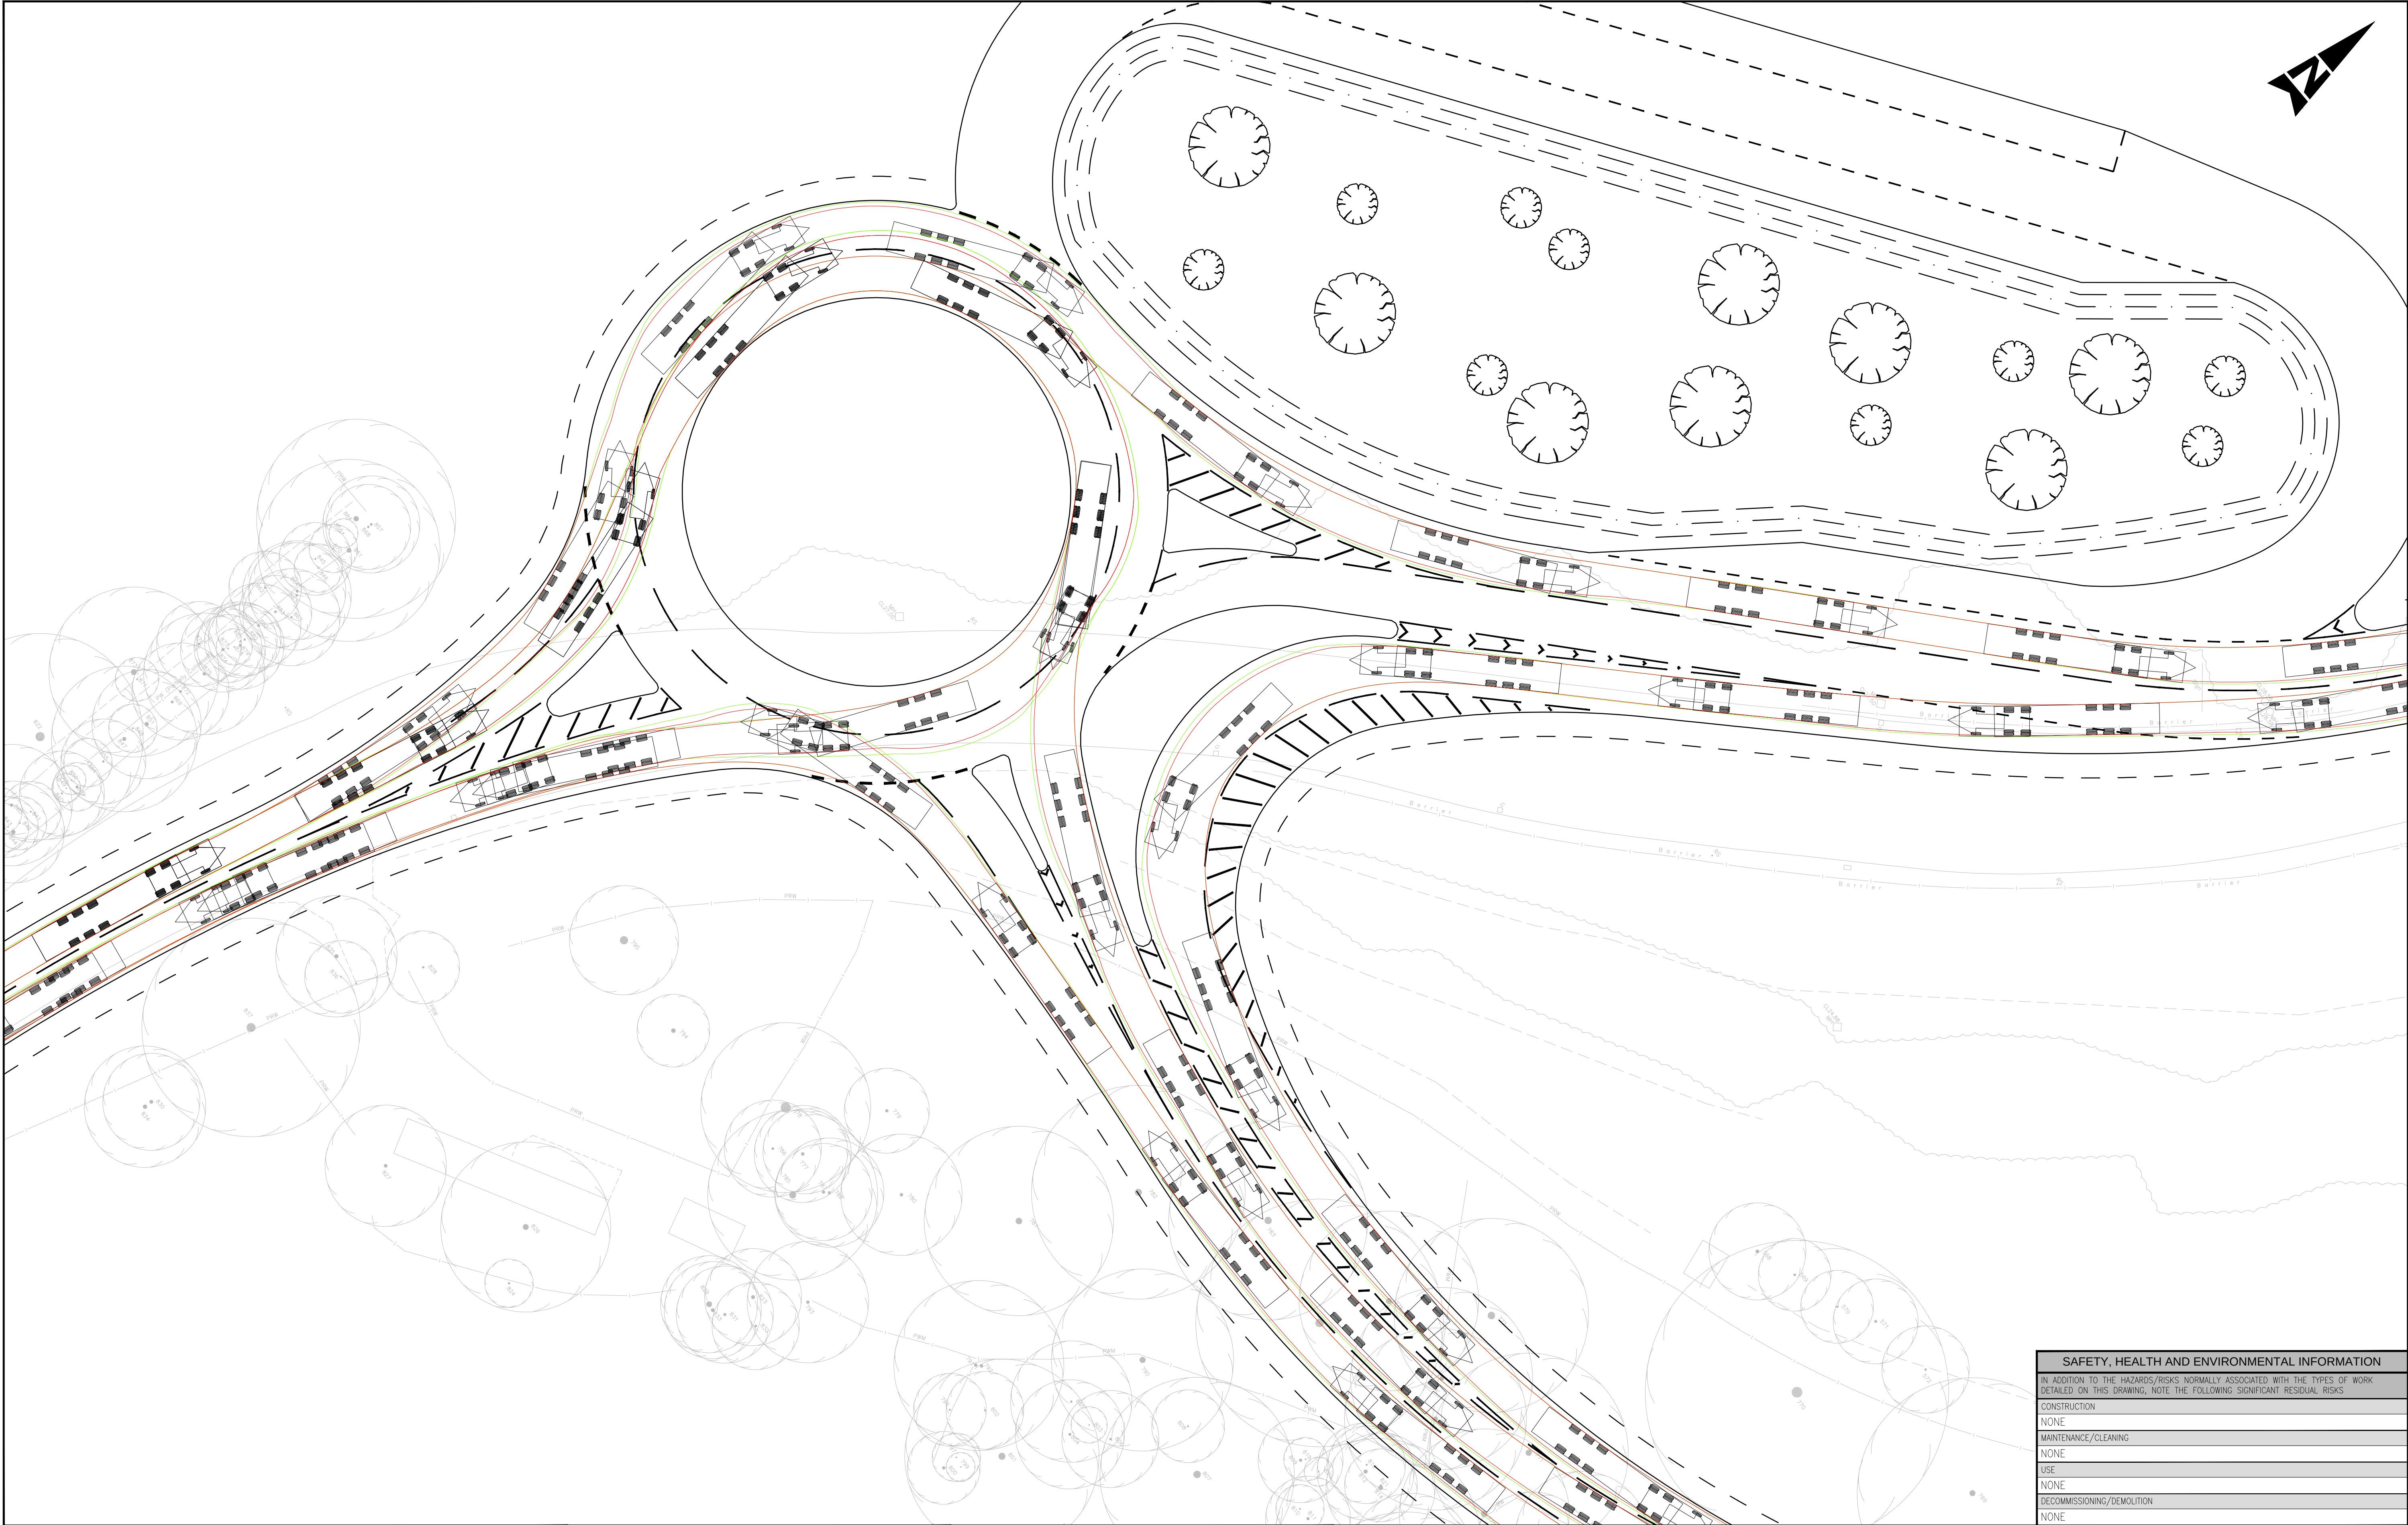

MAX LEGAL ARTICULATED VEHICLE (16.5m)

OVERALL LENGTH 16.500m

OVERALL WIDTH 2.500m

OVERALL BODY HEIGHT 3.632m

MIN BODY GROUND CLEARANCE 0.396m

TRACK WIDTH 2.500m

LOCK TO LOCK TIME 6.00sec

KERB TO KERB TURNING RADIUS 6.870m

P	FOR HCC APPROVAL	04.11.11	IPC	A	ORIGINAL ISSUE	MBW	04.11.11	SD	IPC
Stat	Purpose of Issue	Date	Auth	Rev	Description	By	Date	Chk'd	Auth

Atkins Limited
Consulting Engineers,
Woodcote Grove
Ashley Road
Epsom, Surrey, England,
KT18 5BW

Tel: (01372) 726140
Fax: (01372) 740055
www.atkinsglobal.com

Client

PORTSMOUTH CITY COUNCIL

Project

DUNSBURY HILL FARM
STAGE 2

Title		SWEPT PATH ANALYSIS MAX LEGAL ARTICULATED VEHICLE (16.5m) HULBERT ROAD ROUNDABOUT	
Sheet Size	Original Scale	Designed/Drawn DS/MBW	Checked SD
A1	1:250	Date 10.11	Date 04.11.11
Status	Drawing Number	Authorized IPC	
P	5099849/TP/SP/101	Rev A	