
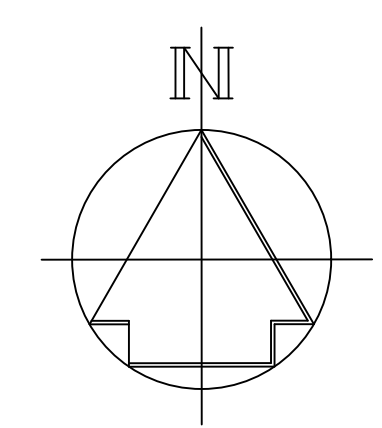
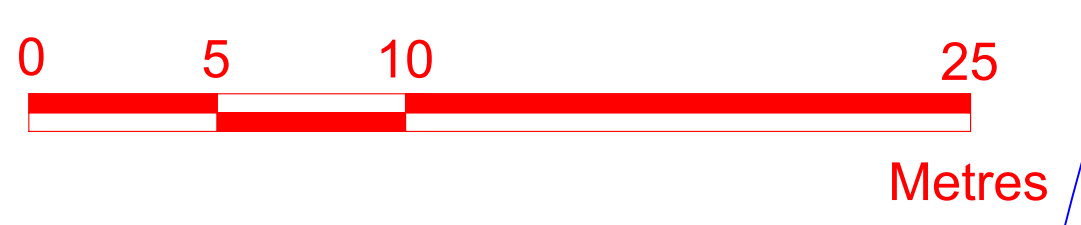


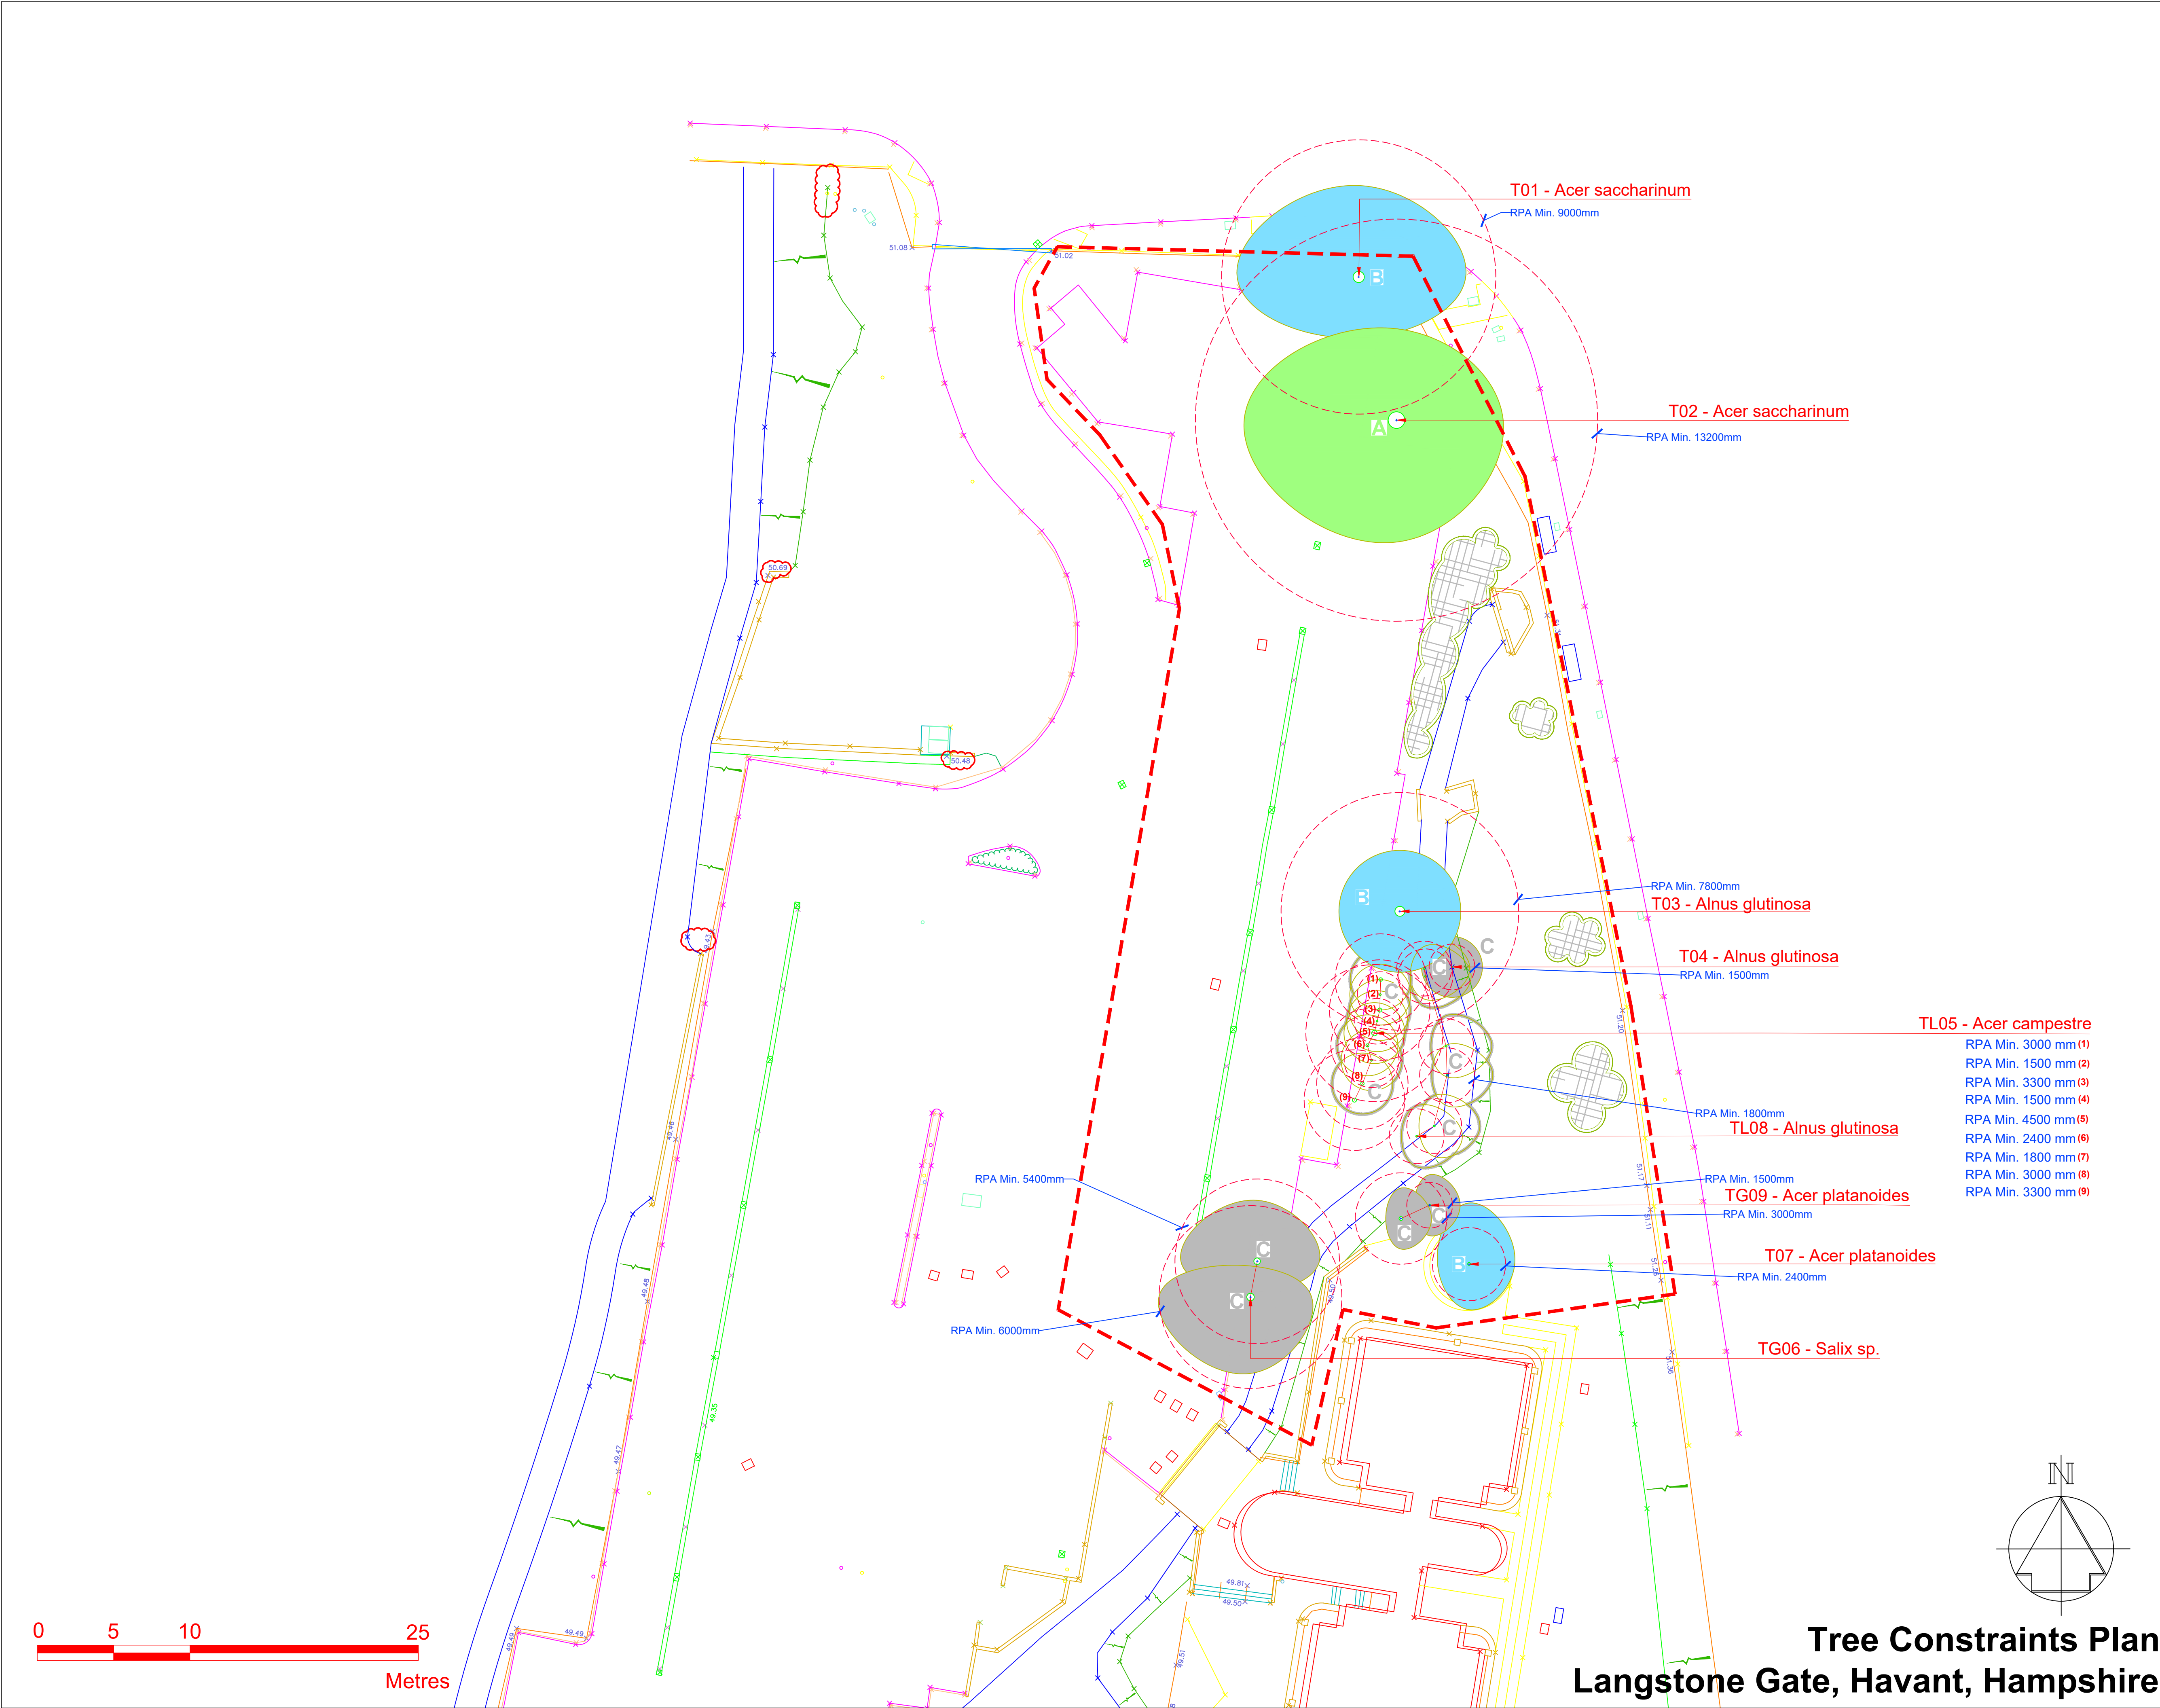

Tree Constraints Plan

Langstone Gate, Havant, Hampshire

Legend

Existing Trees.

T 08

Tree Root Protection Areas
Tree Root Protection Areas calculated and specified in accordance with BS 5837:2012 - 'Trees in Relation to Design, Demolition and Construction'.

Category A Trees;
Trees of High Quality and Value.

Category B Trees
Trees of Moderate Quality and Value.

Category C Trees
Trees of Low Quality and Value.

Category U Trees;
Trees unsuitable for retention.

Category C Tree Group/Treeline Trees;
Tree Group and Treeline Trees of Low Quality and Value.

Site Survey Boundary.

Existing Shrub / Scrub Group Area.

Notes: The original of this drawing was produced in colour - a monochrome copy should not be relied upon.
(Refer to LLD 943 Existing Tree Schedule).

Rev	Description	Date	Initials
01	Planning Issue	16.09.16	GS
00	Draft Planning Issue	22.03.16	GS
--	--	--	--

Lizard Landscape Design

Lizard Landscape Design
94 South Street
Tarring
Worthing
West Sussex
BN14 7LH
Tel: 01903 216033
Email: lizardlandscape@btconnect.com

Project title			
Langstone Gate Havant, Hampshire			
Drawing title			
Tree Constraints Plan Seaward Properties Ltd			
Scale	Drawn	Date	
1:200@A1	GS Approved	22.03.16	
Drawing No	Revision		
LLD970 / 01	01		
CAD Filename			
LLD970/CAD			