


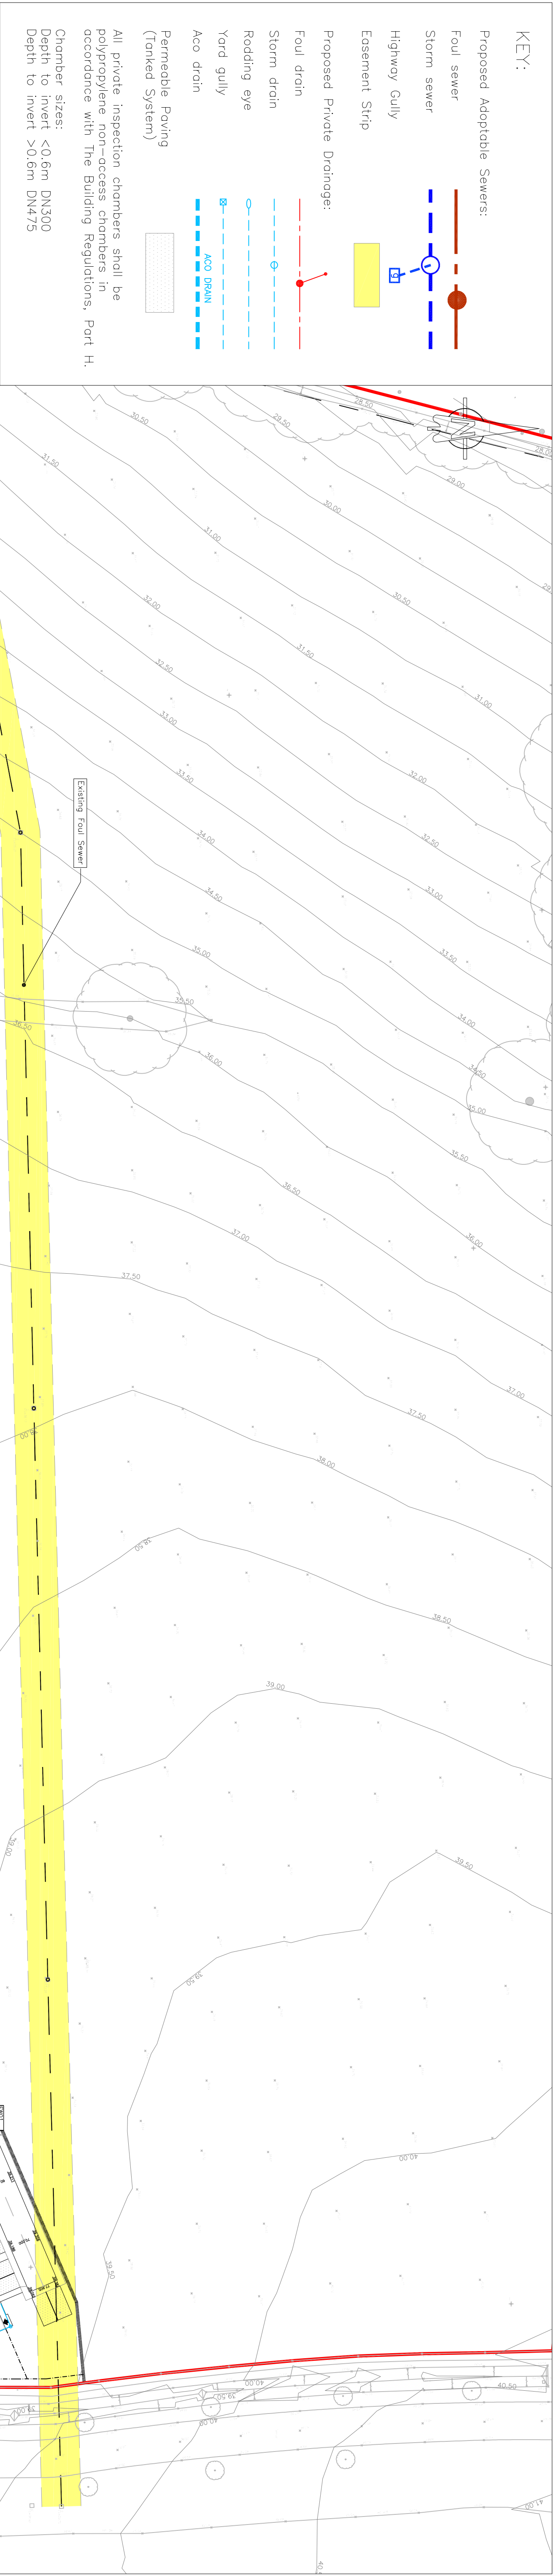

Client	REV. No.	DATE	DESCRIPTION	DRAWN	CHECKED
Pt4	24.121		Drawing updated to suit the latest planning layout.	WSR	WSR
Pt3	12.05.21		Corner radii increased at the junction of Road 4/road 2.	WSR	WSR
Pt2	06.05.21		Drawing updated to suit the latest planning layout.	WSR	WSR
Pt1	31.03.21		First issue.	RJC	AMC