


DAVID WILSON SALES ARENA LAYOUT - PLOTS 262 & 263

NOTES

KEY

- 1.2m High Rustic Fencing
- 1.8m High Close Boarded Fence
- Collingwood Bollard
- Flood light white lighting
- Trough light in front of signage
- Burnt Ochre Block Paving Paths within sales trap to be 1200mm wide.
- Tarmac Surface
- Refer to Landscape Architects Drawings for planting areas.
- Flag Poles
- Coloured Uplights
- 450mm x 450mm Grey Paving Slabs
- White Flood Light attached to Elevation

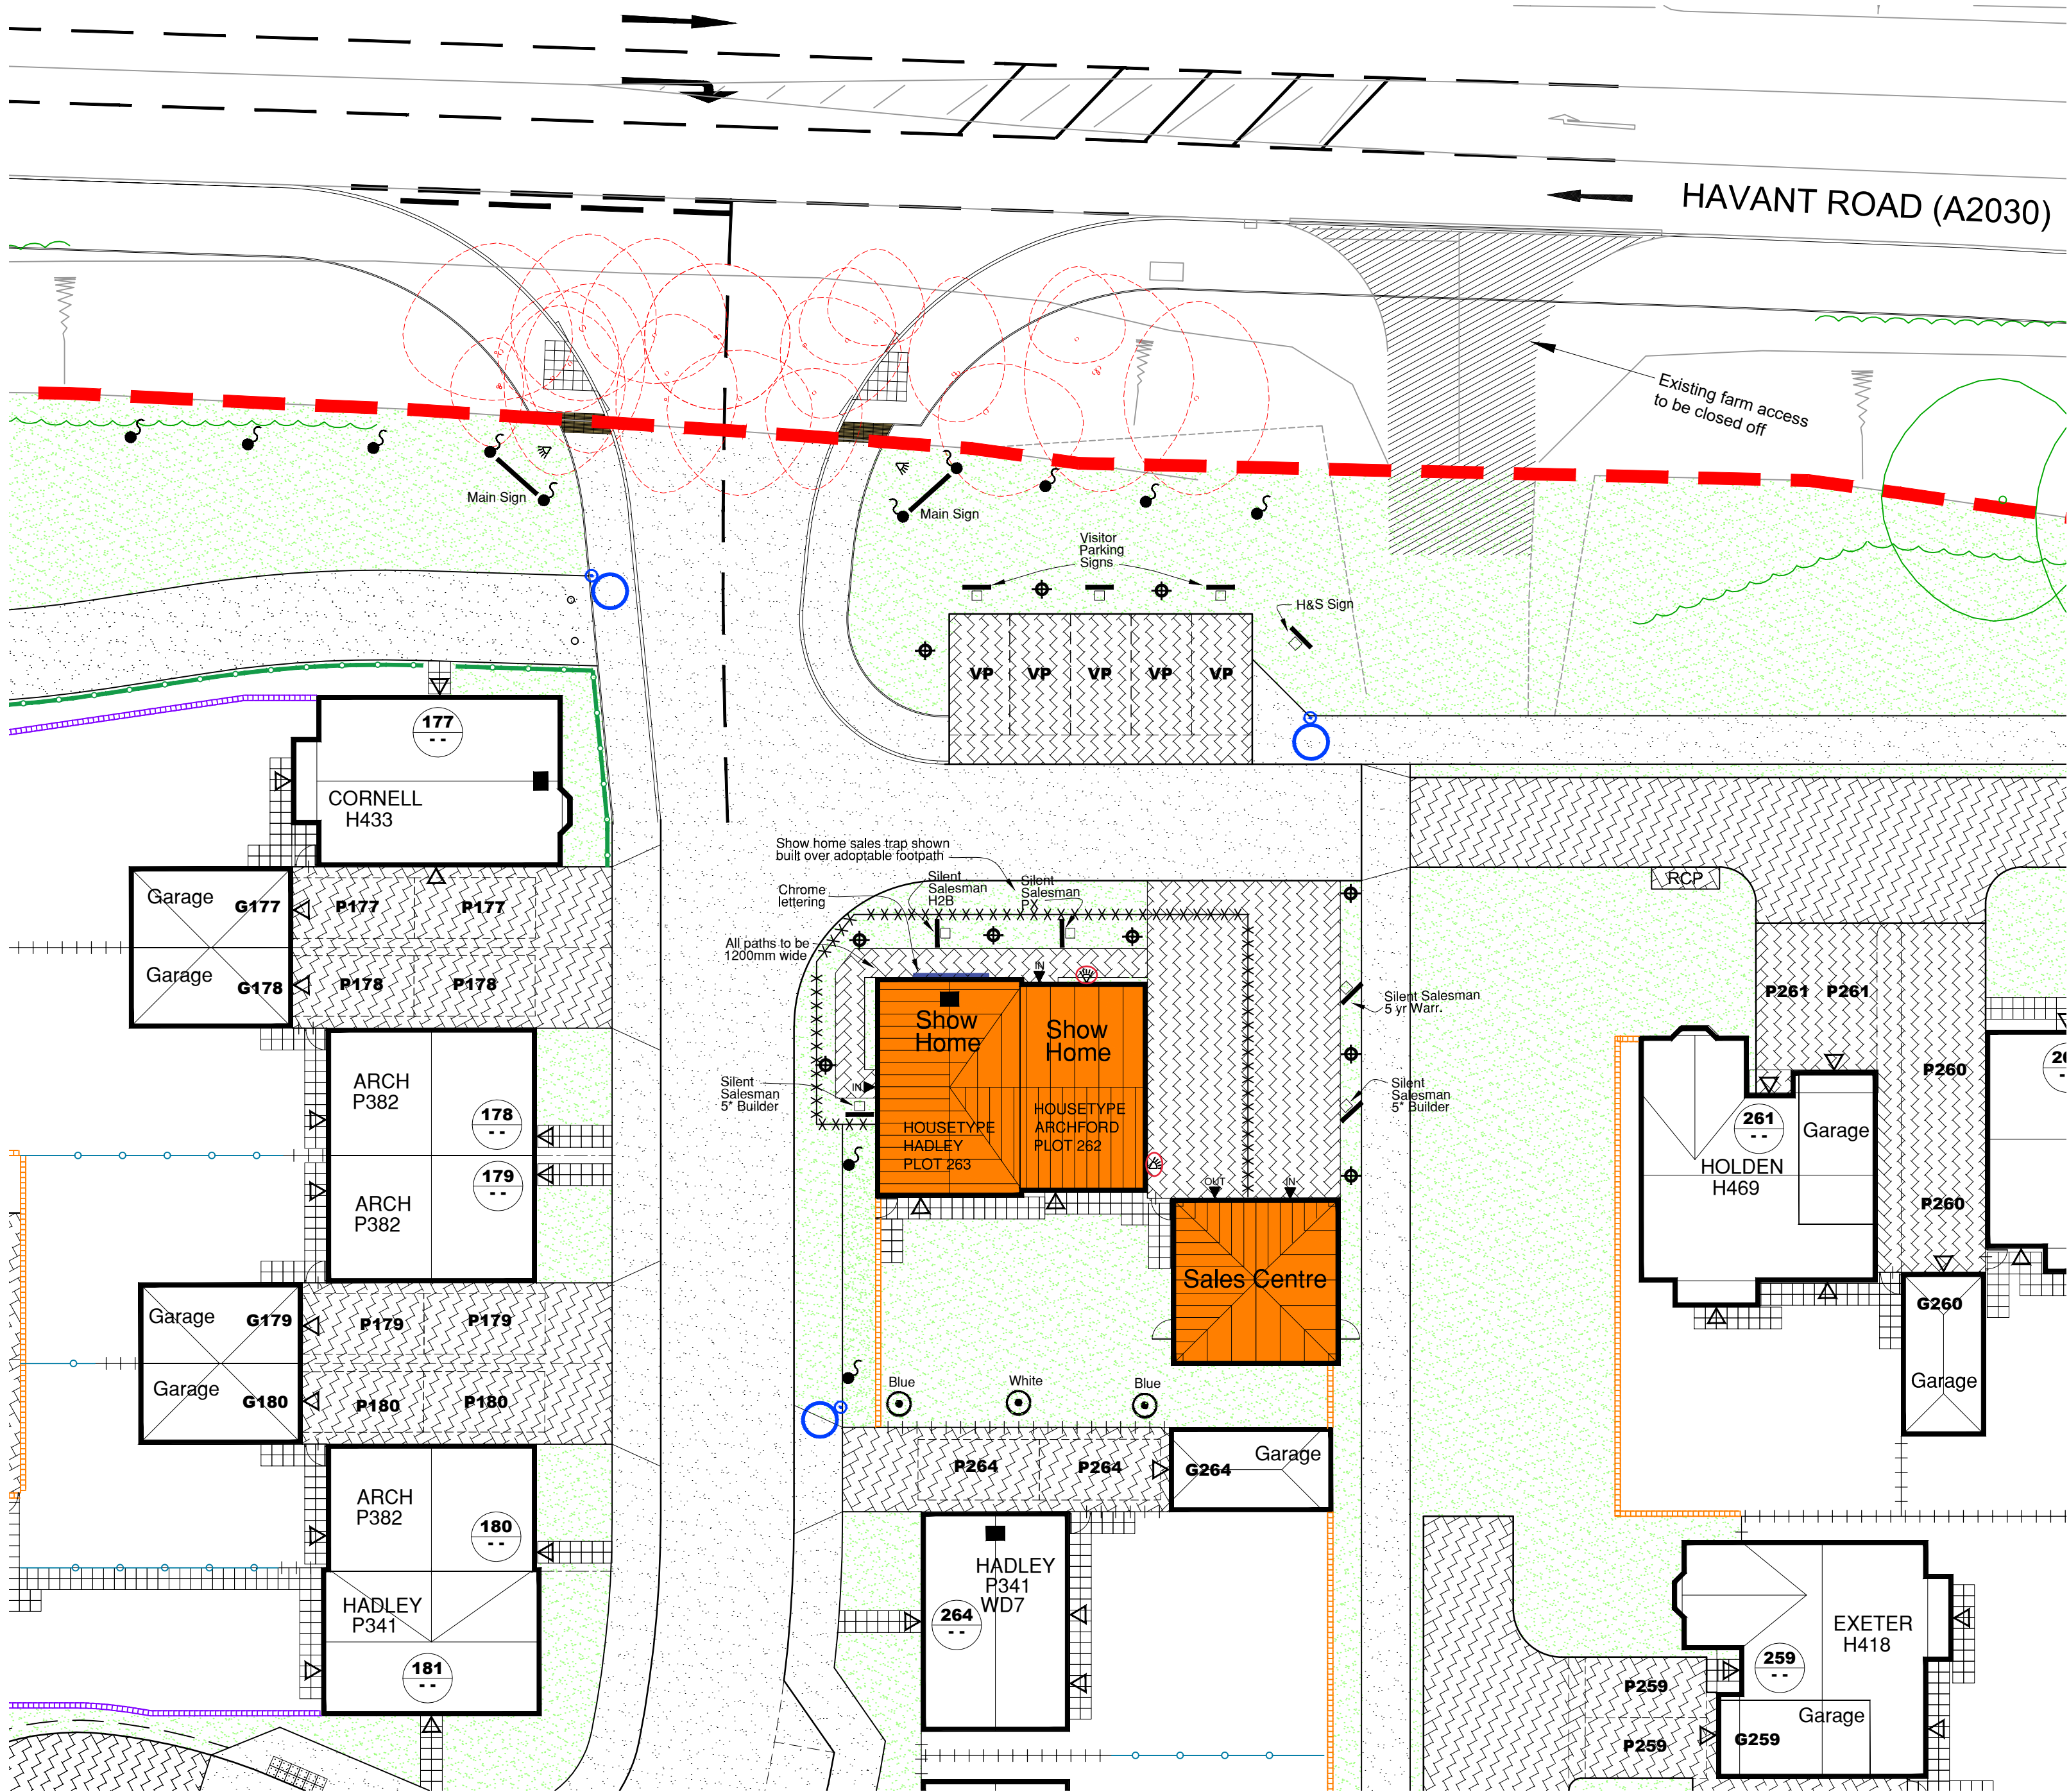

Copyright © 2016 Rogers Cory Partnership Limited. All rights reserved. Limited reproduction and distribution permitted for the sole purpose of the construction of this named development only.

Do not scale - refer to figured dimensions only.

E	04.01.21	Key updated, floodlights & personnel door added	AD	DE	DE
D	03.12.19	Key updated	AD	DE	DE
C	04.11.19	Key updated	AD	DE	DE
B	18.10.19	Layout updated as per clients request	AD	DE	DE
A	12.08.19	Key updated as per clients request	AD	DE	DE
Rev.	Date	Details	By	Chkd	Apvd

PRELIMINARY

Client:-

 **DAVID WILSON HOMES**
WHERE QUALITY LIVES

Site:-
HARBOUR PLACE
FORTY ACRE FARM
BEDHAMPTON

Drawing Title:-
SALES ARENA LAYOUT
DAVID WILSON HOMES
PLOTS 262 & 263

Date:	MAR 2019	Scales:	1:200 @ A2
Drawn:	MD	Checked:	DE
		Approved:	DE

Drawing No. 4519/A/SALESAR/02E

 **Rogers Cory Partnership**
Architectural and Civil Consultants
The Old School Old School Road
Hook Hampshire RG27 9NJ
T: 01256 769269 E: mail@rcpconsultants.co.uk W: rcpconsultants.co.uk