


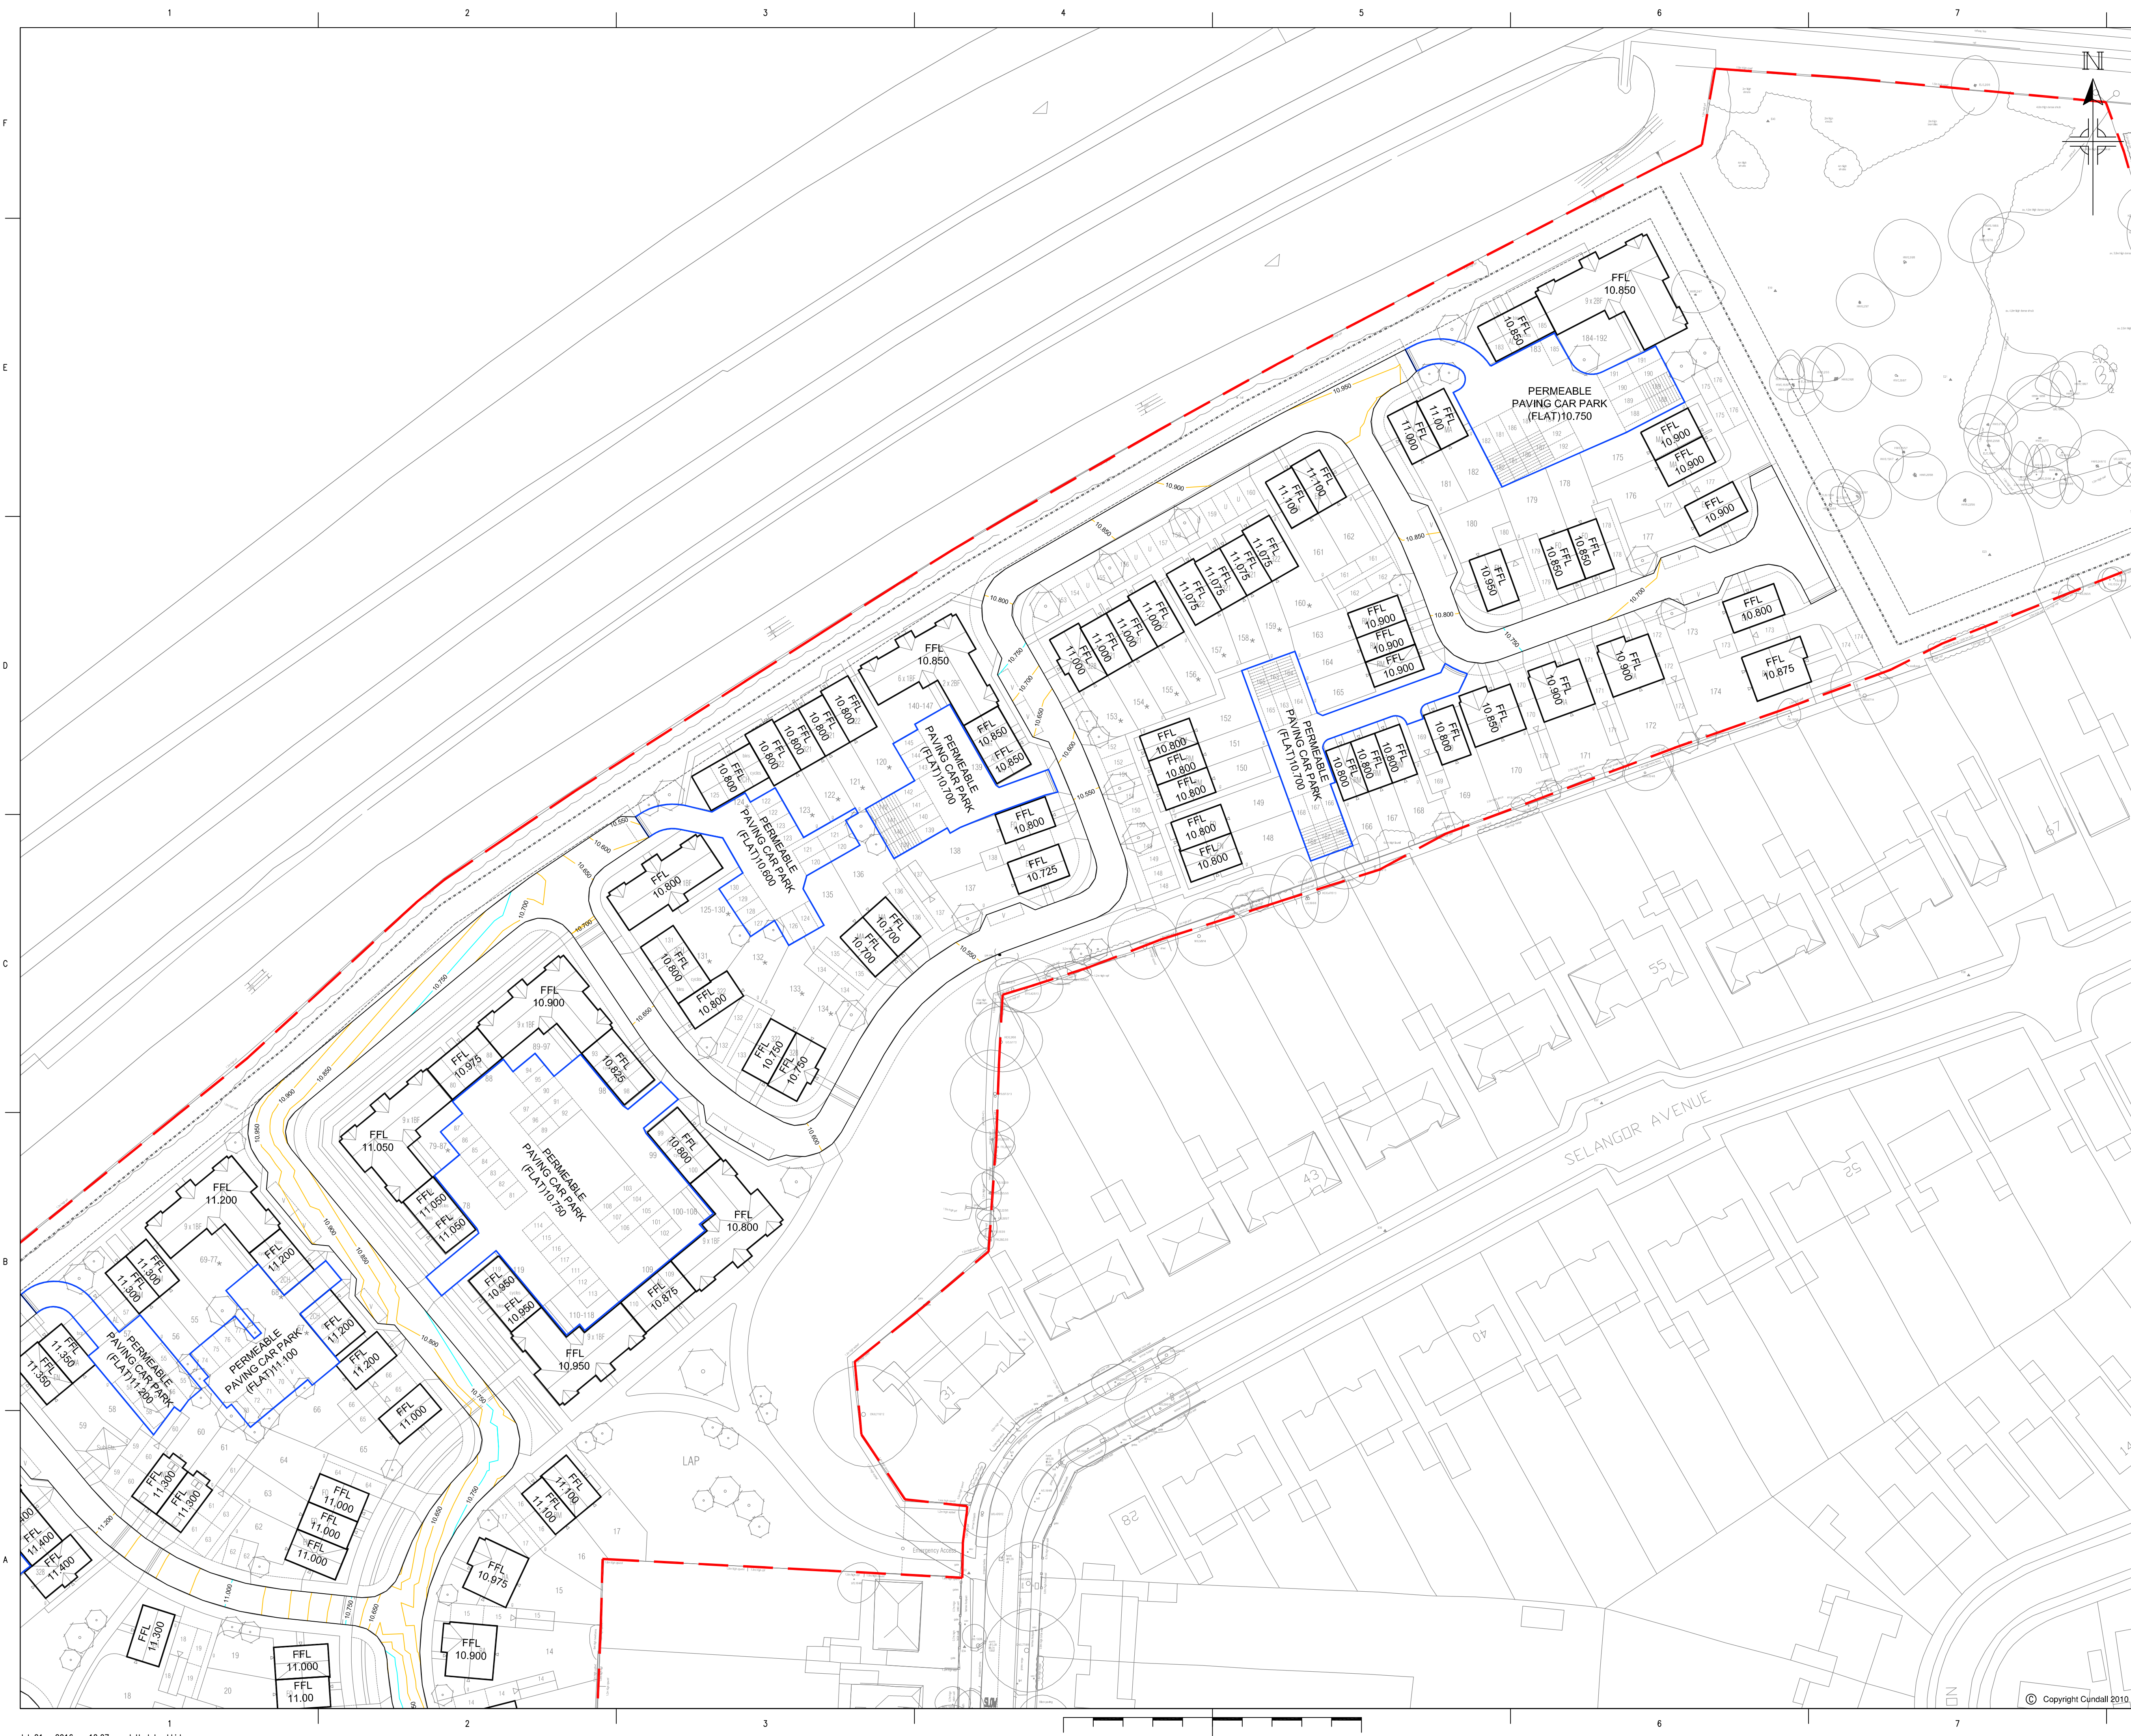

1012052 A1

Based on:
Architects Dwg No.
Structural Dwg No.
Survey Dwg No.
Other Dwg No.


Rev
Rev
Rev
Rev

DO NOT SCALE FROM THIS DRAWING

Notes

KEY

- SITE BOUNDARY
- FFL 11.000 PLOT & FINISHED FLOOR LEVEL
- PERMEABLE PAVING CAR PARK (FLAT)
- MAJOR CONTOUR (0.25m INTERVALS)
- MINOR CONTOUR (0.05m INTERVALS)

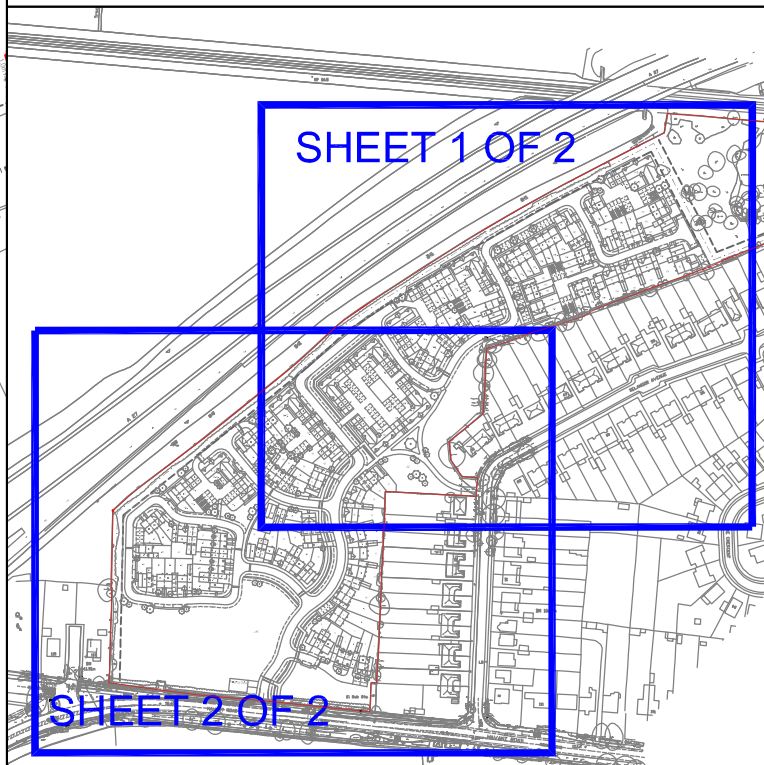

P1	21/07/2016	ISSUED FOR PLANNING	LK	AMF	AMF
-	14/07/2016	ISSUED FOR COMMENT	SJ	AMF	AMF
Issue	Date	Description	By	Chkd	Verfd

Project
LAND AT HAVANT ROAD,
EMSWORTH

Client
BDW SOUTHAMPTON
Architect
SIMON COOPER ASSOCIATES

Title
PROPOSED SITE LAYOUT AND LEVELS
SHEET 1 OF 2

Drawing No. CLXX(11)1001		Drawing Status PLANNING	
Job No. 1012052		Scale 1:500 @A1	
Originator SJ	Checked AMF	Verified AMF	Issue. P1

CUNDALL

One Carter Lane
London EC4V 5ER
Telephone: +44 (0)20 7438 1600

Website: www.cundall.com