


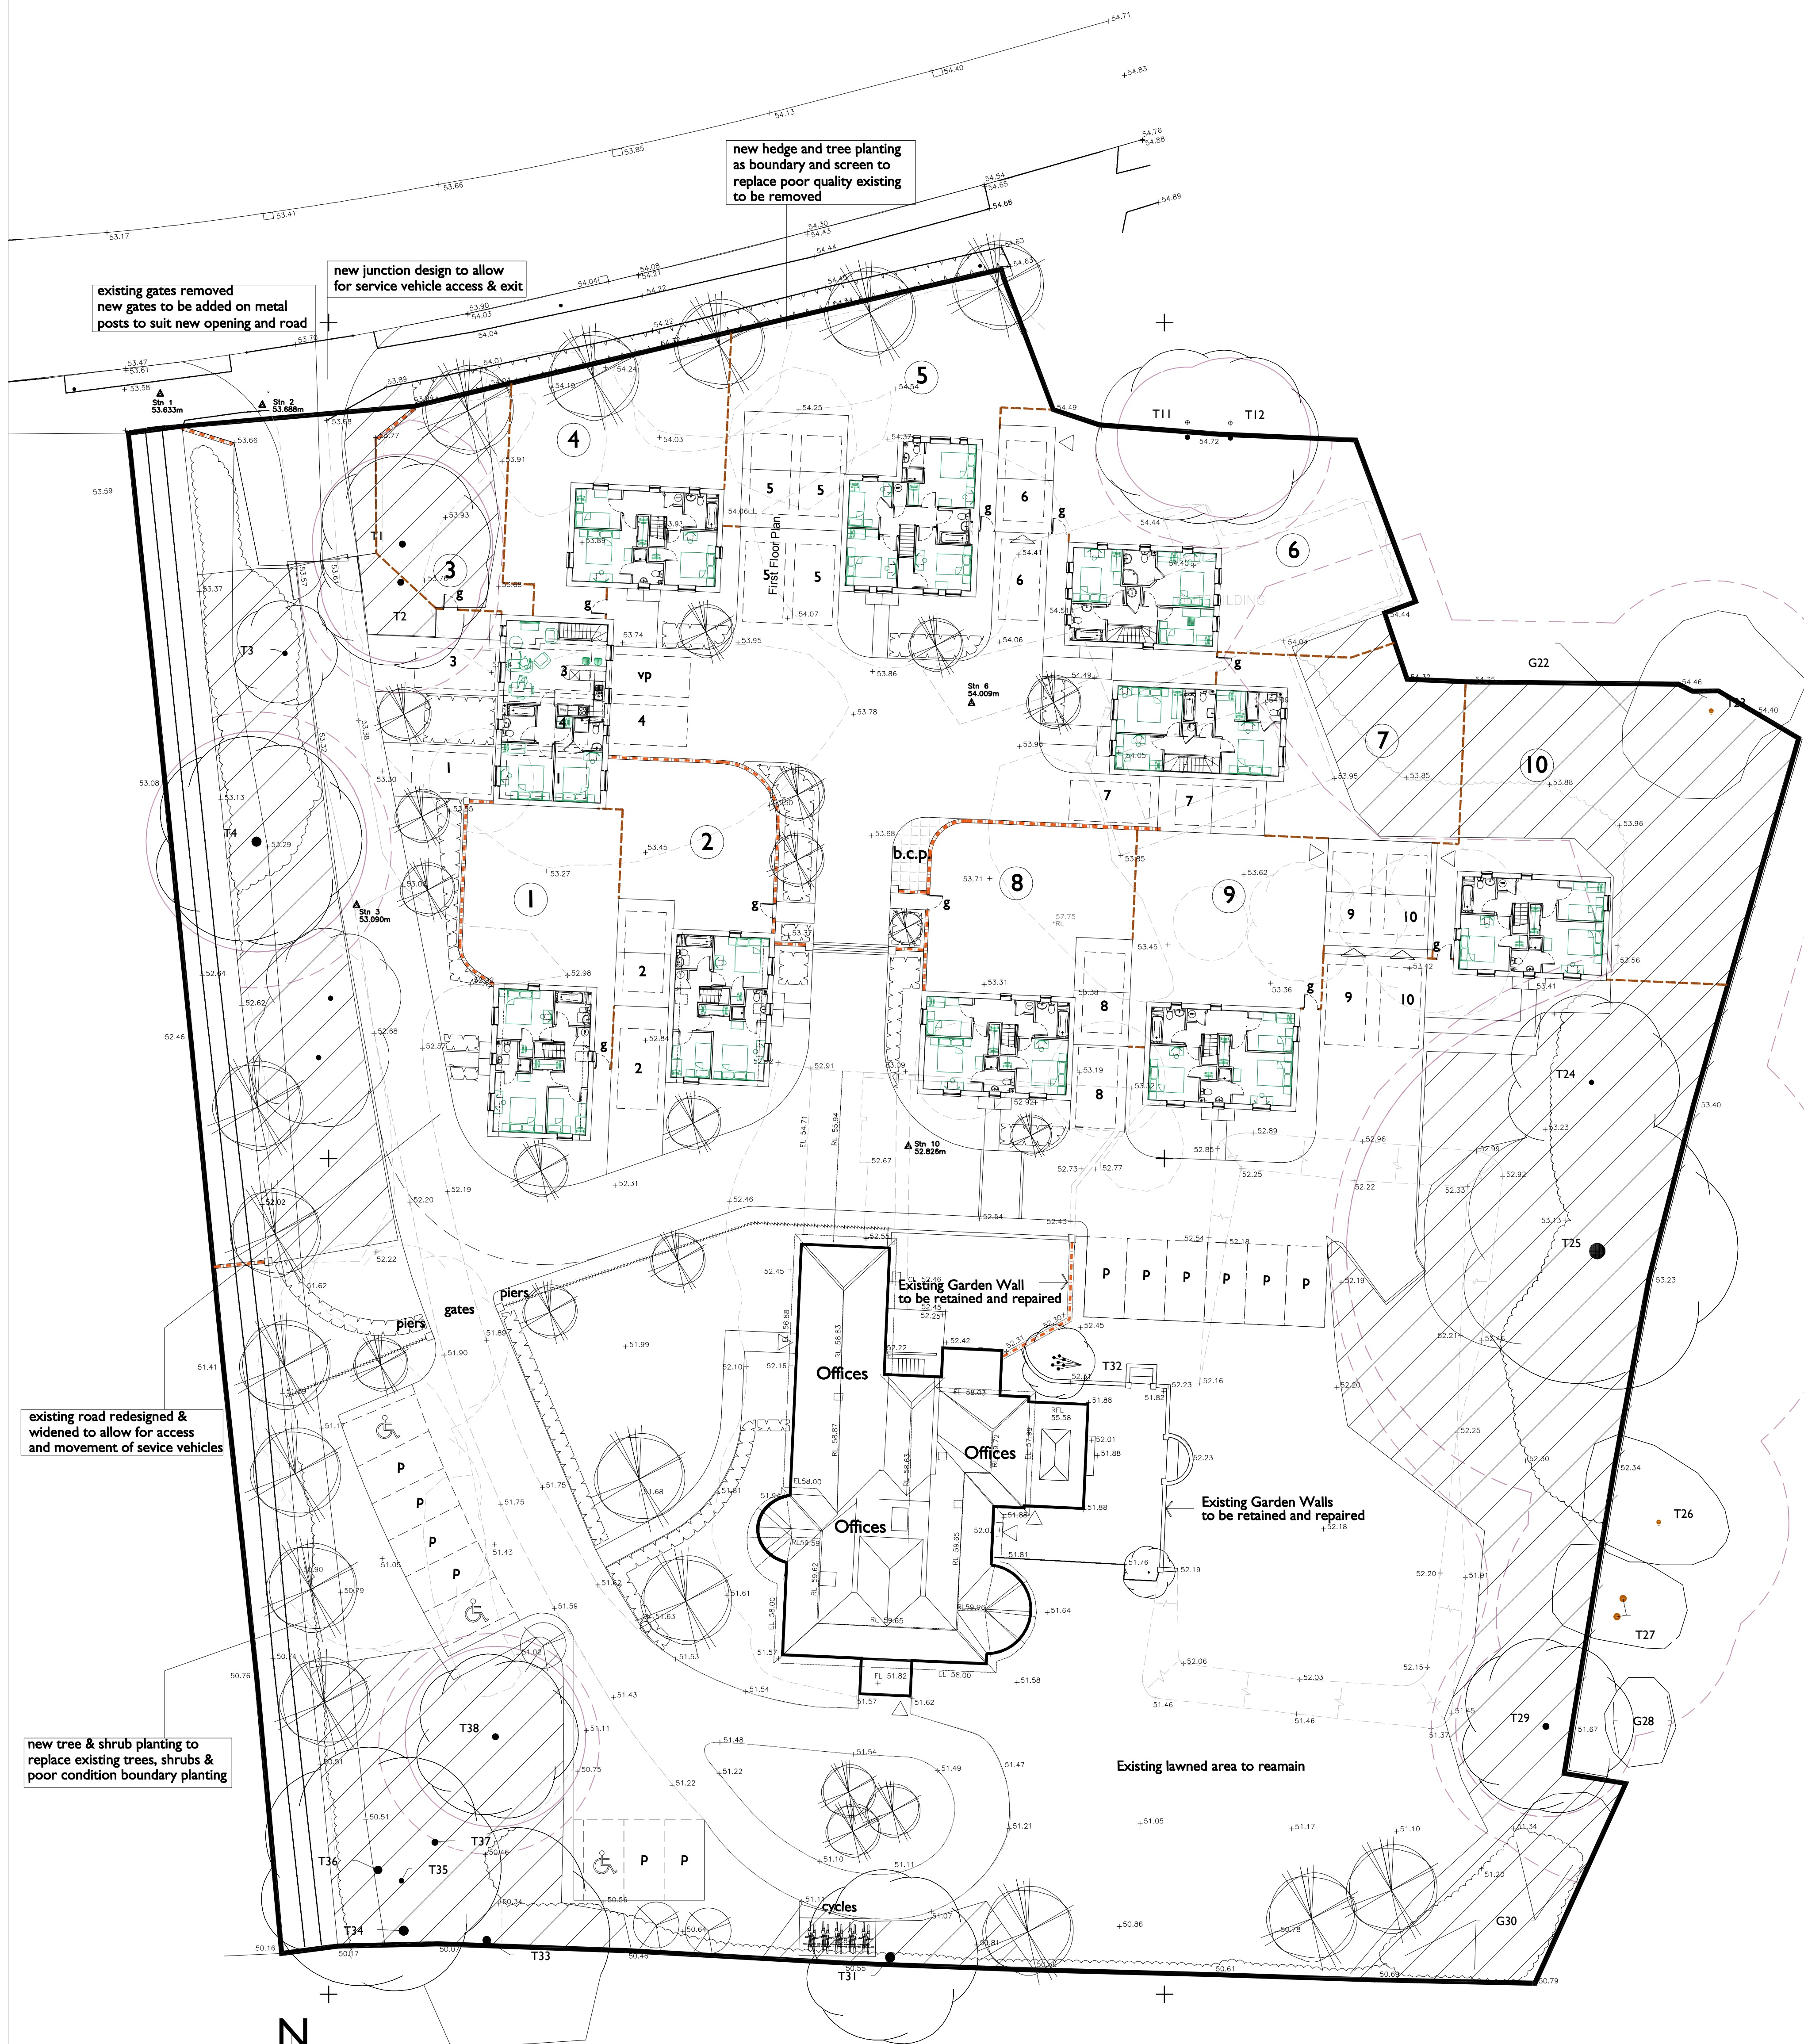

existing gates removed  
new gates to be added on metal  
posts to suit new opening and road

new junction design to allow  
for service vehicle access & exit

new hedge and tree planting  
as boundary and screen to  
replace poor quality existing  
to be removed


existing road redesigned &  
widened to allow for access  
and movement of service vehicles

new tree & shrub planting to  
replace existing trees, shrubs &  
poor condition boundary planting

Existing Garden Wall to  
be retained and repaired

Existing Garden Walls  
to be retained and repaired

Existing lawned area to remain

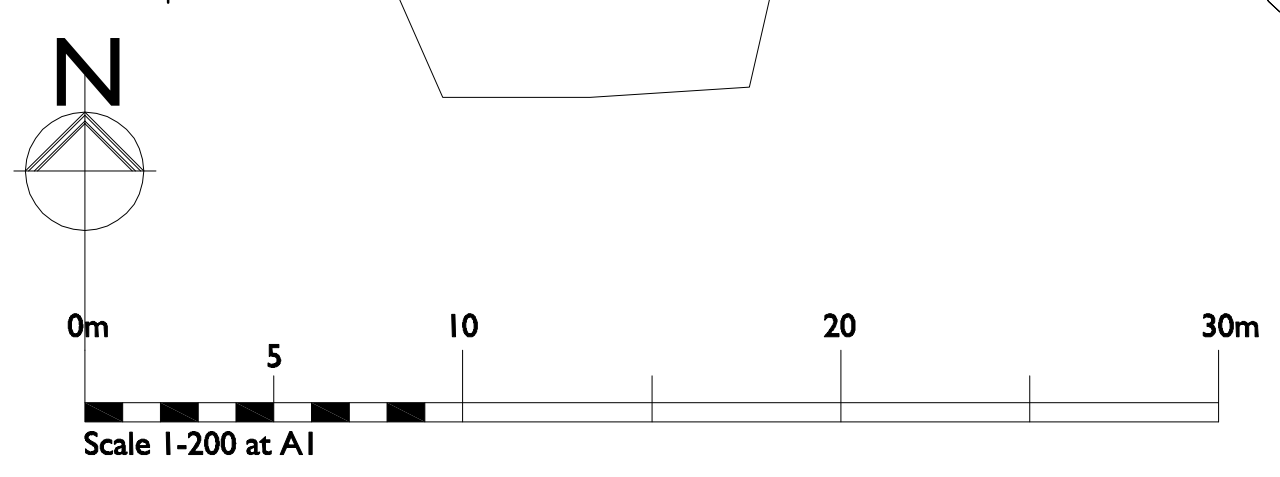

- indicative new landscaping
- proposed new hedge planting
- feature detailed flint & brick wall with brick piers
- fence plot division
- plot access gate
- approx. existing trees
- trees & planting to be removed
- parking space and allocation
- bin collection point
- secure cycle hoops
- buildings & structures to be removed
- Construction exclusion zone (CEZ) to be protected by fencing and/or ground protection

urban pulse design  
The Studio, Unit 17, Vicarage Farm Business Park, Winchester Road,  
Fairoak, Hampshire, SO50 7HD  
enquiries@urbanpulsedesign.co.uk www.urbanpulsedesign.co.uk

East Leigh House  
Bartons Road  
Havant  
Mildren Homes

|                                          |                                           |                           |
|------------------------------------------|-------------------------------------------|---------------------------|
| Project type<br>Residential + Commercial | Drawing classification<br>Planning Layout | Work stage<br>First Floor |
| Scale<br>1:200                           | Sheet size<br>A1                          | Sheet No.<br>1 of 1       |
| Drawn<br>CHKD                            | DATE                                      | CAD FILE                  |

Detail Planning

14-1096-053