


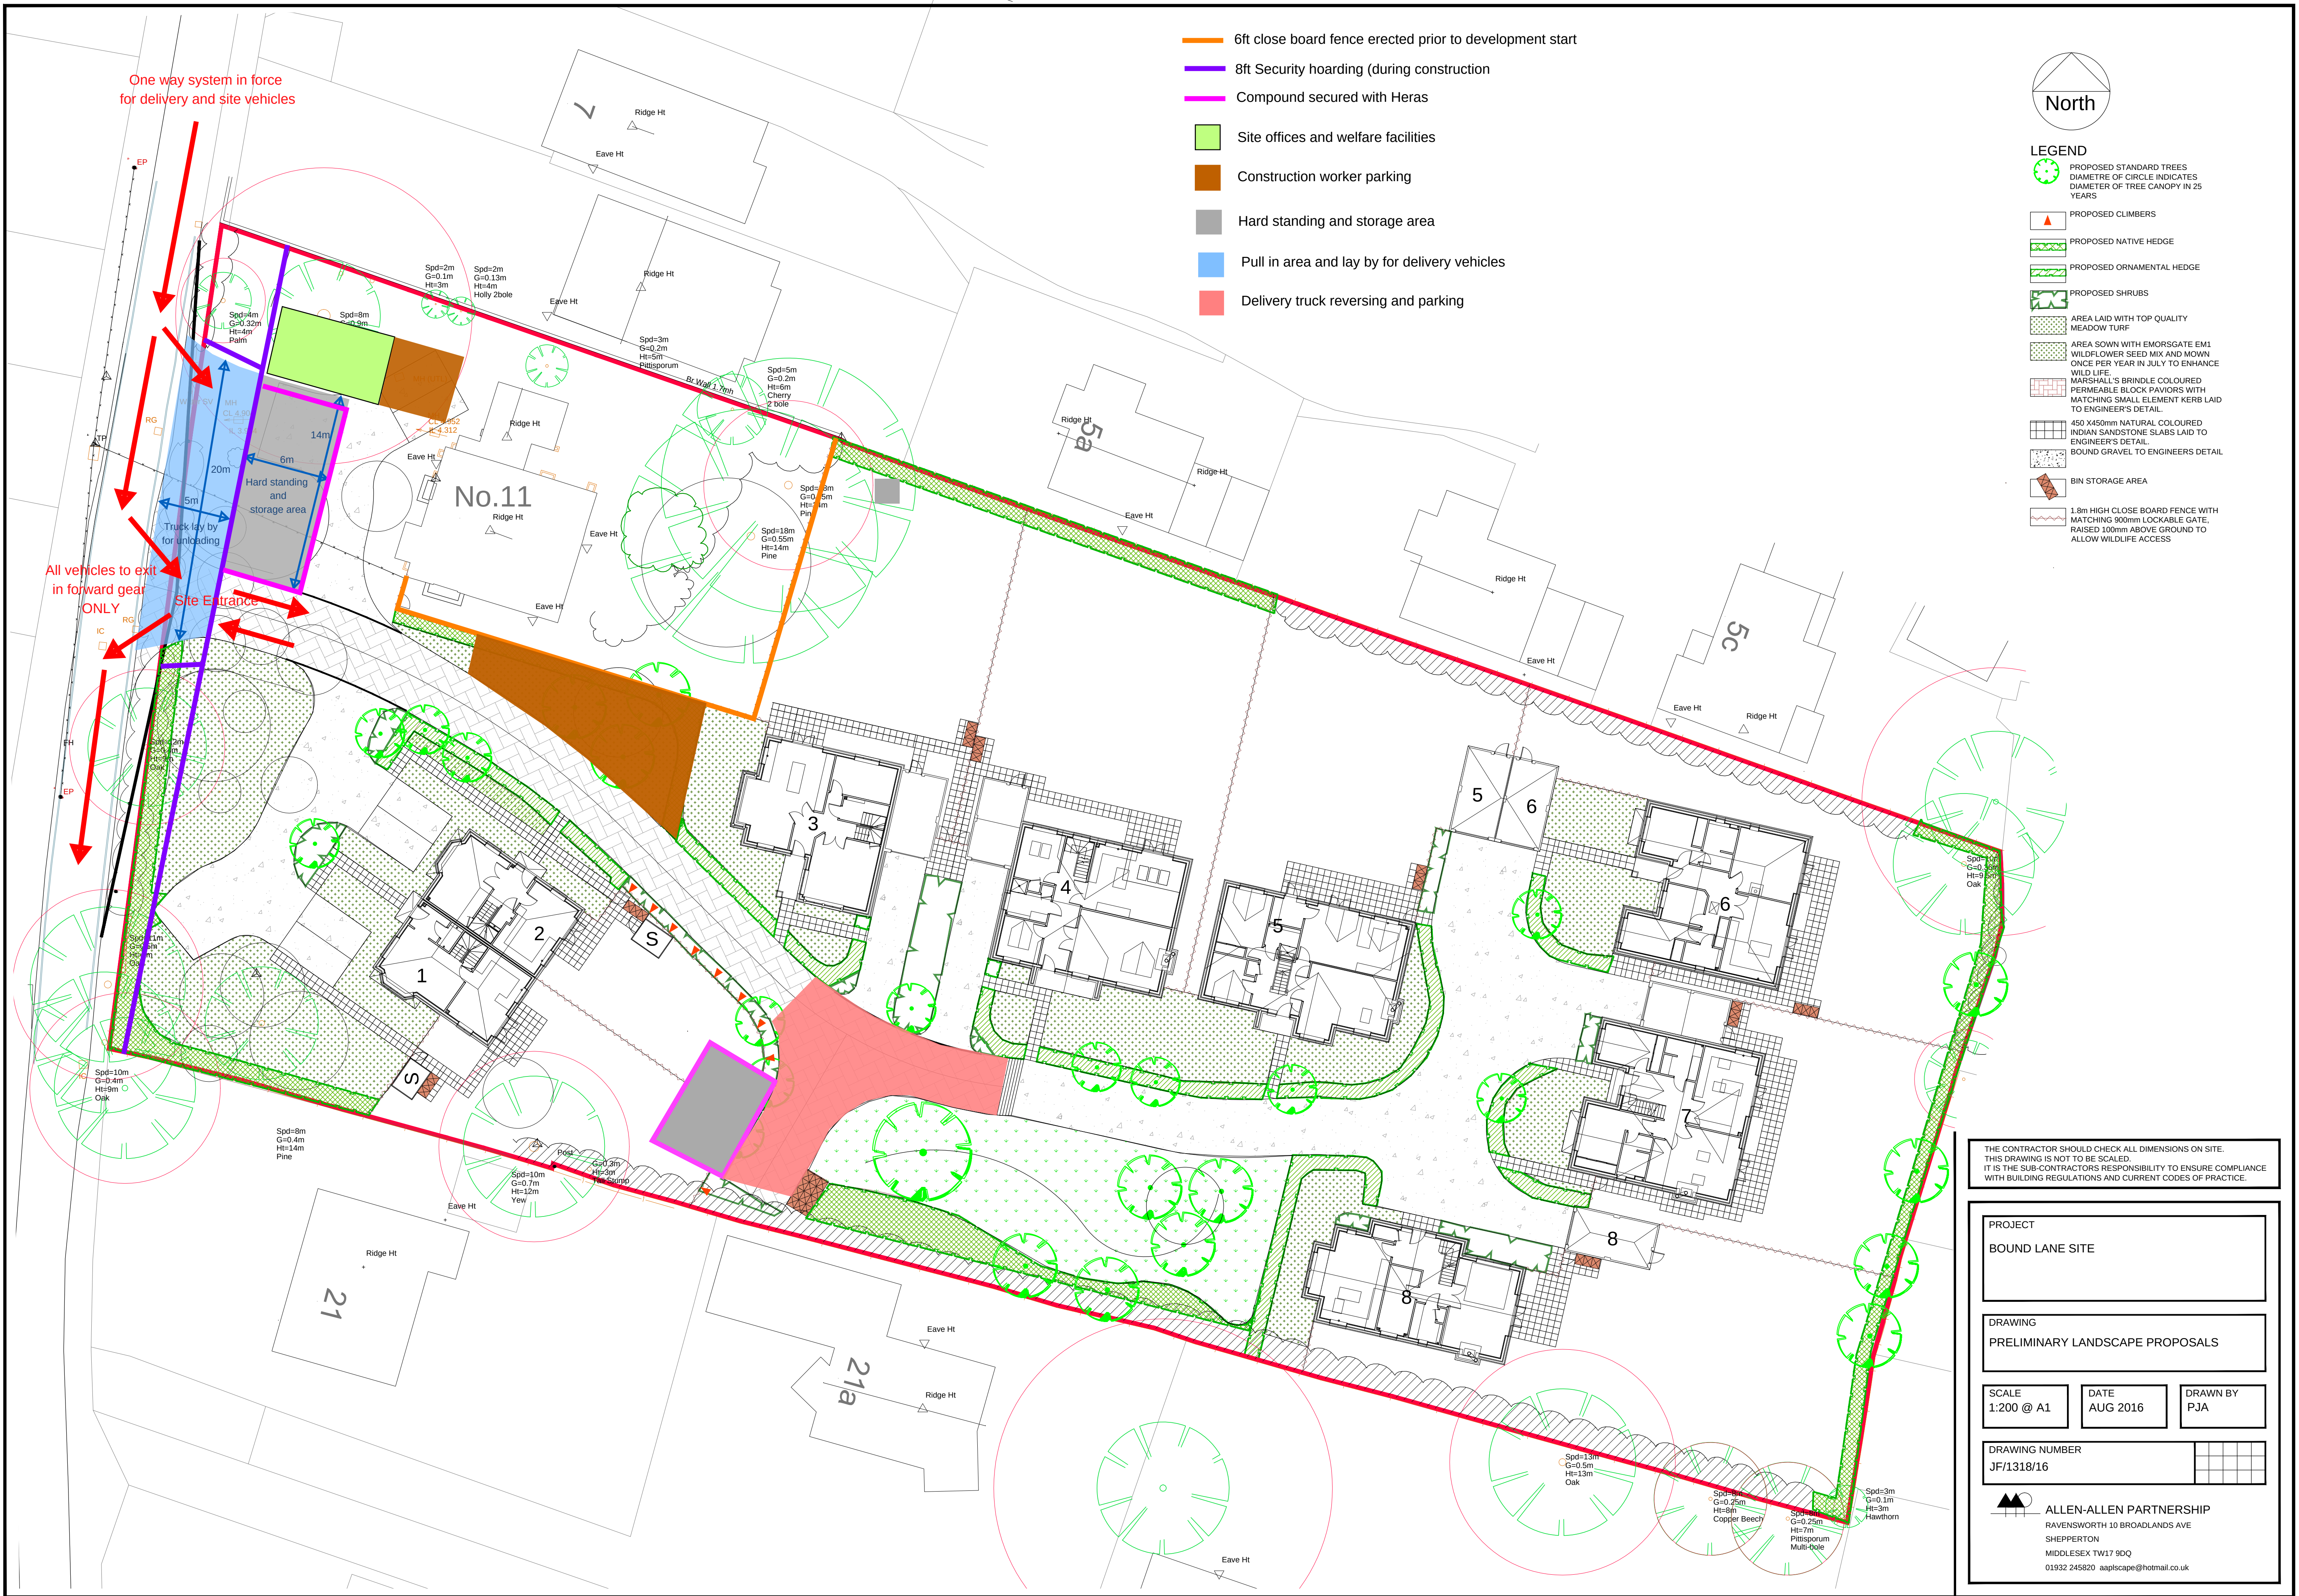

THE CONTRACTOR SHOULD CHECK ALL DIMENSIONS ON SITE.
THIS DRAWING IS NOT TO BE SCALED.
IT IS THE SUB-CONTRACTORS RESPONSIBILITY TO ENSURE COMPLIANCE
WITH BUILDING REGULATIONS AND CURRENT CODES OF PRACTICE.

PROJECT BOUND LANE SITE		
DRAWING PRELIMINARY LANDSCAPE PROPOSALS		
SCALE 1:200 @ A1	DATE AUG 2016	DRAWN BY PJA
DRAWING NUMBER JF/1318/16		
 ALLEN-ALLEN PARTNERSHIP RAVENSWORTH 10 BROADLANDS AVE SHEPPERTON MIDDLESEX TW17 9DQ 01932 245820 aaplandscape@hotmail.co.uk		