


Alignment Gardens

Playground

Trospace Nursery

- Key**
- Trosnant Infant and Junior School
 - Disposal
 - Portsmouth Corporation, 29/03/1956, £2,200.00, Deed Packet 4119

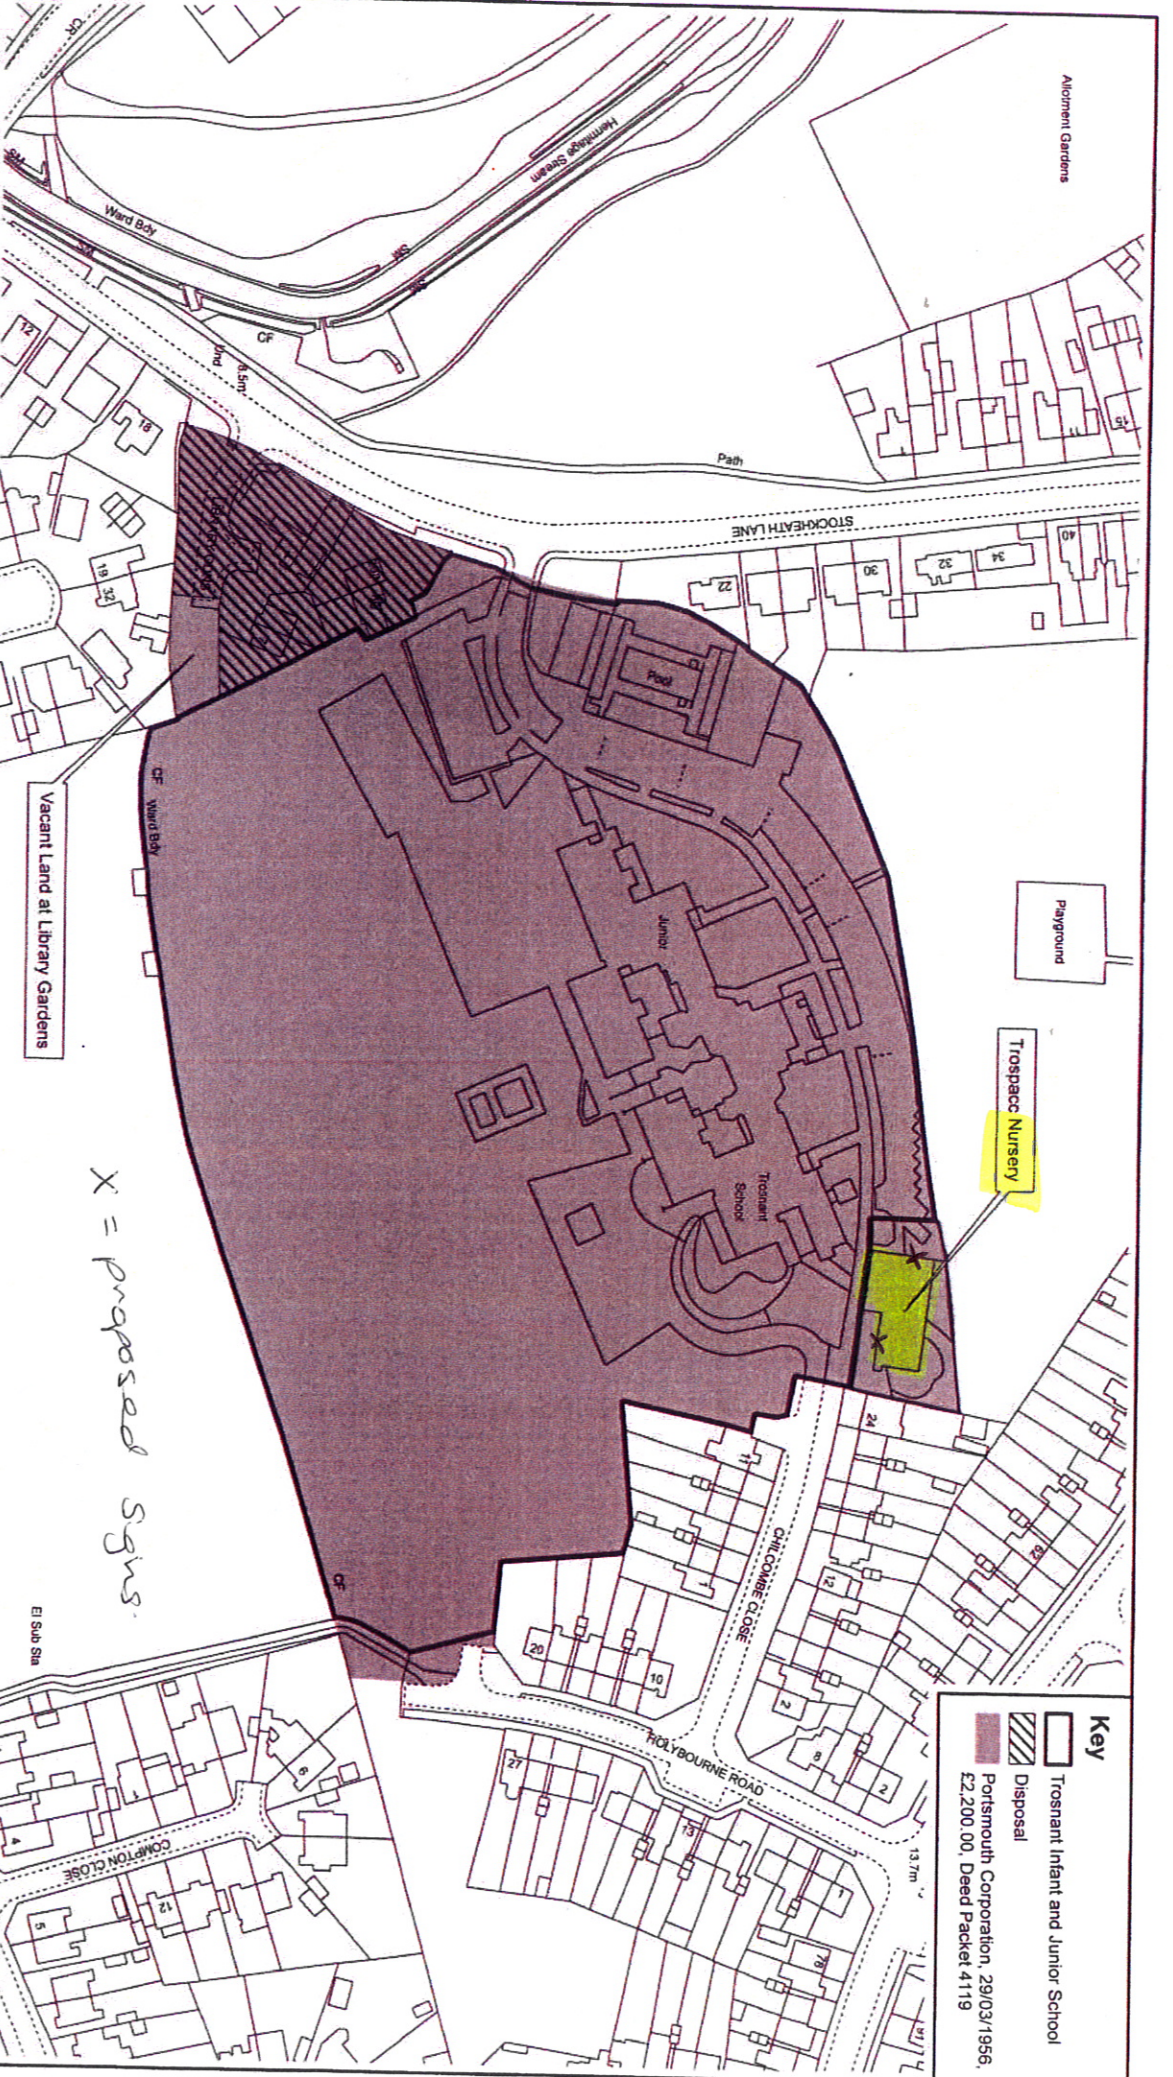

TROSNANT INFANT AND JUNIOR SCHOOLS STOCKHEATH LANE HAVANT



Hampshire County Council

Property Services

PLAN NO. A / 13 / 880
FILE REF. 13E / 50
DATE March 2016
SCALE 1:1250 @ A3

REV. A

0 25 50 m

© Crown copyright and database rights 2016 Ordnance Survey 100019180. You are permitted to use this data solely to enable you to respond to, or interact with, the organisation that provided you with the data. You are not permitted to copy, sub-license, distribute or sell any of this data to third parties in any form.



X = proposed signs