


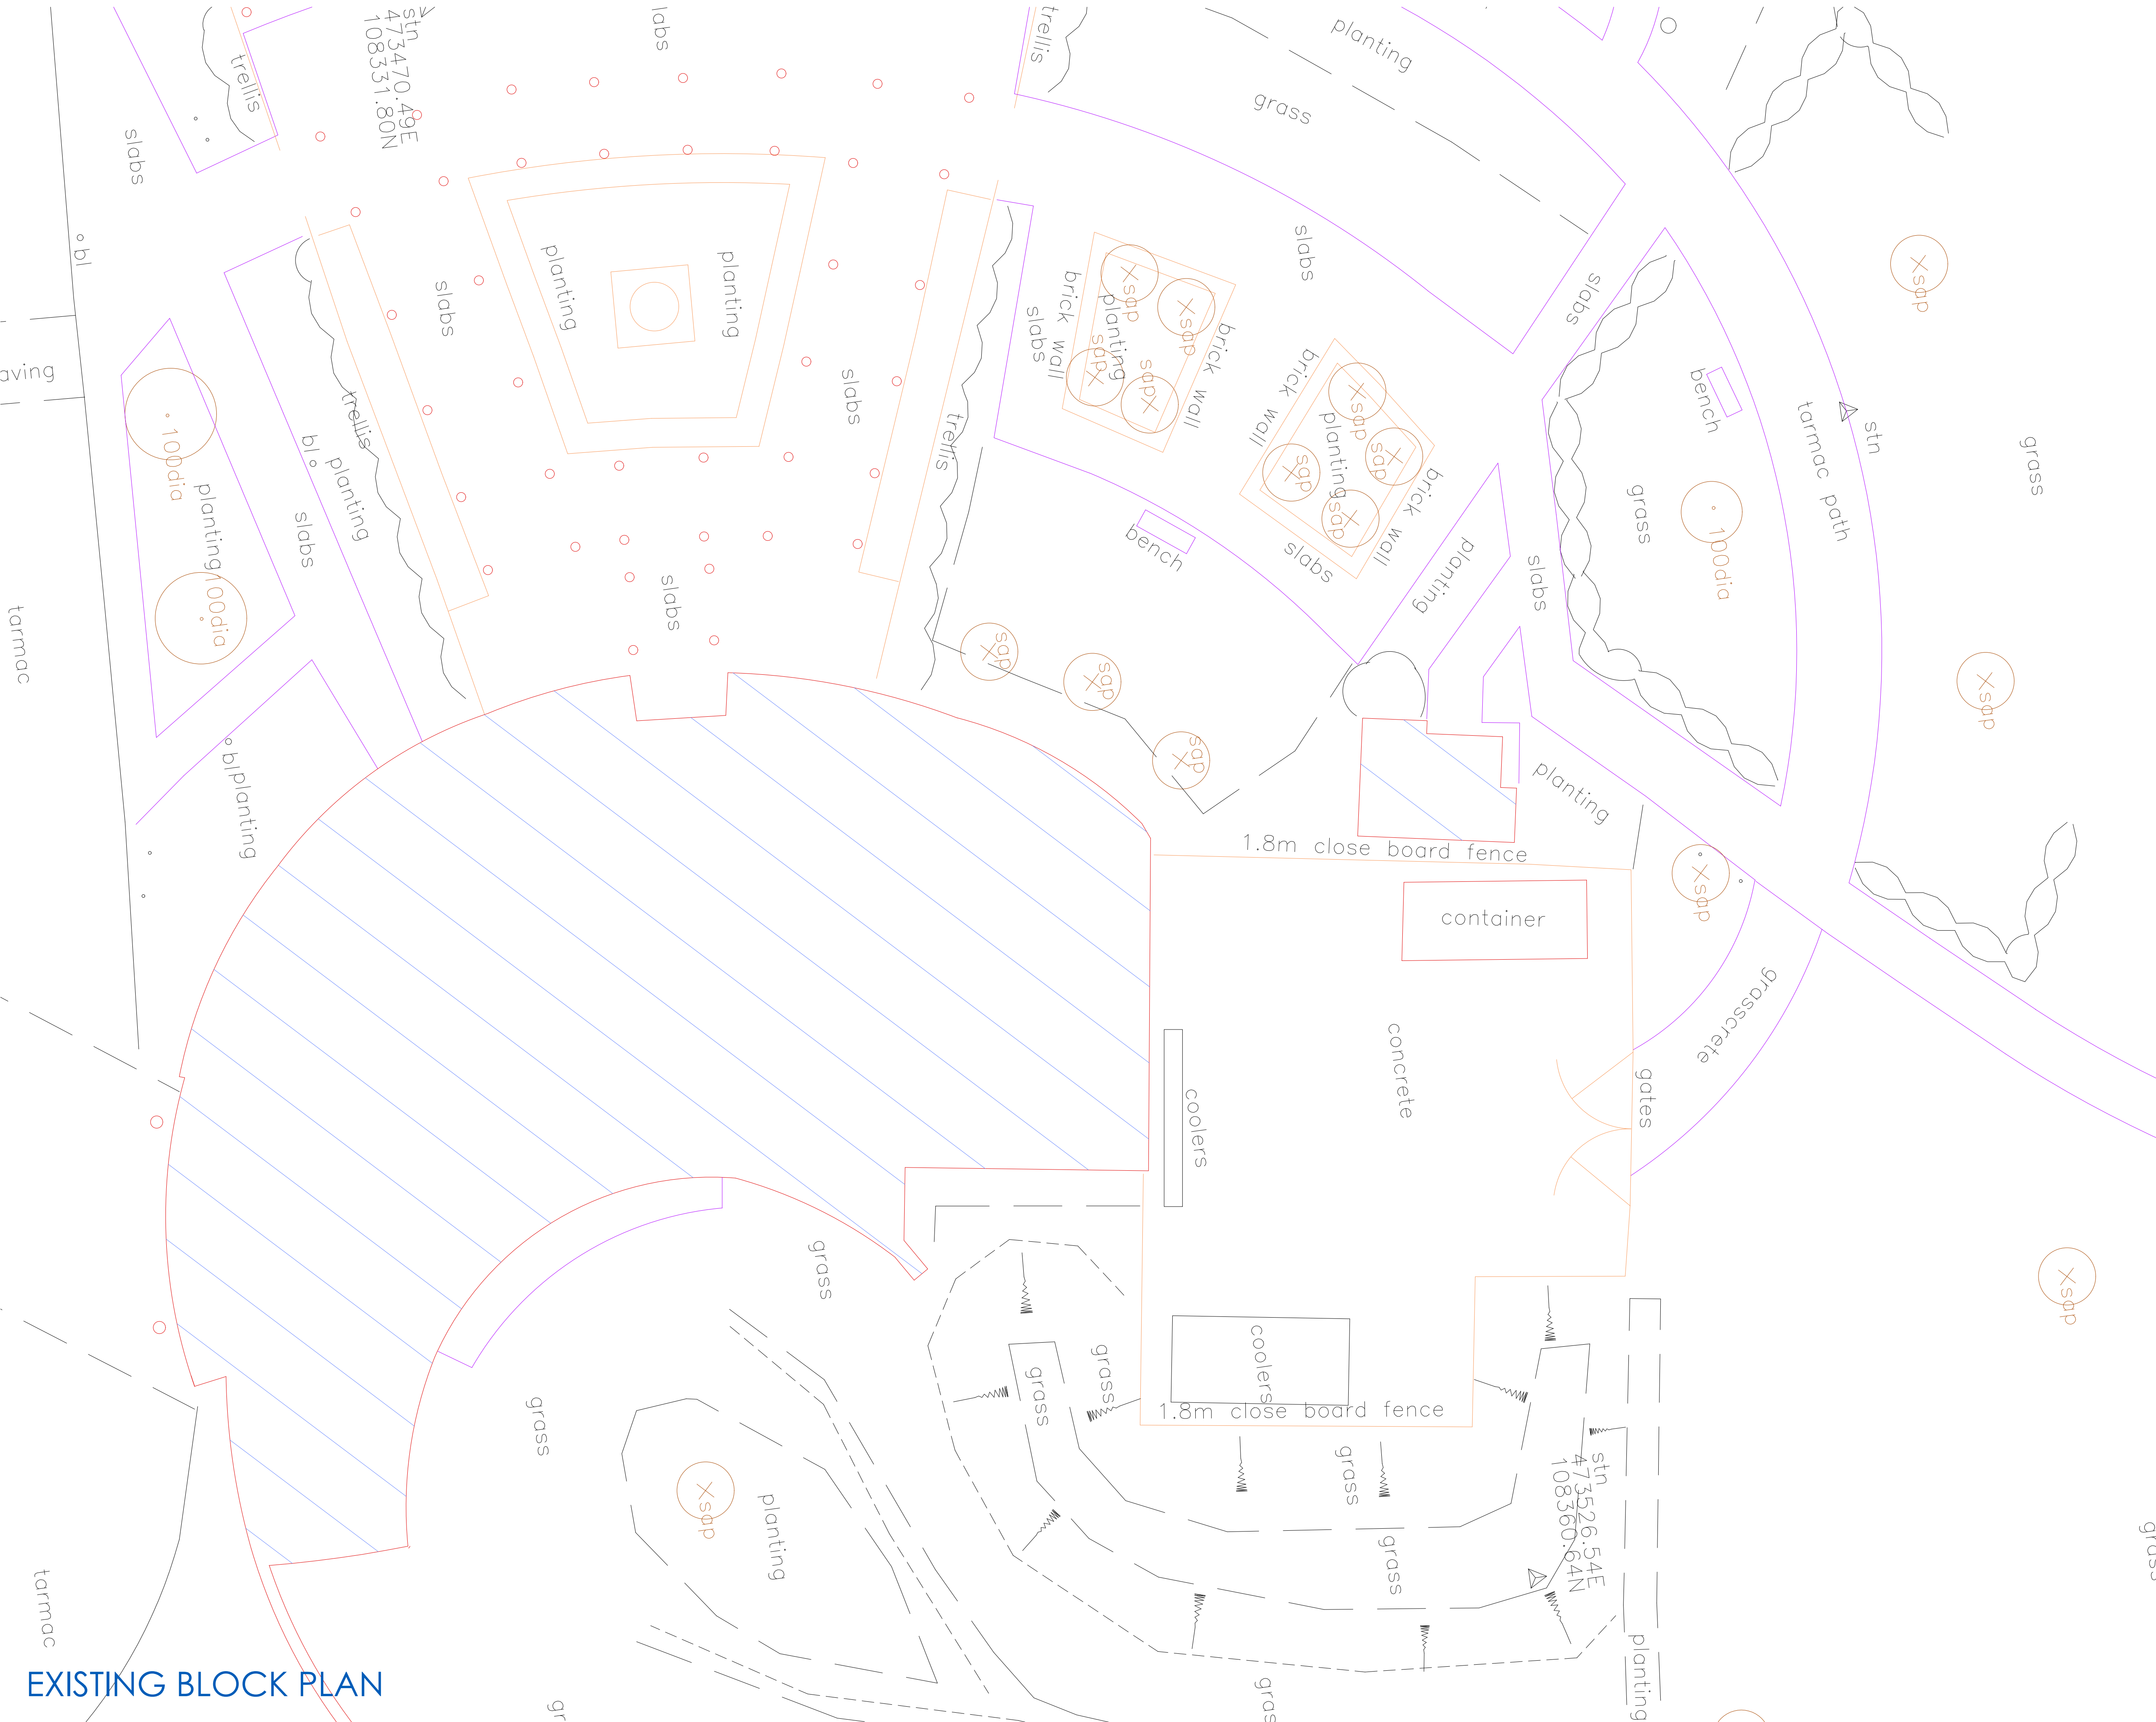

EXISTING BLOCK PLAN

Notes:


THIS DRAWING IS THE COPYRIGHT OF THE SOUTHERN CO-OPERATIVE LIMITED AND MAY NOT BE COPIED, ALTERED OR REPRODUCED IN ANY FORM, OR PASSED TO A THIRD PARTY WITHOUT THE WRITTEN CONSENT OF THE SOUTHERN CO-OPERATIVE LIMITED.

DIMENSIONS SHOULD BE CHECKED AND VERIFIED ON SITE AND ANY DISCREPANCIES SHOULD BE REPORTED TO THE DESIGNER.

DO NOT SCALE FROM THIS DRAWING. EXCEPT FOR PLANNING PURPOSES. USE FIGURED DIMENSIONS ONLY.

IF IN DOUBT ASK FOR CONFIRMATION.

1:100 SCALE
0 1 1.5 2 3 4 5 6 7 8 9 10m

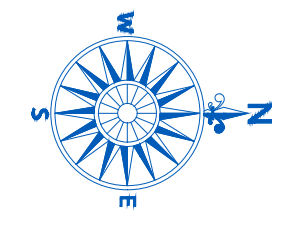

STATUS: **PLANNING**

southern coop

CLIENT: SOUTHERN CO-OPERATIVE

DESIGNER: SOUTHERN CO-OPERATIVE
1000 LAKESIDE, WESTERN ROAD
PORTSMOUTH, HAMPSHIRE
PO6 3FE

SITE: THE OAKS

TITLE: EXISTING BLOCK PLAN

SCALE AT A1: 1:100	DATE: 12-04-2021	DRAWN: ML	CHECKED:
DRAWING NO: A2.2			REVISION: