



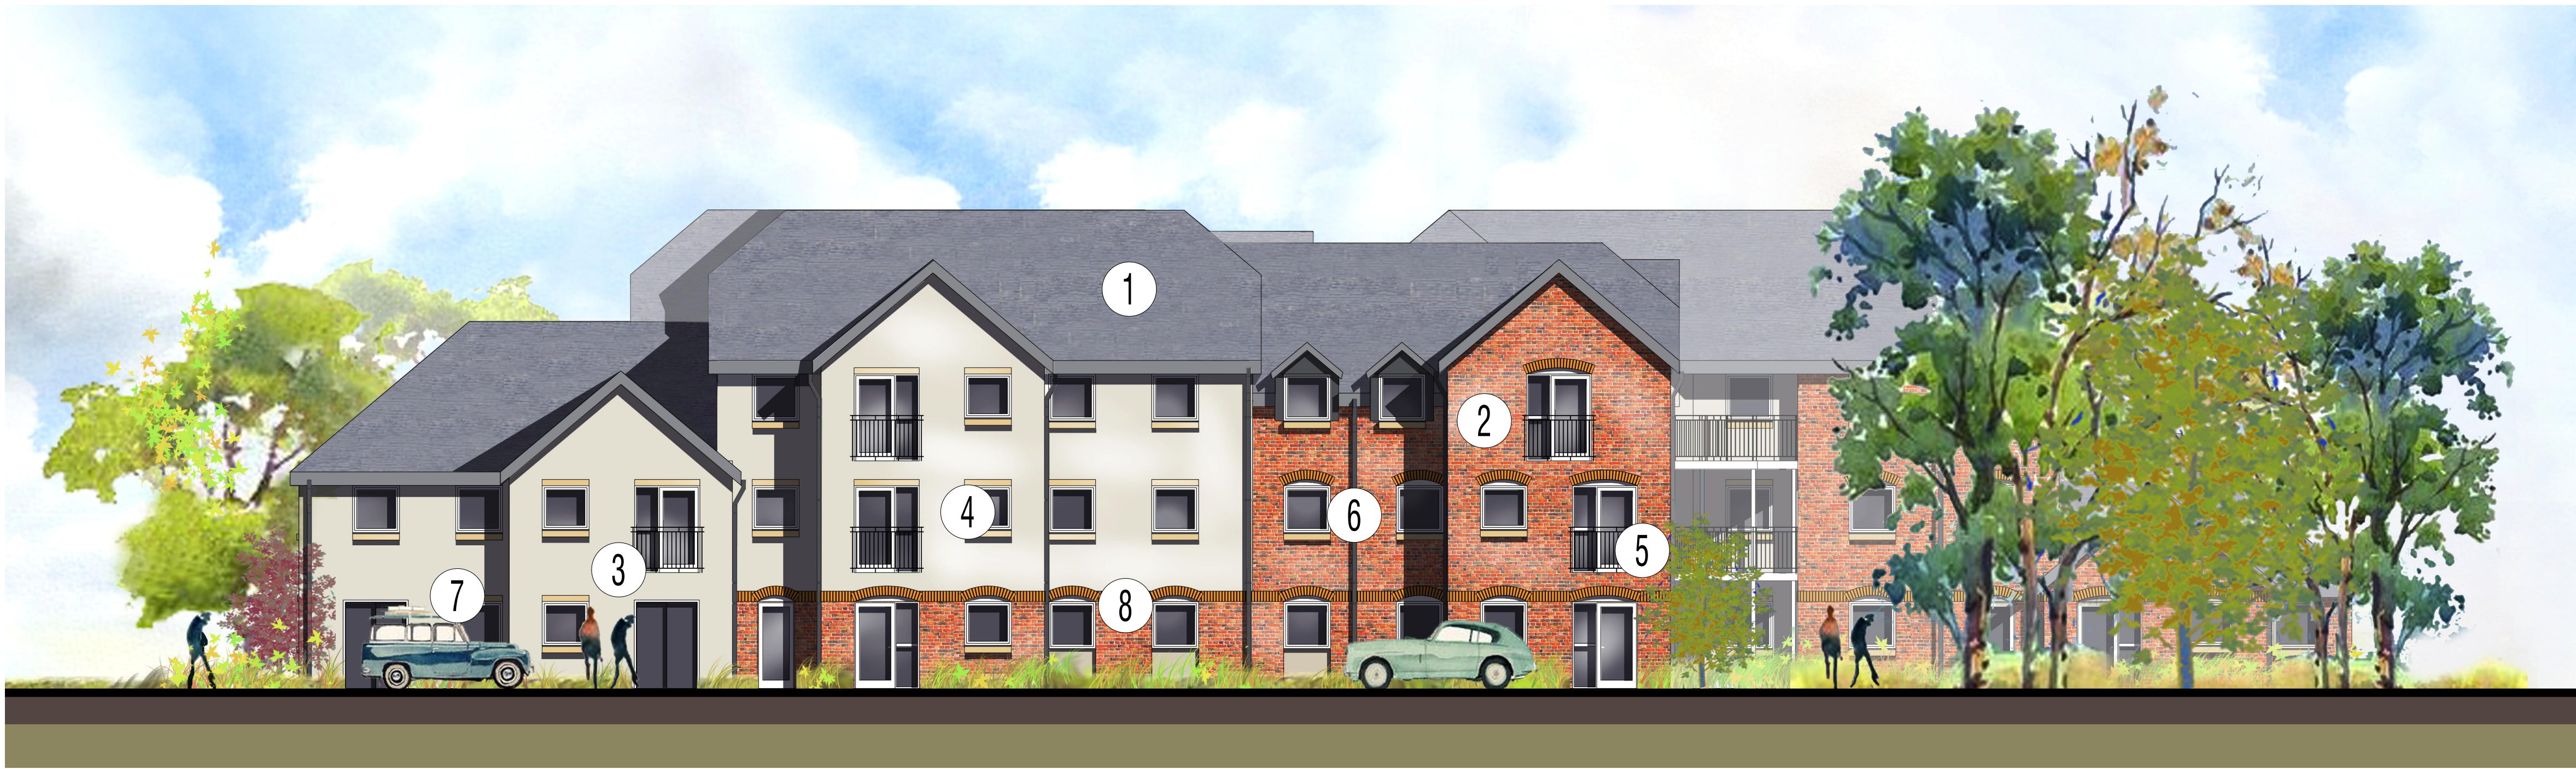

EAST ELM GROVE ELEVATION

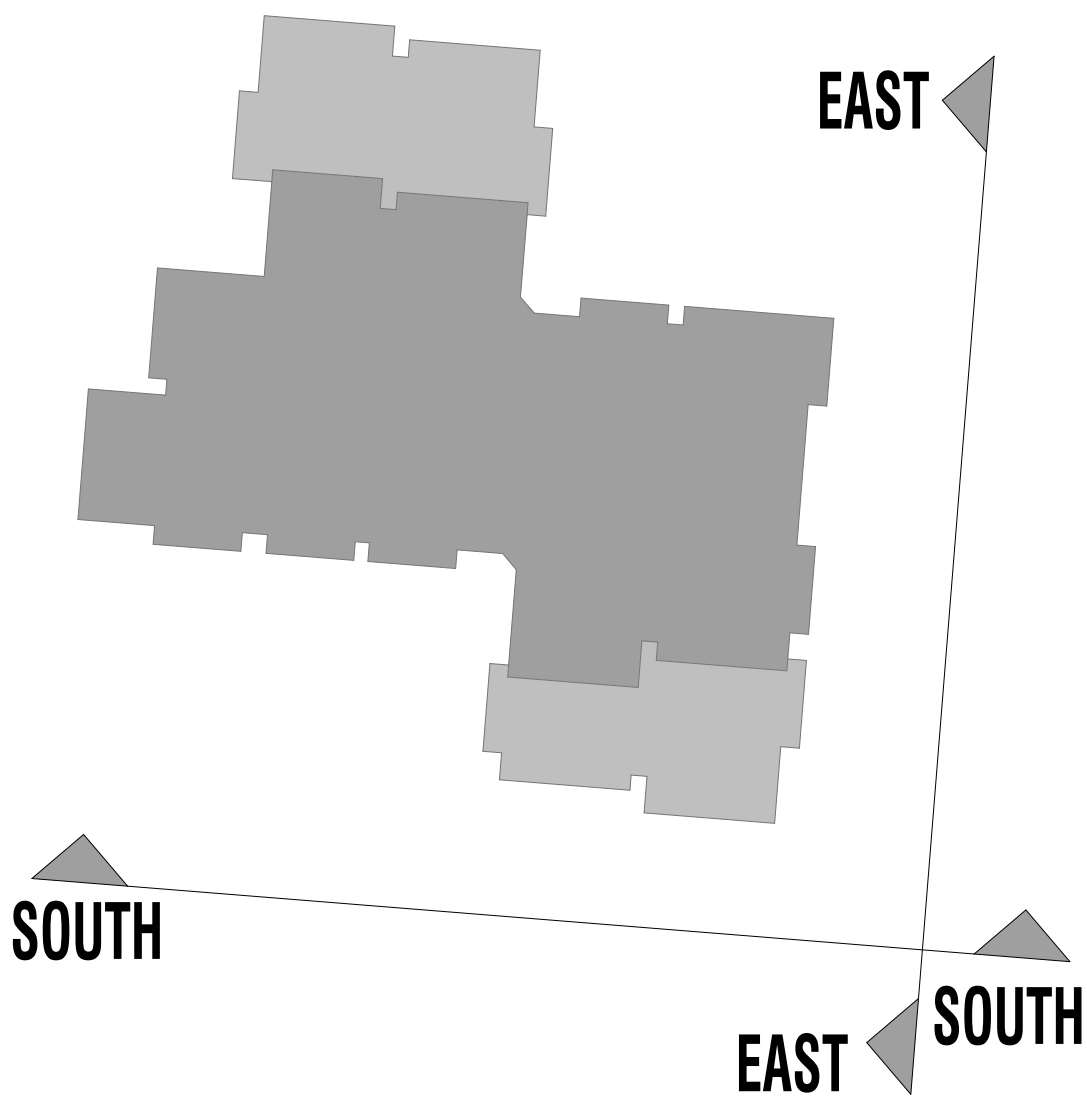

SOUTH COURTYARD ELEVATION

- 1 CONCRETE CALDERDALE ROOF TILE BY SANDTOFT
- 2 NEW RED MULTI GILT BRICK BY EH SMITH
- 3 THROUGH COLOUR RENDER BY K-REND
- 4 WHITE UPVC WINDOW & DOOR SETS
- 5 METALLIC BALCONY w TIMBER BALUSTRADE
- 6 DARK GREY RAINWATER GOODS
- 7 RECON STONE HEAD AND CILL
- 8 CONTRASTING SOLDIER COURSE & WINDOW HEAD

B	050916	UPDATED IN LINE WITH PLAN CHANGES. GRAPHICS IMPROVED DOUBLE DOORS ADDED TO HOMEOWNERS' LOUNGE	CK	CK
A	040716		CK	CK
REVISIONS				

NOTES:
FOR PLANNING

Scale @ A1: 1/100
Date: SEPTEMBER 2016

CLIENT:

Drawn by: CK
Checked by: GG

TITLE:
ELM GROVE, HAYLING ISLAND
PROPOSED ELEVATIONS

Drawing No:
SO_2267_03_AC_030

Revision:
B

HGP ARCHITECTS
FURZEHALL FARM, WICKHAM ROAD
FARDEHAM, HAMPSHIRE, PO16 7JH

T: 01329 283 225
F: 01329 237 004
E: EMAIL@HGP-ARCHITECTS.CO.UK
W: WWW.HGP-ARCHITECTS.CO.UK

HGP Architects Ltd.
Copyright Reserved.
Check dims. on site.