


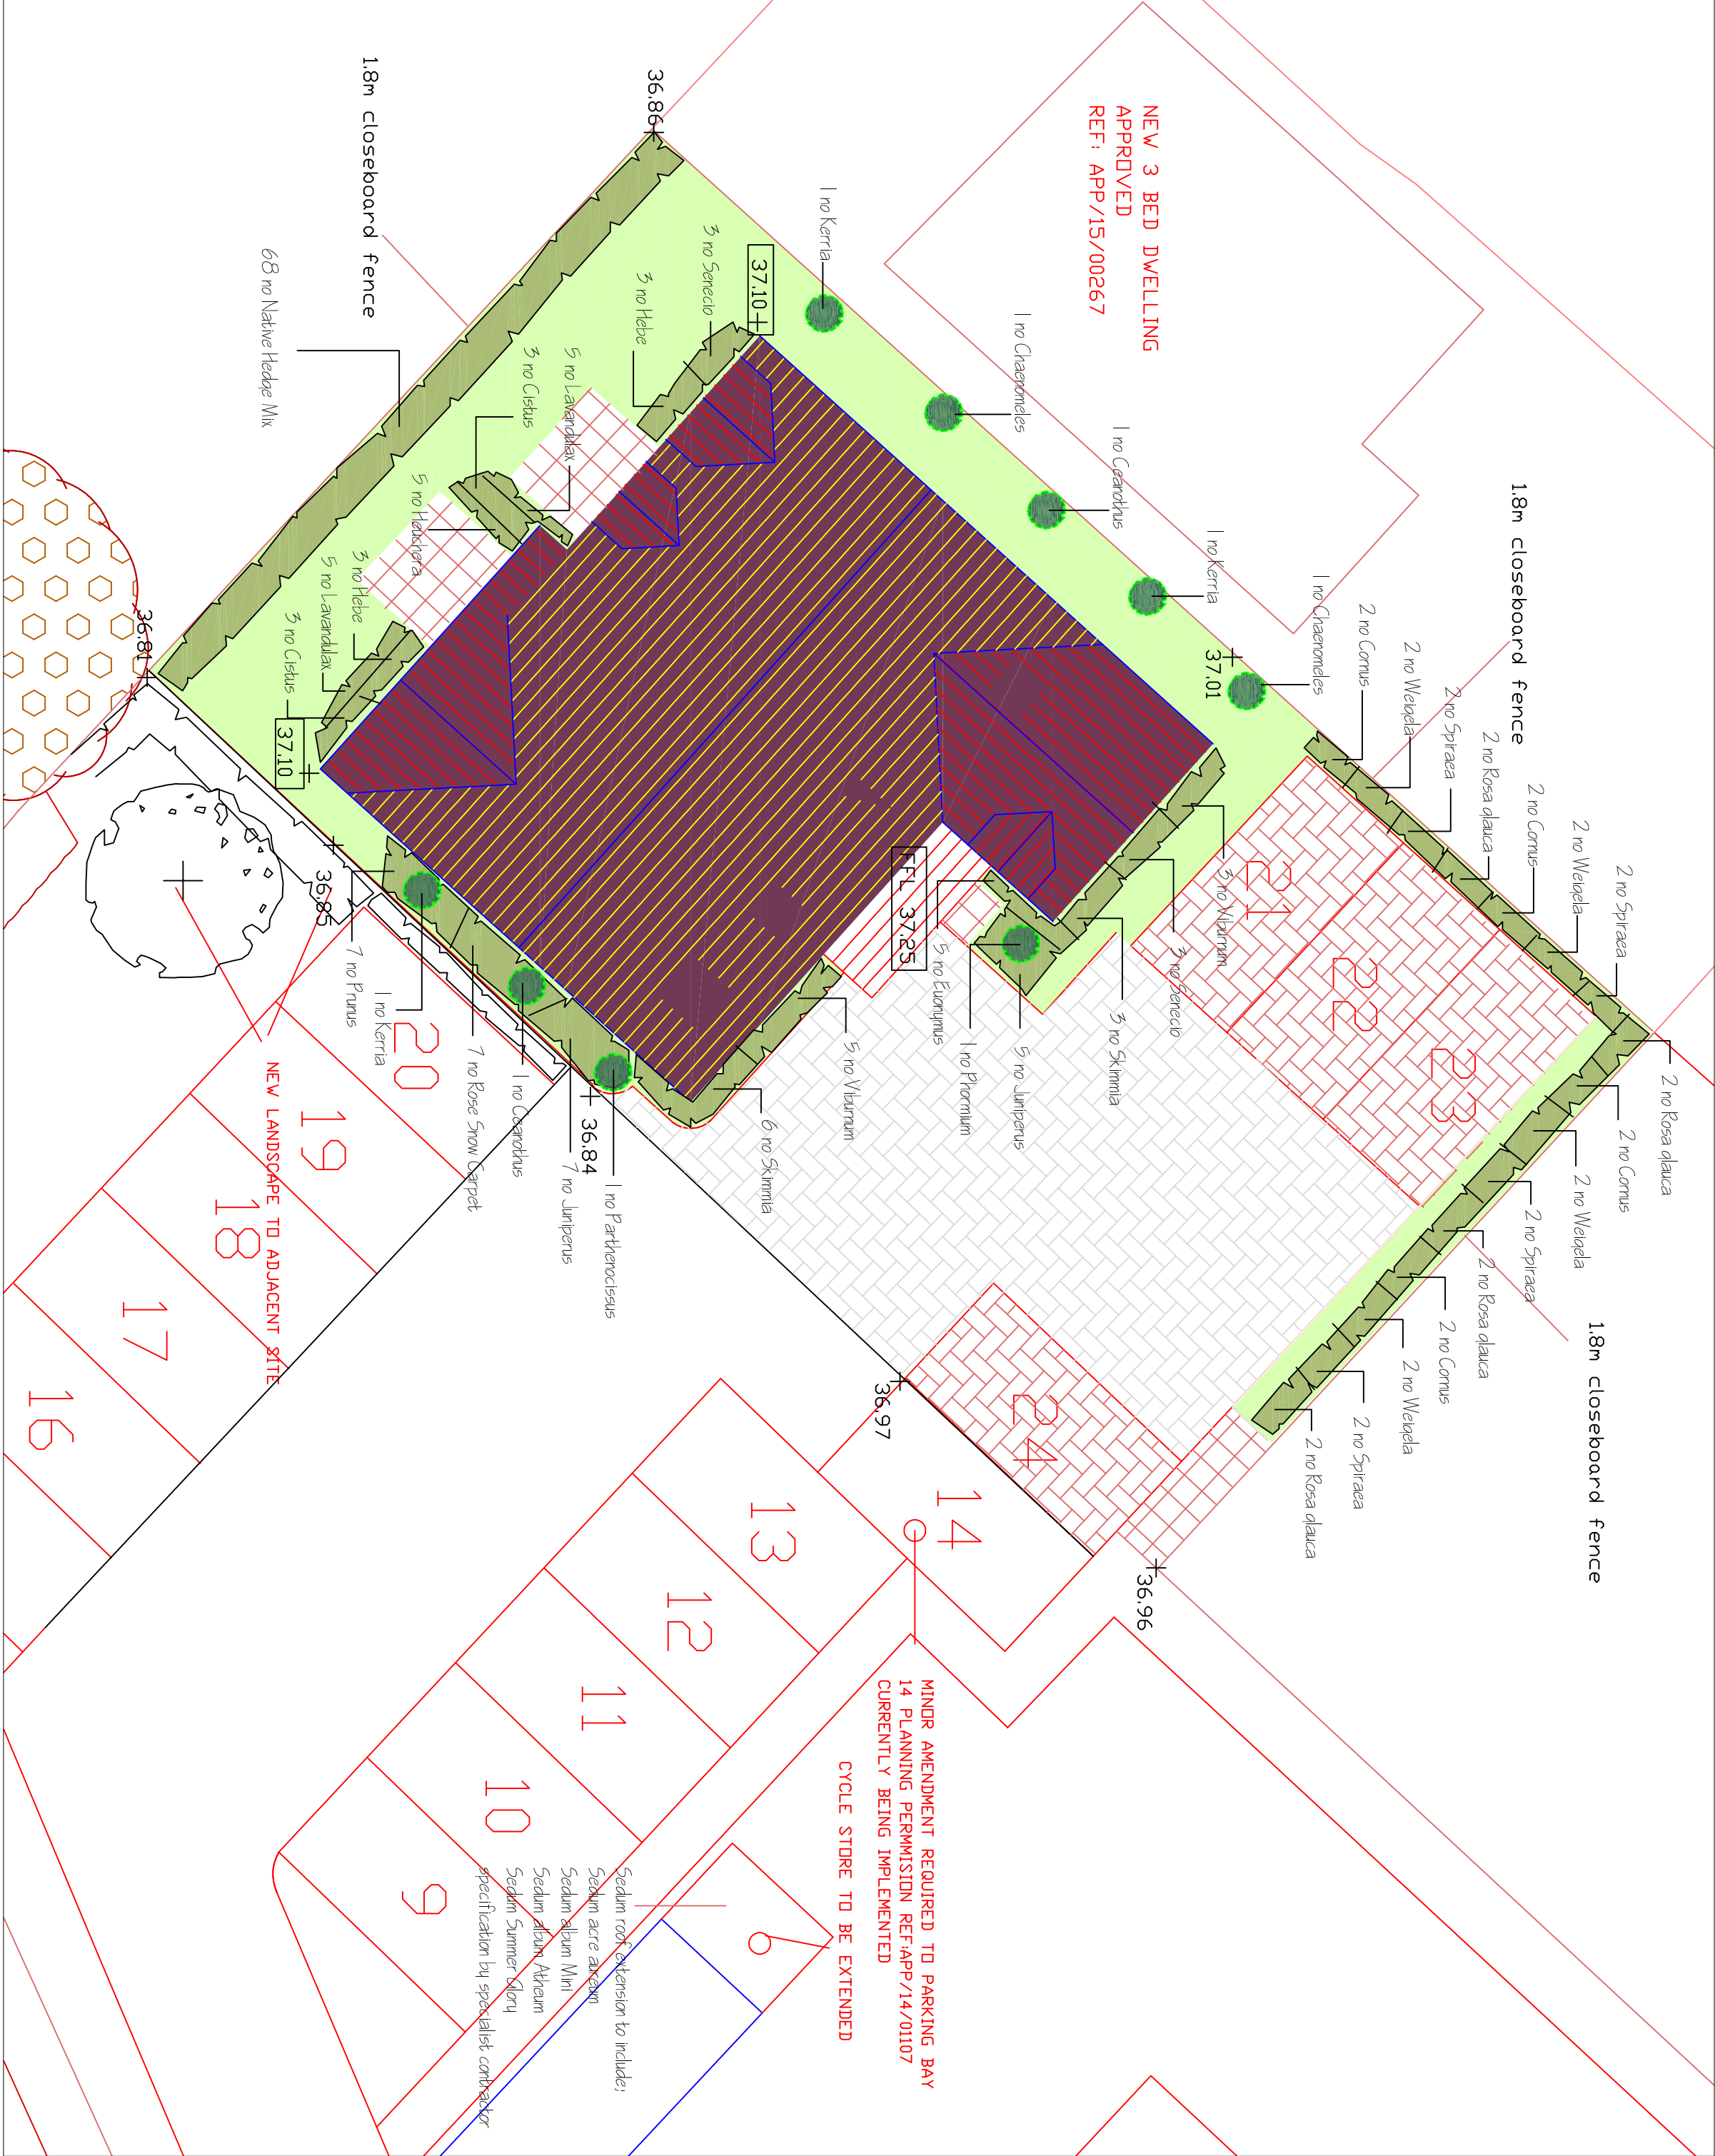

NOTES

- 1) Foundations to dwellings to be designed to take account of the mature height of existing and proposed trees.
- 2) All planting to be completed during the first planting season (Nov-March) following completion of construction works.
- 3) Any tree or shrub planted or retained as part of the approved landscape scheme which dies or is removed during the first five years shall be replaced with another of the same species and size in the same position during the first available planting season.

PLANNING SCHEDULE

SHRUBS & HERBACIOUS	Size at Planting	Pot Size	Planting centres
Cistus x lavetti	30-45cm	3L	50cm
Cornus elegantisissima	60-90cm	3L	60cm
Eunymus fortunei Blandi	20-30cm	3L	50cm
Hebe Emerald Green	20-30cm	3L	50cm
Juniperus Blue Carpet	30-40cm	3L	50cm
Lavandula Hidcote	10-20cm	3L	40cm
Prunum Yellow Wave	60-90cm	10L	as shown
Prunus laurocerasus Low 'n Green	30-40cm	3L	50cm
Rosa Snow Carpet	30-40cm	3L	50cm
Rosa alba	40-60cm	3L	60cm
Senebio Sunshine	30-40cm	3L	50cm
Skimmia Bronze Knight	30-40cm	3L	50cm
Spiraea x arata	40-60cm	3L	60cm
Viburnum davidii	30-40cm	3L	50cm
Weigela florida Folis Purpureis	40-60cm	3L	60cm

CLIMBERS / WALL SHRUBS	Size at Planting	Pot Size	Planting centres
Ceanothus Burswoodii	60-90cm	7L	as shown
Chaenomeles speciosa Nivalis	60-90cm	7L	as shown
Kerria japonica Plentiflora	60-90cm	7L	as shown
Parthenocissus hemsleyana	60-90cm	7L	as shown, with wires to fence

NATIVE MIX HEDGEC	Size at Planting	Pot Size	Planting centres
20% Cornus saskawana	60-90cm	7L	all open grown, 60-90cm ht,
20% Cornus australis	60-90cm	7L	planted in double staggered row
15% Eunymus europaeus	60-90cm	7L	plants at 40cm centres, rows
20% L. vulpina vulgare	60-90cm	7L	at 30cm centres, random mix
10% Rosa rubiginosa	60-90cm	7L	
15% Viburnum opulus	60-90cm	7L	

KEY



Specimen shrubs / climbers



New shrub planting



Turf



Paving slabs to be Marshall's Charmwood 450 x 450 x 50mm, slabs in Buff, laid stretcher bond



Block paving to be Marshall's permeable Pura in Brindle, parking bays delineated with White Cartop, 200 x 100 x 80mm, laid herringbone



Block paving to be Marshall's permeable Pura in Natural 200 x 100 x 80mm, laid herringbone

36.86+

Existing levels

37.10+

Existing levels

Job Title
Landscape Proposals
land to rear of Benhall
Waterlooville

Drawing No
1094 / 01

Revision

Date

Aug 2016

Scale

1 : 200 @ A2

LINDA OAK
LANDSCAPE DESIGN LTD
76a Hammonds Lane
Totton

Hambs
5040 3LE
Tel 02380 666738
info@lindaokdesign.co.uk

Client
D & K Contracting Services Ltd