



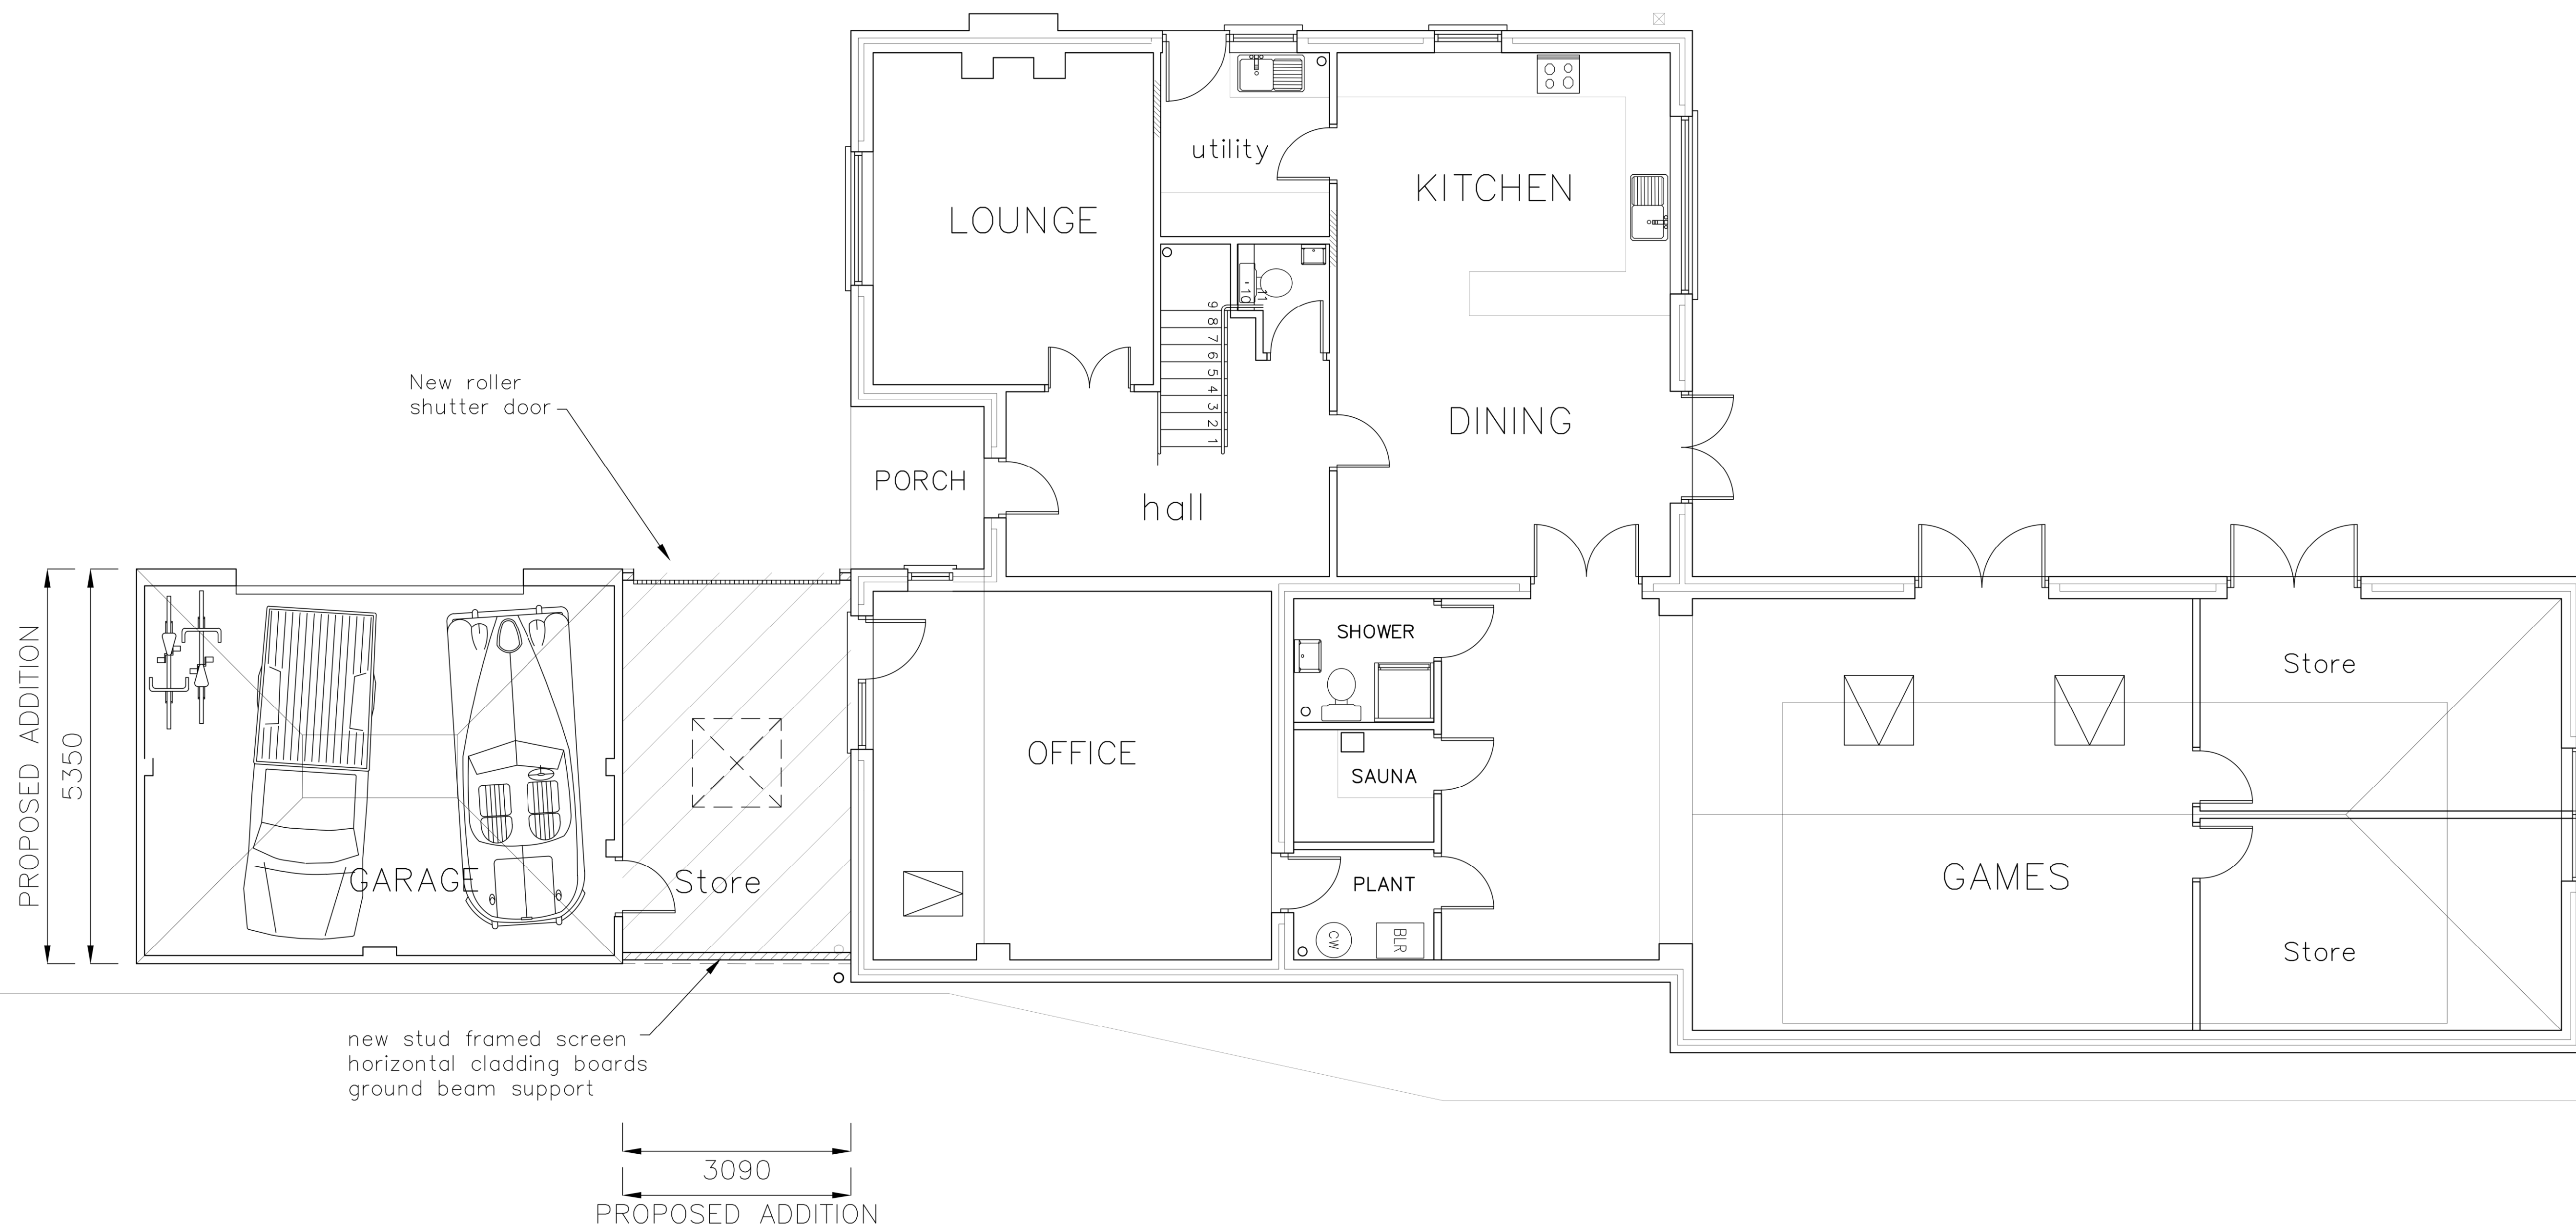

CAD

Critchley Architecture And Design Ltd.
Contact: 02392 474 919 | info@caad.online
The Old Brewery, 15E South Street, Havant, PO9 1BU

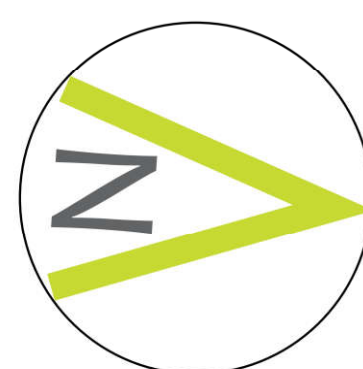

Proposed Floor Existing

Revisions
a) Alterations 26/05/21 CAL
b) Alterations 26/05/21 CAL
c) Alterations 27/05/21 CAL
d)

29, Victoria Avenue,
Hayling Island,
PO11 9AJ.

Scale A1=1:50, A3=1:100
Drawn CAL
Date 20/05/2021

9403-451 ^C

10m

20m

30m

40m