
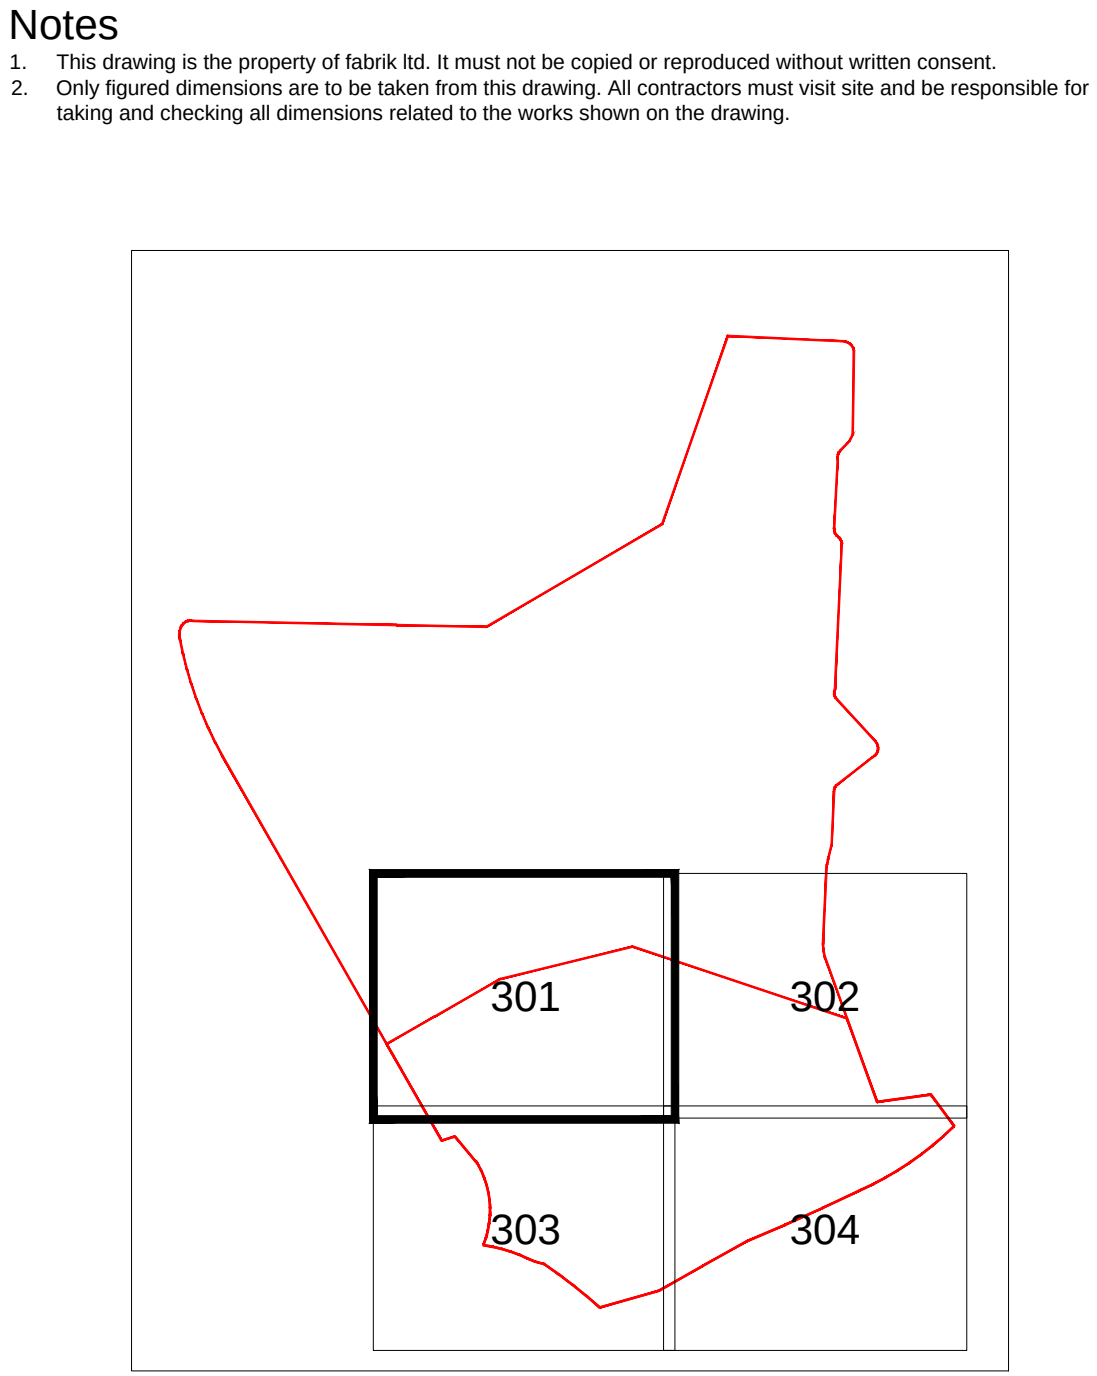


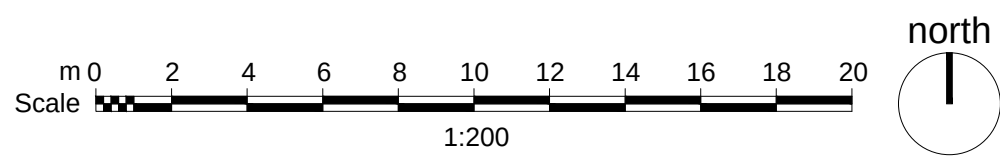

Refer to fabrik drawings:  
D2403 L.305 for Soft Landscape Legend  
D2403 L.201 - 205 for Detailed Hard Landscape proposals

#### Notes

- This drawing is the property of fabrik ltd. It must not be copied or reproduced without written consent.
- Only figured dimensions are to be taken from this drawing. All contractors must visit site and be responsible for taking and checking all dimensions related to the works shown on the drawing.

REFER TO FABRIK DRAWING 302

| No. | Date     | Revisions | Reason                                         | ah | Name |
|-----|----------|-----------|------------------------------------------------|----|------|
| 01  | 17.11.16 |           | Site wide amendments following client comments |    |      |

- External References:
- D2403 Berewood Town Park Phase A TenderDrawingsSite Survey/Sign copy
  - D2403 Berewood Town Park Phase A TenderDrawingsSite Survey/Revised 110628V5SU\_CREDSURV copy
  - D2404 Berewood Town Park Phase B Watercourse/Drawings/Technical/Revised 13.02.0171 Town Park Constraints - Copy
  - D2403 Berewood Town Park Phase A TenderDrawings/Engineer/161117K\_P50\_Roads-copy

#### fabrik

Lenton House  
16 Lenton Street  
Alton  
Hampshire  
GU34 1HG

T: 01430 595250  
E: alton@fabrikuk.com  
W: www.fabrikuk.com

#### Project

Town Park, Phase A, Berewood, Waterlooville  
for Grainger


#### Drawing

Detailed Soft Landscape Plan 1 of 4

| Scale      | Date   | Checked | Drawn |
|------------|--------|---------|-------|
| 1:200 @ A0 | Nov'16 | as      | ah    |

| Drawing No. | Revision |
|-------------|----------|
| D2403 L.301 | 01       |

|                                                       |                                                        |
|-------------------------------------------------------|--------------------------------------------------------|
| <input type="checkbox"/> Preliminary                  | <input type="checkbox"/> Issued for Design/Information |
| <input type="checkbox"/> Issued for Planning Approval | <input type="checkbox"/> Issued for Tender             |
| <input type="checkbox"/> Issued for Construction      | <input type="checkbox"/> As Built                      |
| Drawing sheet size - A0                               | Copyright Reserved ©                                   |

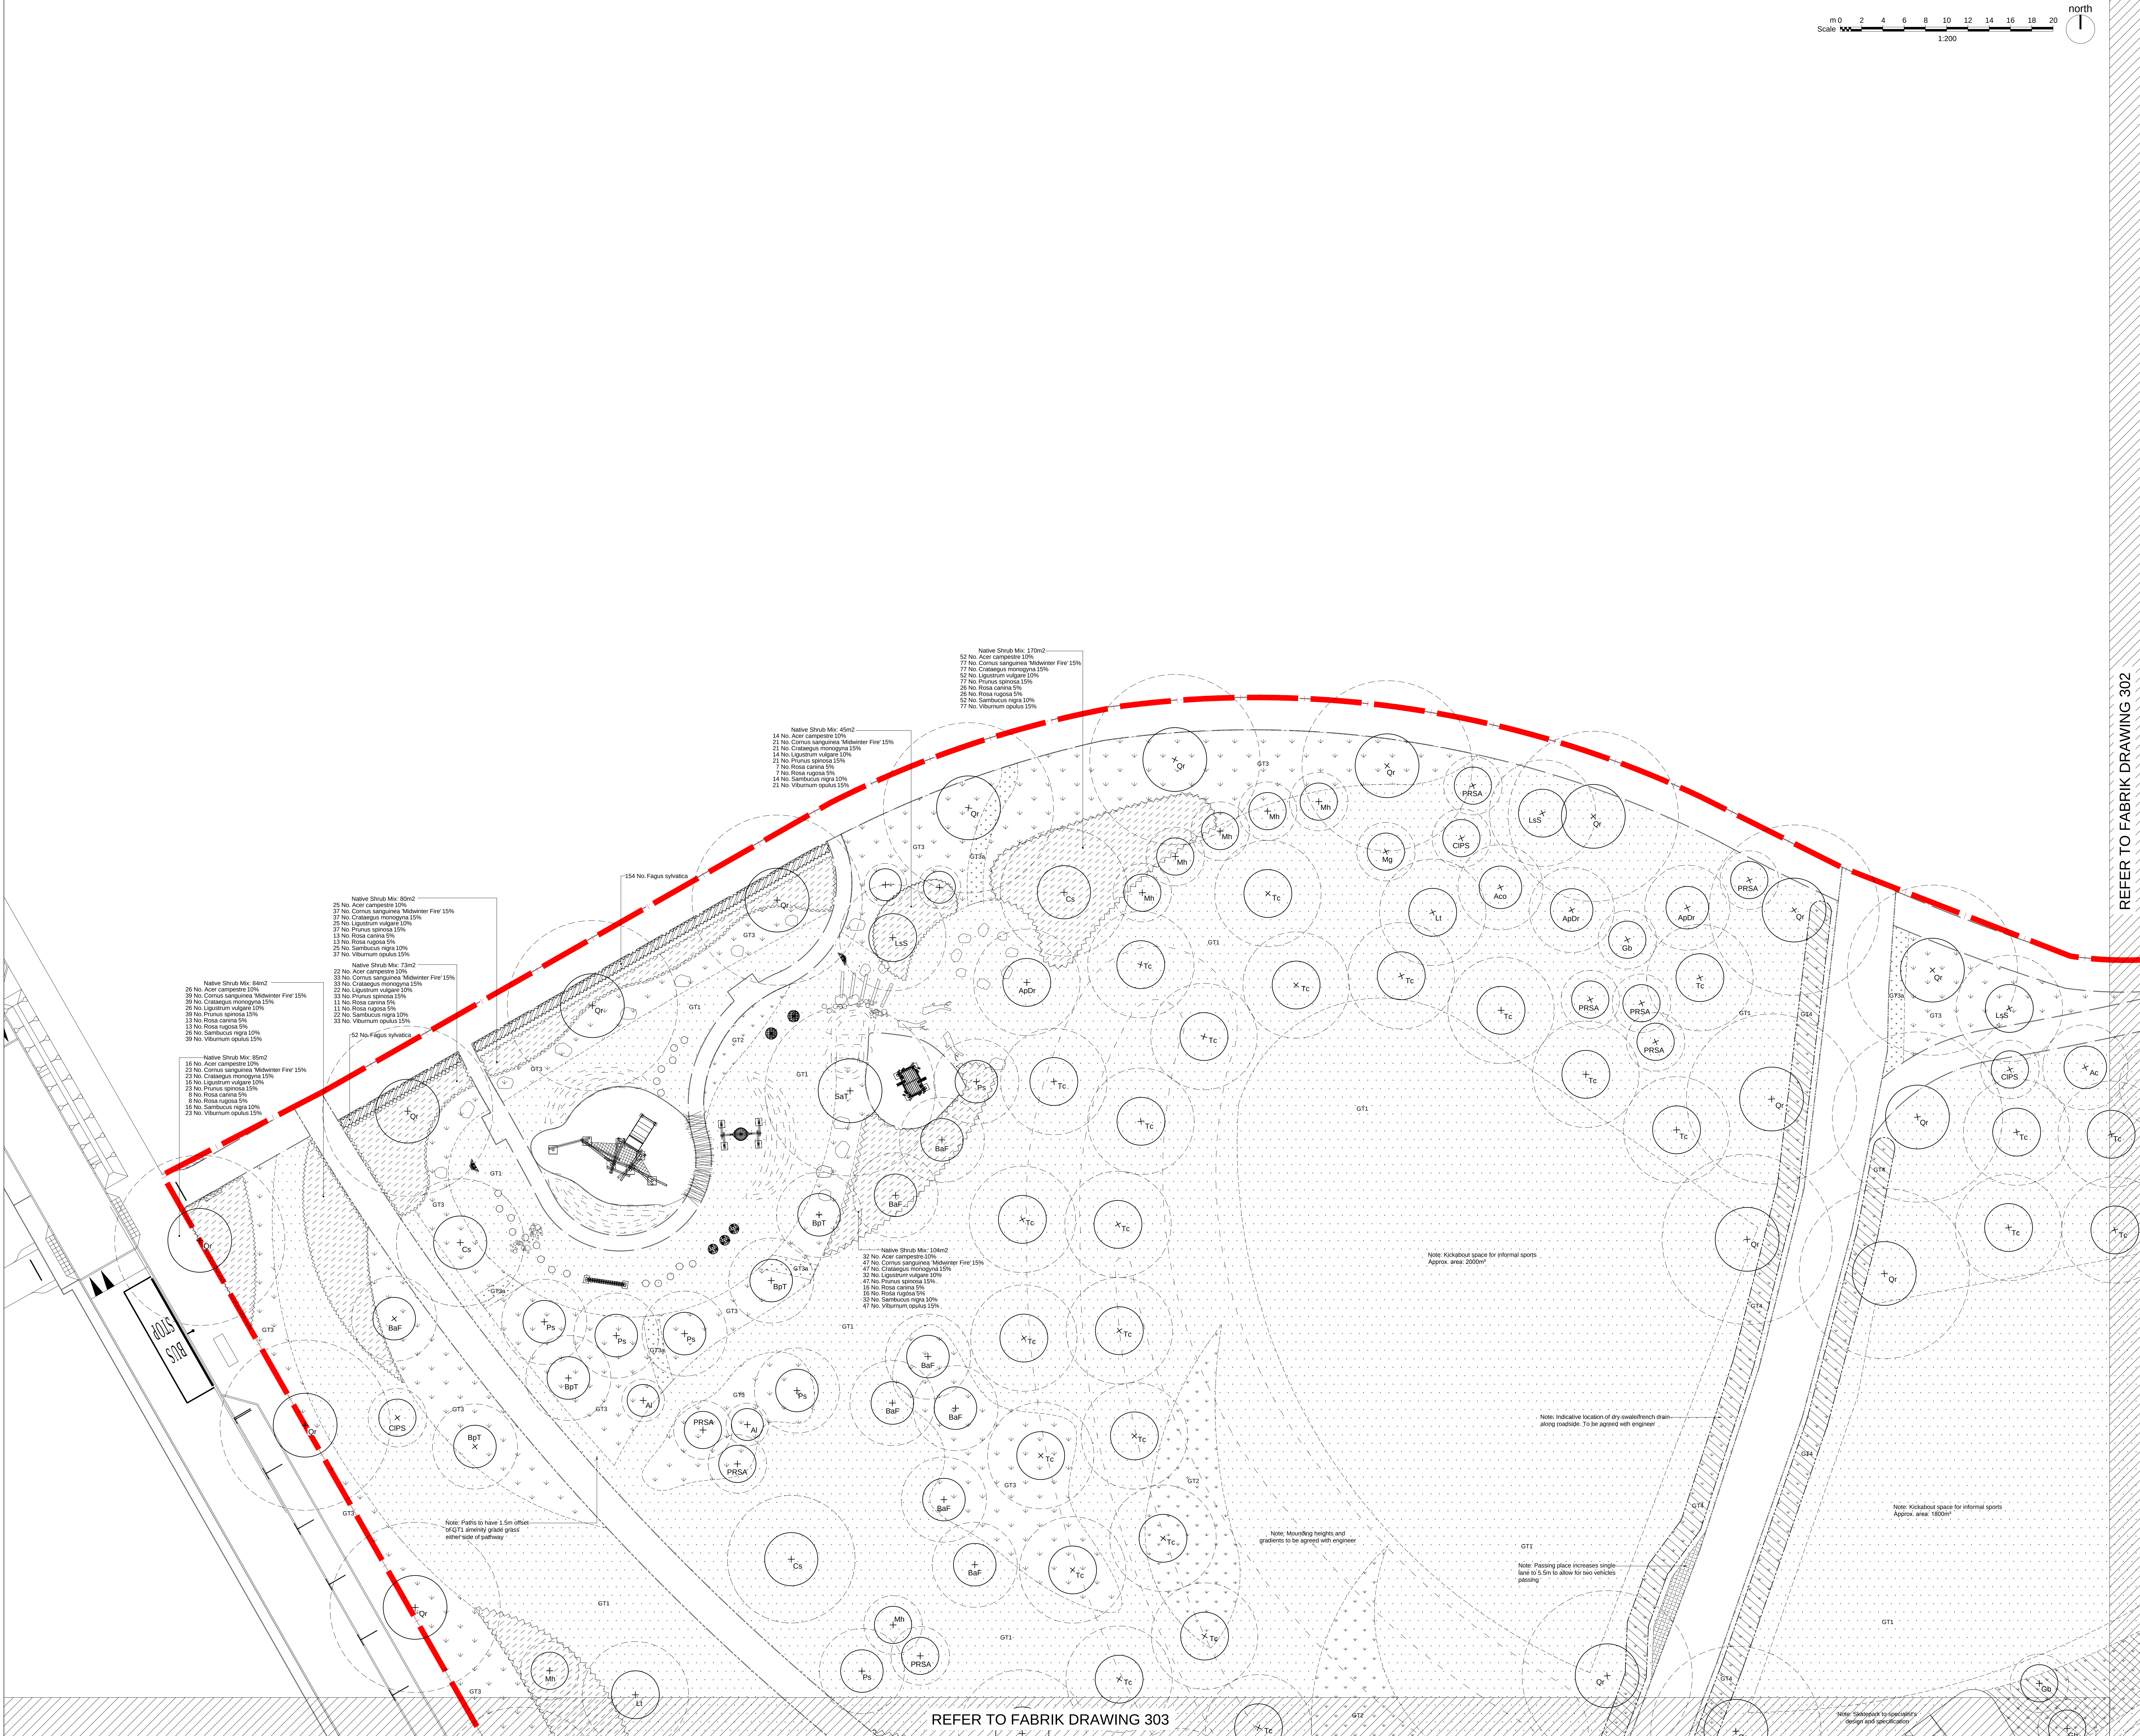

REFER TO FABRIK DRAWING 303