


London Road

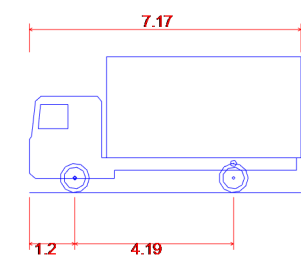


FTA Design LG Rigid Vehicle (1998)
Overall Length 7.170m
Overall Width 2.300m
Overall Body Height 3.580m
Min Body Ground Clearance 0.375m
Track Width 2.120m
Lock-to-lock time 3.00s
Curb to Curb Turning Radius 7.000m

360 litre - refuse and recycling bin store area

Visibility splay

10.00- Contour

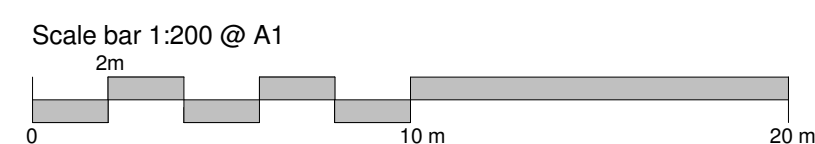

Client: Ropley House Estates Ltd		Project: 112 London Road, Cowplain, PO8 8HB	
 STYLE FRONT .CO.UK Design & build		Drawing Title: Proposed Transport Plan	
		Drawing No: ST-PL-02	
Rev:		Date:	23-03-2016
Project No:		112LR	Scale: As indicated @ A1

Style Front (London) Ltd
Chester House
Fulham Green
81-83 Fulham High Street
London, SW6 3JA

T: +44 (0)20 37139300
E: info@stylefront.co.uk
W: www.stylefront.co.uk

© 2016 - The contents of this drawing and the designs depicted are the exclusive copyright of Style Front Ltd