

SCHEDULE OF ACCOMMODATION

APARTMENT	BEDS	NO.	FT ²	LEVEL
1	1	900	508	G
2	1	900	508	1
3	1	900	508	2
4	1	315	548	1
5	2	760	753	1
6	2	760	753	1
7	2	760	753	1
8	1	500	508	1
9	1	500	508	1
10	1	500	508	1
11	2	760	753	1
12	2	760	753	1
13	2	760	753	1
14	1	900	508	1
15	1	900	508	2
16	1	900	508	2
17	2	760	753	2
18	1	500	508	2
19	1	500	508	2
20	1	500	508	2
21	1	500	508	2
22	2	660	710	3
23	1	900	508	3
24	1	410	443	3
25	1	410	443	3
26	2	660	666	3
27	2	660	667	3
28	1	500	508	3
29	1	500	508	3
30	2	660	667	3

KEY

Hatch indicates areas of New Construction.



1:200 scale



P4	app	2014	Layout Recognition of Ground Floor Cyclic Streets, Unit 26 and Unit 28	EO	
P3	app	2014	Layout Recognition	EO	
P2	app	2014	Cycle storage allocated	LO	
P1	app	2014	Reviewed car park & incorporated walkway	LMH	

PLC





Tel: (023) 92 755 333
E-Mail: admin@picarchitects
Web: www.picarchitects

WD KING GROUP








Clock House/ 81c London Road
Waterloo

Proposed Floor Layouts

Drawing No.	Date	Checked By	Issue	Approved By	Date
LMM					
14 - 2043 - 101		Issue No:	P5	1,200 @ A1	
P/LC ARCHITECTS 5 COPYRIGHT RESERVED 2013 NOT TO BE SCALED DIMENSIONS TO BE CHECKED ON SITE SCALING ONLY FOR LOCAL AUTHORITY APPROVALS					

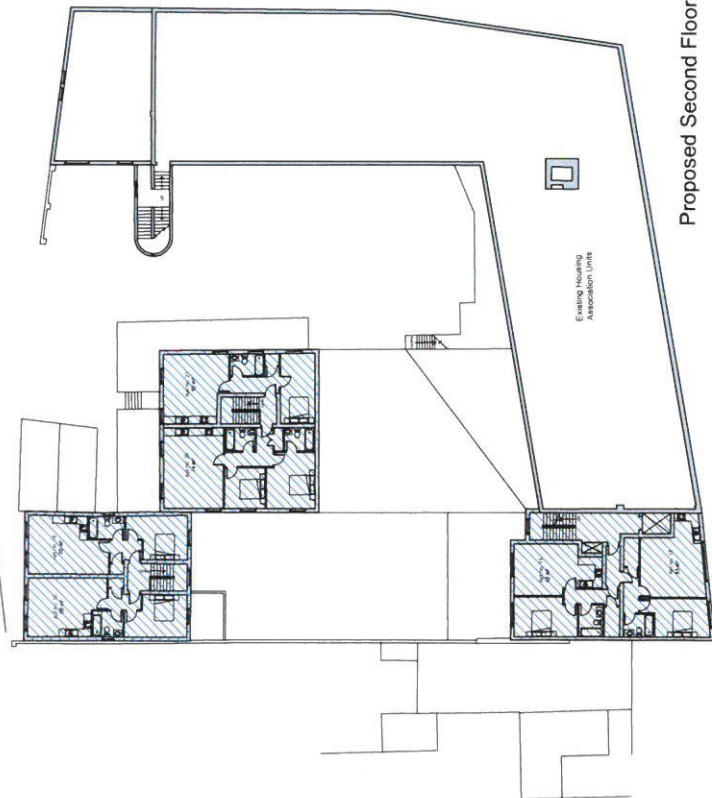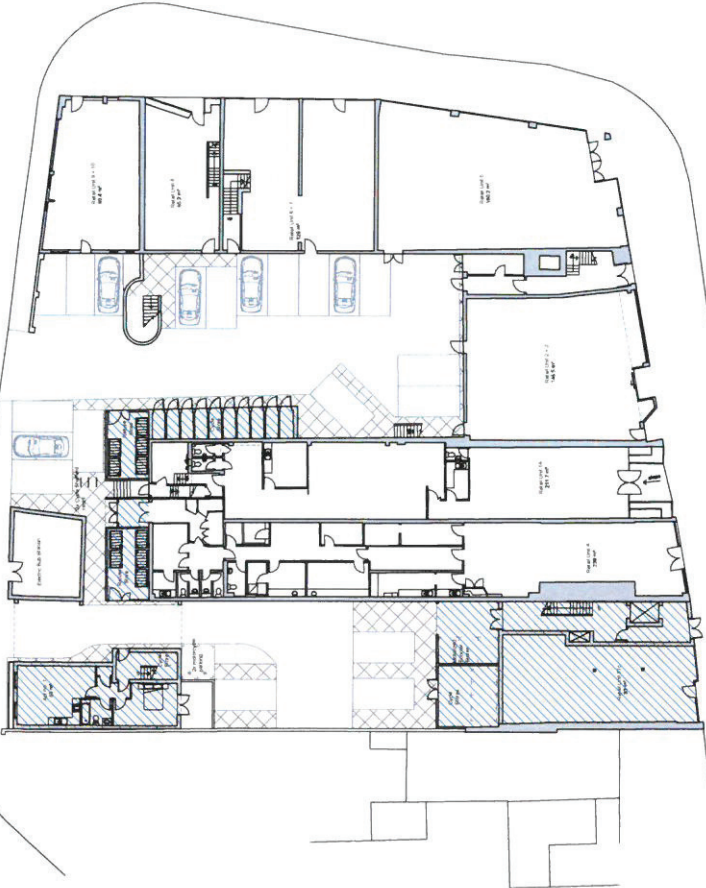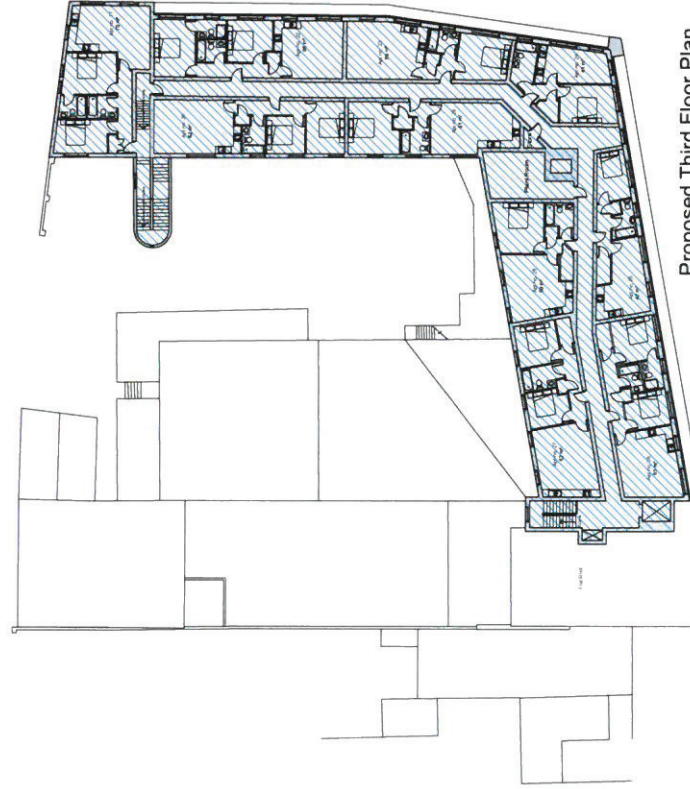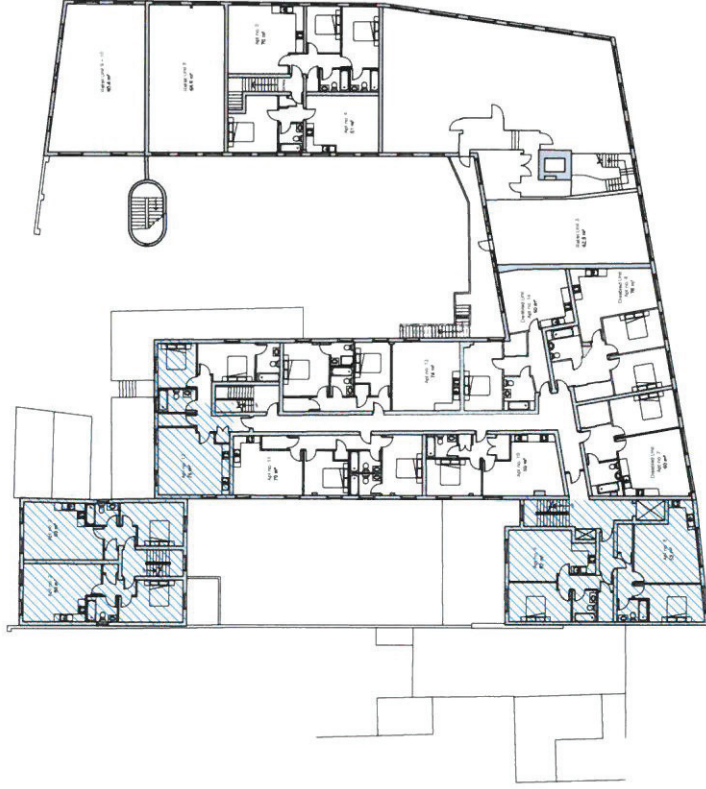

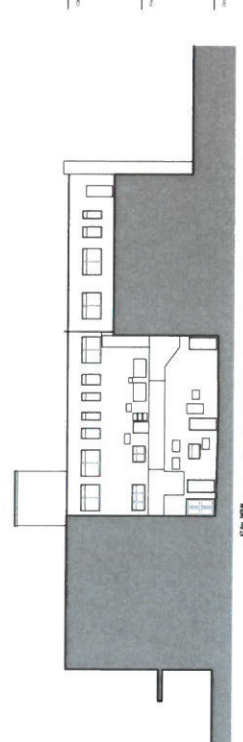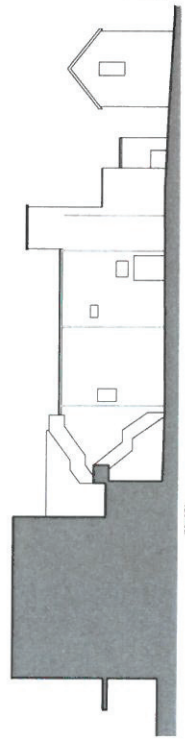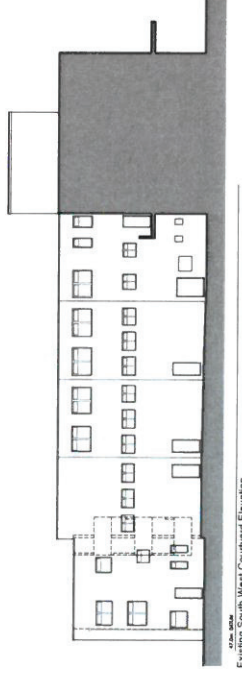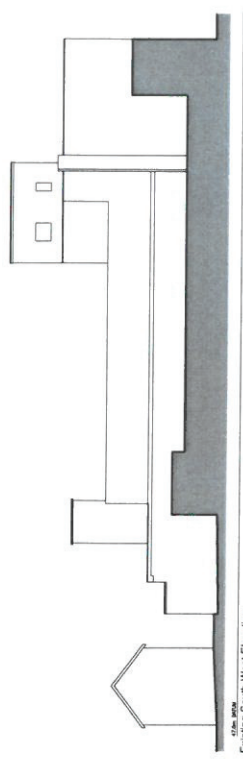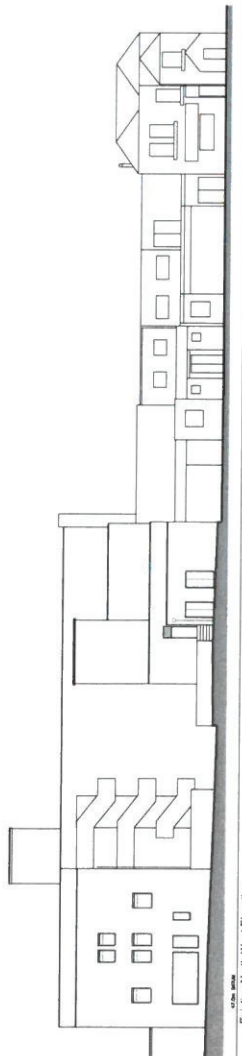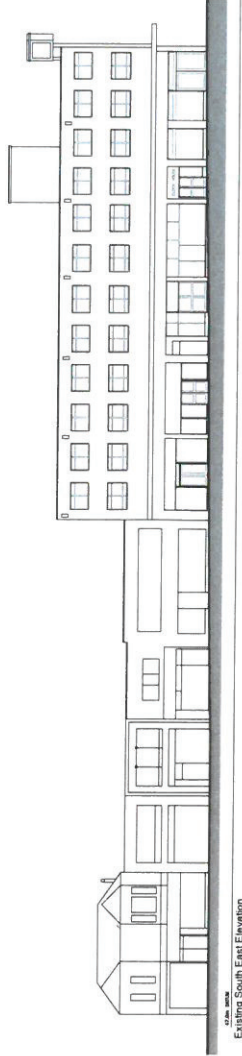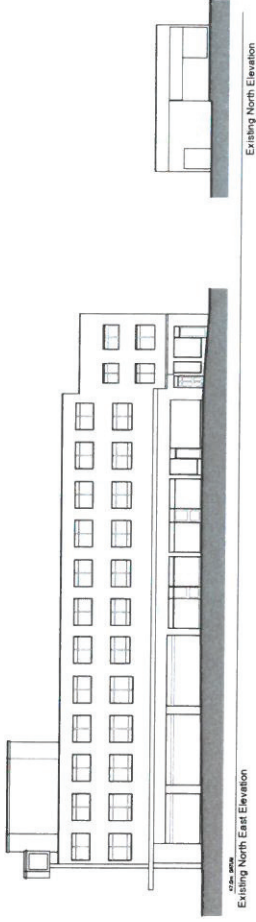

1:200 scale








PLC
 LINDSAY HODGE
 ARCHITECTS
 100, THE ARCADE
 PORTSMOUTH PO1 2DQ
 HAMPSHIRE ENGLAND
 Tel: (023) 92 756 333
 E-Mail: info@plcarchitects.com
 Web: www.plcarchitects.com

WD KING Group

Clock House 81c London Road
 Waterlooville

Existing Elevations

Client	Drawn	Checked	Date	Project	Scale
KC				14 - 2043 - 102	1:200 @ A1

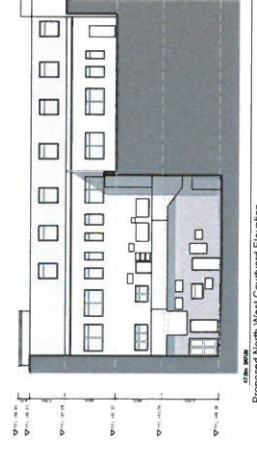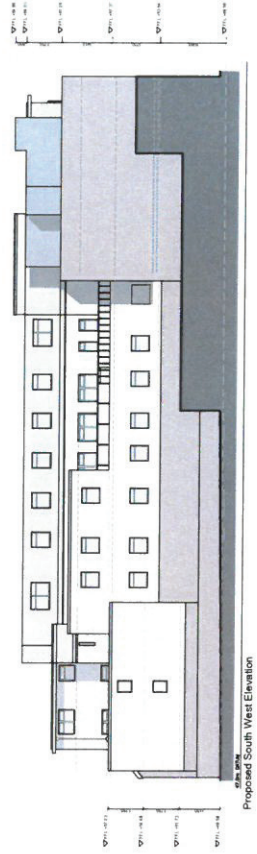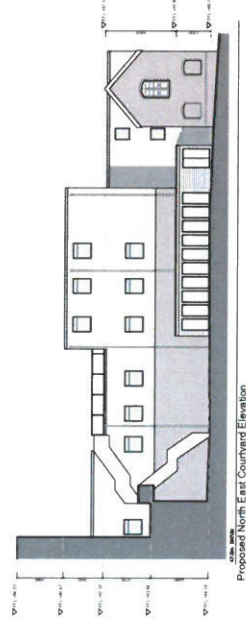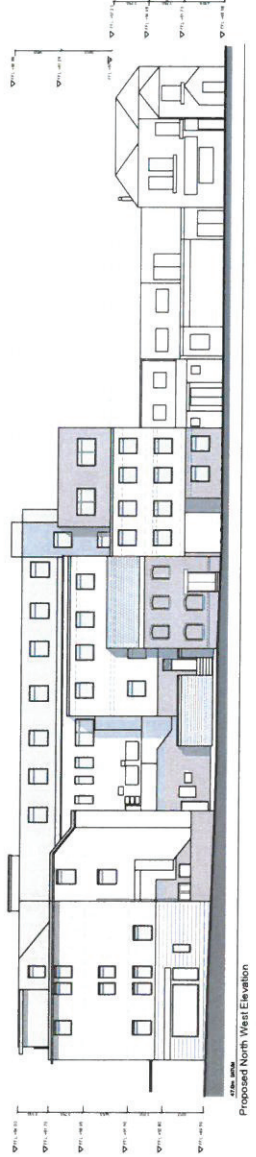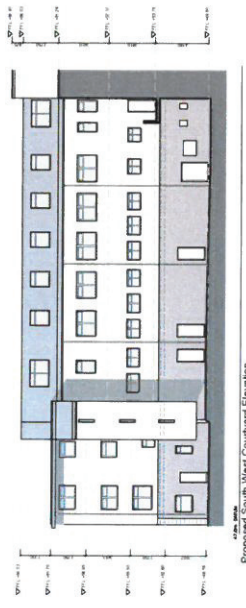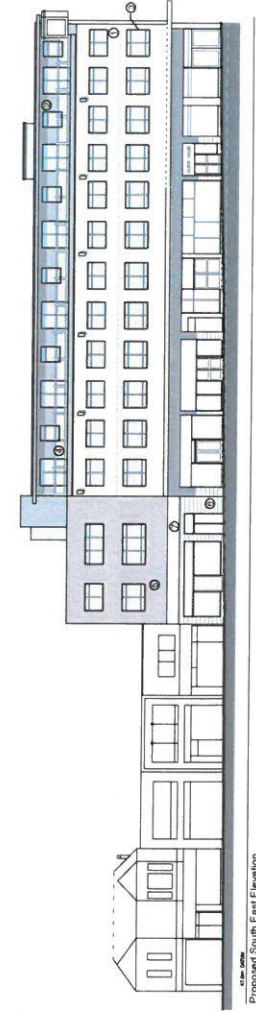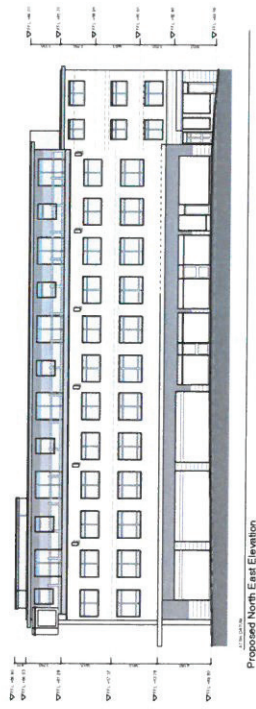


PLC

Landowne House
25-26 Hampshire Terrace
Portsmouth PO1 2QH
Hampshire England

Tel: (0203) 92 756 333


ARCHITECTS

WD KING Group

Clock House/ 81c London Road
Waterloo


NOTES

GENERAL NOTES:
1. CONSULT THE BUILDING REGULATIONS AND THE CONSTRUCTION DESIGN AND MANAGEMENT REGULATIONS.
2. ALL DIMENSIONS ARE TO FACE UNLESS OTHERWISE STATED.



1:1250 scale




PLC
ARCHITECTS
Lancashire House
25-26 Hampshire Terrace
Tel: (0203) 92 750 333
E-Mail: admin@plcarchitects.com
Web: www.plcarchitects.com

Clock House 81c London Road
Waterboville

Location Block Plan

Drawn By	Checked By	Date	Scale	Sheet No.	Total Sheets
KC					
14 - 2043 - 104	1:500 @ A3				
PLC ARCHITECTS	CONCEPT RESERVED 2014				
NOT TO BE SCALED - DIMENSIONS TO BE CHECKED ON SITE					
FOR USE ONLY FOR LOCAL AUTHORITY PURPOSES					

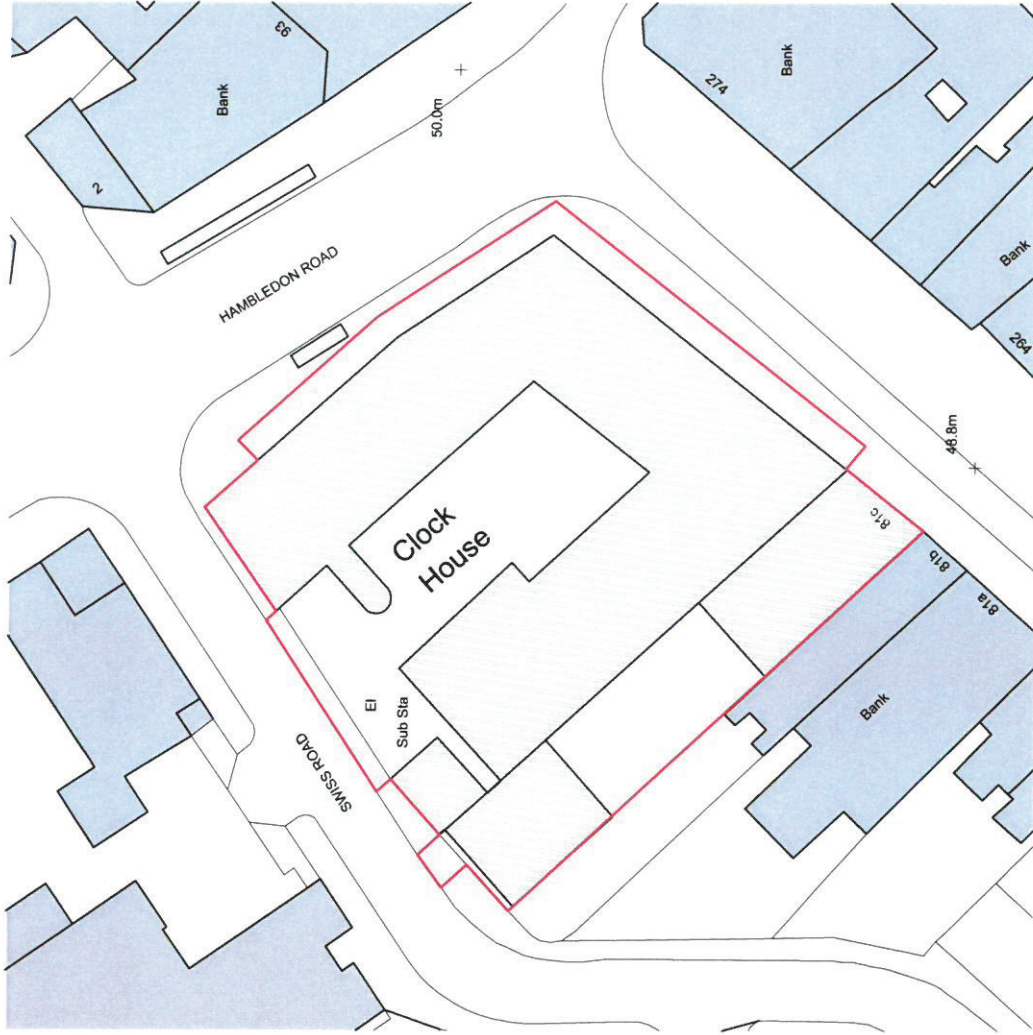


1:500 scale




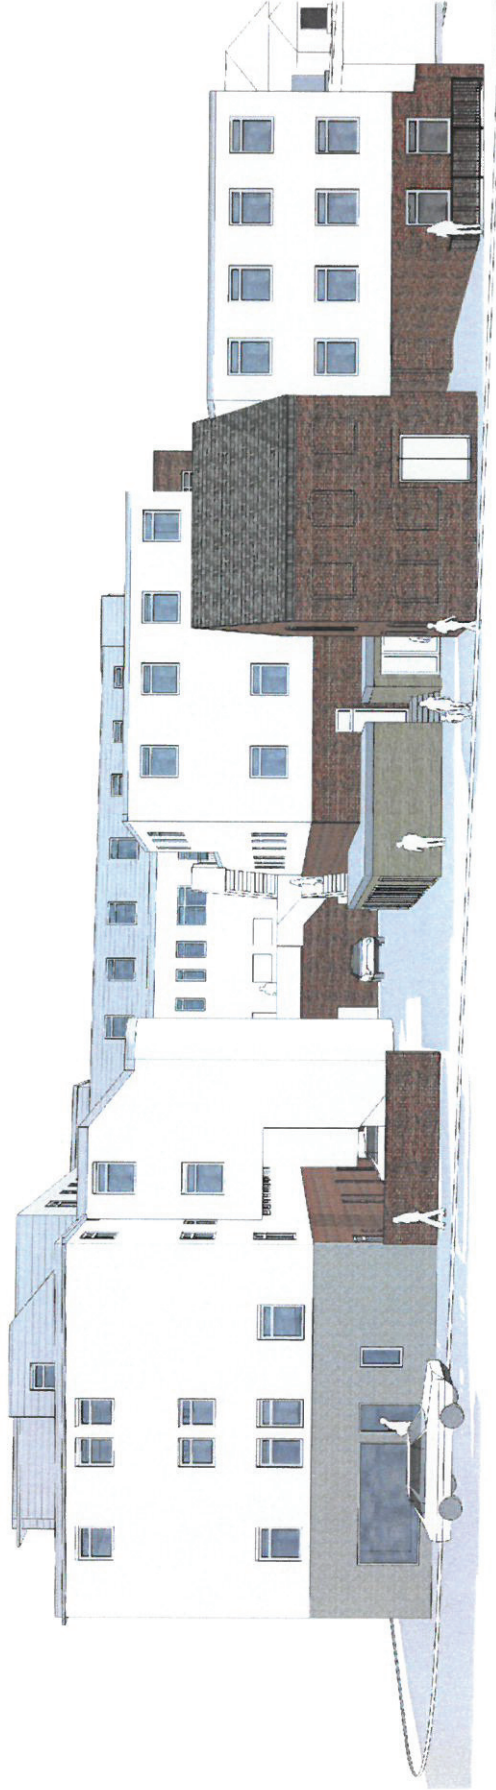


PLC ARCHITECTS
25-26 Hampshire Terrace
E-Mail: admin@plcarchitects.com
Web: www.plcarchitects.com

Click House 81c London Road

3D Perspective View			
KC			
14 - 2043 - 105			
PLC ARCHITECTS © COPYRIGHT RESERVED 2014 NOT TO BE REPRODUCED OR TRANSMITTED IN ANY FORM OR BY ANY MEANS WITHOUT THE WRITTEN PERMISSION OF PLC ARCHITECTS			


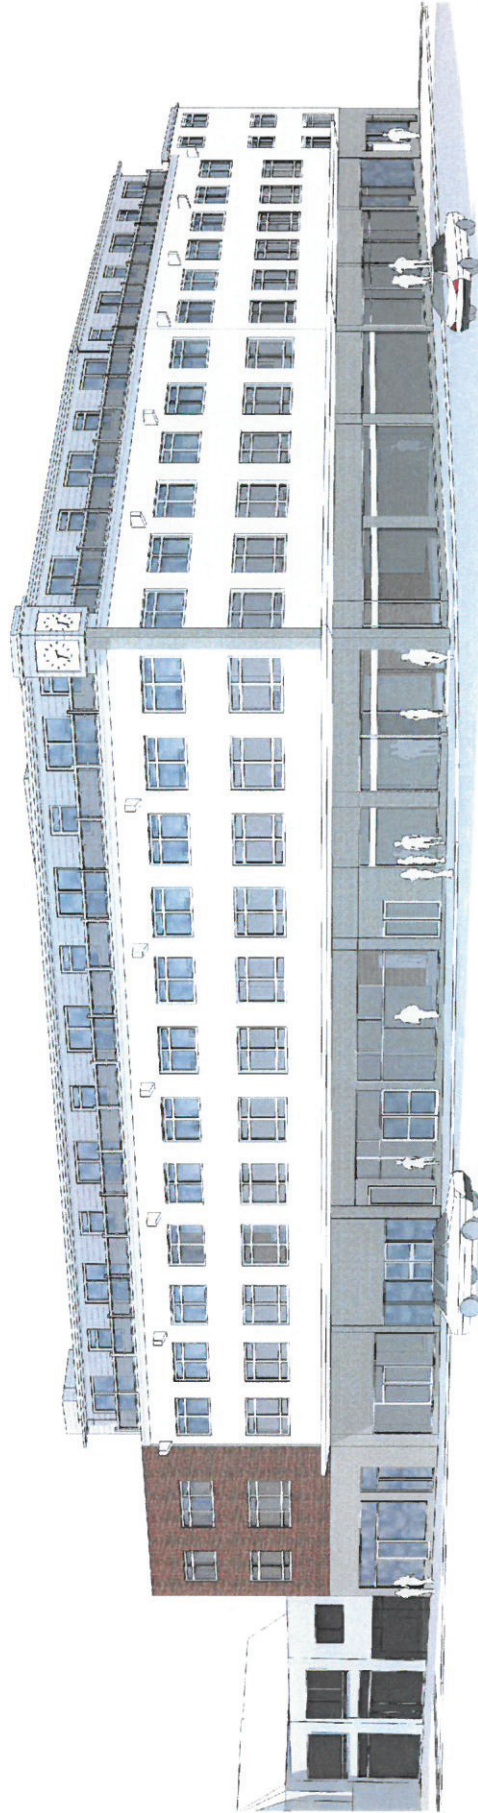

PLC ARCHITECTS
 25-26 Hampshire Terrace
 Portsmouth PO1 2DF
 Hampshire England
 Tel: (023) 92 756 333
 E-Mail: admin@plcarchitects.com
 Web: www.plcarchitects.com

Click House/ 81c London Road
 Waterlooville

3d Perspective View

Client	Drawn	Checked	Date
KC			
14 - 2043 - 106			
PLC ARCHITECTS - COPYRIGHT RESERVED 2014			
NOT TO BE SCALED - DIMENSIONS TO BE CHECKED ON SITE			
DESIGN ONLY - NOT FOR CONSTRUCTION			