

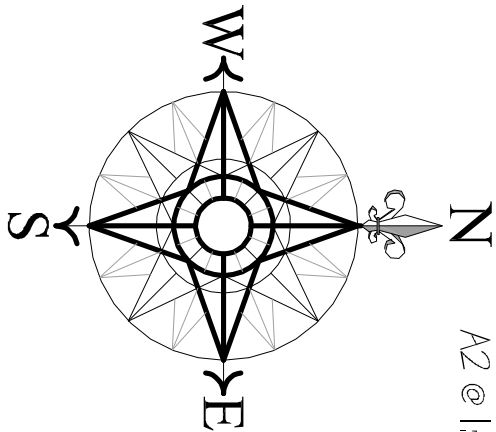


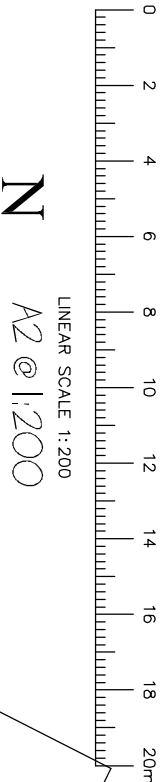

Indicative

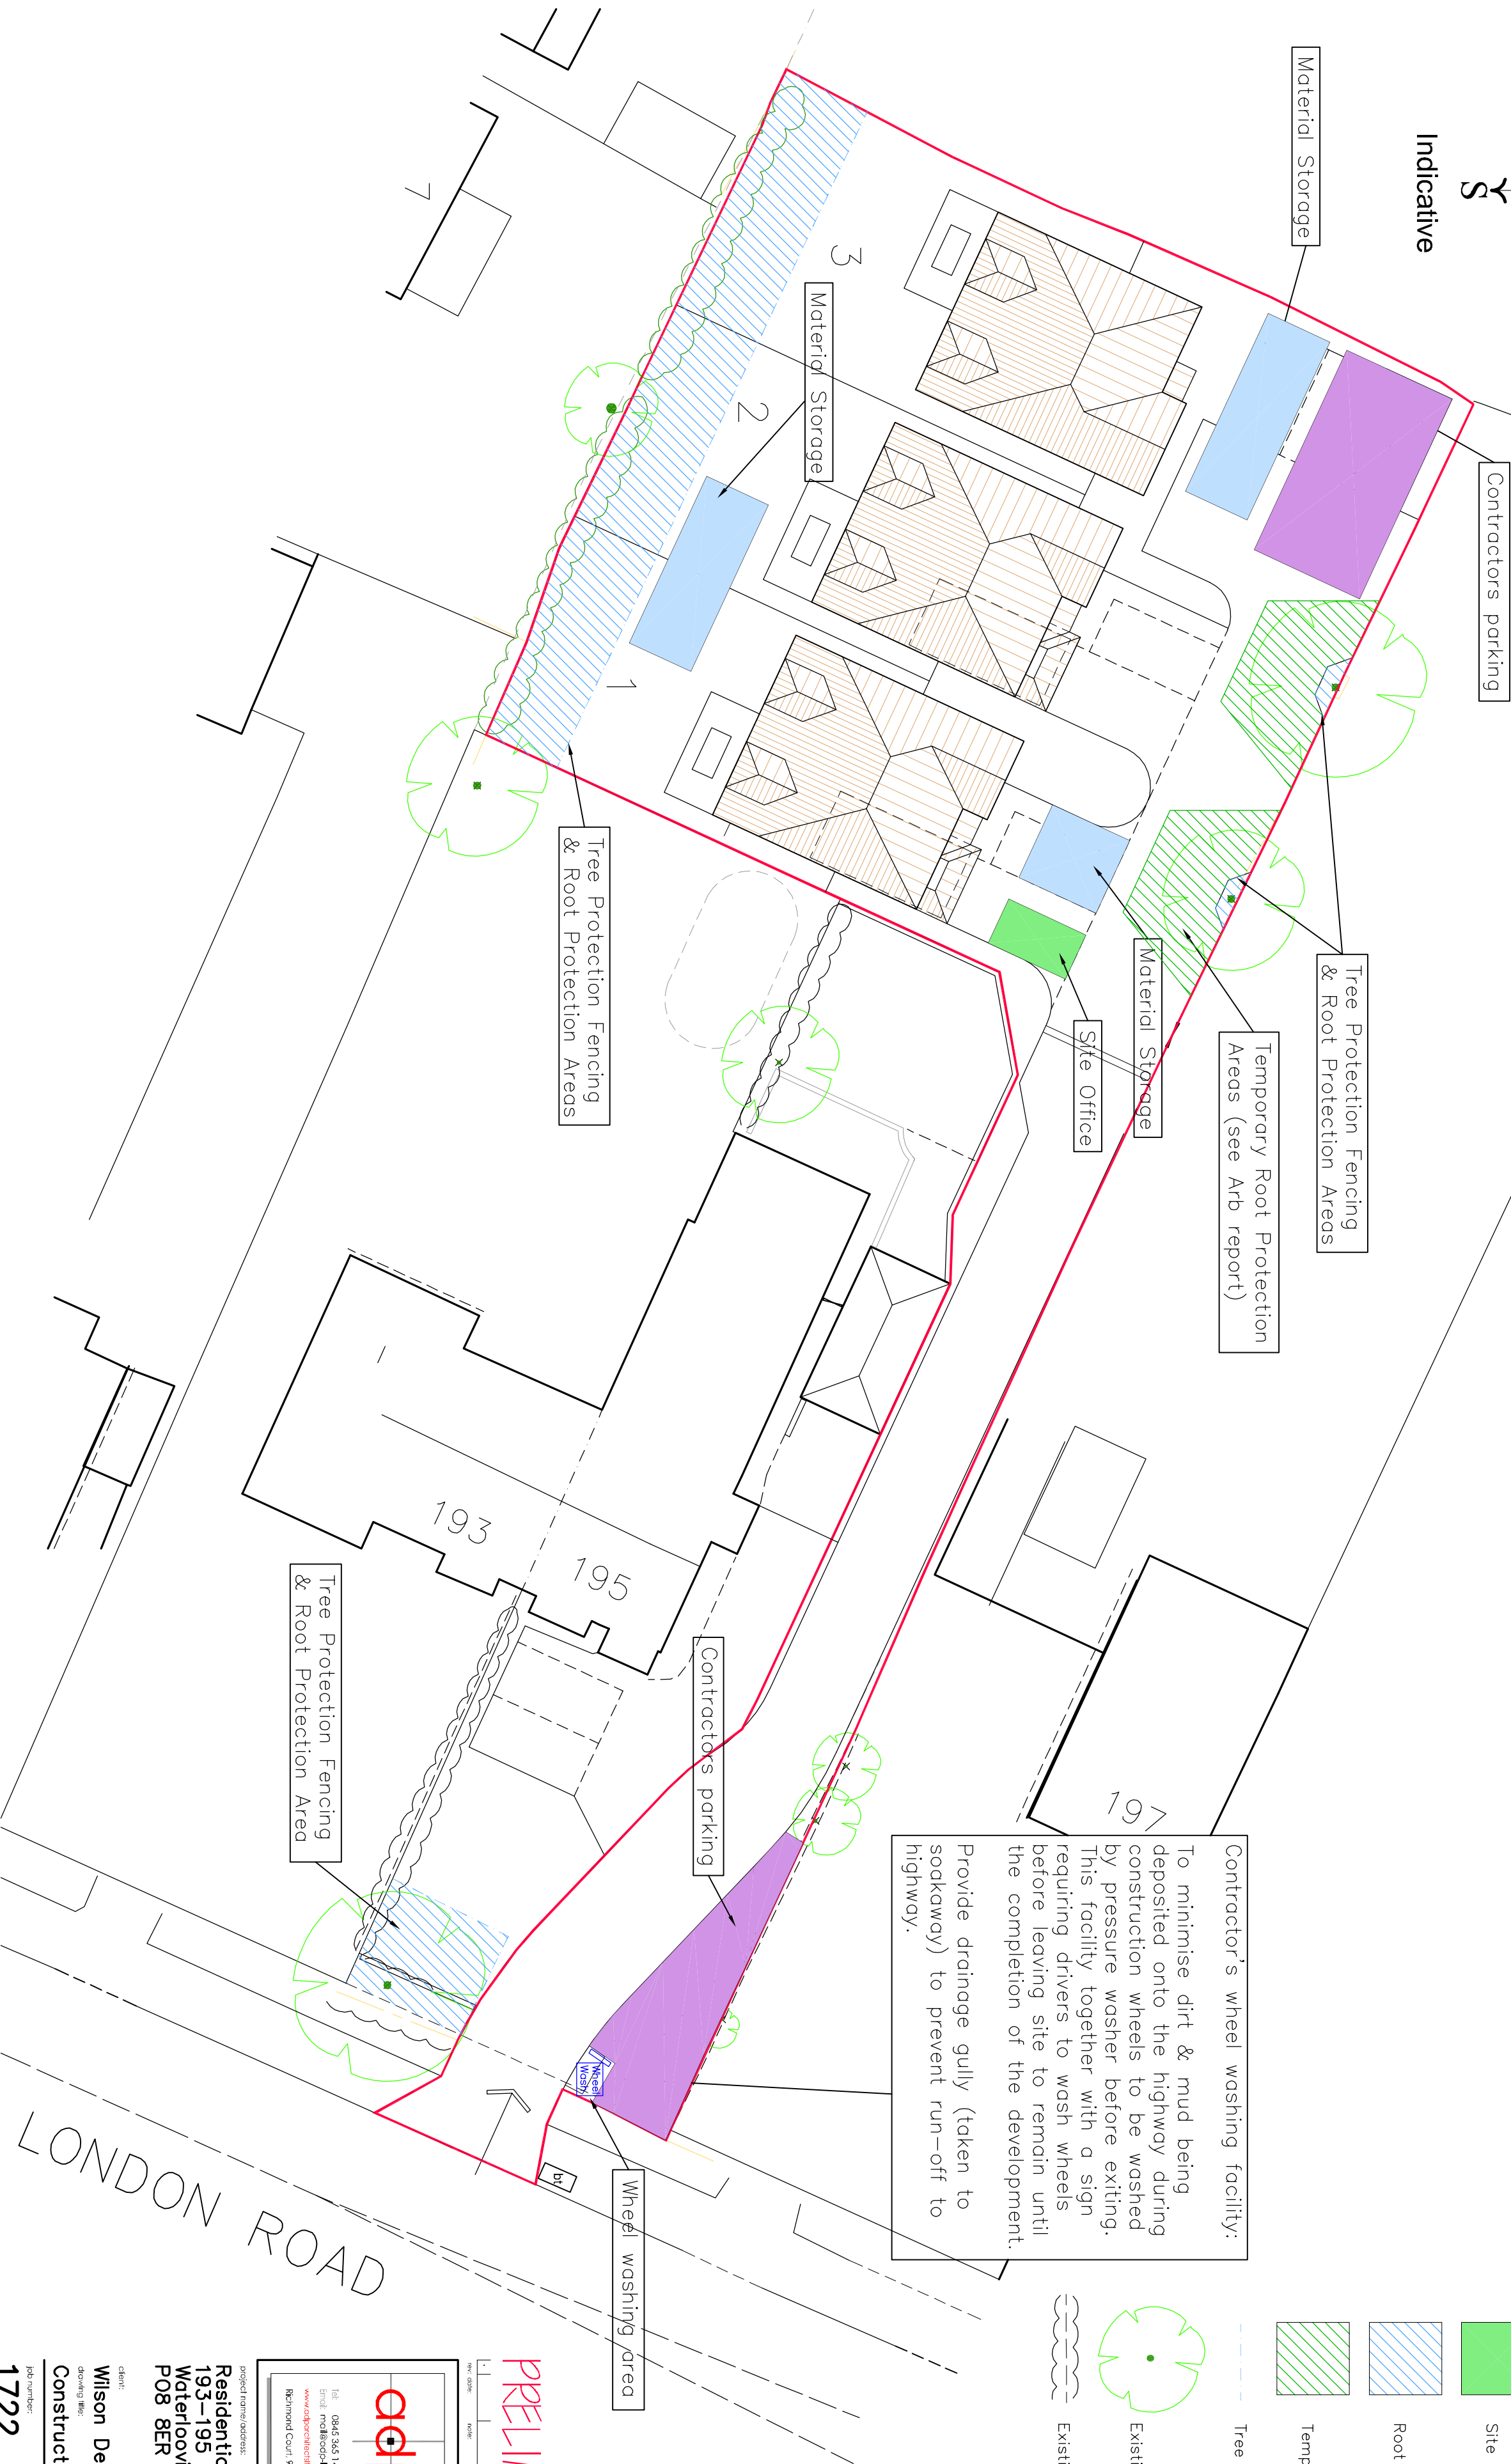

Contractor's wheel washing facility:
To minimise dirt & mud being deposited onto the highway during construction wheels to be washed by pressure washer before exiting. This facility together with a sign requiring drivers to wash wheels before leaving site to remain until the completion of the development.
Provide drainage gully (taken to soakaway) to prevent run-off to highway.

Tree Protection Fencing

Existing trees

Existing hedges/planting

Material storage areas

Contractors parking

Site Office

Root Protection Area

Temporary Root Protection

PRELIMINARY

adp architects & urban designers
Tel: 0845 365 1475
Email: info@adp.co.uk
www.adp.co.uk
Barnwood Court, 94-96 High Road, Park Gate, Southampton, SO31 1BA

project name/clients:
**Residential Development
193-195 London Road
Waterlooville
PO8 8ER**

client:
Wilson Designer Homes
drawing title:
Construction Management Plan

job number: **1722**
drawing number: **10**
revision:

drawing scale/size: **1:200 (A2)**
date: **April 16**
drawing: **MJP**