

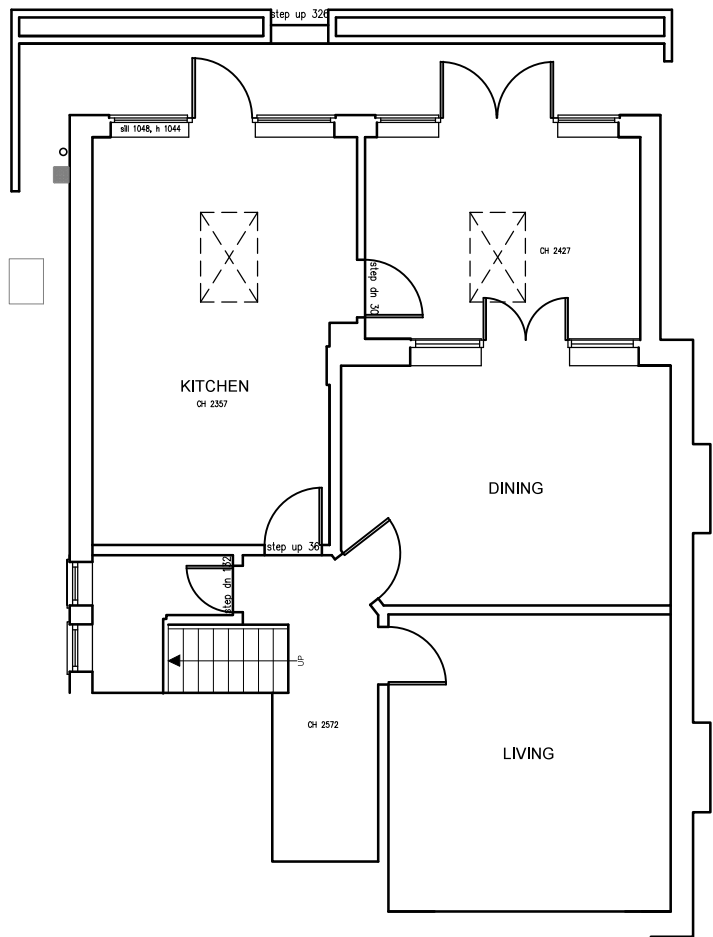


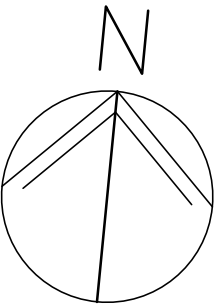


EXISTING PARTIAL GROUND FLOOR

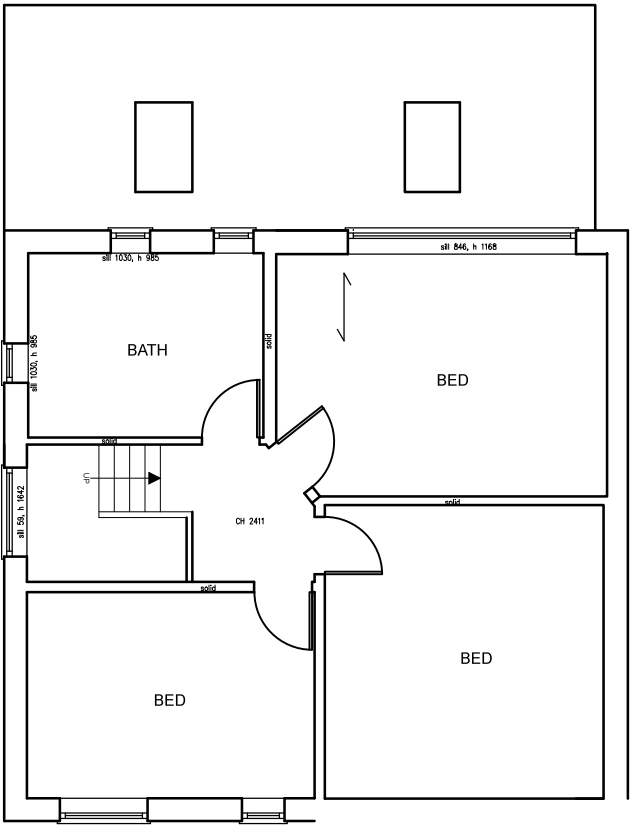

EXISTING PARTIAL FIRST FLOOR

NOTES
1) All new and existing building work dimensions are critical to the construction process. 2) Cill and window heights indicated are taken internally and should be checked on site 3) This drawing is subject to copyright of Architectural Services. Reproduction only with written authority. 4) Drawing dimensions and scales to be checked prior to commencement of work. 5) All structural work where mentioned on this drawing is subject to a qualified structural and civil engineer calculations before building work commences. 6) These plans may be subject to Planning and/or Building Regulation approval, or any other statute in law before the commencement of building works. 7) All materials to match existing unless otherwise stated.

REV.	DATE	DESCRIPTION
CLIENT:		
Mr & Mrs Covey		
19 Auriol Drive, Farlington,		
Hants. PO9 3LR.		
Architectural Services		
t : 01428 879450 / 01243 767440 w: architectural.uk.com		
DRAWING:		
Existing Floor Plans		
1:100	0 1 2 3 4 5	
1:50	0 0.5 1.0 1.5 2.0 2.5	
DRG NO.	DATE:	SCALE:
06/072-001	11/11/16	A3: 1:100

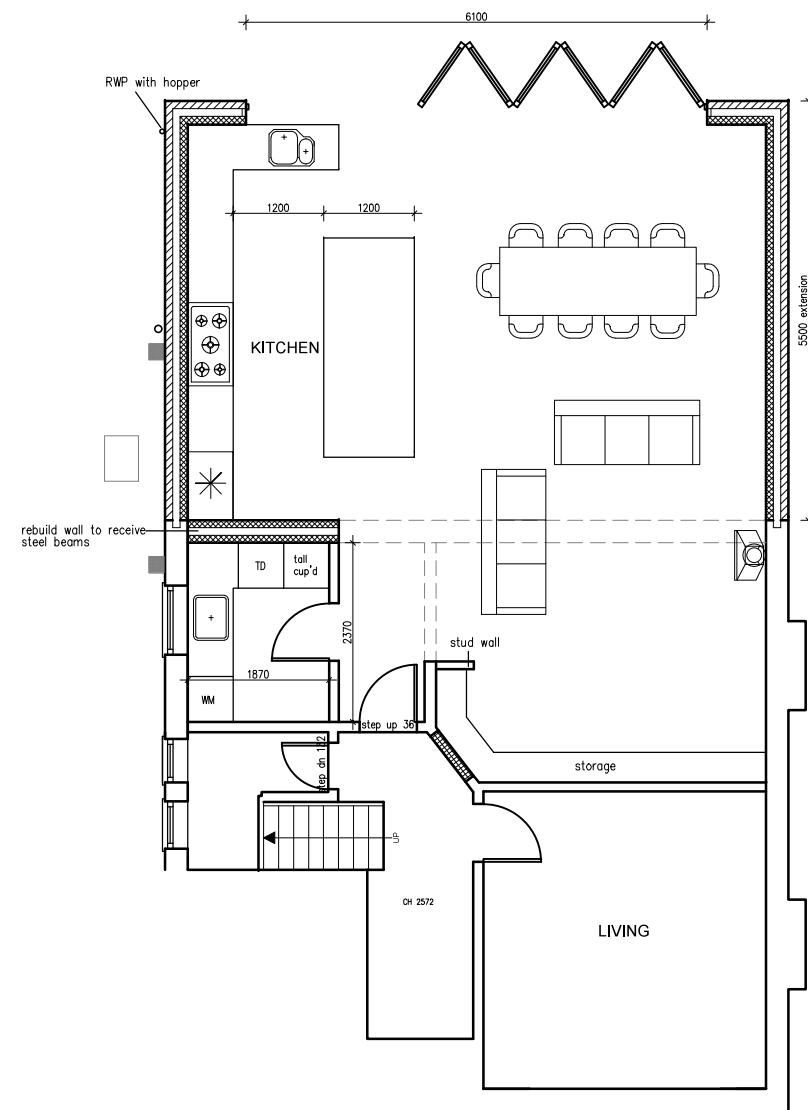

5m x 3m roof lantern

Parapet wall

CH 2411

BATH

BED

BED

Up

alt 1030, h 985

alt 845, h 1168

alt 59, h 1642


alt 1030, h 985

1st floor

1st floor plan

-	-	-
REV.	DATE	DESCRIPTION
CLIENT: Mr & Mrs Covey 19 Auriol Drive, Farlington, Hants, PO9 3LR.		
Architectural Services t: 01428 879450 / 01243 767440 w: architectural.uk.com		
DRAWING: Proposed Floor Plans		
1:100 1:50		
DRG NO. 06/072-002	DATE: 11/11/16	SCALE: A3: 1:100


NOTES: 1) New and existing building work dimensions are critical to the construction process. 2) Cill and window heights indicated are taken internally and should be checked on site 3) This drawing is subject to copyright of Architectural Services. Reproduction only with written authority. 4) Drawing dimensions and scales to be checked prior to commencement of work. 5) All structural work where mentioned on this drawing is subject to a qualified structural and civil engineer calculations before building work commences. 6) These plans may be subject to Planning and/or Building Regulation approval, or any other statute in law before the commencement of building works. 7) All materials to match existing unless otherwise stated.

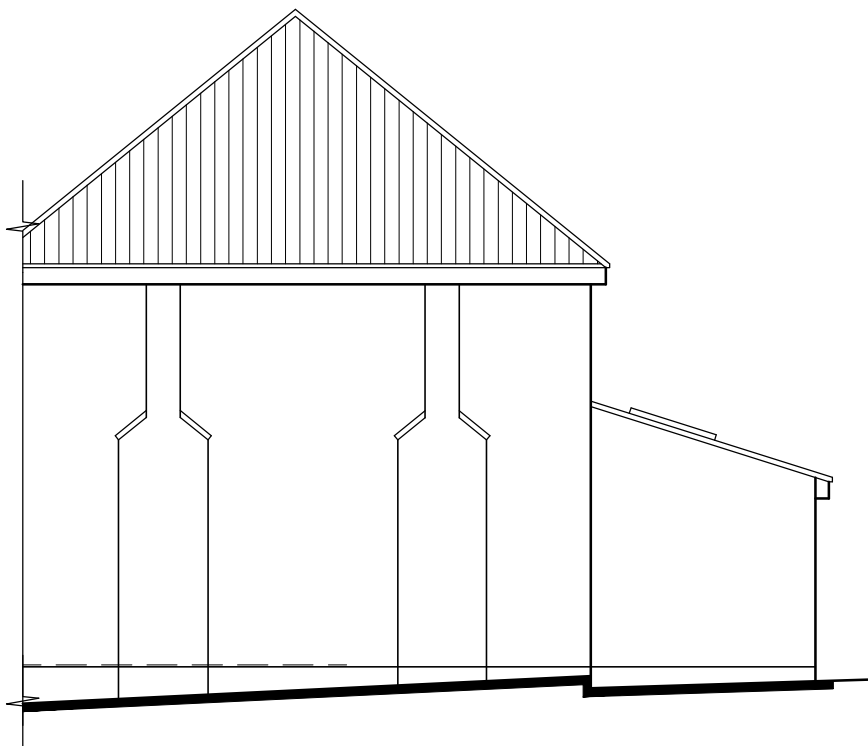

RIGHT (EAST)




REAR (NORTH)

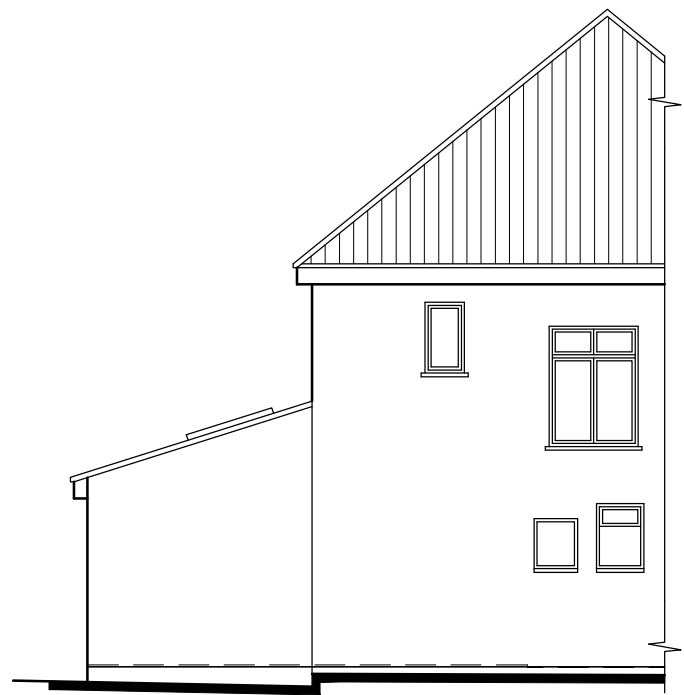


LEFT (WEST)

NOTES
1) All new and existing building work dimensions are critical to the construction process. 2) Cill and window heights indicated are taken internally and should be checked on site 3) This drawing is subject to copyright of Architectural Services. Reproduction only with written authority. 4) Drawing dimensions and scales to be checked prior to commencement of work. 5) All structural work where mentioned on this drawing is subject to a qualified structural and civil engineer calculations before building work commences. 6) These plans may be subject to Planning and/or Building Regulation approval, or any other statute in law before the commencement of building works. 7) All materials to match existing unless otherwise stated.

-	-	-
REV.	DATE	DESCRIPTION
CLIENT: Mr & Mrs Covey 19 Auriol Drive, Farlington, Hants, PO9 3LR.		
Architectural Services t : 01428 879450 / 01243 767440 w: architectural.uk.com		
DRAWING: Existing Elevations		
1:100 0 1 2 3 4 5 1:50 0 0.5 1.0 1.5 2.0 2.5		
DRG NO. 06/072-003	DATE: 11/11/16	SCALE: A3: 1:100

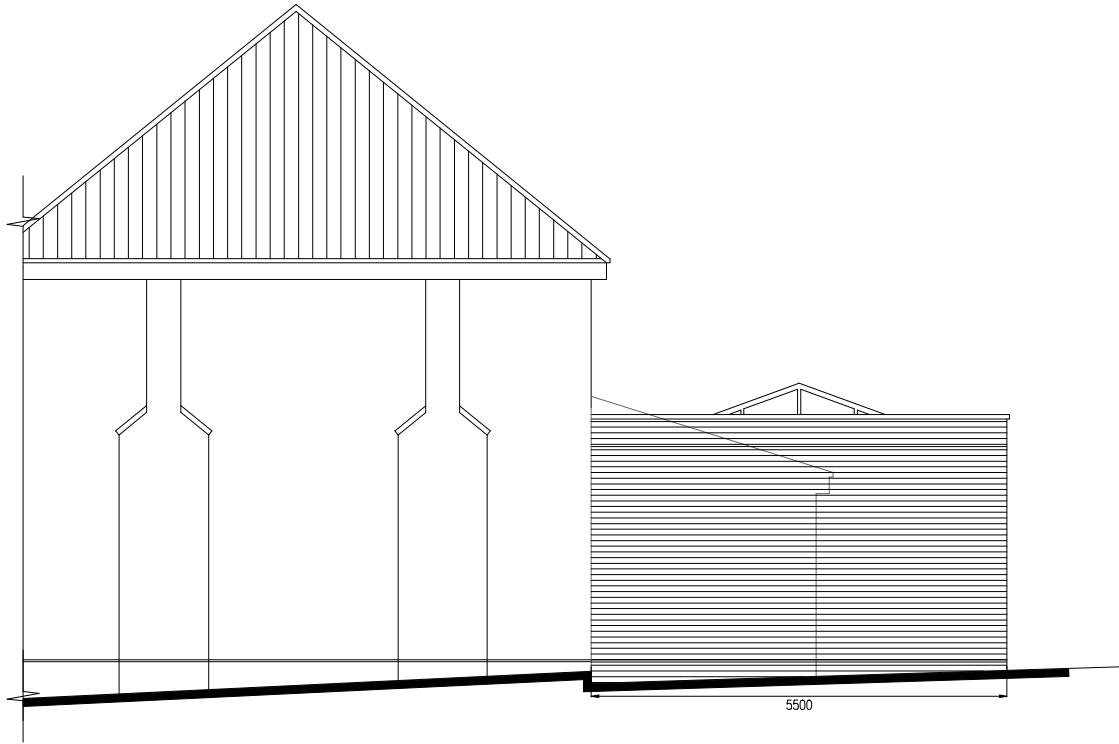

RIGHT (EAST)

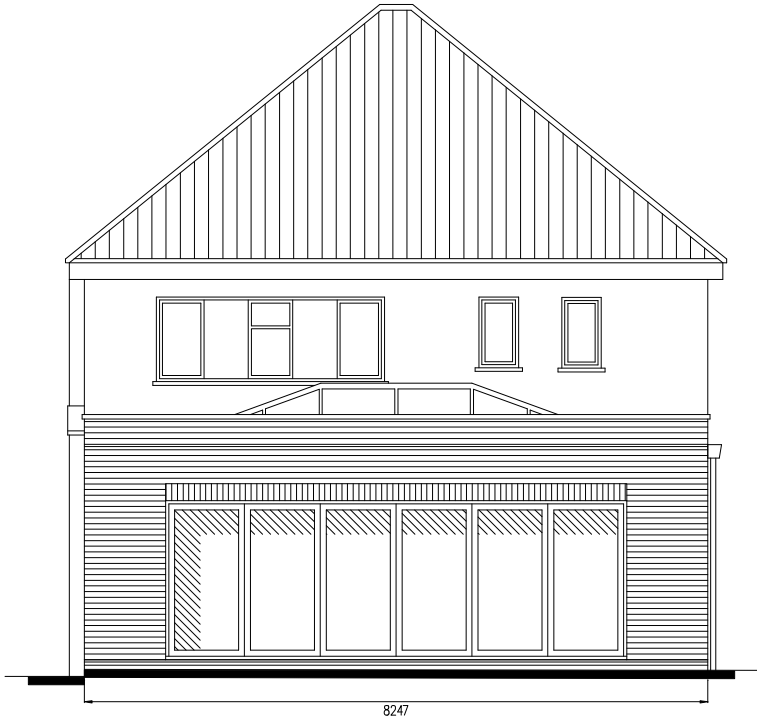


REAR (NORTH)




LEFT (WEST)

NOTES
1) All new and existing building work dimensions are critical to the construction process. 2) Cill and window heights indicated are taken internally and should be checked on site 3) This drawing is subject to copyright of Architectural Services. Reproduction only with written authority. 4) Drawing dimensions and scales to be checked prior to commencement of work. 5) All structural work where mentioned on this drawing is subject to a qualified structural and civil engineer calculations before building work commences. 6) These plans may be subject to Planning and/or Building Regulation approval, or any other statute in law before the commencement of building works. 7) All materials to match existing unless otherwise stated.


—	—	—
REV.	DATE	DESCRIPTION
CLIENT: Mr & Mrs Covey 19 Auriol Drive, Farlington, Hants, PO9 3LR.		
Architectural Services t : 01428 879450 / 01243 767440 w: architectural.uk.com		
DRAWING: Proposed Elevations		
1:100	0 1 2 3 4 5	
1:50	0 0.5 1.0 1.5 2.0 2.5	
DRG NO. 06/072-004	DATE: 11/11/16	SCALE: A3: 1:100

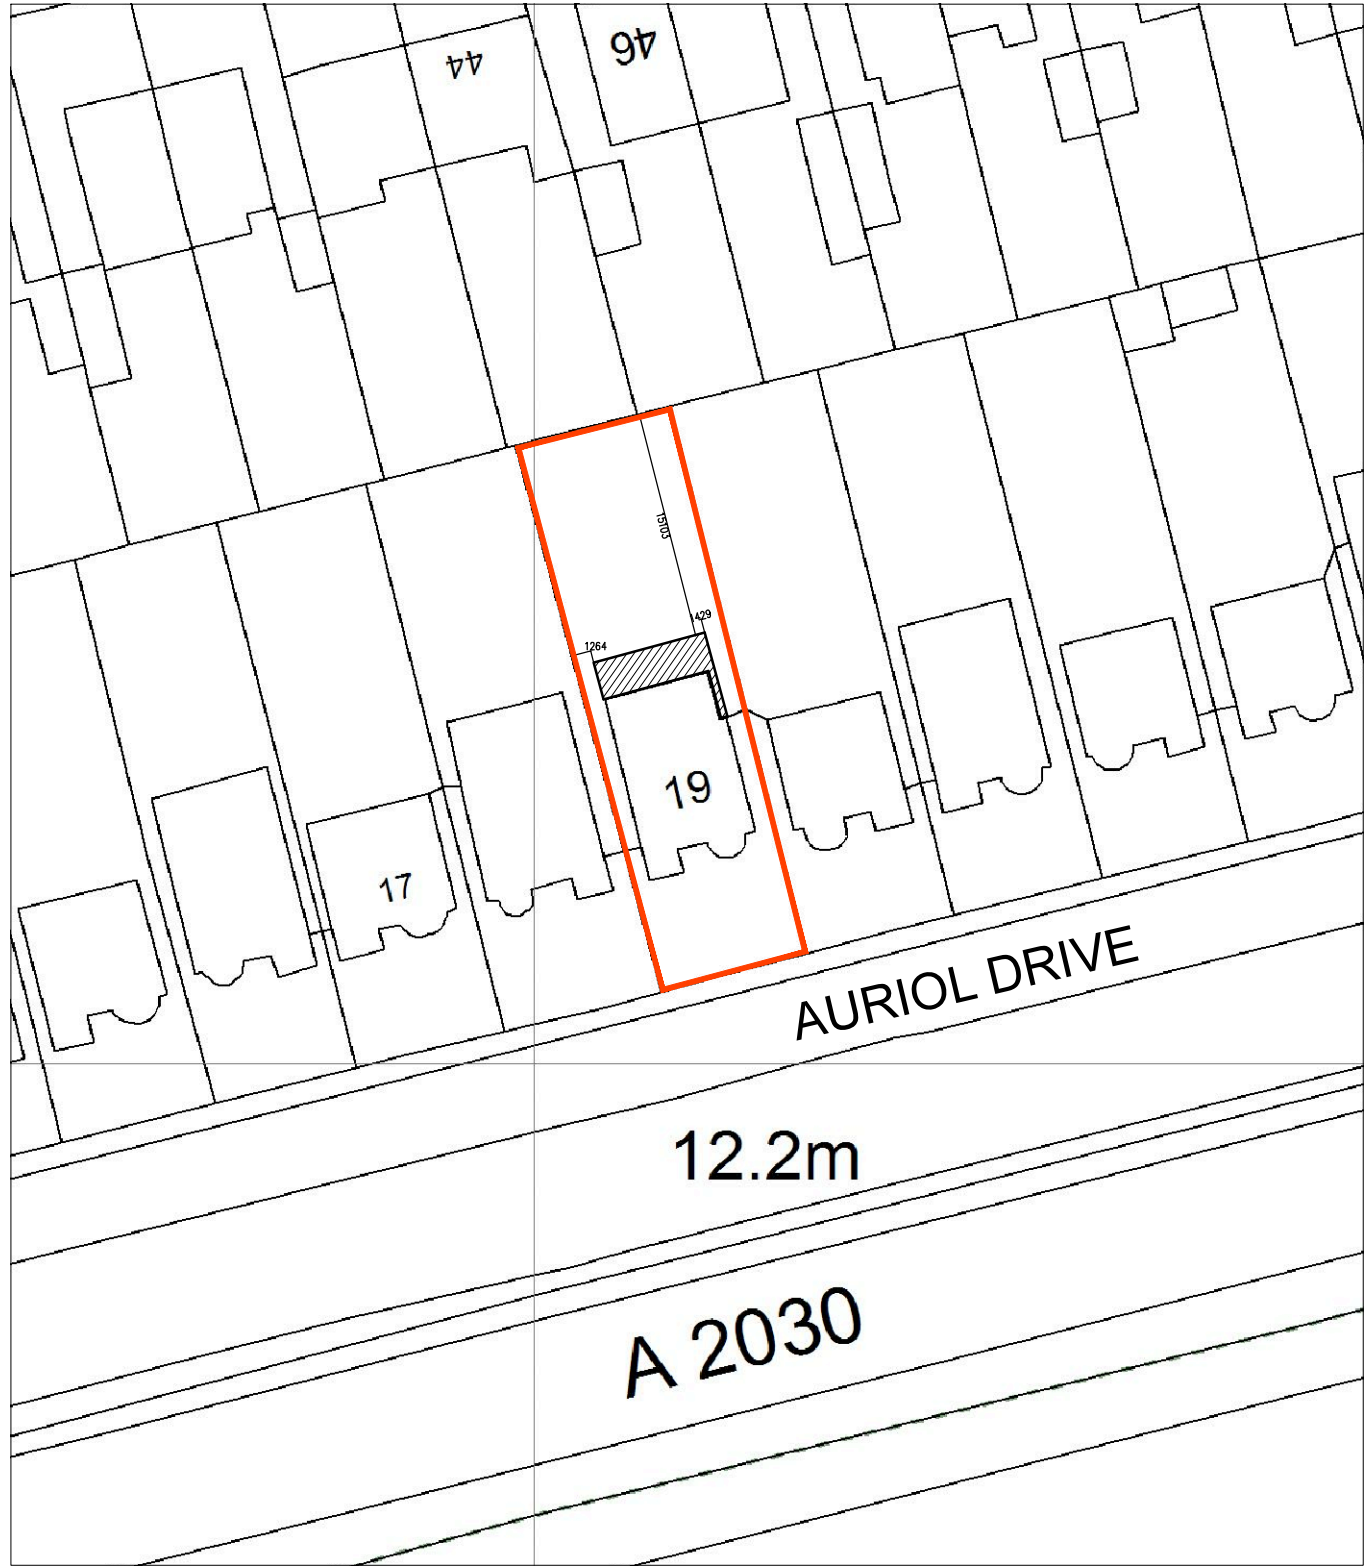

BLOCK PLAN

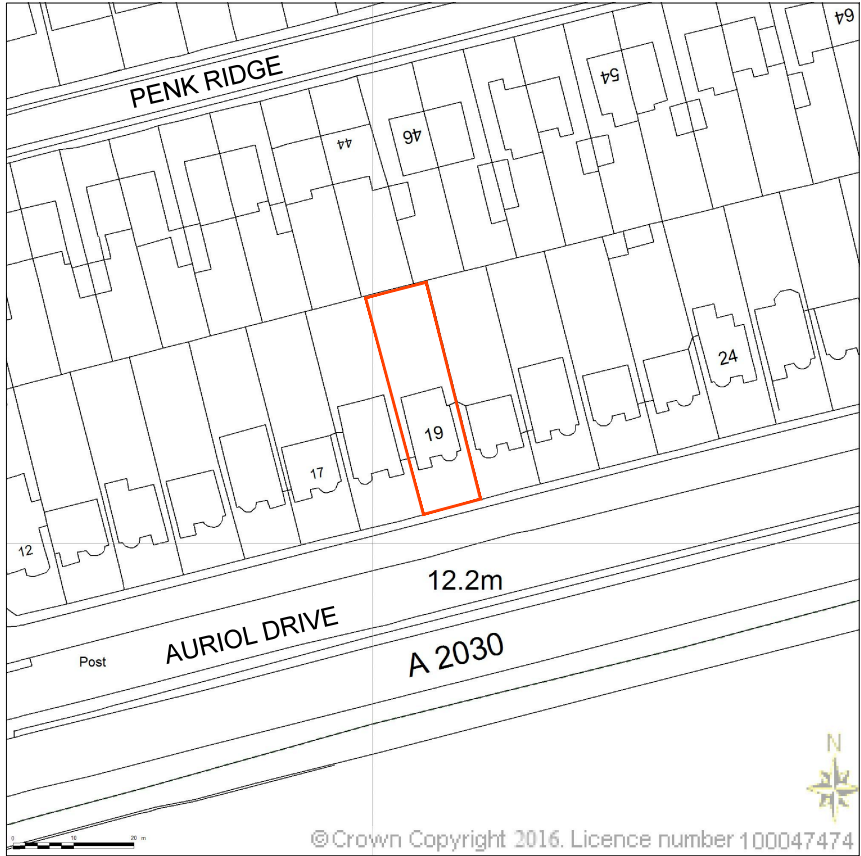

LOCATION PLAN

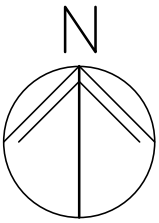

NOTES
1) All new and existing building work dimensions are critical to the construction process. 2) Cill and window heights indicated are taken internally and should be checked on site 3) This drawing is subject to copyright of Architectural Services. Reproduction only with written authority. 4) Drawing dimensions and scales to be checked prior to commencement of work. 5) All structural work where mentioned on this drawing is subject to a qualified structural and civil engineer calculations before building work commences. 6) These plans may be subject to Planning and/or Building Regulation approval, or any other statute in law before the commencement of building works. 7) All materials to match existing unless otherwise stated.

REV.	DATE	DESCRIPTION
CLIENT: Mr & Mrs Covey 19 Auriol Drive, Farlington, Hants, PO9 3LR.		
Architectural Services t : 01428 879450 / 01243 767440 w: architectural.uk.com		
DRAWING: Location Plans		
1:1250 0 10 20 30 40 50		
DRG NO. 06/072-005	DATE: 11/11/16	SCALE: A3: 1:1250