
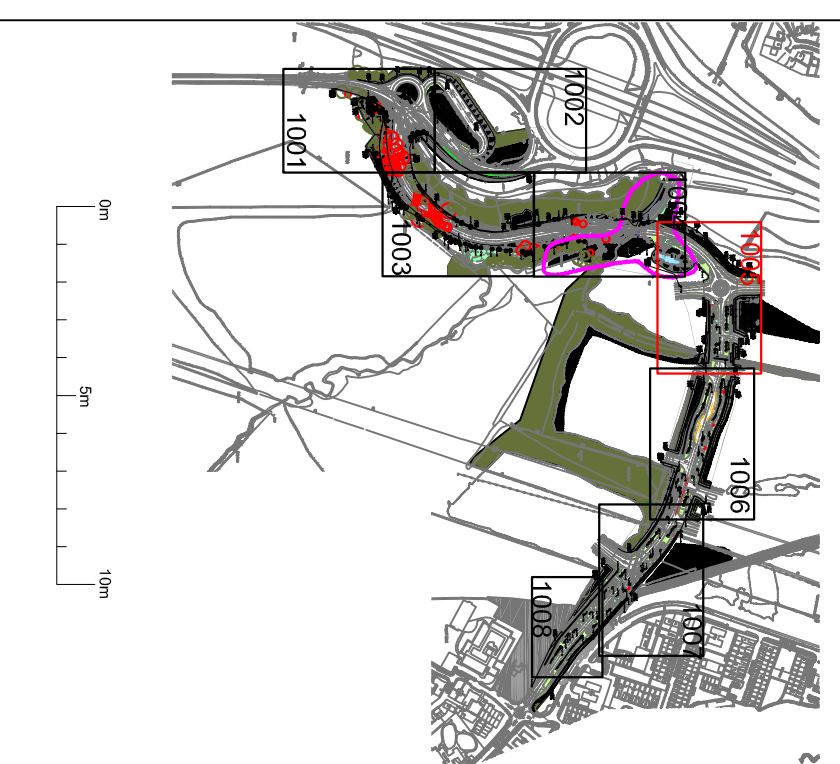


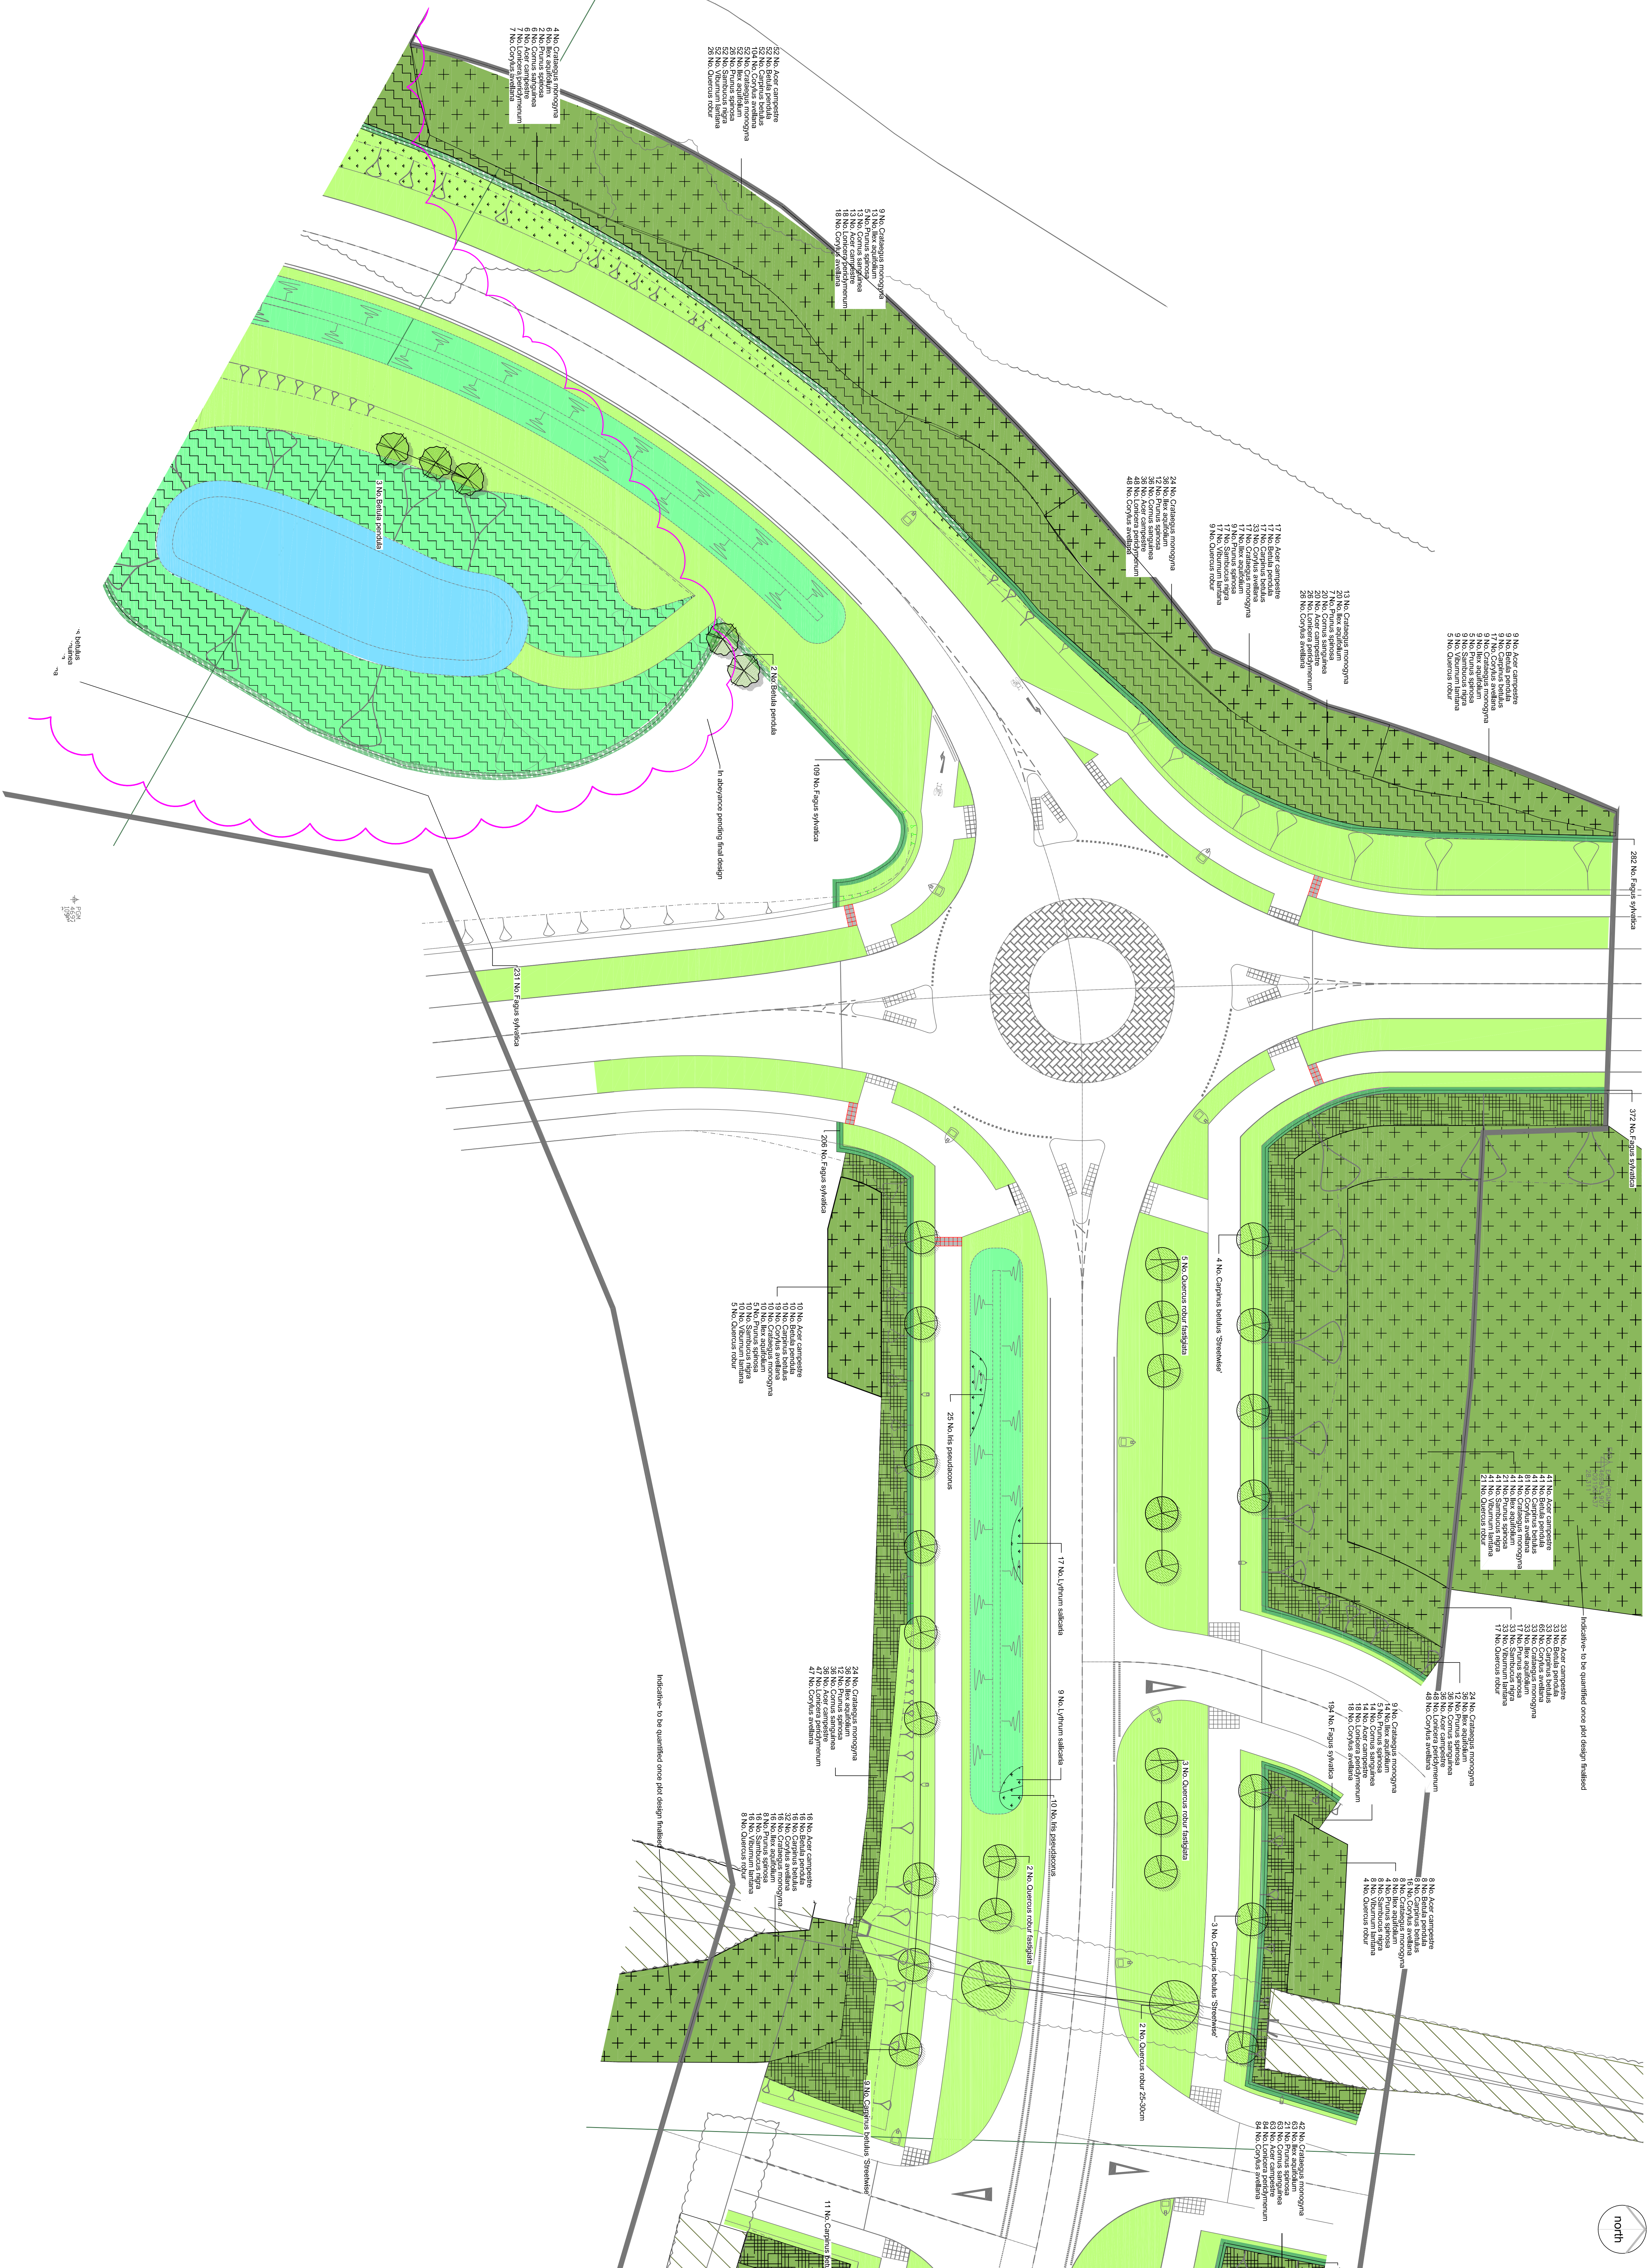

revision	date	by	notes
Rev 1	30.4.2015	RM	Changes following presentation, clarity, style, layout, spelling, grammar

drawing notes	© Copyright reserved Do not scale from this drawing Figure dimensions not to be taken from this drawing All dimensions to be checked on site
purpose of issue	PLANNING
project	Link Road, Dunsbury Hill Farm, Havant

drawing no.		1559-1005				Rev	
scale	1:200 @ A0	date	10.3.14	drawn by	KB	checked by	AD