




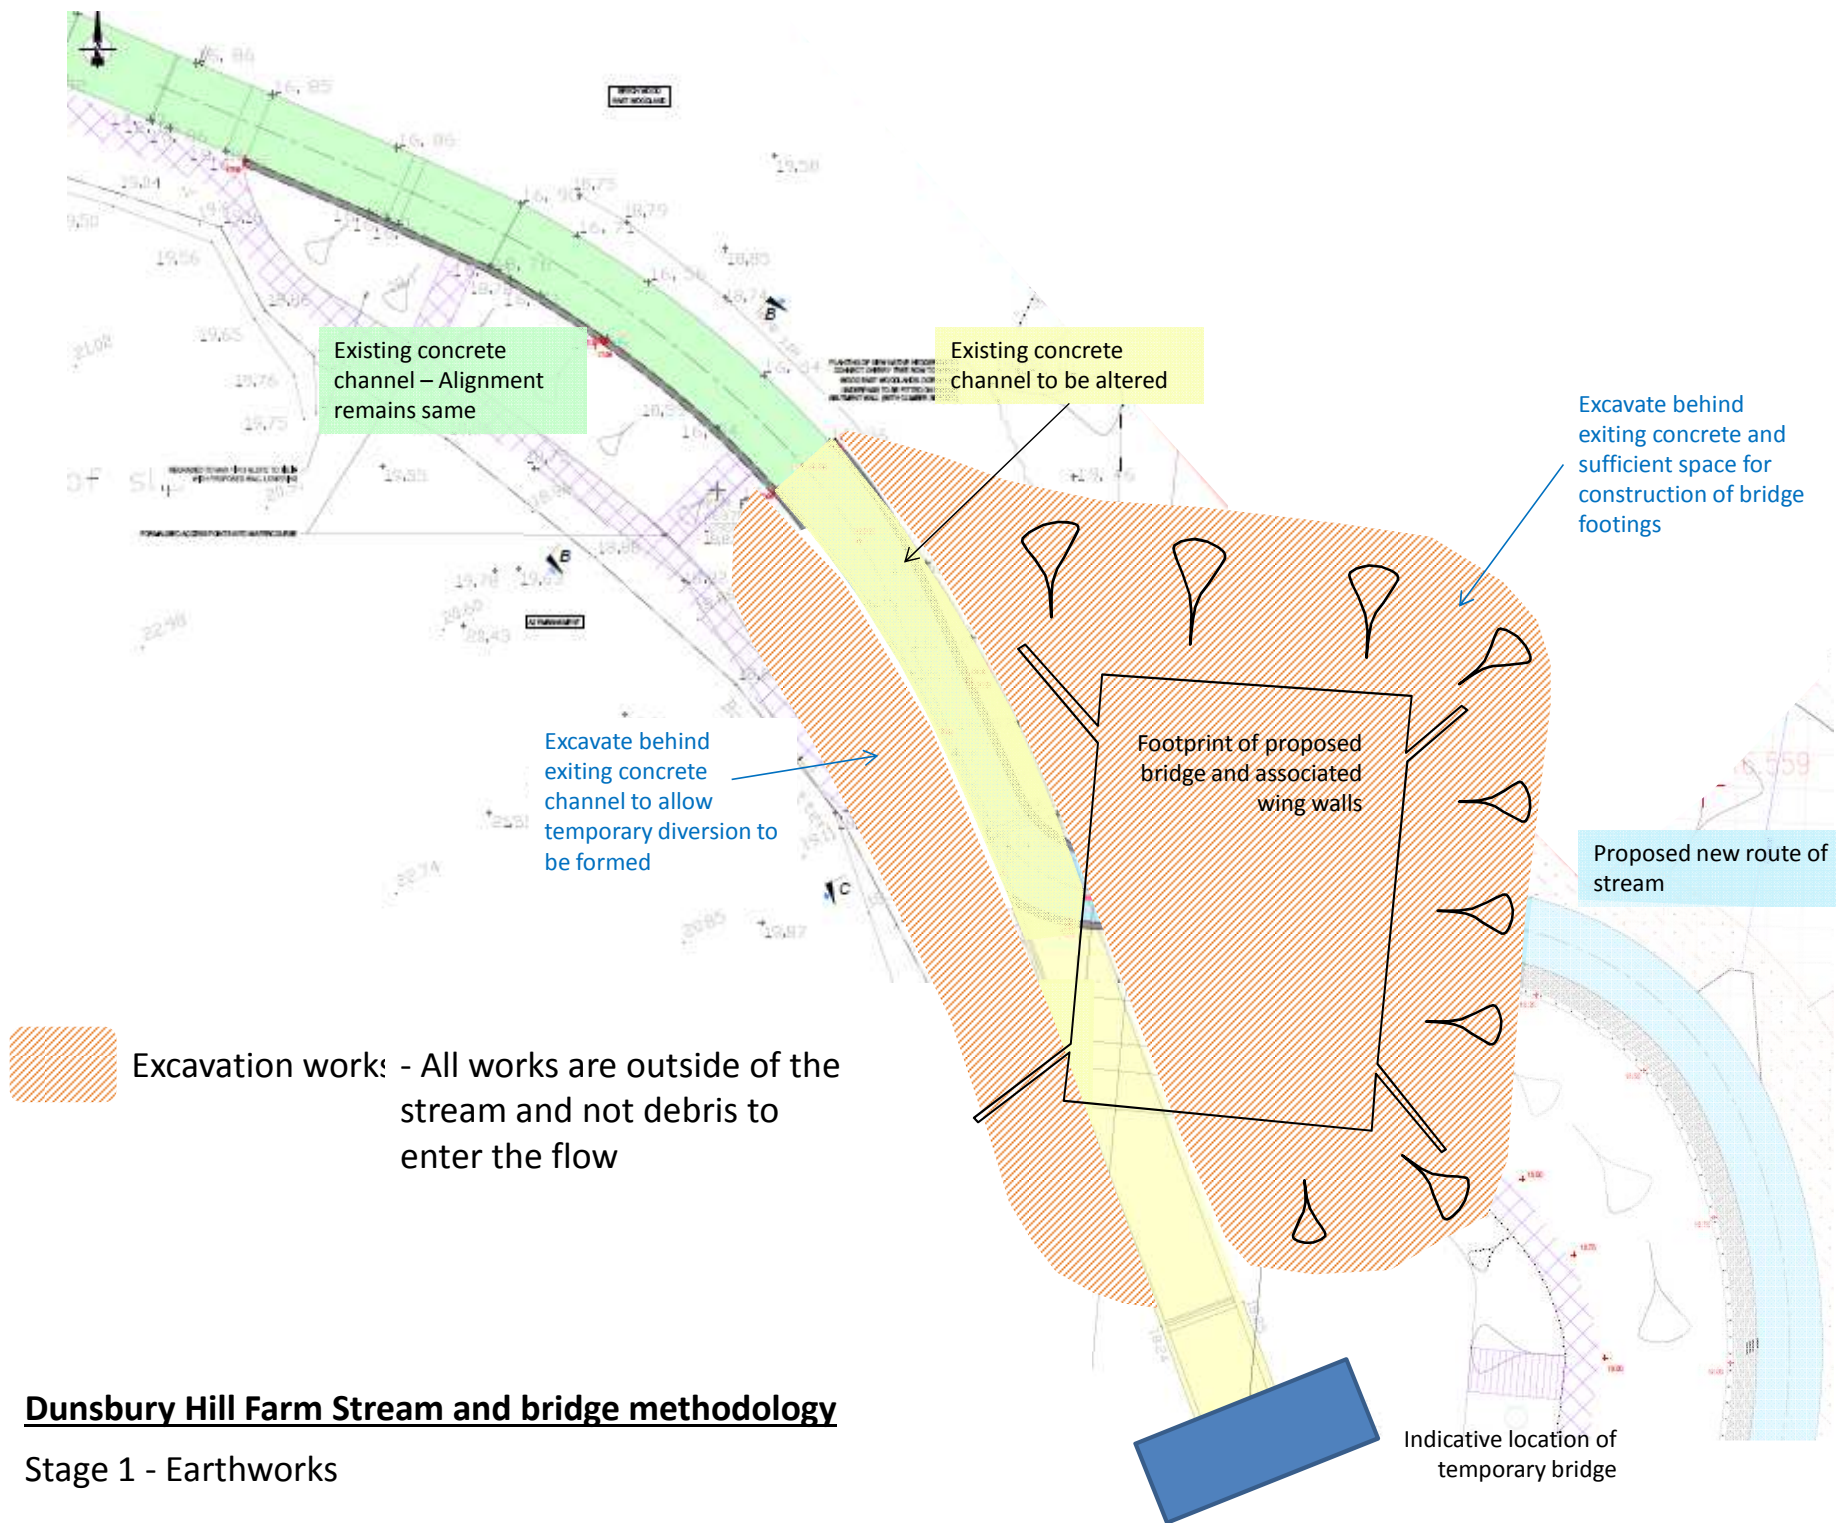


Dunsbury Hill Farm Stream and bridge methodology

Stage 1 - Earthworks

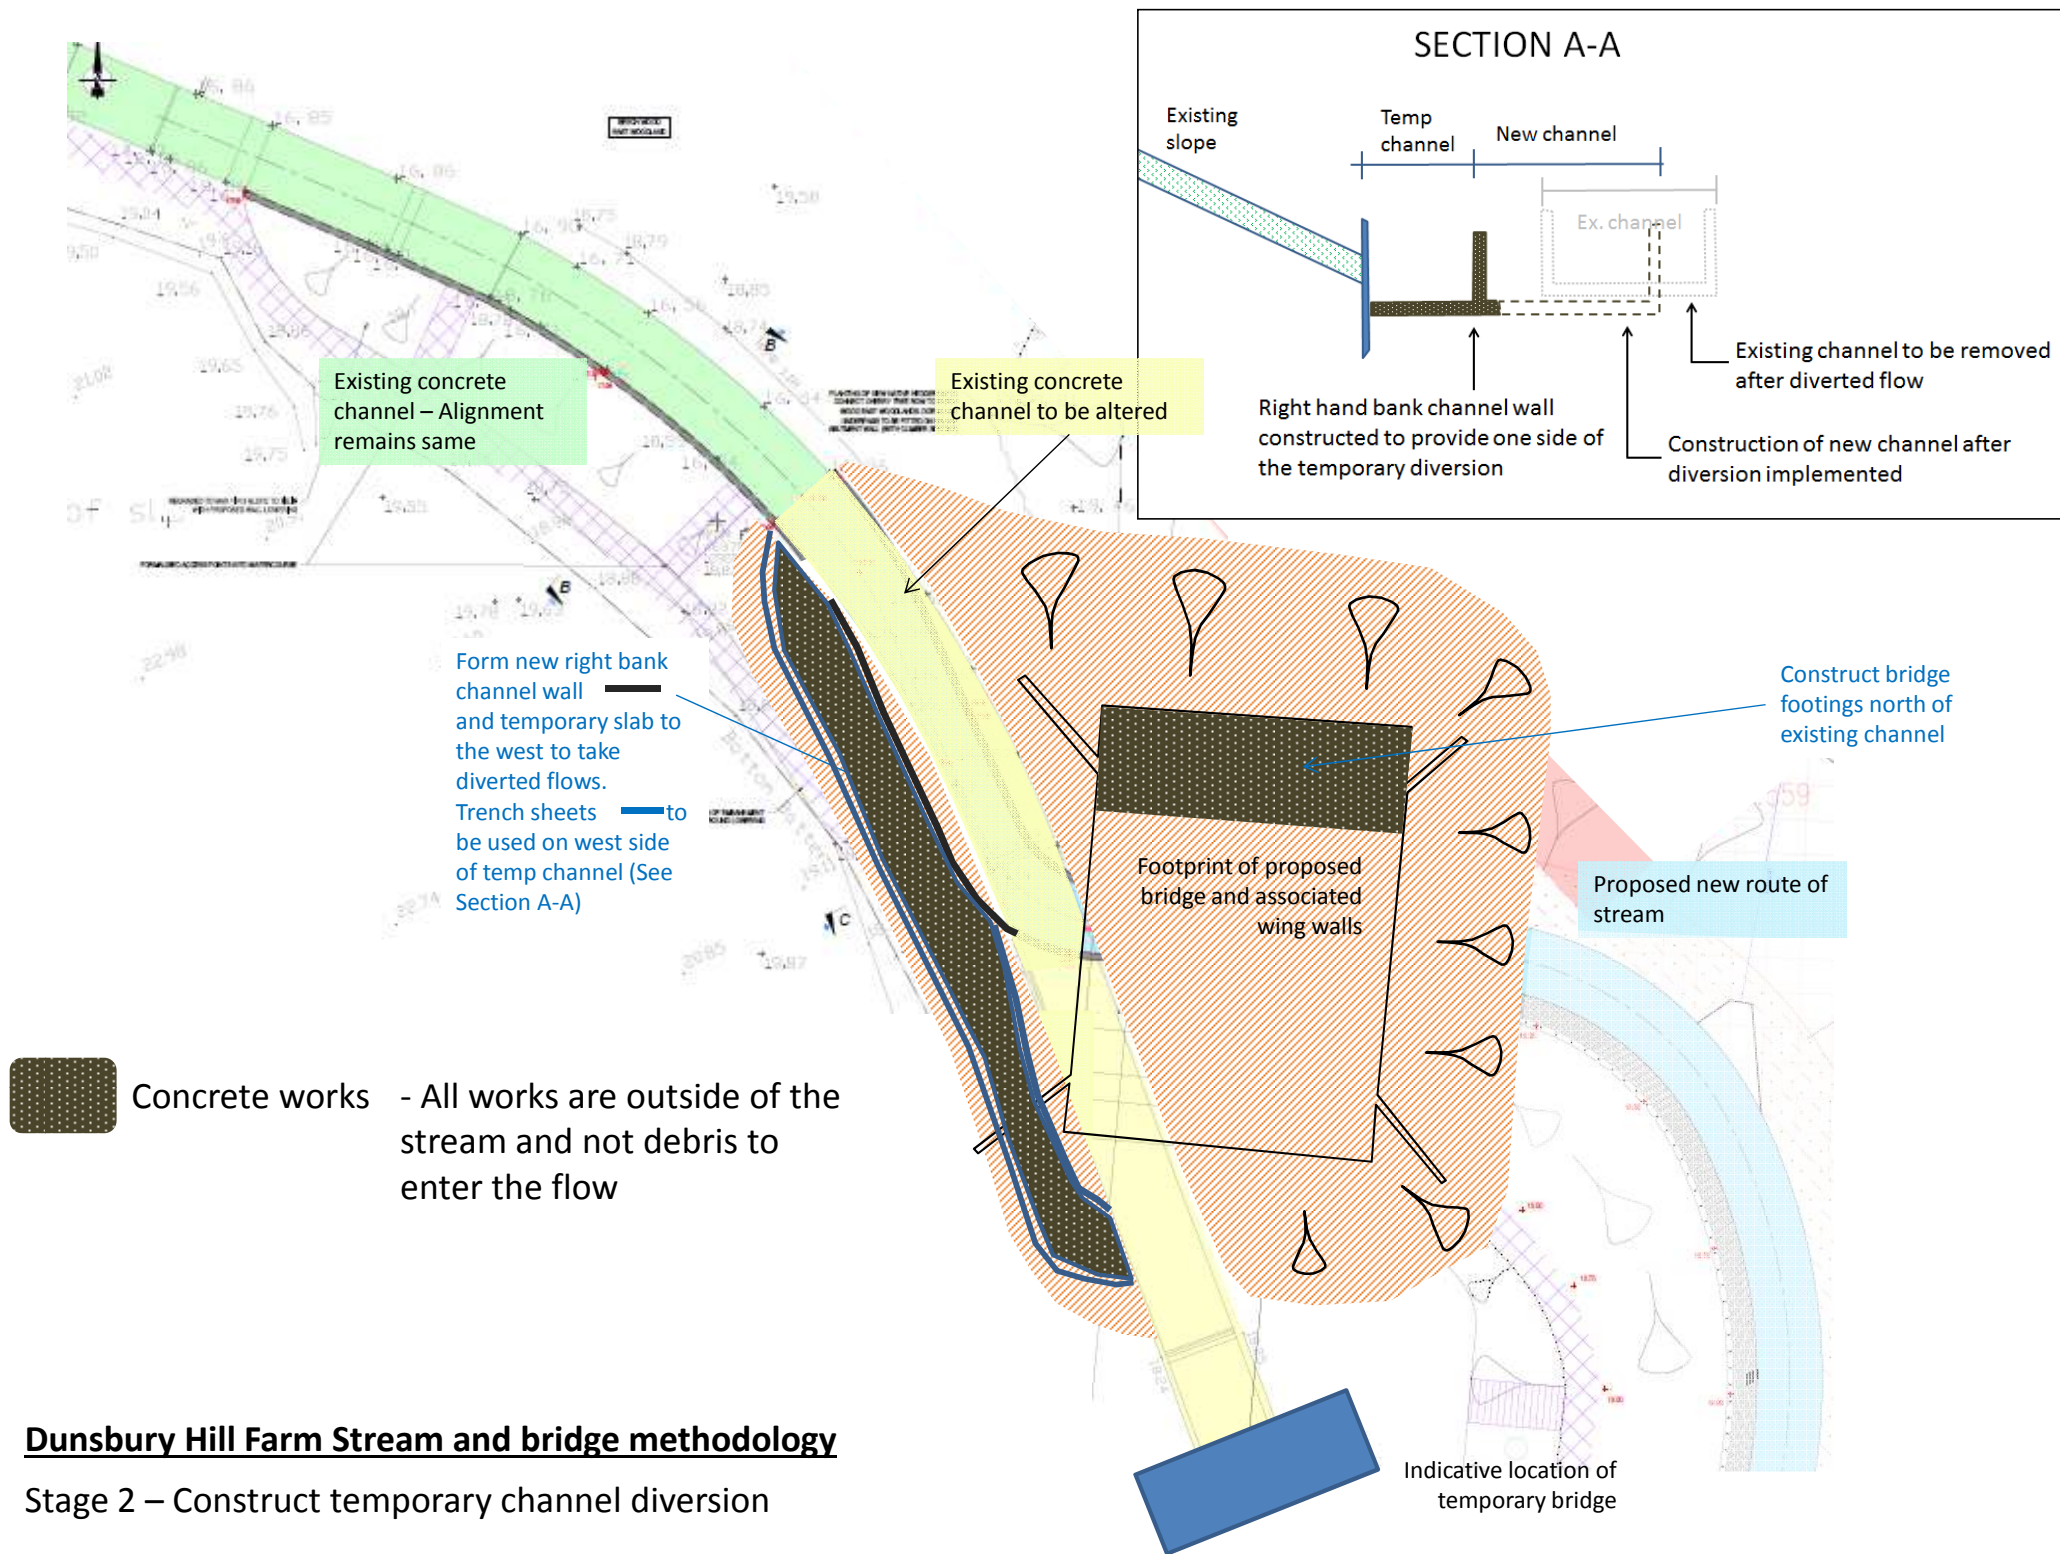


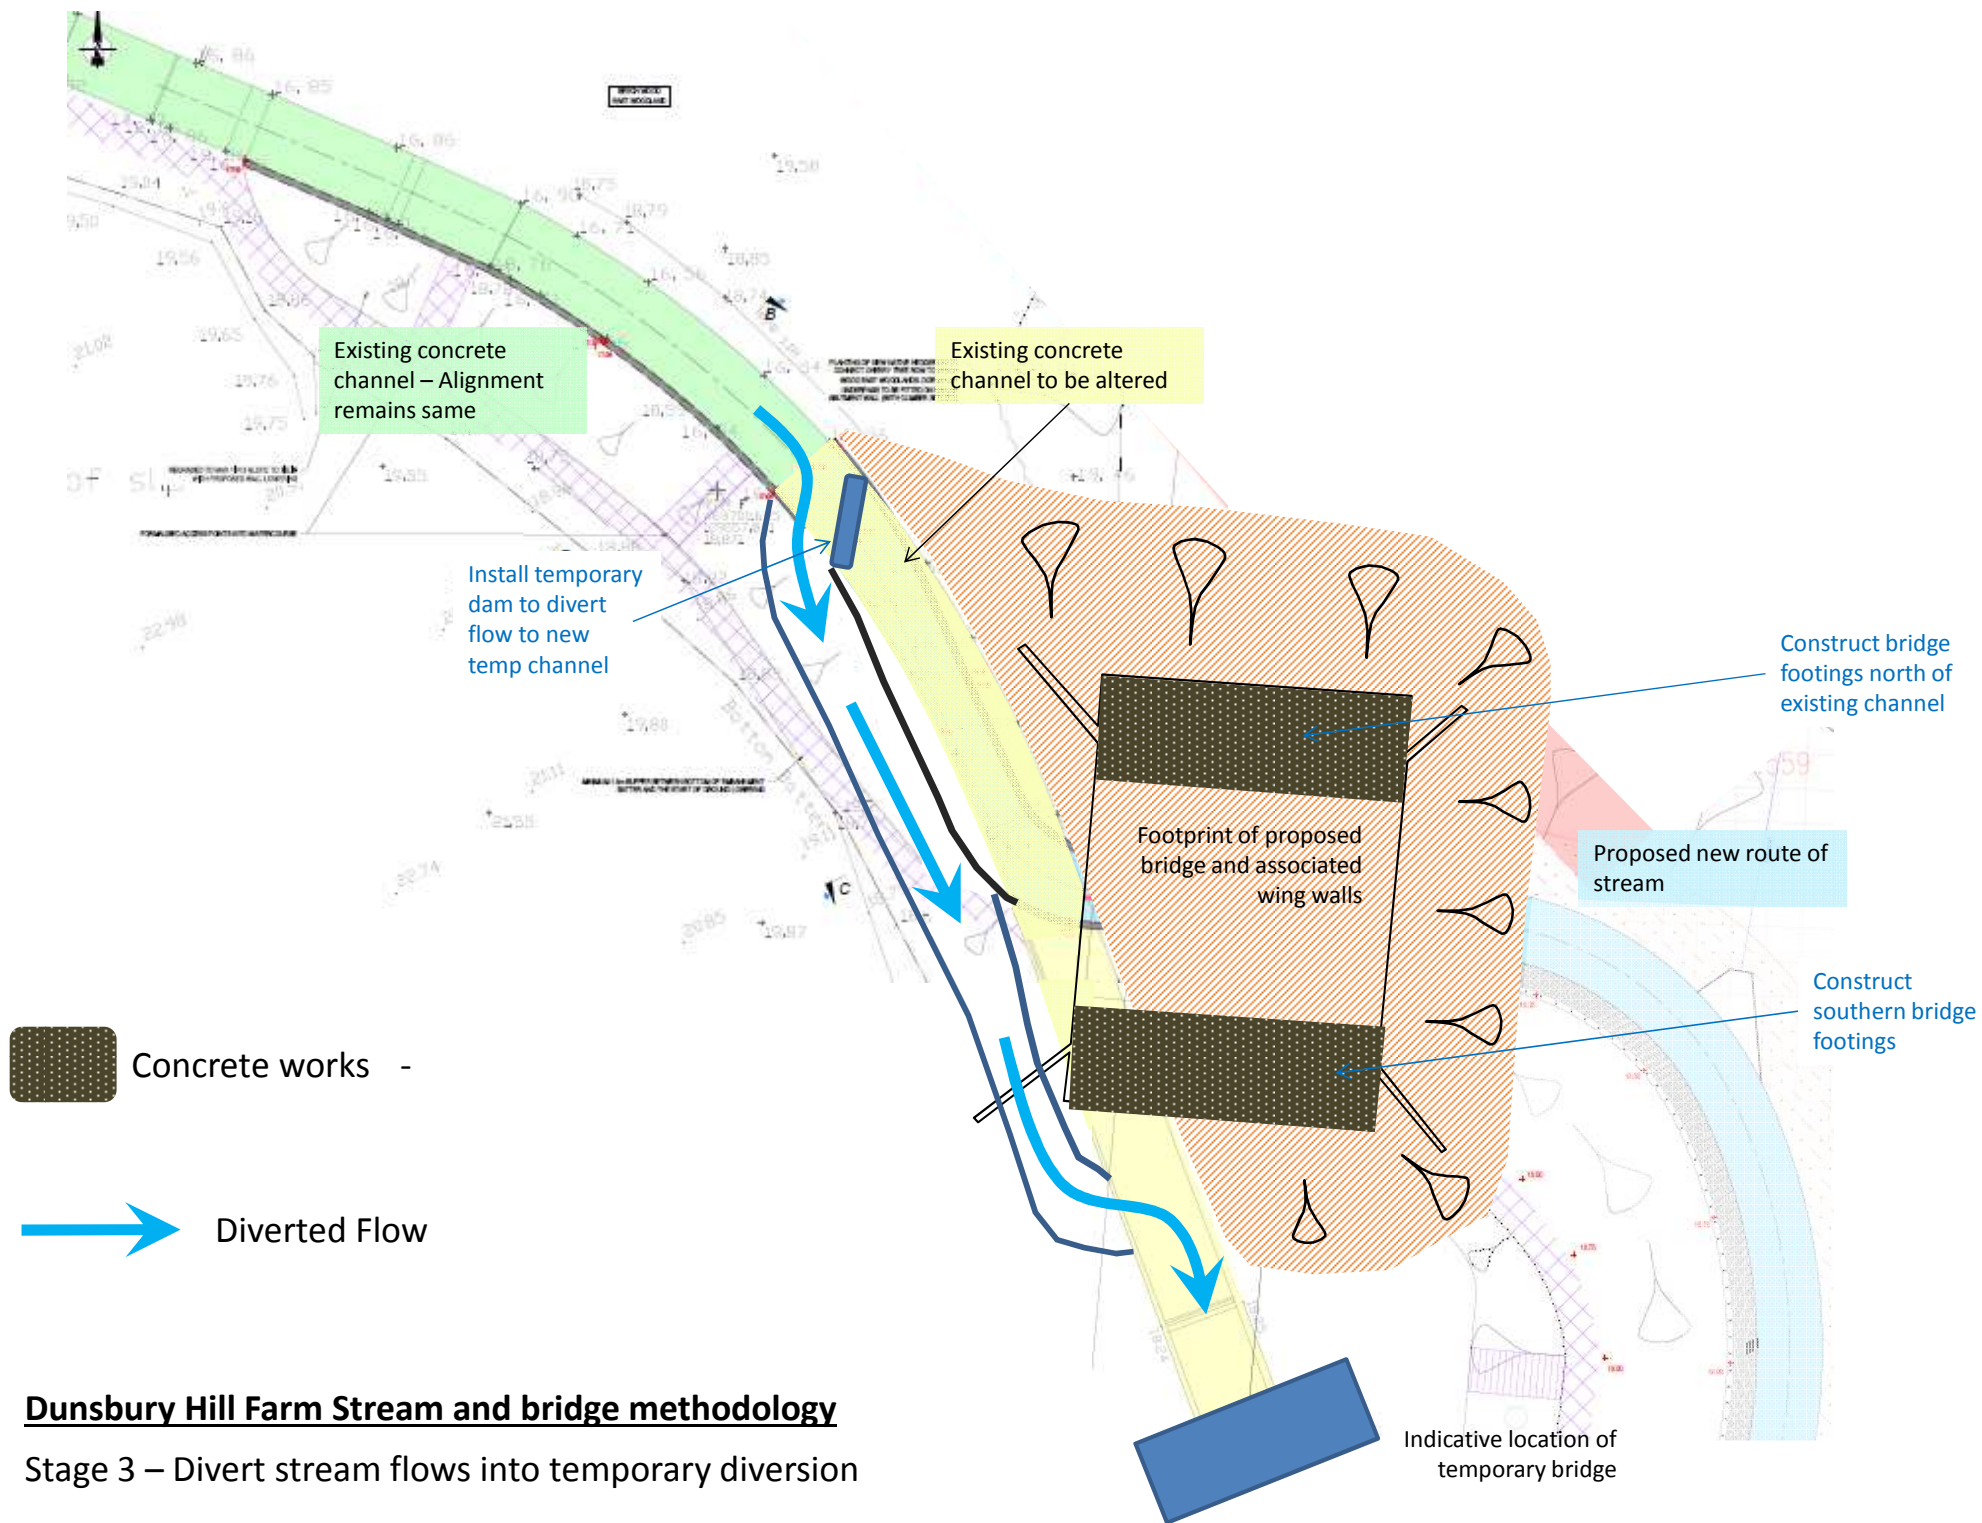

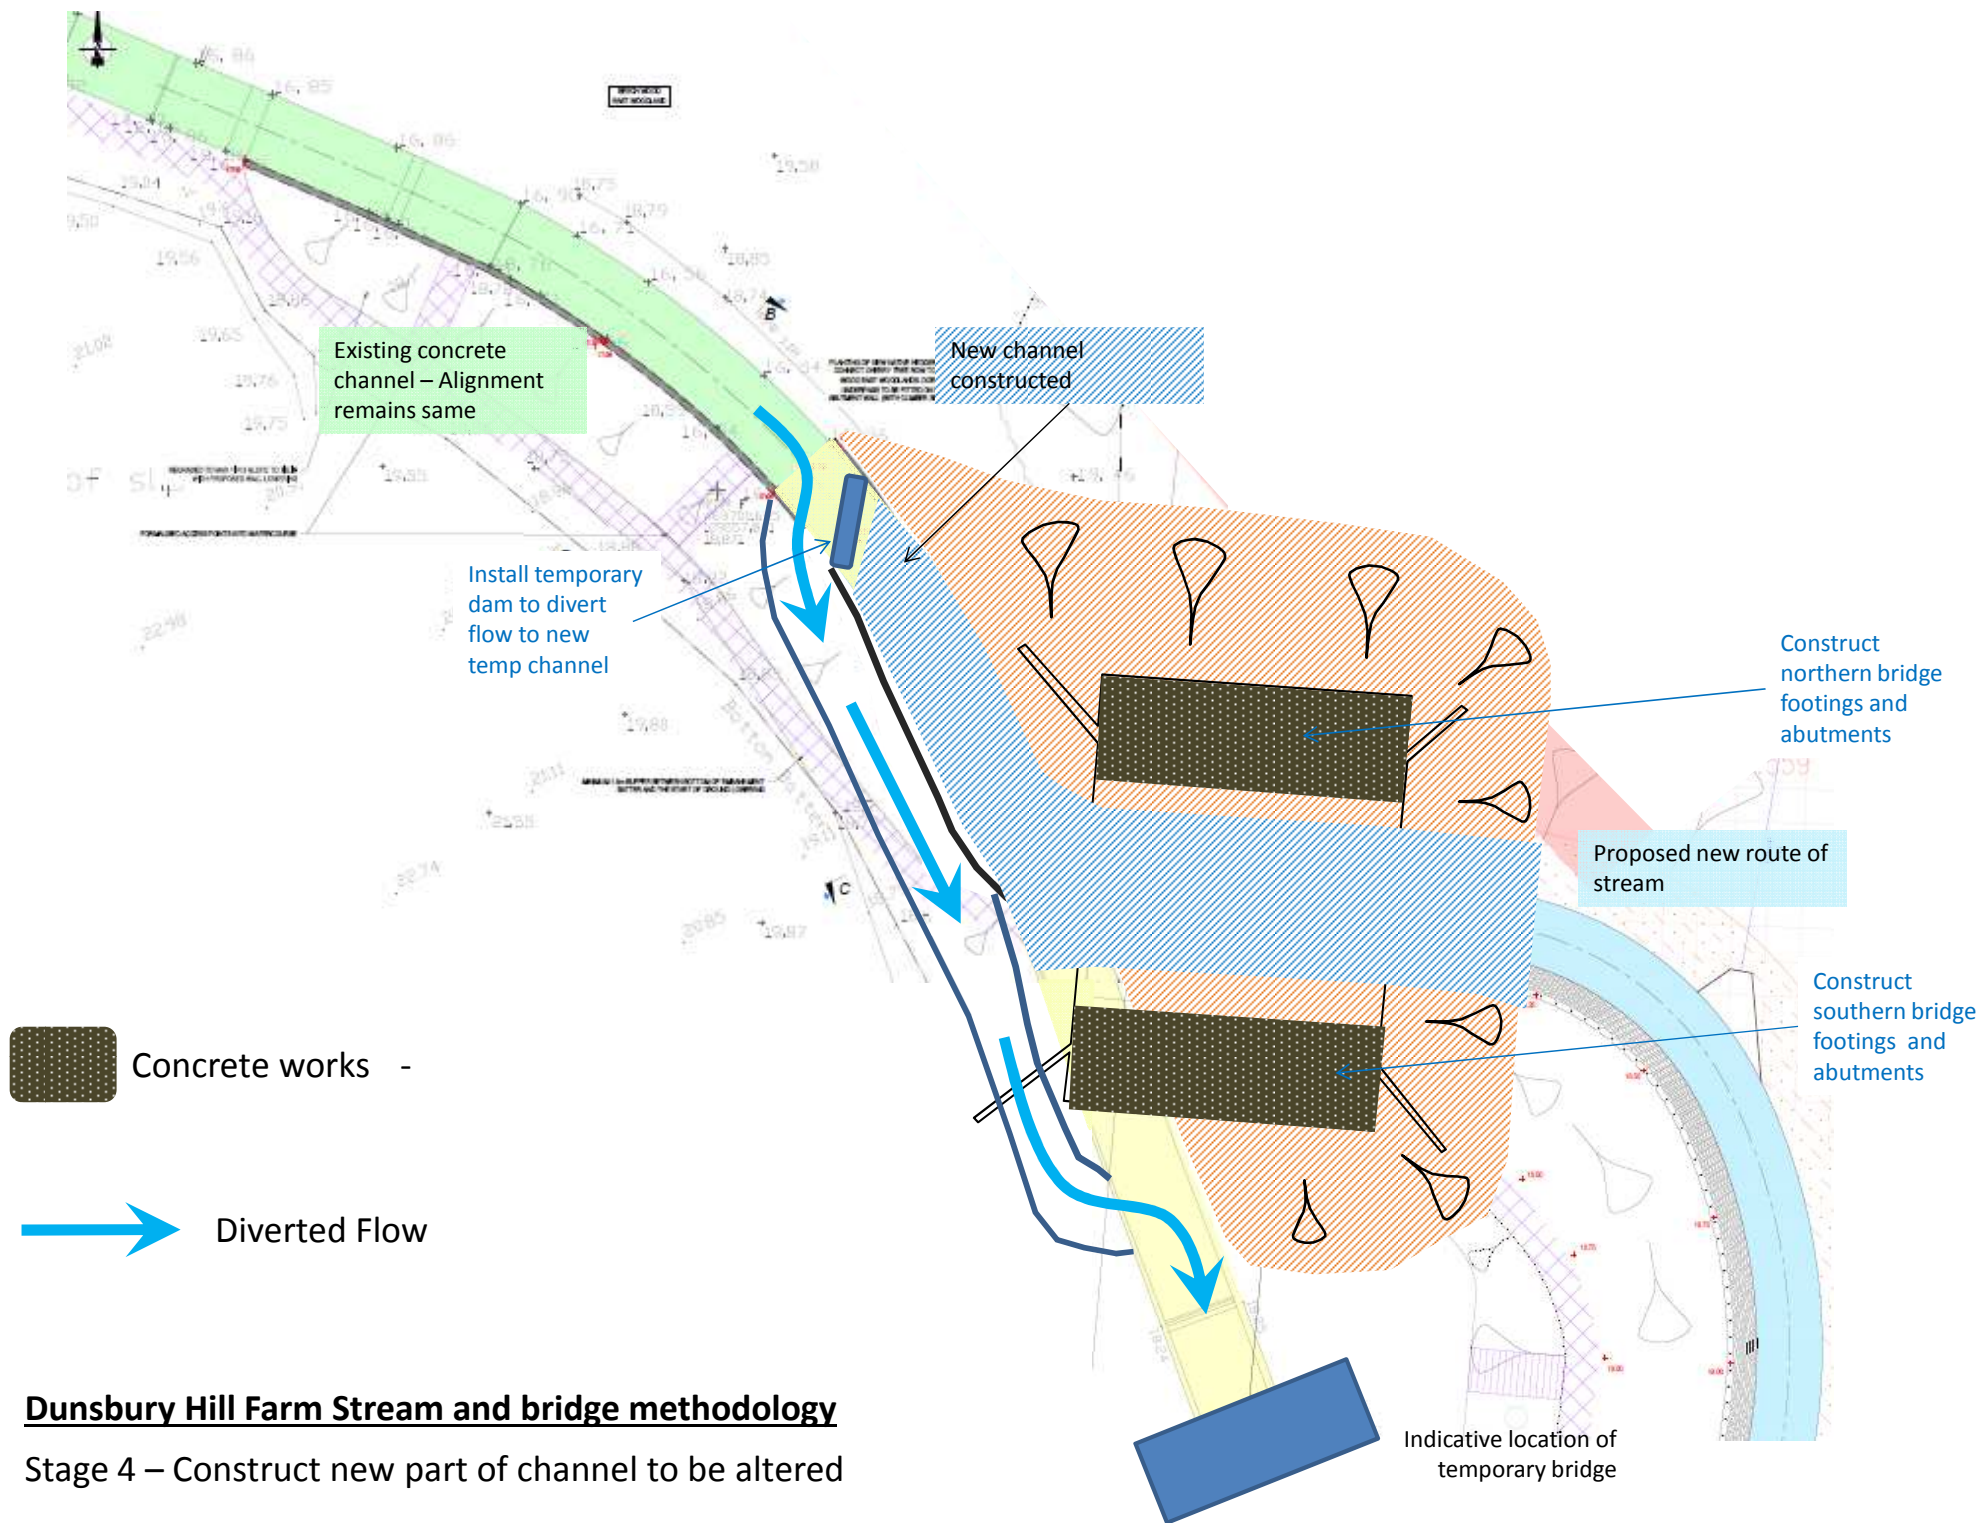

Dunsbury Hill Farm Stream and bridge methodology

Stage 4 – Construct new part of channel to be altered

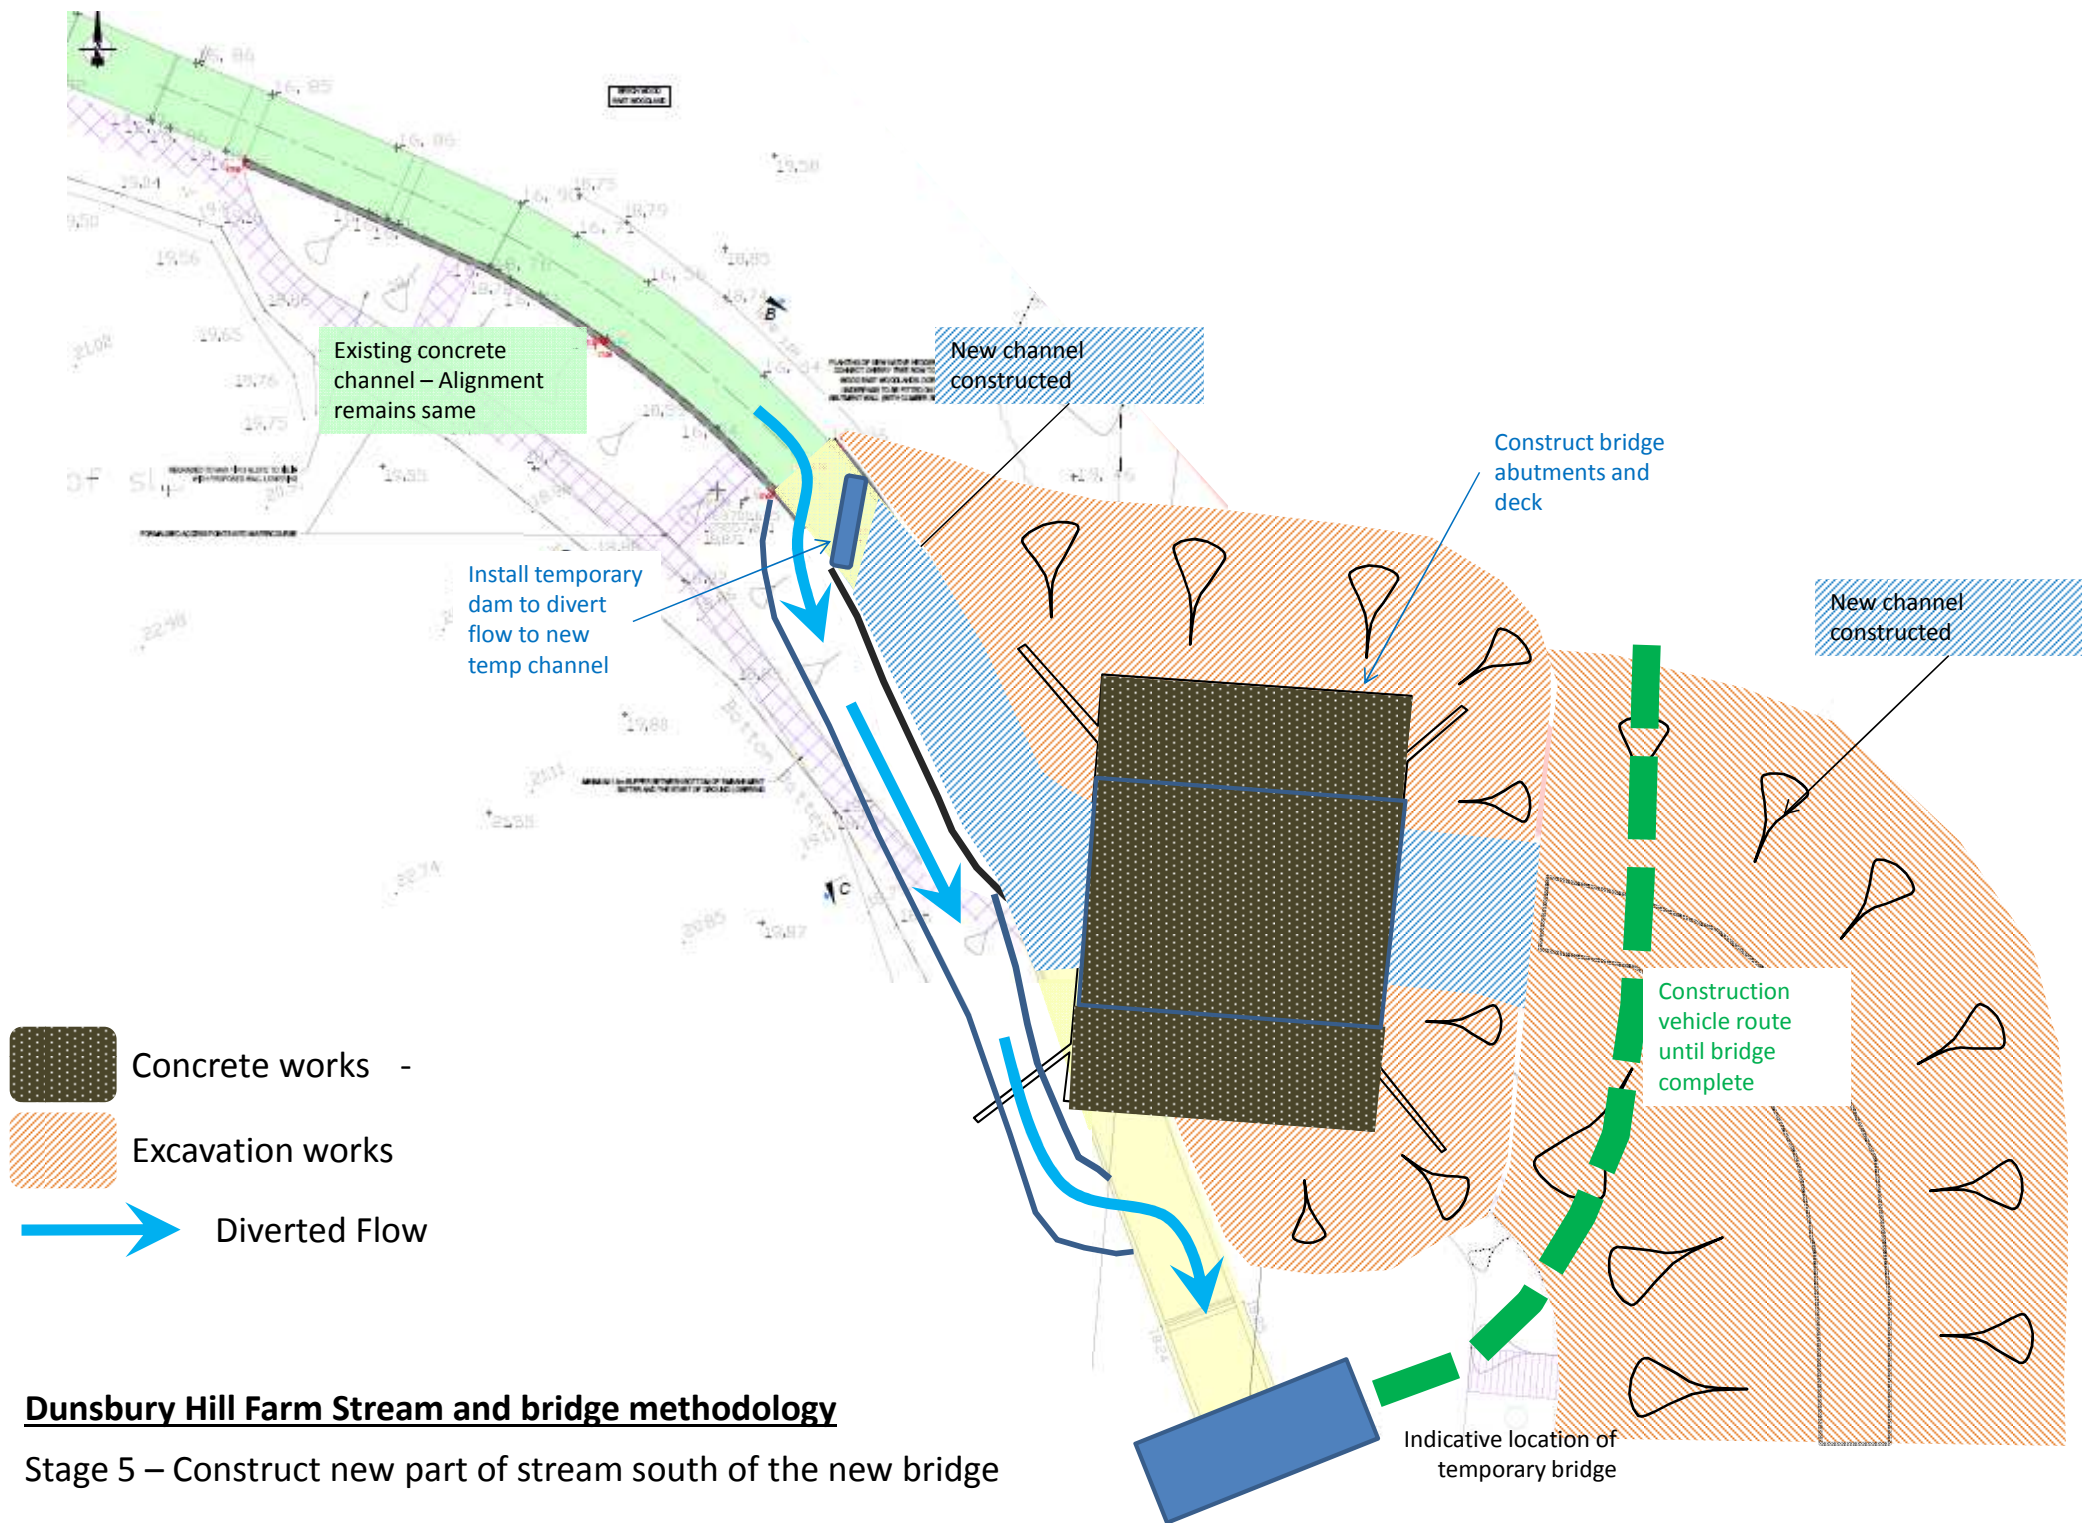

Dunsbury Hill Farm Stream and bridge methodology

Stage 5 – Construct new part of stream south of the new bridge

