


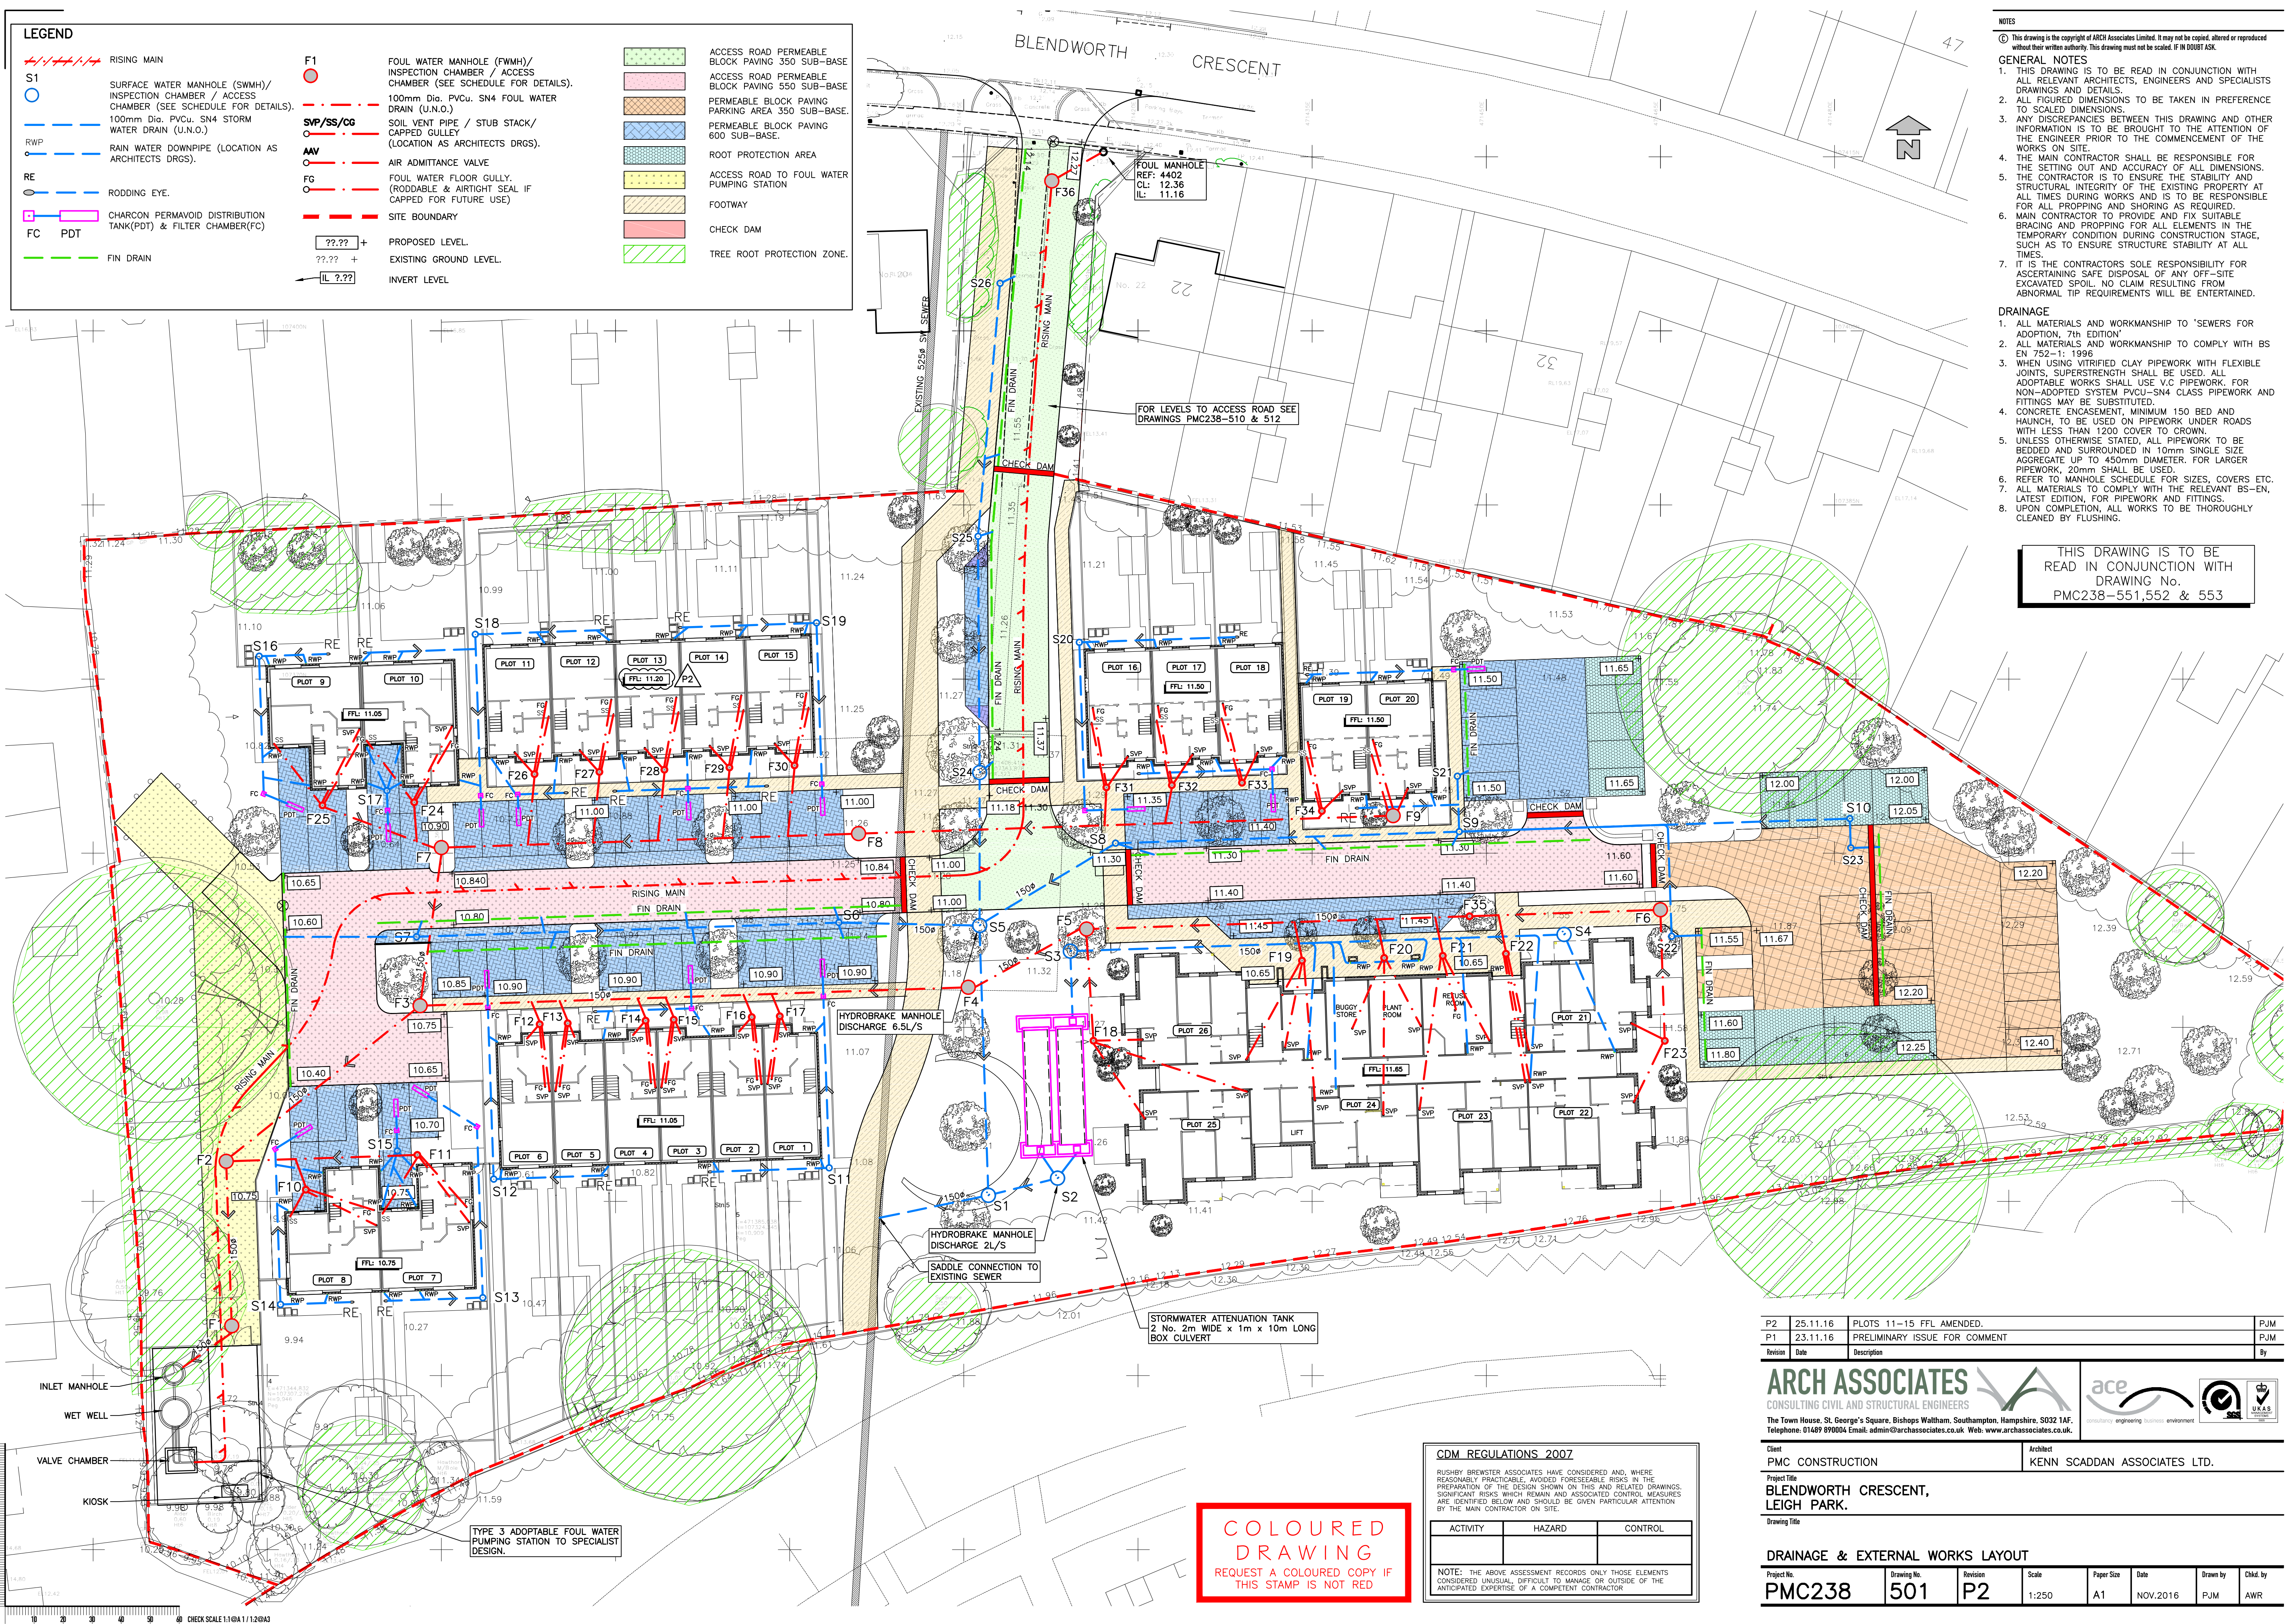

**ARCH ASSOCIATES**  
CONSULTING CIVIL AND STRUCTURAL ENGINEERS

The Town House, St. George's Square, Bishops Waltham, Southampton, Hampshire, SO32 1AF.  
Telephone: 01489 890004 Email: [admin@archassociates.co.uk](mailto:admin@archassociates.co.uk) Web: [www.archassociates.co.uk](http://www.archassociates.co.uk)

consulting engineering business environment

Project Title  
**BLENDWORTH CRESCENT,  
LEIGH PARK.**

|             |             |          |       |            |          |          |          |
|-------------|-------------|----------|-------|------------|----------|----------|----------|
| Project No. | Drawing No. | Revision | Scale | Paper Size | Date     | Drawn by | Chkd. by |
| PMC238      | 501         | P2       | 1:250 | A1         | NOV.2016 | PJM      | AWR      |